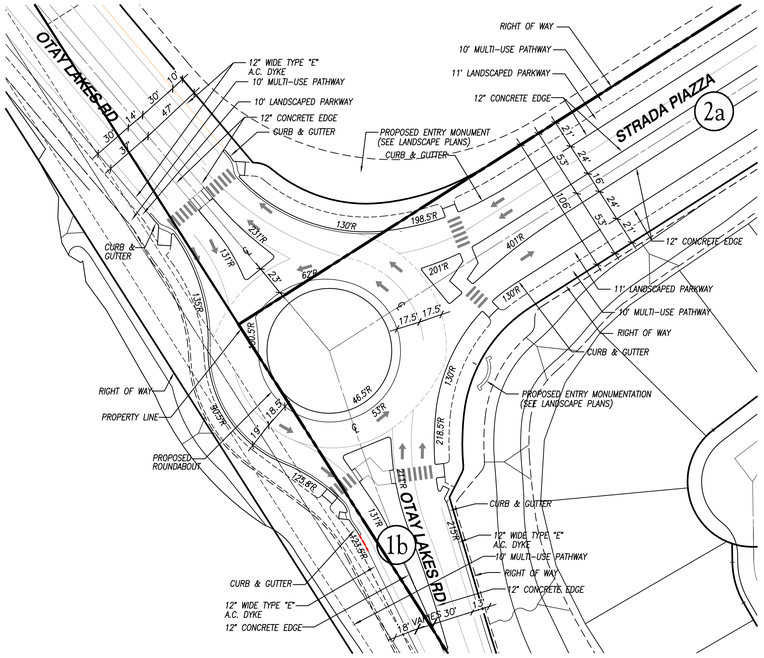

ROUNDABOUT #1 DETAIL
OTAY LAKES ROAD & STRADA PIAZZA
SCALE 1"=40'

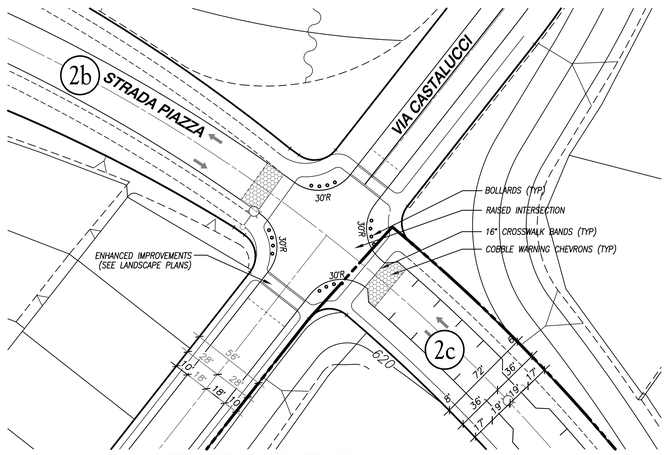

RAISED INTERSECTION (FOR TRAFFIC CALMING)
TYPICAL FOR THE FOLLOWING INTERSECTIONS:
STRADA PIAZZA & VIA CASTALLUCCI/VIA PISA
STRADA PIAZZA & VIA SPOLETO
SCALE 1"=40'

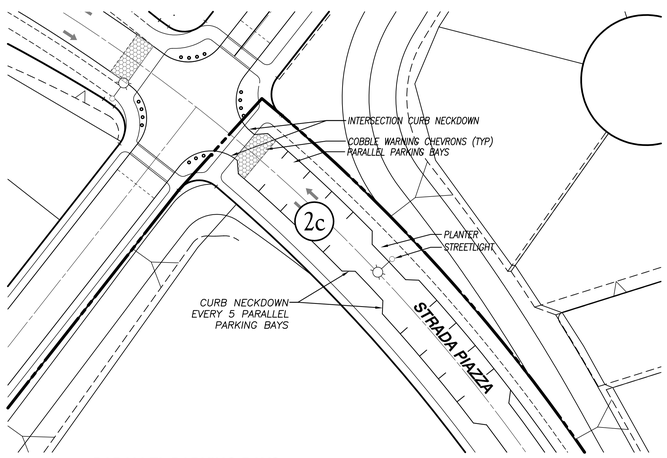

PARALLEL PARKING BAYS
SEE DETAIL THIS SHEET FOR LOCATIONS
SCALE 1"=40'

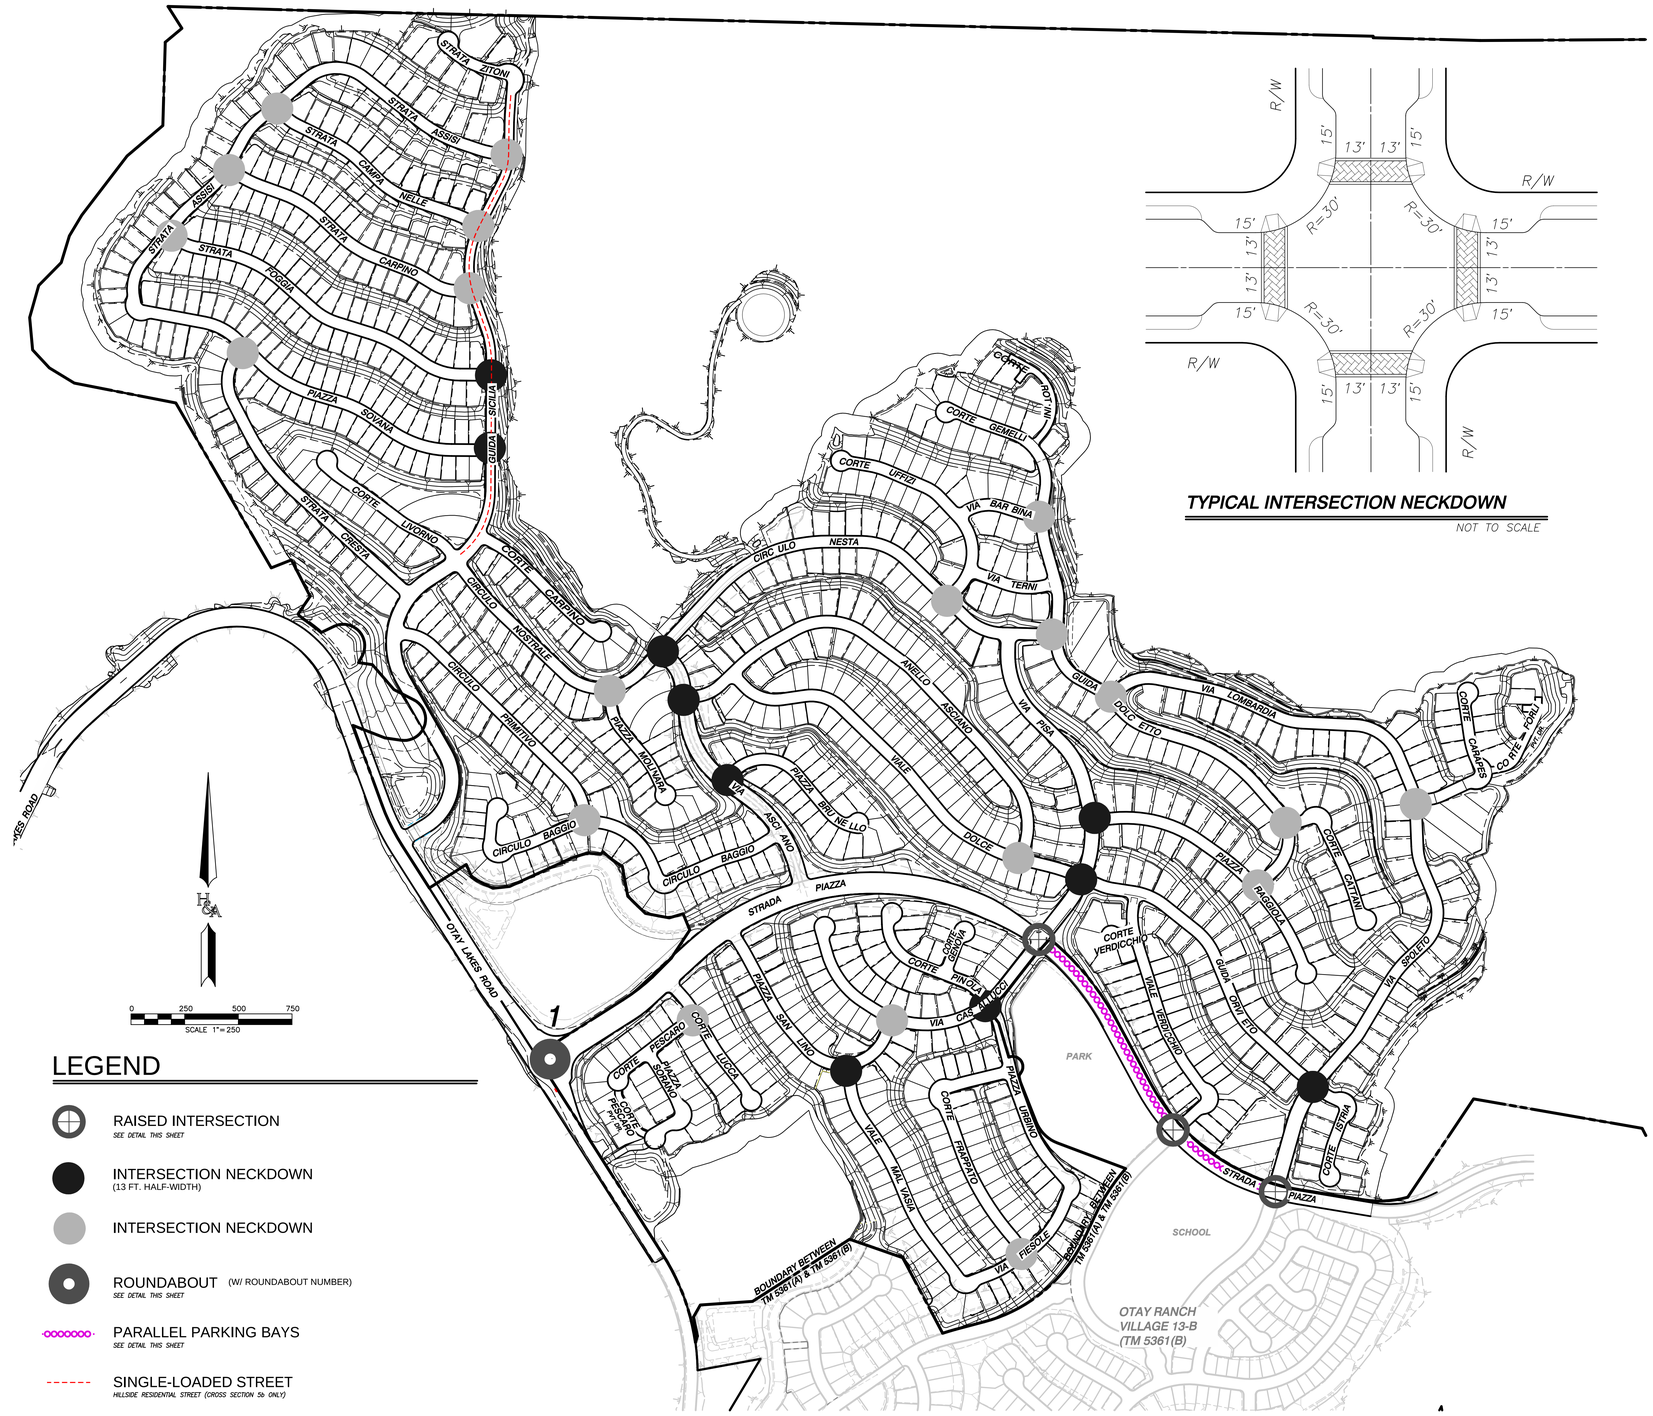

LEGEND

- RAISED INTERSECTION — SEE DETAIL THIS SHEET
- INTERSECTION NECKDOWN (13 FT. HALF-WIDTH)
- INTERSECTION NECKDOWN
- ROUNDABOUT (W/ ROUNDABOUT NUMBER) — SEE DETAIL THIS SHEET
- PARALLEL PARKING BAYS — SEE DETAIL THIS SHEET
- SINGLE-LOADED STREET — HILLSIDE RESIDENTIAL STREET (CROSS SECTION 5b ONLY)

TYPICAL INTERSECTION NECKDOWN
NOT TO SCALE

PROJECT BOUNDARY INTERFACE WITH VILLAGE 13 AREA-B
TRAFFIC CALMING ROUNDABOUT, RAISED INTERSECTION & INTERSECTION NECK-DOWN LOCATIONS
SCALE 1"=250'

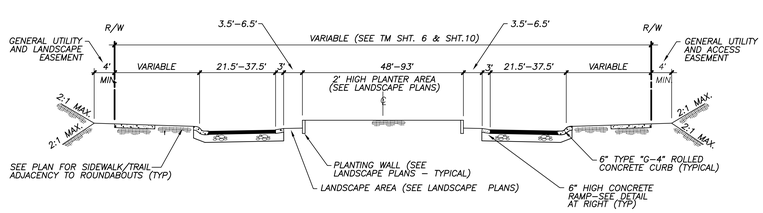

ROUNDABOUT CROSS SECTION
TYPICAL DIMENSIONS
NTS

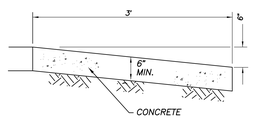

CONC. RAMP AT ROUNDABOUT
NTS

DETAILS

PREPARED BY:
HUNSAKER & ASSOCIATES SAN DIEGO, INC.
PLANNING 10707 Waples Street
ENGINEERING San Diego, Ca 92121
SURVEYING PH(858)558-4500 · FX(858)558-1414

TENTATIVE MAP /PRELIMINARY GRADING PLAN TM 5361 (A)
OTAY RANCH VILLAGE 13-A
County Of San Diego, California

SHEET 5 OF 13

W.O. 2825-002

R:\0982\&Plin\Village 13 – TM Area A – Sht 05.dwg[]Feb-02-2015; 11:27