FOR CONTINUATION SEE BELOW

FOR CONTINUATION SEE SHEET 7

FOR CONTINUATION SEE ABOVE

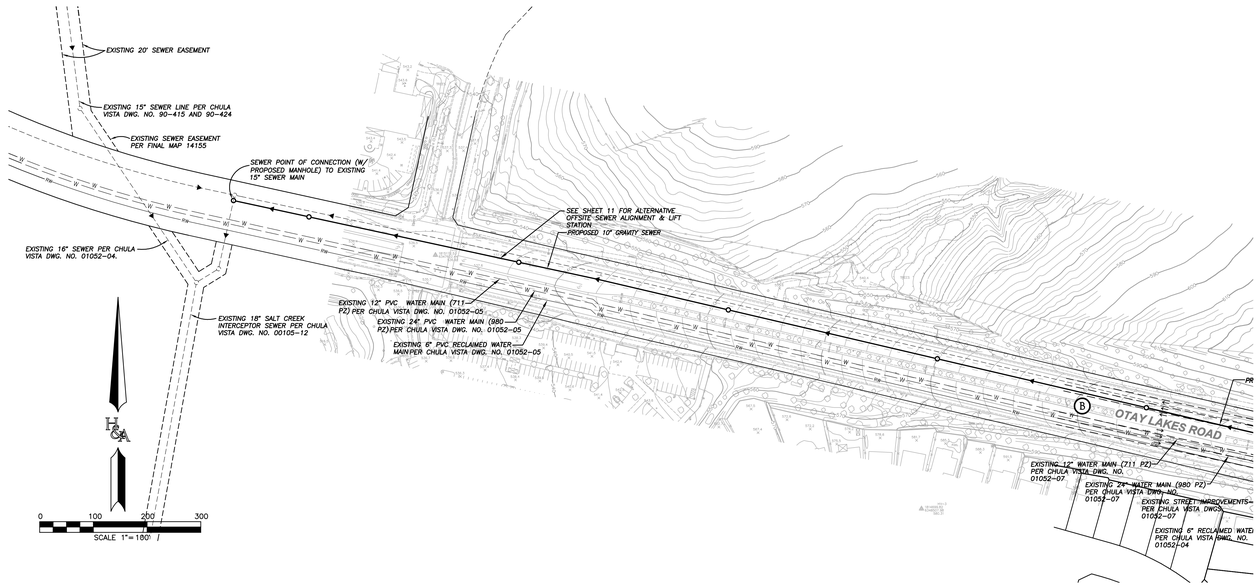

OFFSITE SEWER POINT OF CONNECTION TO THE EXISTING SALT CREEK SEWER INTERCEPTOR

(SEE SHT. 12 FOR OFFSITE SEWER ALTERNATIVE)

1" = 200'

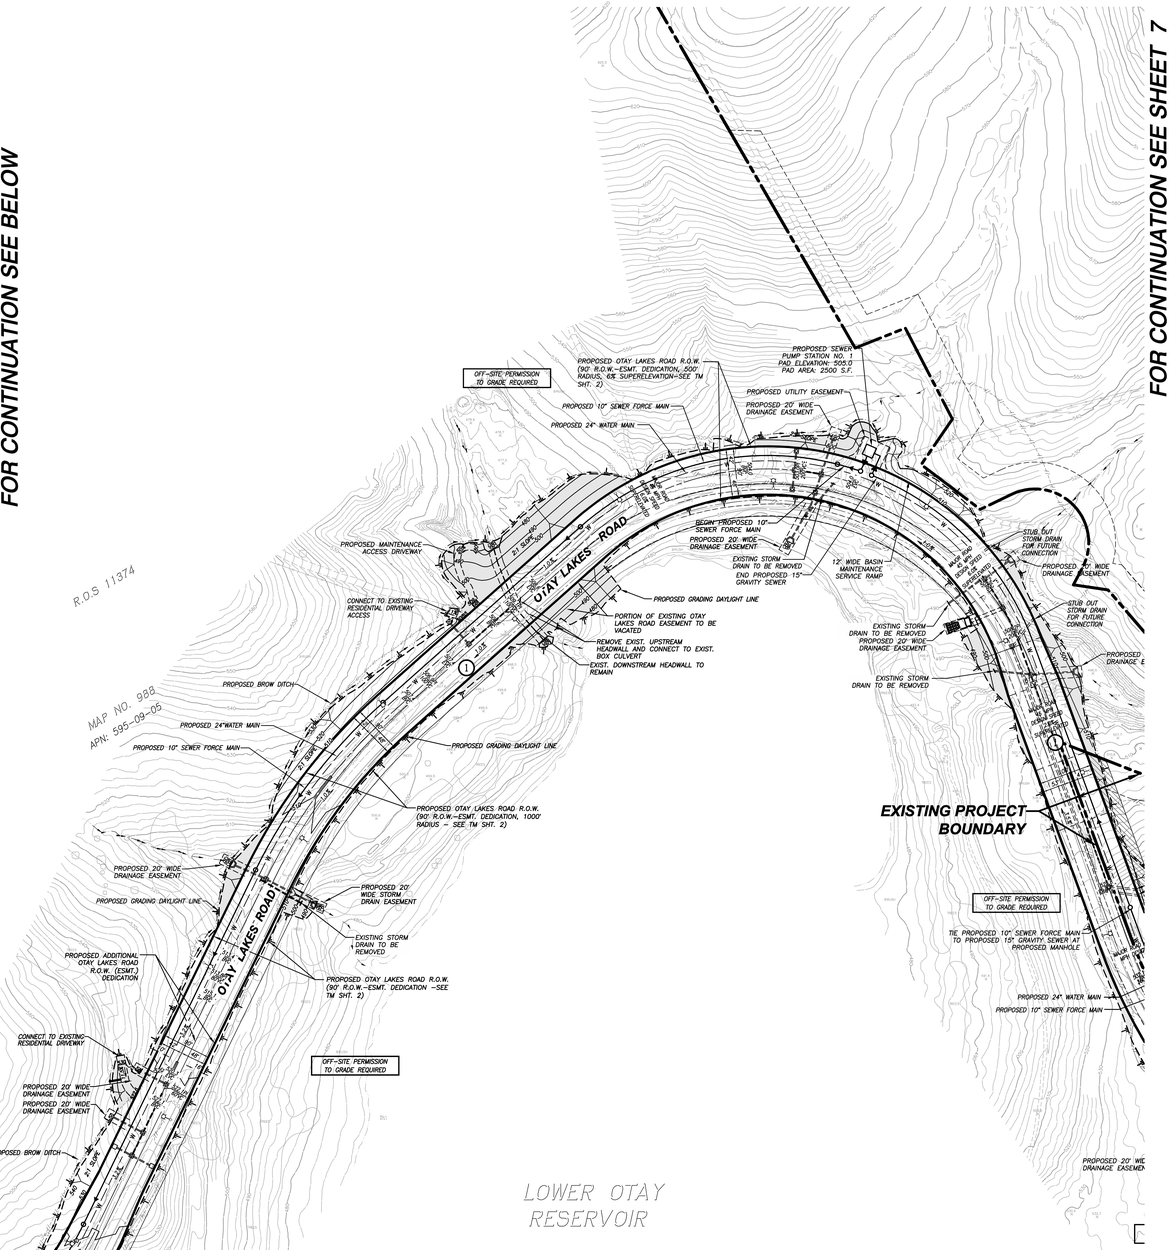

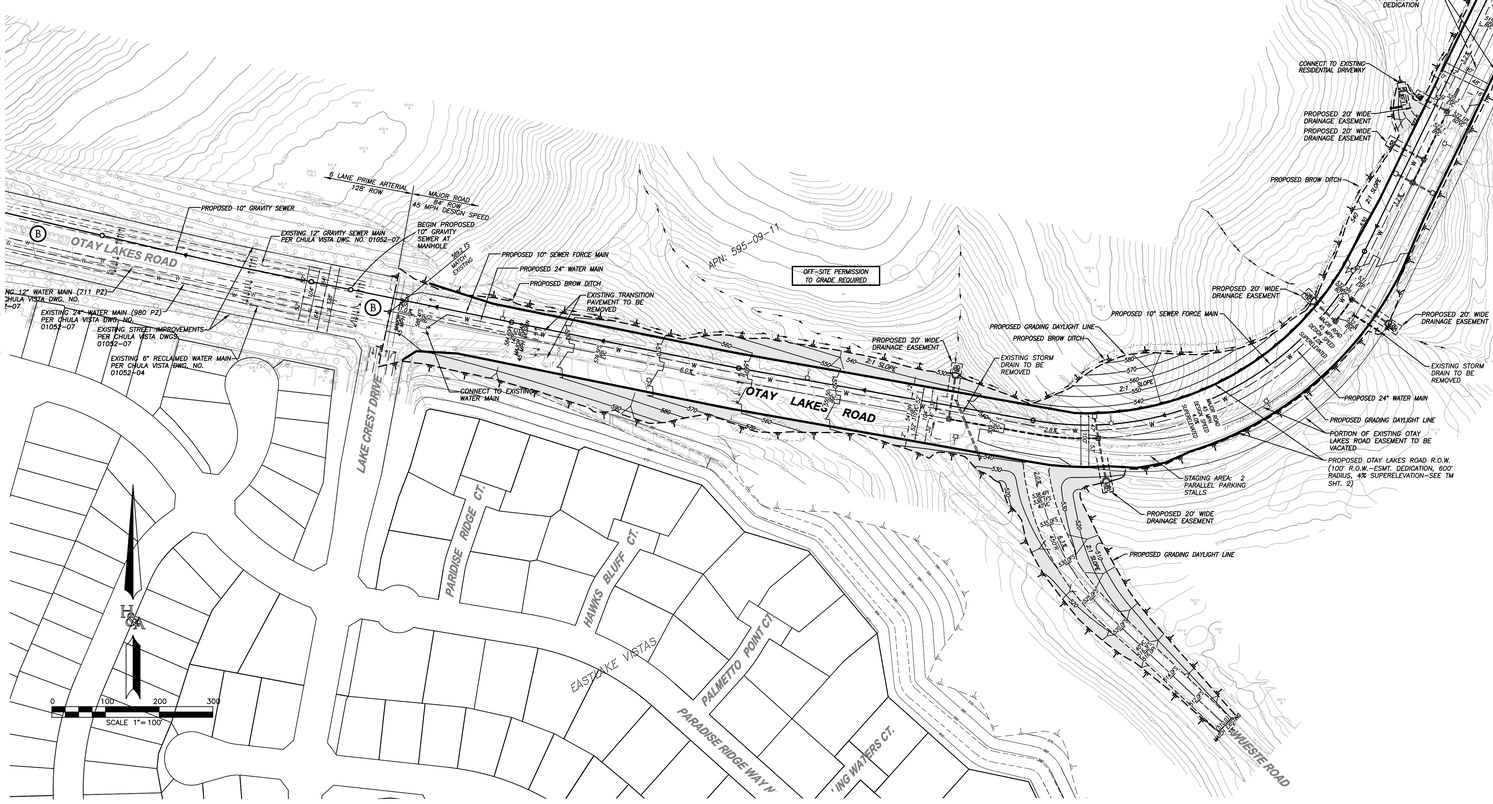

PREPARED BY: HUNSAKER & ASSOCIATES SAN DIEGO, INC. PLANNING 9707 Waples Street ENGINEERING San Diego, Ca. 92121 SURVEYING PH(858)558-4500 · FX(858)558-1414	TENTATIVE MAP /PRELIMINARY GRADING PLAN TM 5361 (B) OTAY RANCH VILLAGE 13-B County Of San Diego, California	SHEET 6 OF 15	W.O. 2927-002

R:\0982\&Pln\Village 13 - TM Area B - Sht 06.dwg[Feb-01-2015:15:51