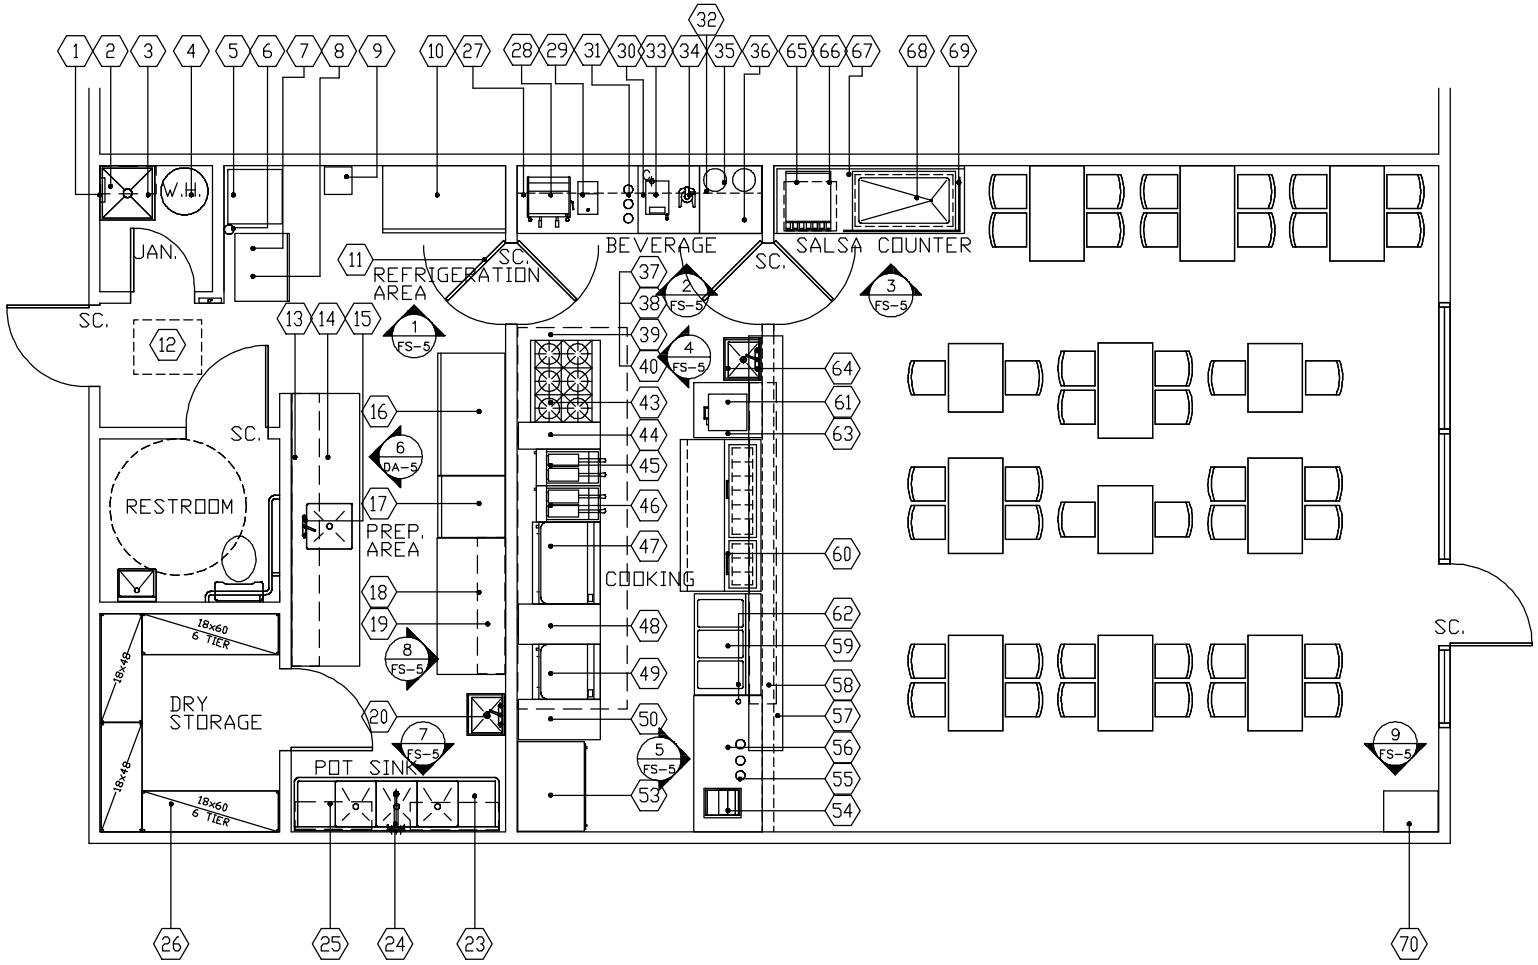TYPICAL EQUIPMENT FLOOR PLAN