CONCEPTUAL UTILITY IMPROVEMENT PLANS
FOR
PUBLIC STORAGE
SPRING VALLEY, CALIFORNIA

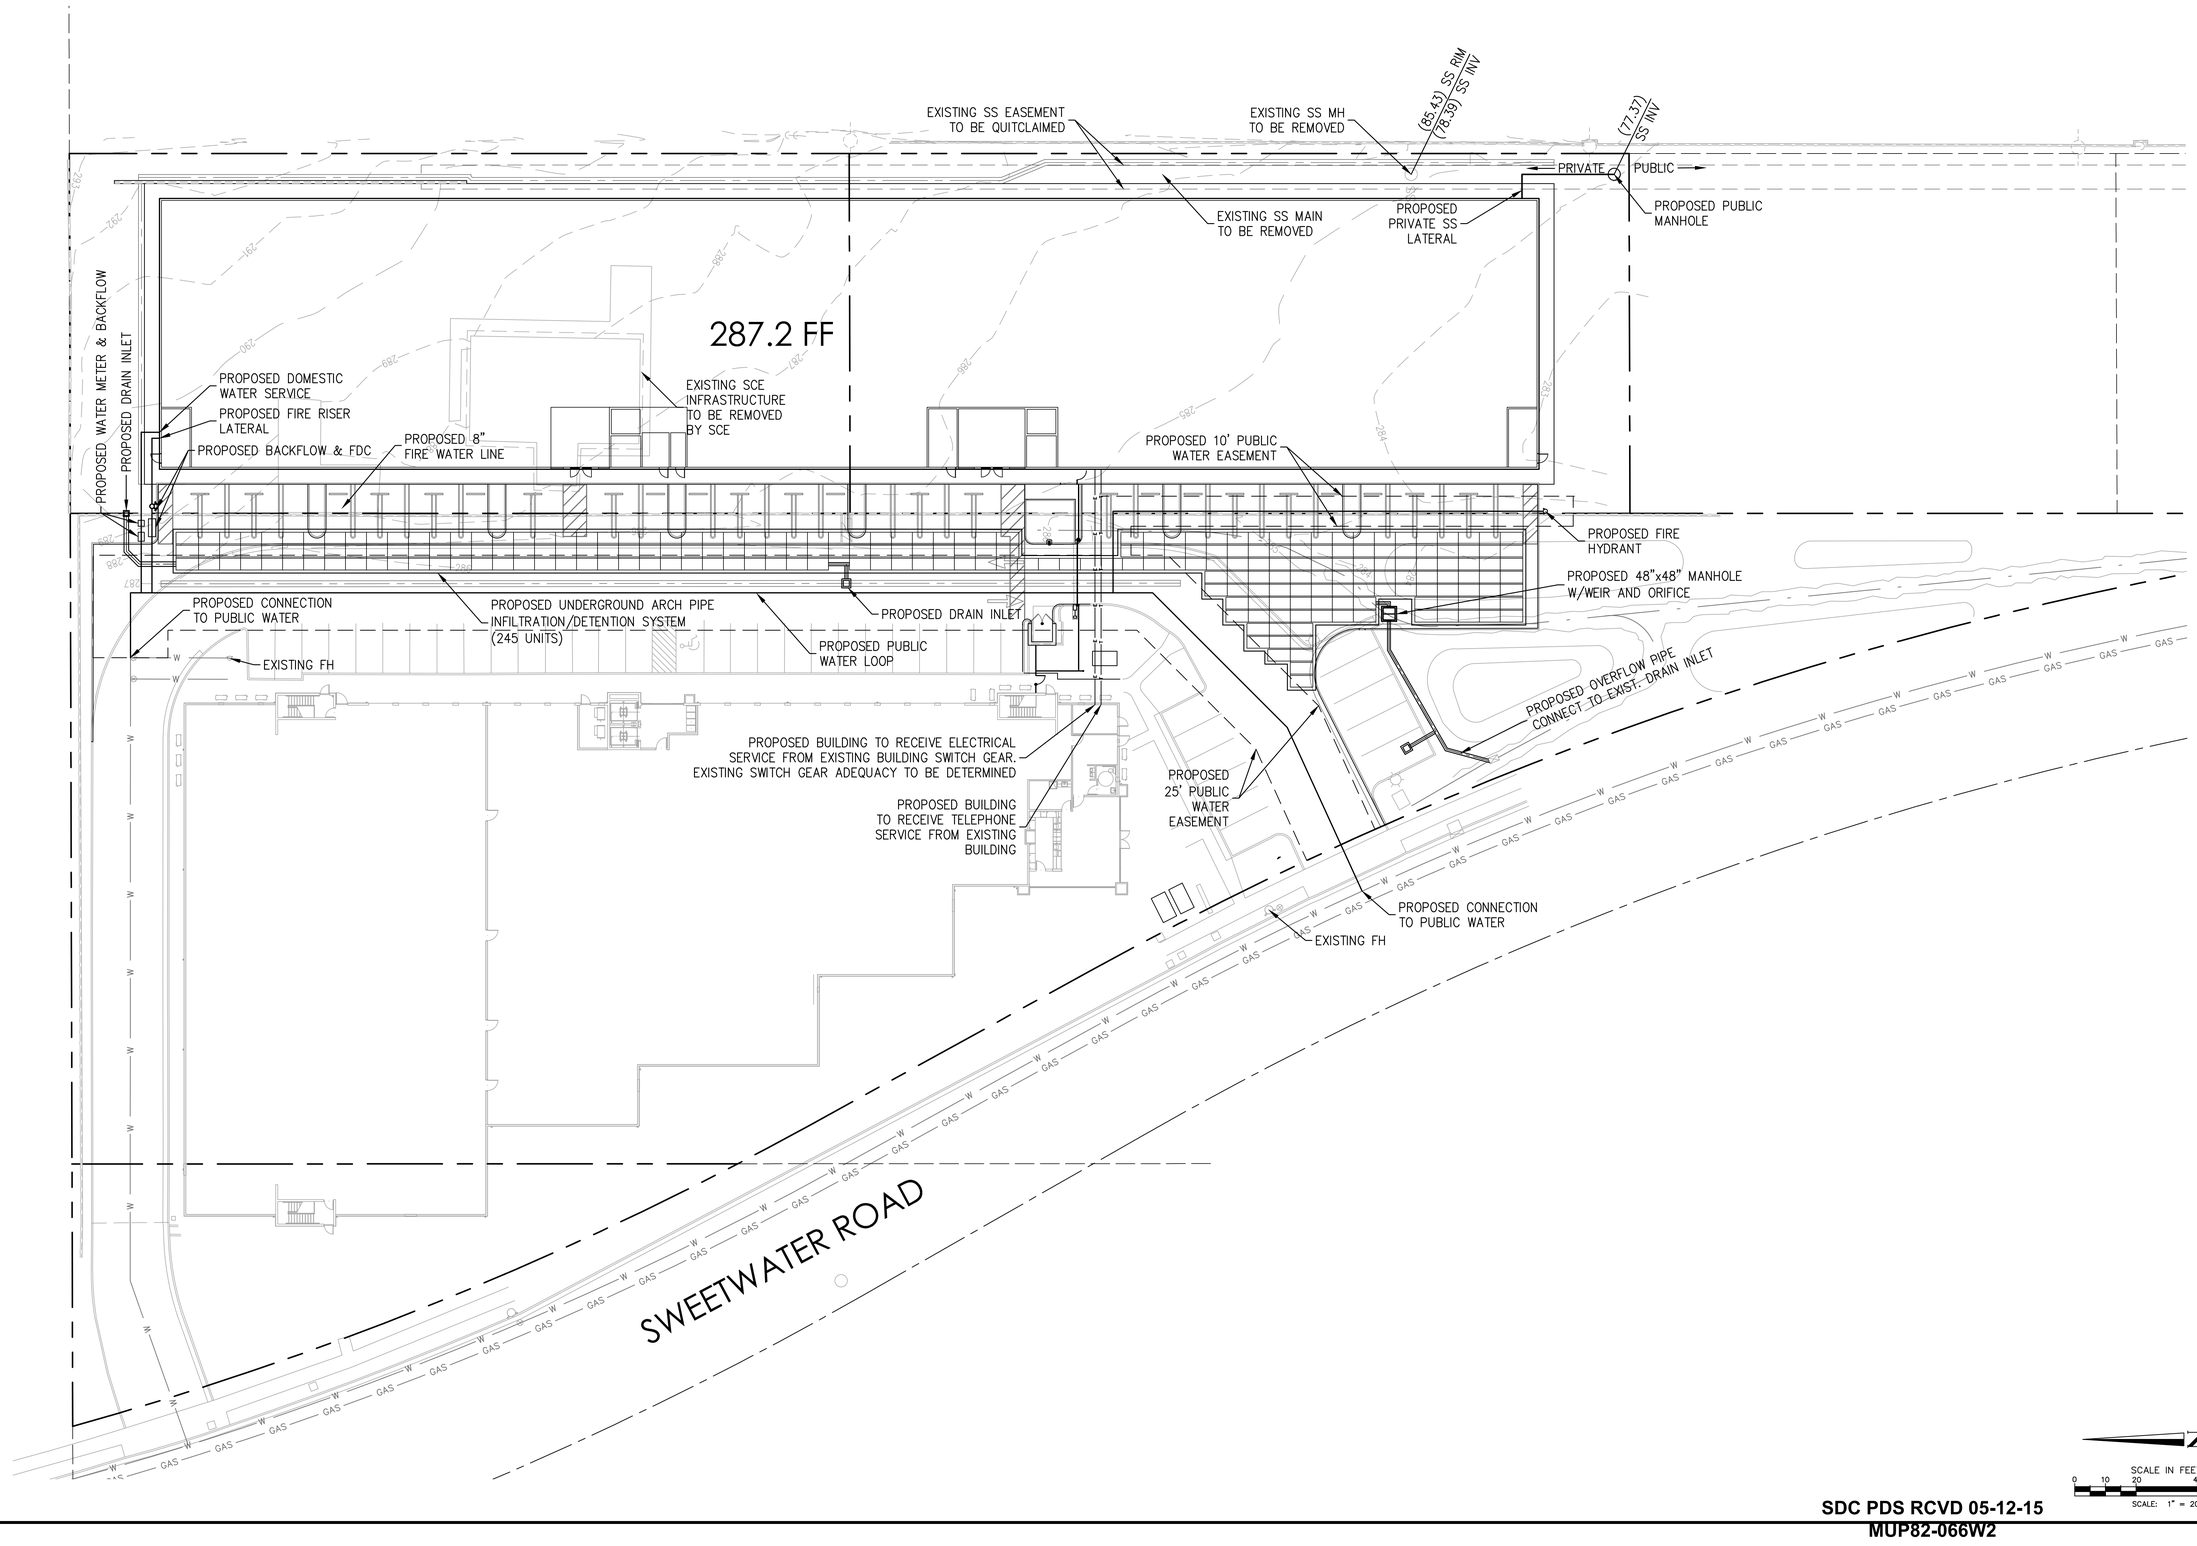

SDC PDS RCVD 05-12-15
MUP82-066W2

PREPARED BY:
DRC Engineering, Inc.
Civil Engineering/Land Surveying/Land Planning
160 S. Old Springs Road
Suite 210
Anaheim Hills, CA 92808
714-685-6860
WARREN W. WILLIAMS
R.C.E. 43179
DATE

NOT FOR CONSTRUCTION

NO.:	REVISION:	DATE:

PROJECT:
PUBLIC STORAGE
SWEETWATER ROAD
SPRING VALLEY, CA

DRAWING NAME:
CONCEPTUAL UTILITY PLAN

ISSUE:	CONCEPTUAL
DATE:	3/30/2015
CHECKED: CM	DRAWN:
DRAWING FILE:	
PROJECT NO.: 14-545	
SHEET NUMBER:	1
OF 1	SHEETS
SCALE: AS SHOWN	

PLOTTED BY: RENE, ON: Feb 09 2011 4:13pm, CFG:
FILENAME: N:\DRC BLOCK\Drawing\DRC-dwg_LISPFG
LAST SAVED ON: Feb 09 2011 3:12pm
WORKING FOLDER:N:\DRC BLOCK\Drawing\DRC-dwg_LISP