COUNTY OF SAN DIEGO TRACT TM-5588 RPL-1

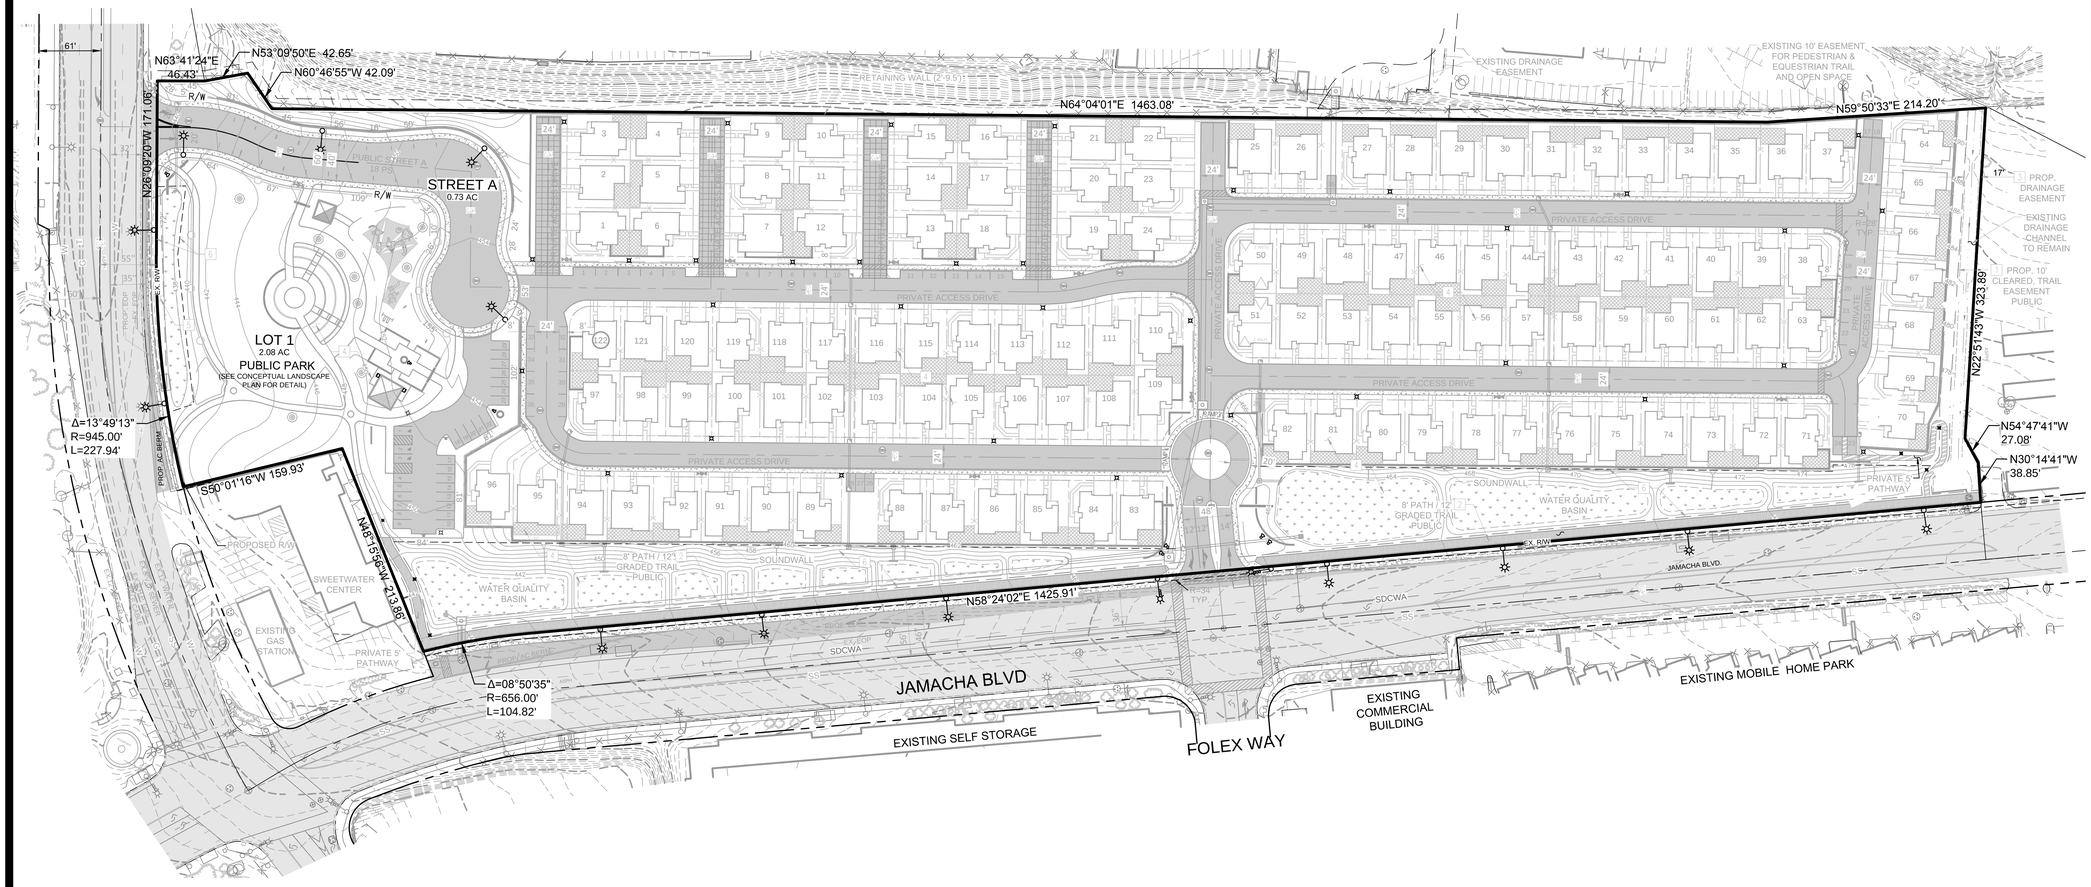

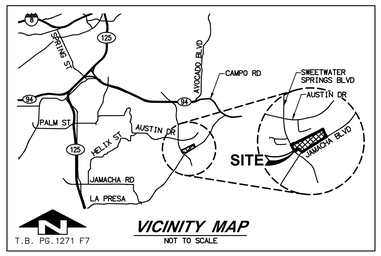

PROPOSED EASEMENTS

	DESCRIPTION
1	10' TRAIL EASEMENT
2	12' PUBLIC TRAIL EASEMENT
3	PRIVATE DRAINAGE EASEMENT
4	NOISE RESTRICTION EASEMENT
5	CLEAR SPACE EASEMENT
6	STORM WATER MAINTENANCE EASEMENT

SCALE: 1"=60'

60 30 0 60 120 180

SCALE: 1"=60'

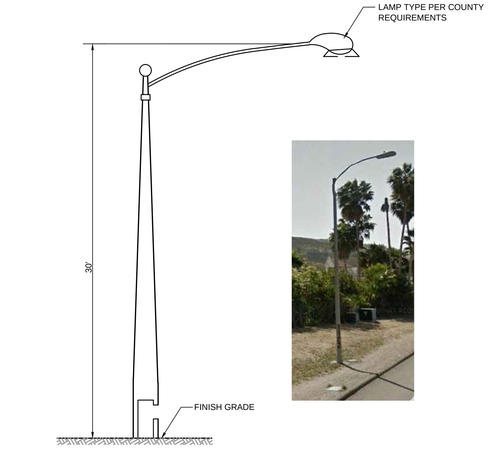

PROP. STREET LIGHT (PUBLIC)
N.T.S.

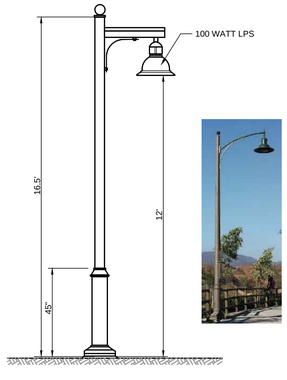

PROP. ACCESS DRIVE LIGHT (PRIVATE)
N.T.S.

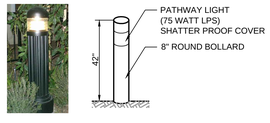

PROP. PATHWAY LIGHT
N.T.S.

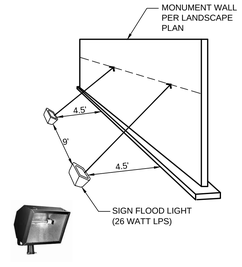

PROP. MONUMENT LIGHT
N.T.S.

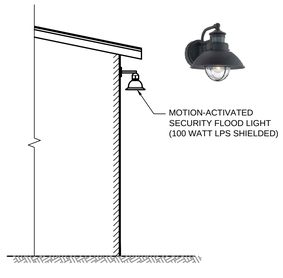

PROP. SECURITY FLOOD LIGHT
N.T.S.

LEGEND

- PROP. STREET LIGHT (PUBLIC)
- PROP. ACCESS DRIVE LIGHT (PRIVATE)
- PROP. PATH LIGHT
- PROP. MONUMENT LIGHT
- PROP. SECURITY FLOOD LIGHT

NOTE

LIGHTING PRODUCTS ARE SHOWN FOR ILLUSTRATIVE PURPOSES. ACTUAL SPECS MAY VARY BUT EQUIVALENT.

PREPARED BY:

MICHAEL BAKER INTERNATIONAL
9755 CLAIREMONT MESA BLVD, SUITE 100
SAN DIEGO, CA 92124
(858) 614-5000

SWEETWATER PLACE
COUNTY OF SAN DIEGO, CA

CONCEPTUAL LIGHTING PLAN

JULY 9, 2015
SHEET 1 OF 1

Michael Baker INTERNATIONAL
9755 CLAIREMONT MESA BOULEVARD, SUITE 100
SAN DIEGO, CALIFORNIA 92124-1333
858.614.5000 FAX 858.614.5001

H:\PDATA\134978\CADD\PLANNING\DLV\134978-LT-01.DWG BUTTS, KIMBERLY 7/14/2015 5:51 PM