SITE CROSS SECTIONS

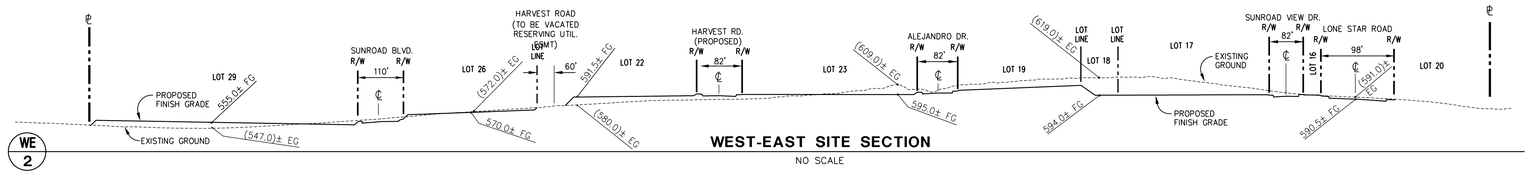

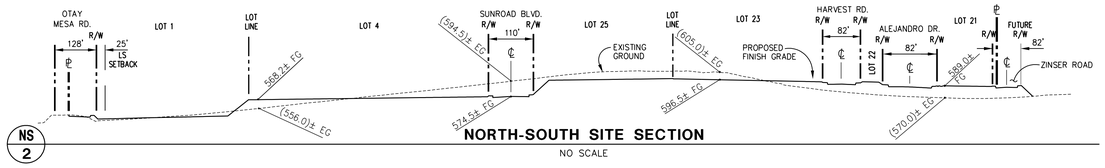

TYPICAL ROADWAY SECTIONS

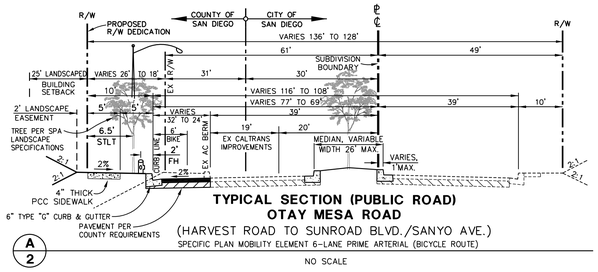

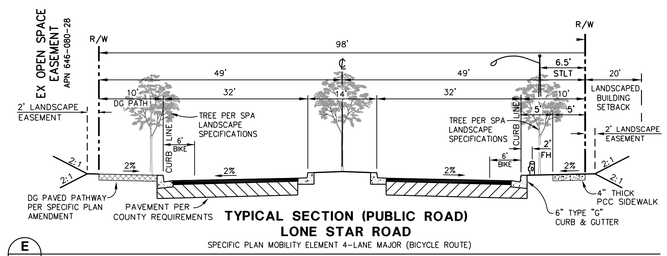

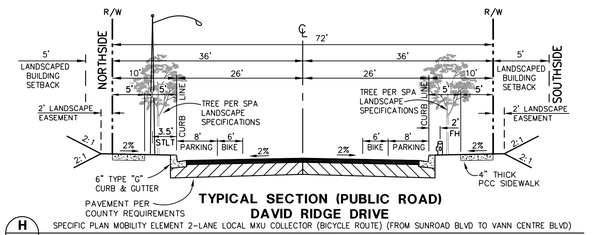

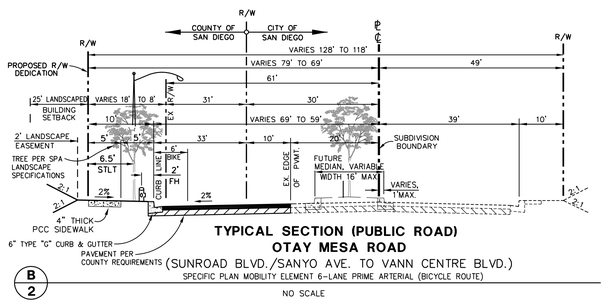

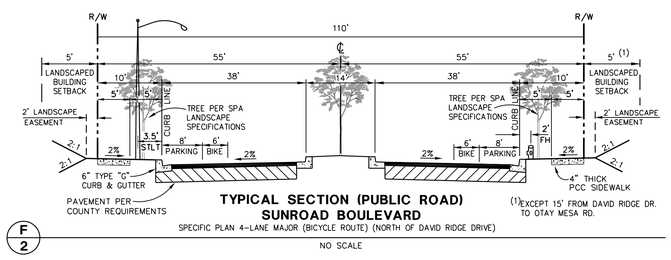

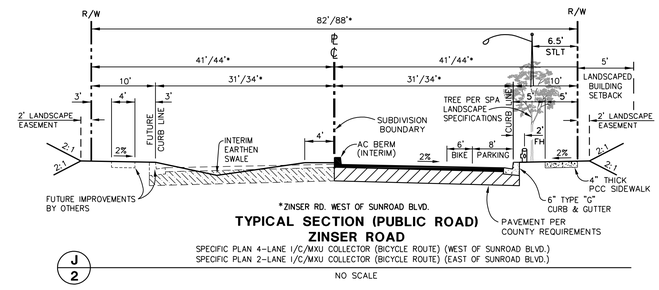

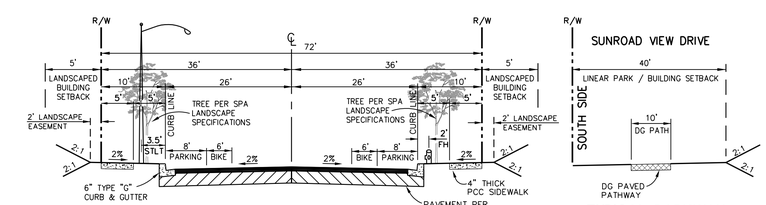

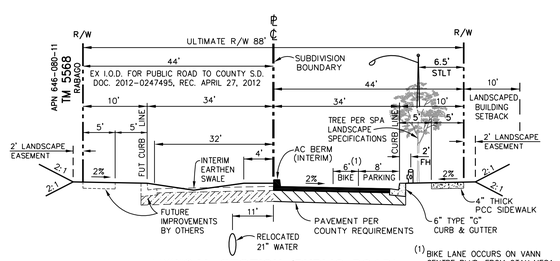

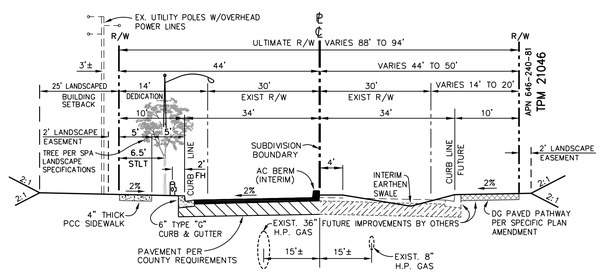

REVISIONS	BY

STEVENS · CRESTO ENGINEERING, INC.
CIVIL ENGINEERS · PLANNERS · LAND SURVEYORS
9665 CHESAPEAKE DRIVE
SUITE 200
SAN DIEGO, CA 92123-1352
PHONE: 858.694.5640
FAX: 858.694.5661
www.scengr.com

REGISTERED PROFESSIONAL ENGINEER
MARK E. STEVENS
No. 35502
Exp. 9-30-17
CIVIL
STATE OF CALIFORNIA

TENTATIVE MAP
TYPICAL ROADWAY SECTIONS
SITE CROSS SECTIONS

COUNTY OF SAN DIEGO TRACT 5607
OTAY 250
COUNTY OF SAN DIEGO, CALIFORNIA

Date:	JULY 17, 2015
Scale:	AS SHOWN
Job:	14009.01
Sheet	C-2

2 of 17 Sheets

X:\2014\14009\CAD\PRELIM\TM\14009 C-02 SECTIONS.dwg 1/19/2016 11:36:56 AM PST