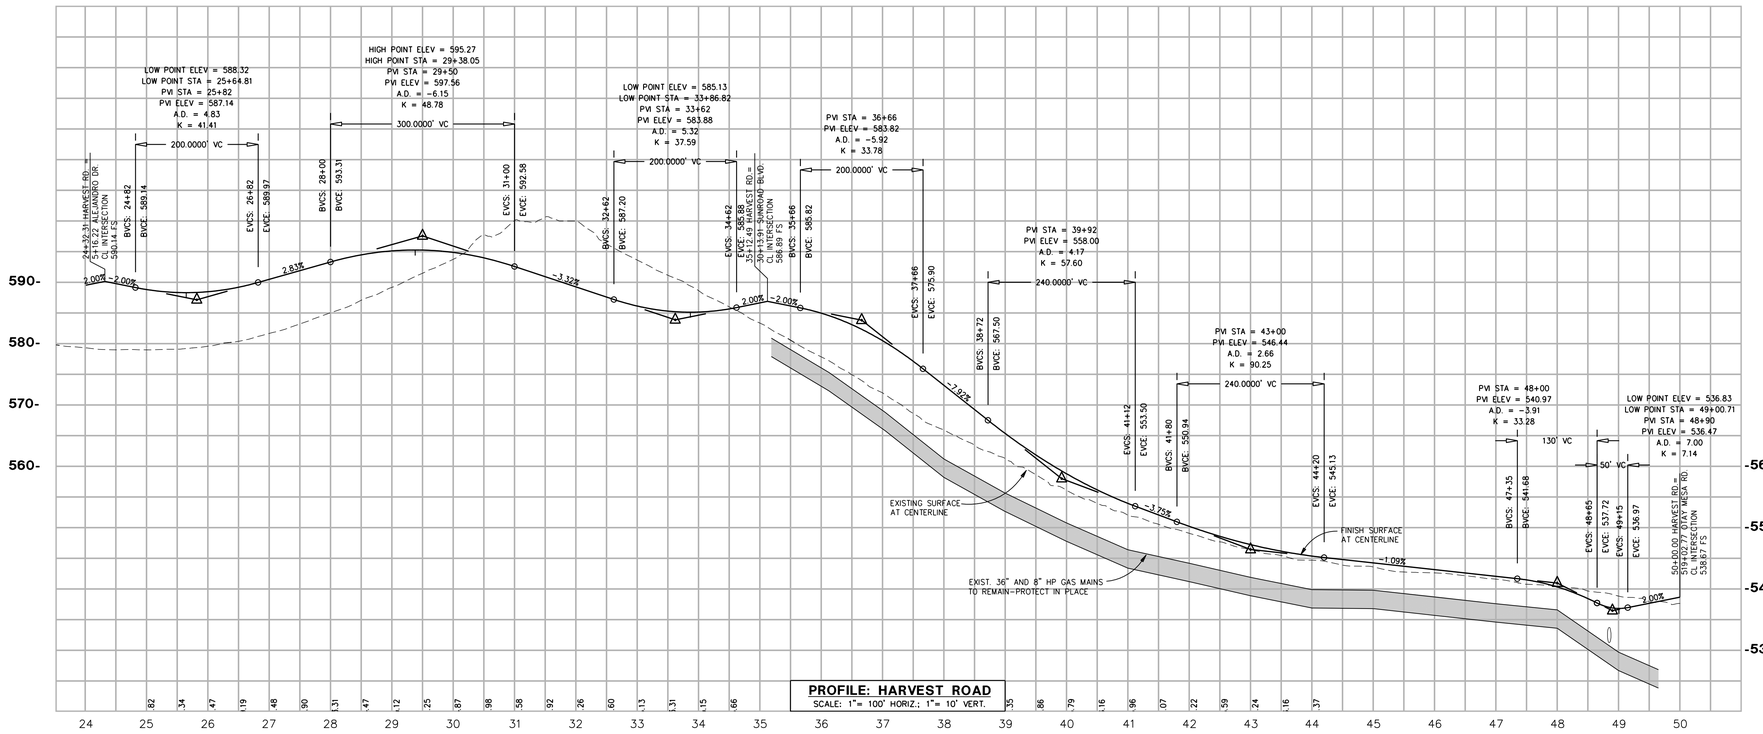

PROFILE: HARVEST ROAD
SCALE: 1"= 100' HORIZ.; 1"= 10' VERT.

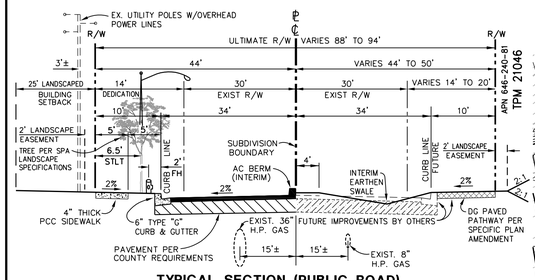

TYPICAL SECTION (PUBLIC ROAD)
HARVEST ROAD
(OTAY MESA RD. TO SUNROAD BLVD.)
SPECIFIC PLAN 4-LANE MXU COLLECTOR (BICYCLE ROUTE)

NO SCALE

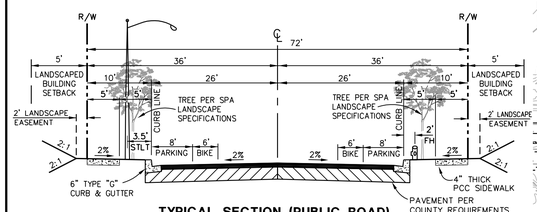

TYPICAL SECTION (PUBLIC ROAD)
HARVEST ROAD (NORTH OF SUNROAD BLVD.)
SPECIFIC PLAN MOBILITY ELEMENT 2-LANE LOCAL MXU COLLECTOR (BICYCLE ROUTE)

NO SCALE

NOTE:
ROAD DESIGN SHOWN FOR ROUTE STUDY ALIGNMENT AND GRADE ONLY.

PROPOSED UTILITIES NOTES:
1. POTABLE WATER MAINS TO BE 12" (U.N.O.)
2. SEWER MAINS TO BE 12" (U.N.O.)

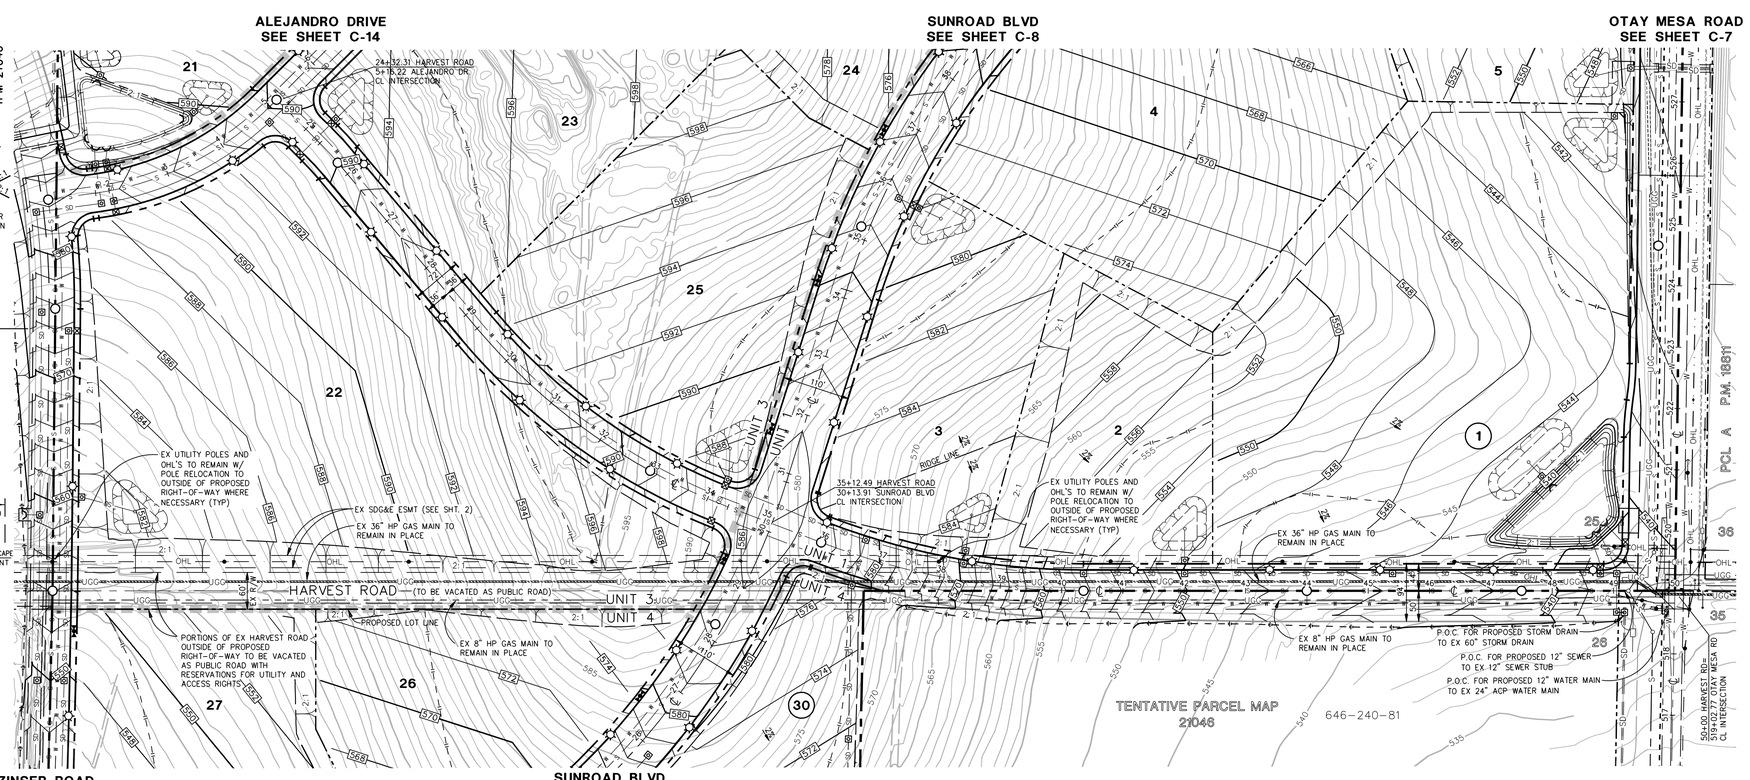

PLAN: HARVEST ROAD
SCALE: 1"= 100'

SCALE: 1"=100'

0 50 100 200 300
SCALE: 1" = 100'

ROADWAY DESIGN CRITERIA:
HARVEST ROAD
(NORTH OF SUNROAD BLVD.)
PROPOSED CLASSIFICATION: 2-LANE LOCAL MXU COLLECTOR
RIGHT OF WAY: 82'
DESIGN SPEED: 30 MPH
SLOPE GRADIENT: 2:1 MAX
INTERIM SLOPES: 2:1 MAX

ROADWAY DESIGN CRITERIA:
HARVEST ROAD
(SOUTH OF SUNROAD BLVD.)
PROPOSED CLASSIFICATION: 4-LANE MXU COLLECTOR
RIGHT OF WAY: VARIES 88'-94'
DESIGN SPEED: 30 MPH
SLOPE GRADIENT: 2:1 MAX
INTERIM SLOPES: 2:1 MAX

REVISIONS	BY

STEVENS·CRESTO ENGINEERING, INC.
CIVIL ENGINEERS · PLANNERS · LAND SURVEYORS
9665 CHESAPEAKE DRIVE
SUITE 200
SAN DIEGO, CA 92123-1352
PHONE: 858.694.5640
FAX: 858.694.5661
www.scengr.com

REGISTERED PROFESSIONAL ENGINEER
MARK E. STEVENS
No. 35502
Exp. 9-30-17
CIVIL
STATE OF CALIFORNIA

PRELIMINARY ROUTE STUDY
HARVEST ROAD

COUNTY OF SAN DIEGO TRACT 5607
OTAY 250
COUNTY OF SAN DIEGO, CALIFORNIA

Date:	JULY 17, 2015
Scale:	AS SHOWN
Job:	14009.01
Sheet	C-10
	10 of 17 Sheets

X:\2014\14009\CAD\PRELIM\TM\14009 C-10 HARVEST ROAD.dwg 1/19/2016 10:30:54 AM PST