X:\2014\14009\CAD\PRELIM\14009 C-15 SEWER.dwg 1/19/2016 9:27:59 AM PST

SCALE: 1"=150'

SEE ABOVE

SEE BELOW LEFT

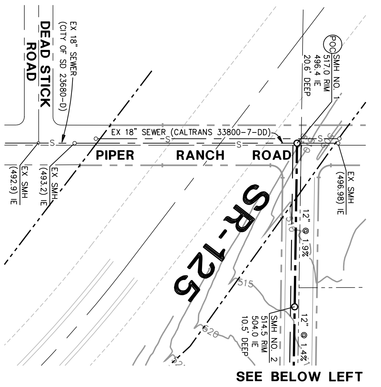

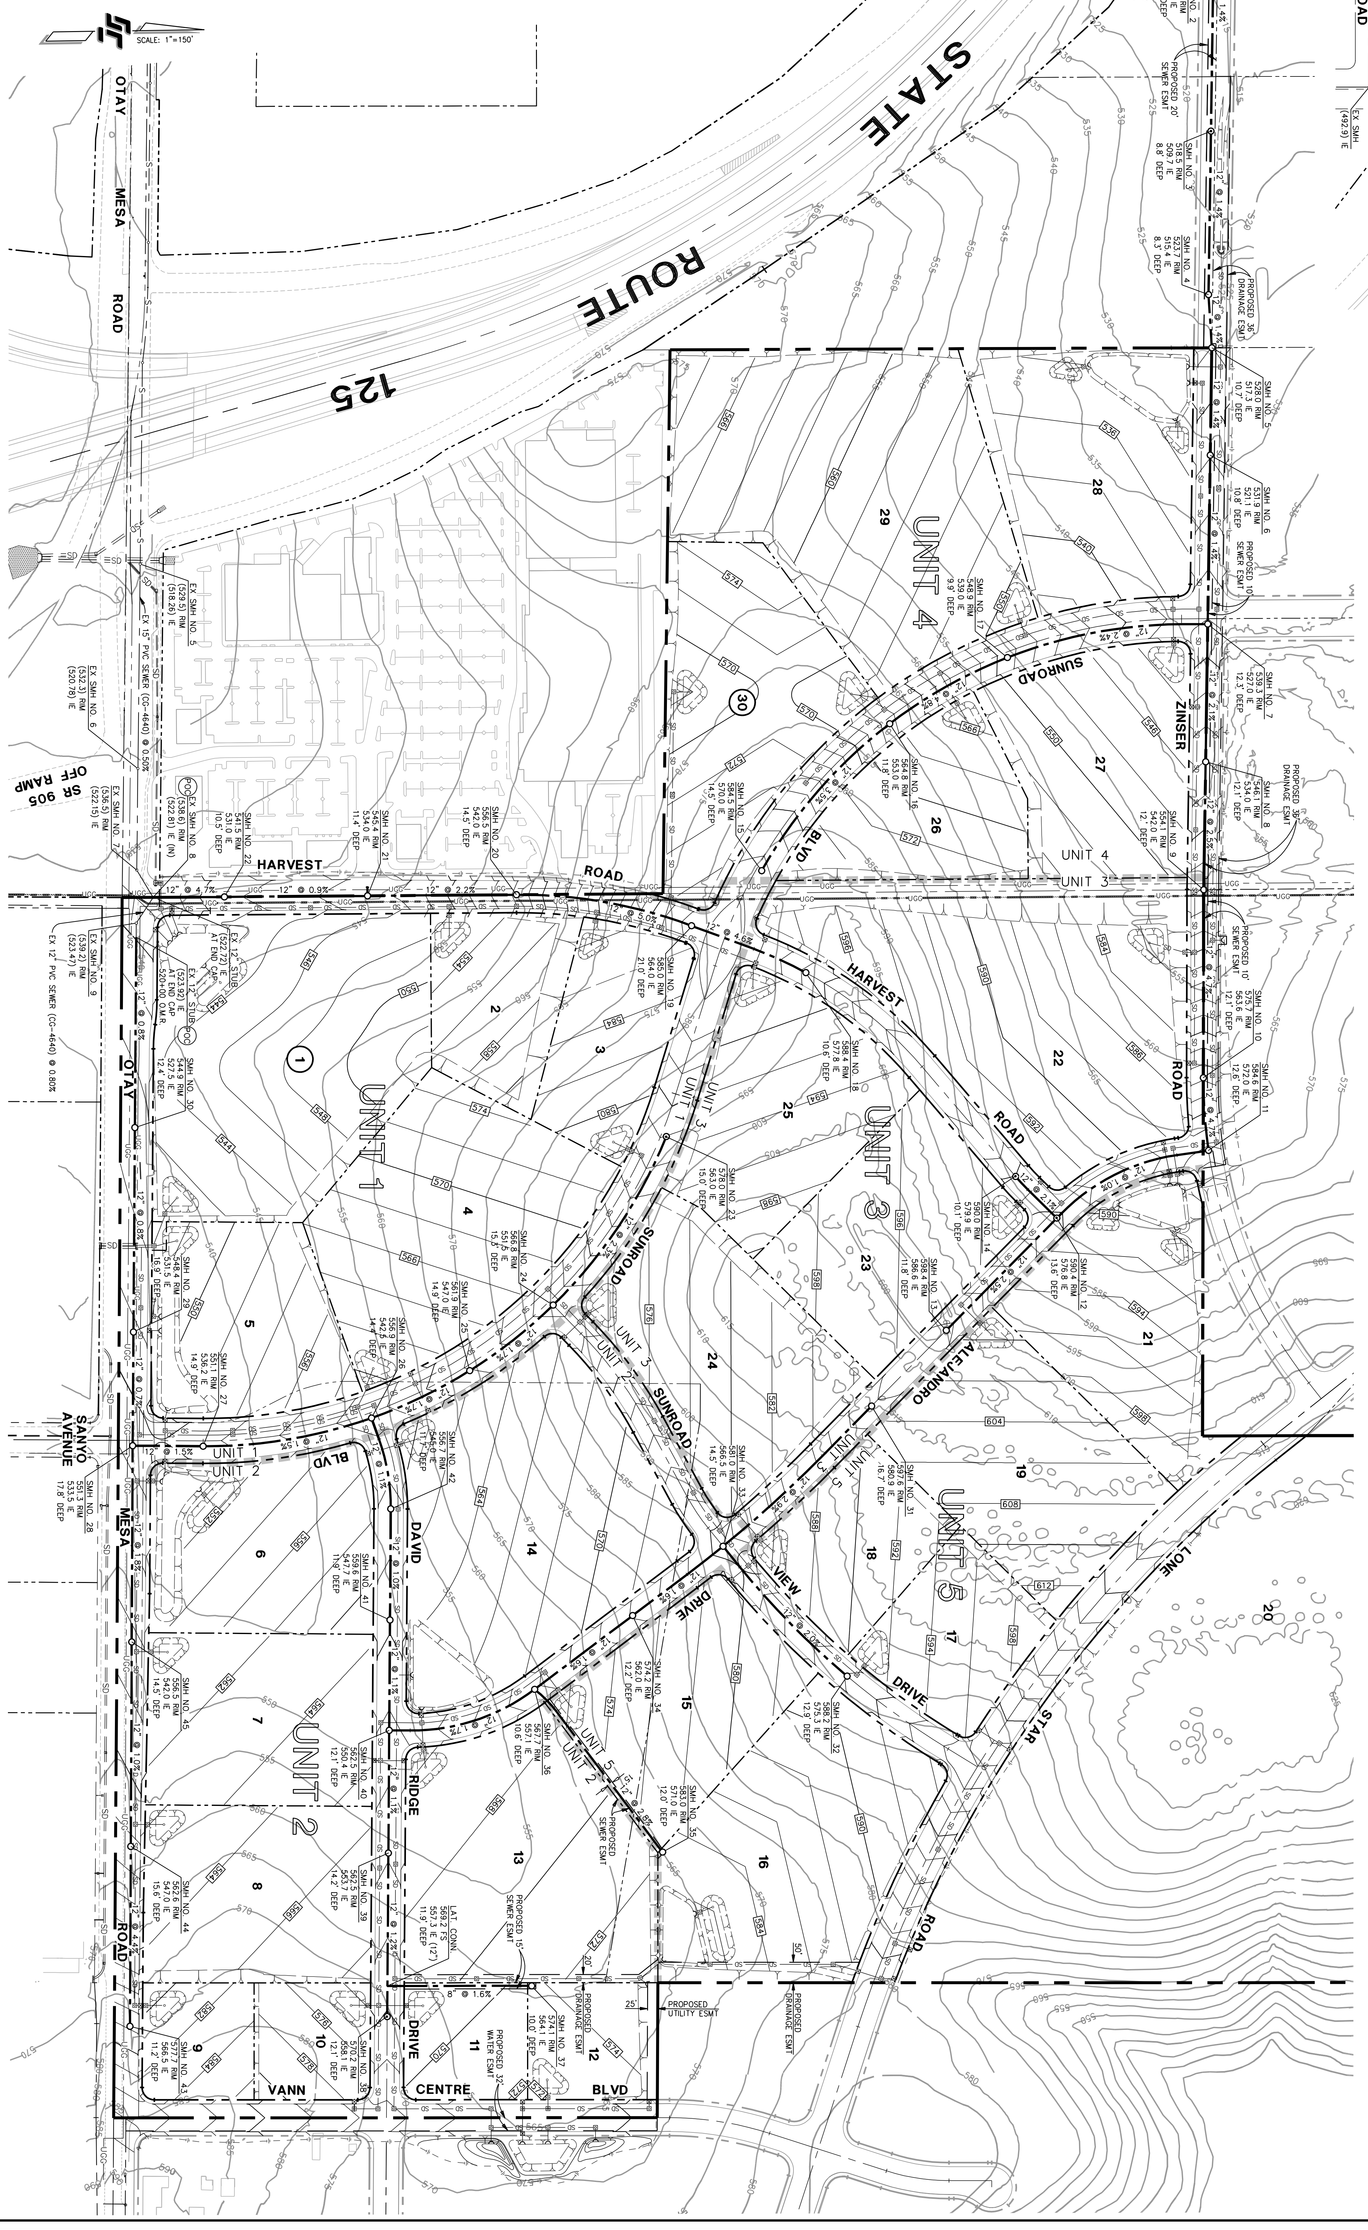

LEGEND

DESCRIPTION	SYMBOL
SUBDIVISION BOUNDARY	
PROPOSED LOT LINE	
PROPOSED RIGHT-OF-WAY	
FUTURE RIGHT-OF-WAY	
EASEMENT LINE	
PROPOSED GRAVITY SEWER MAIN W/MANHOLE	S
PROPOSED STORM DRAIN SYSTEM	SD
PROPOSED SEWER POINT-OF-CONNECTION TO EX	POC

NOTE:
1. ELEVATIONS SHOWN IN PARENTHESES INDICATE EXISTING CONDITION.
2. SEWER MANHOLE SPACING SHALL BE PER COUNTY OF SAN DIEGO CRITERIA (500' MAX. TYPICAL)

COUNTY OF SAN DIEGO TRACT 5607
OTAY 250
COUNTY OF SAN DIEGO, CALIFORNIA

PRELIMINARY SEWER ALIGNMENT EXHIBIT

REGISTERED PROFESSIONAL ENGINEER — MARK E. STEVENS — No. 35502 — Exp. 9-30-17 — CIVIL

STEVENS · CRESTO ENGINEERING, INC.
CIVIL ENGINEERS · PLANNERS · LAND SURVEYORS
9665 CHESAPEAKE DRIVE
SUITE 200
SAN DIEGO, CA 92123-1352
PHONE: 858.694.5660
FAX: 858.694.5661
www.scengr.com

REVISIONS	BY

Date: JULY 17, 2015
Scale: AS SHOWN
Job: 14009.01
Sheet C-15
15 of 17 Sheets