RIOS

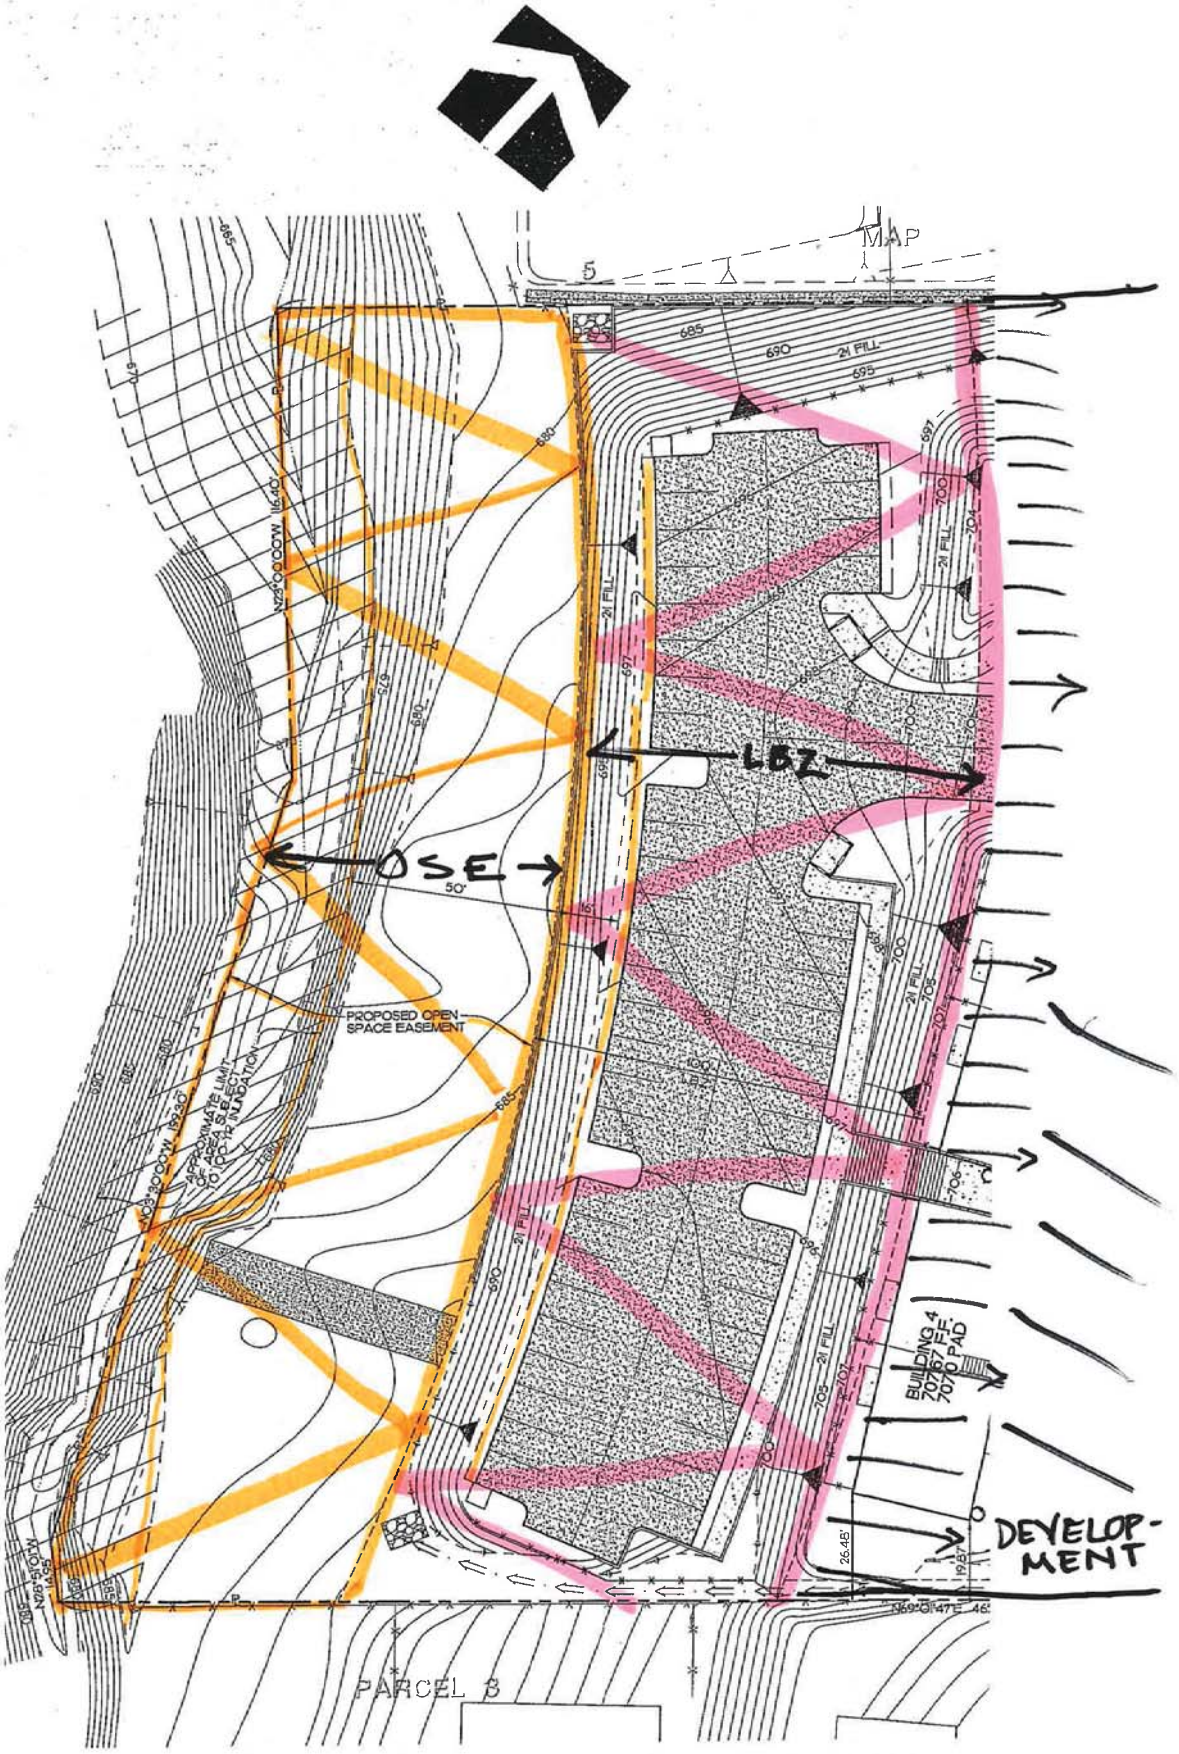

PARKING TABULATION TABLE

DWELLING UNITS (3-BEDROOM)	REQUIRED PARKING SPACES	REQUIRED GUEST PARKING SPACES	TOTAL PROPOSED SPACES	ACCESSIBLE SPACES	
				REQUIRED	PROPO
32	64 (32 X 2)	7 (32 X 0.2)	71	3	3
	TOTAL = 71 (64 + 7)				