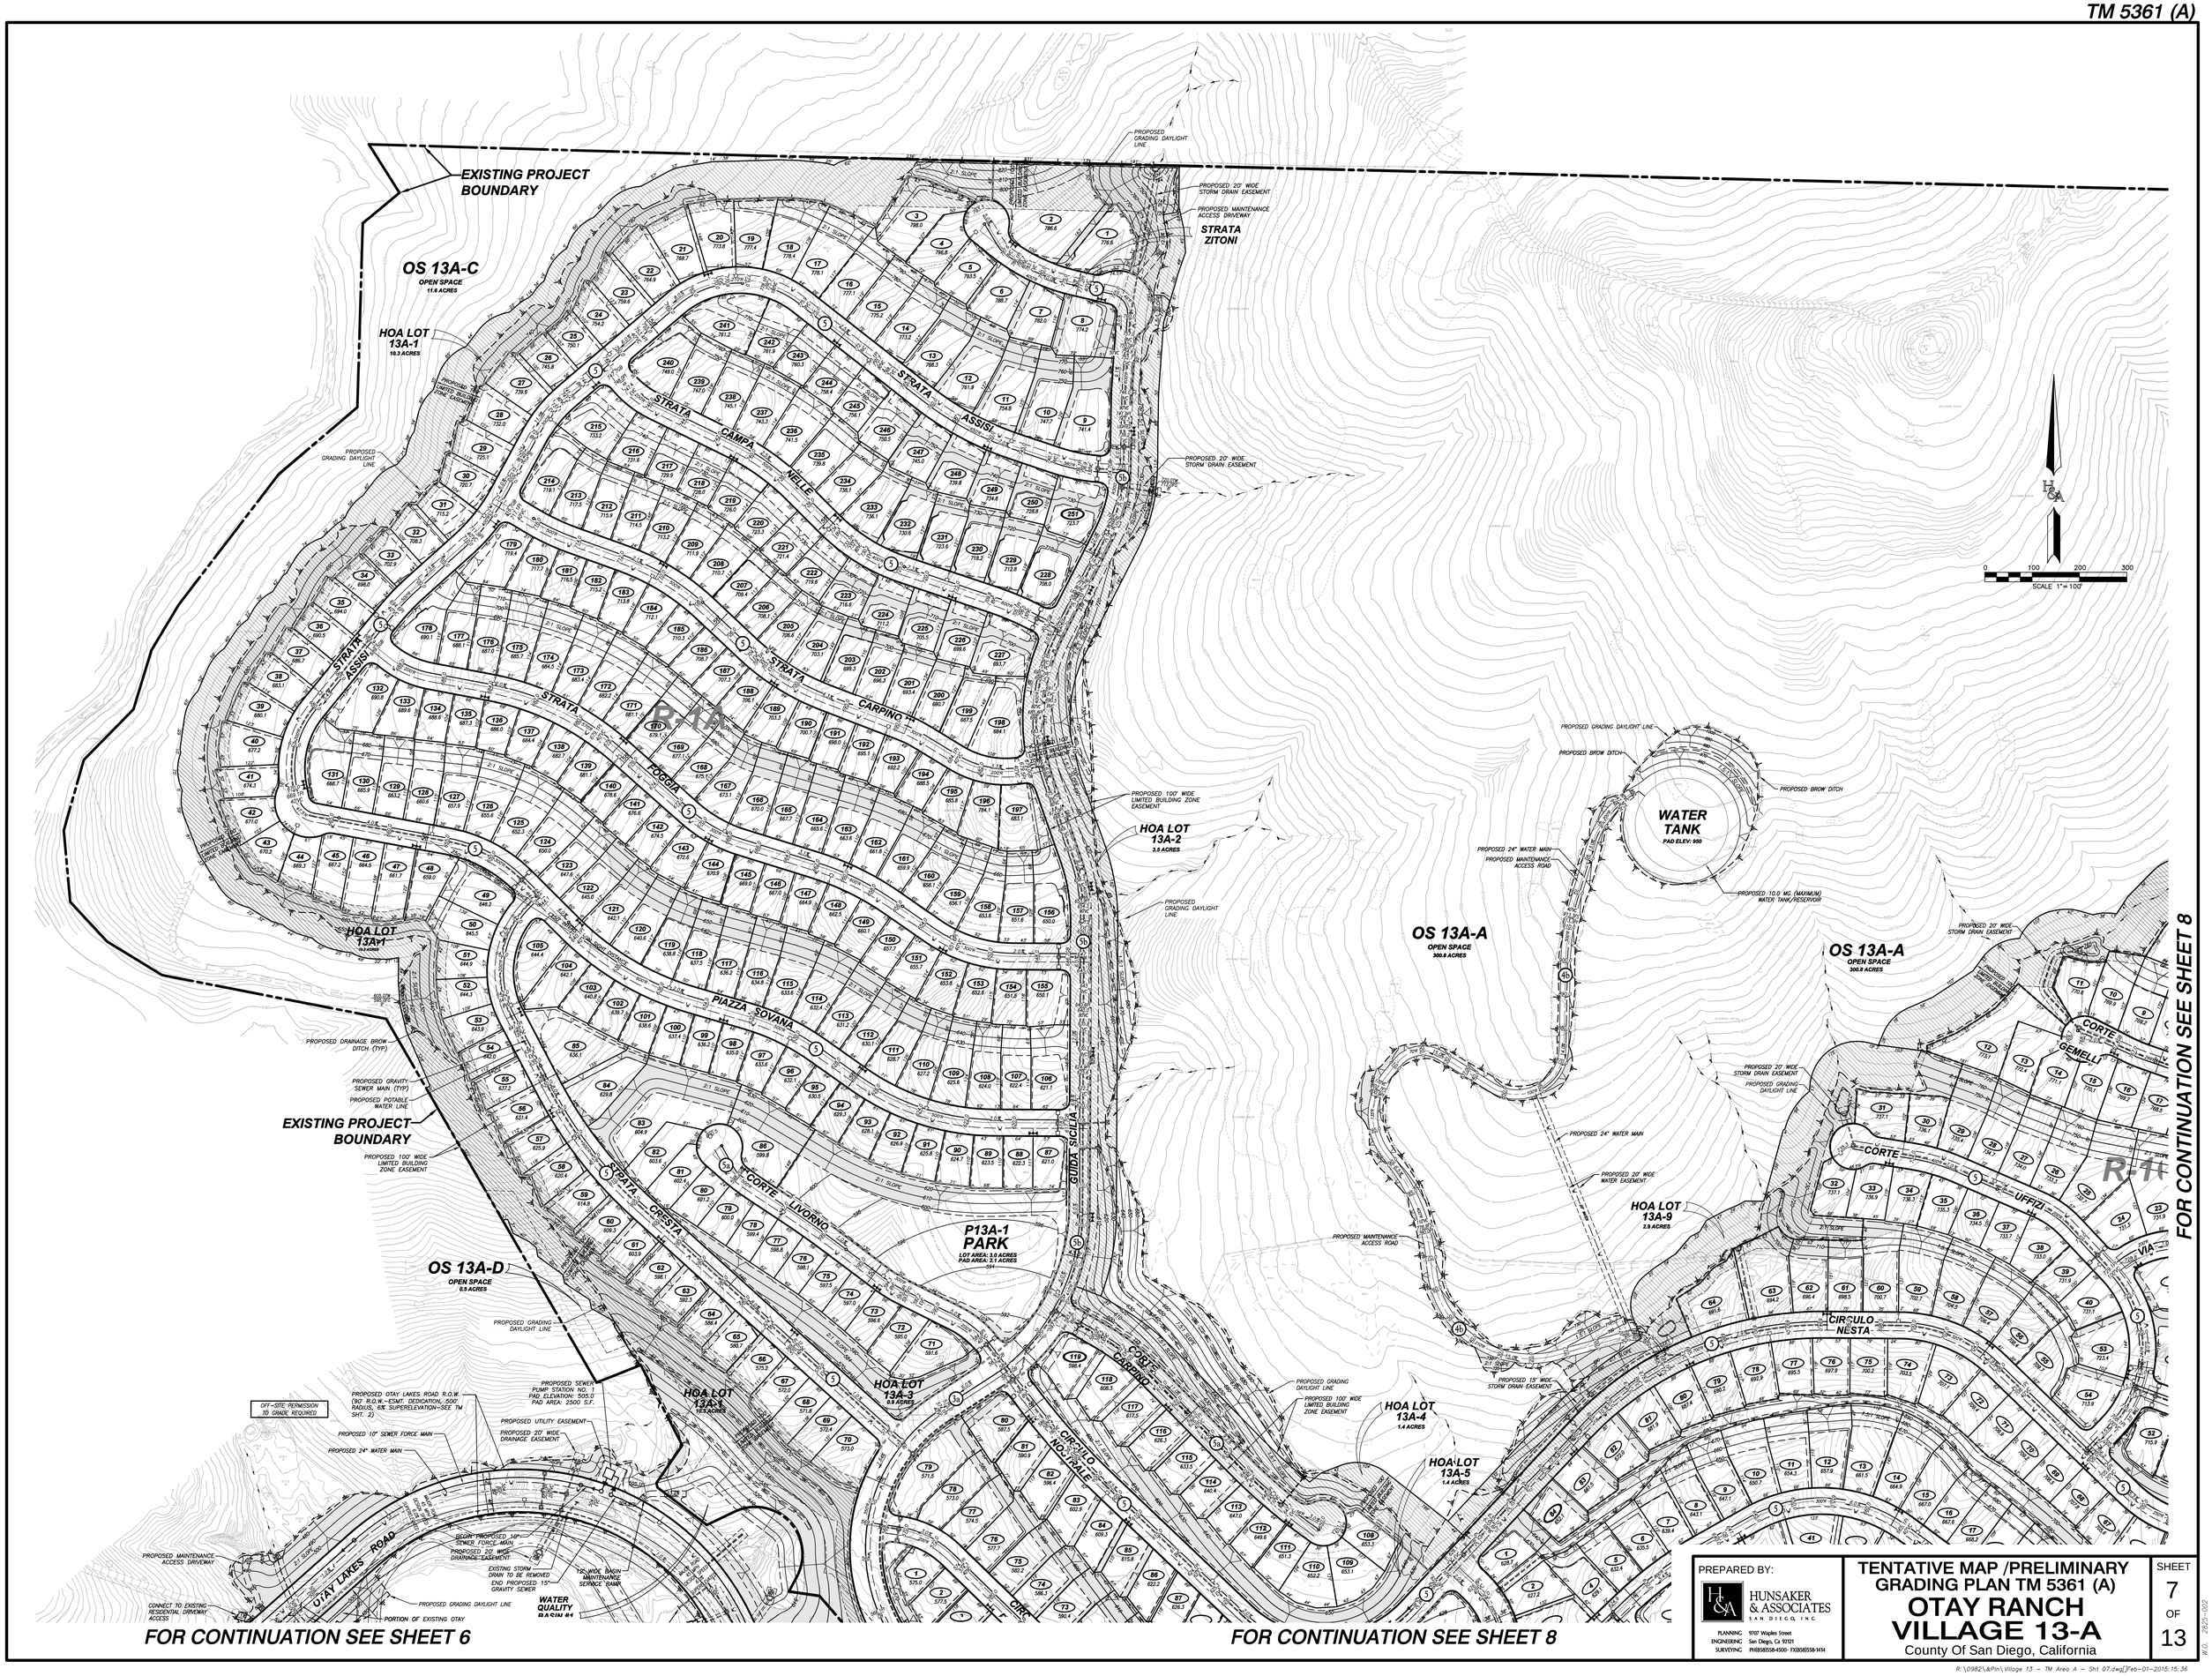

PREPARED BY:

HUNSAKER & ASSOCIATES SAN DIEGO, INC.

PLANNING 9707 Waples Street
ENGINEERING San Diego, Ca 92121
SURVEYING PH(858)558-4500 · FX(858)558-1414

TENTATIVE MAP /PRELIMINARY GRADING PLAN TM 5361 (A)

OTAY RANCH VILLAGE 13-A

County Of San Diego, California

SHEET 7 OF 13

W.O. 2825-002

R:\0982\&Pln\Village 13 - TM Area A - Sht 07.dwg[]Feb-01-2015:15:36