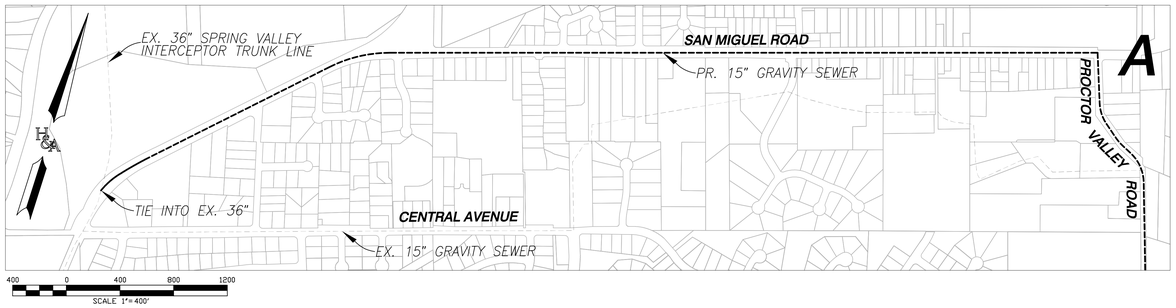

VICINITY MAP

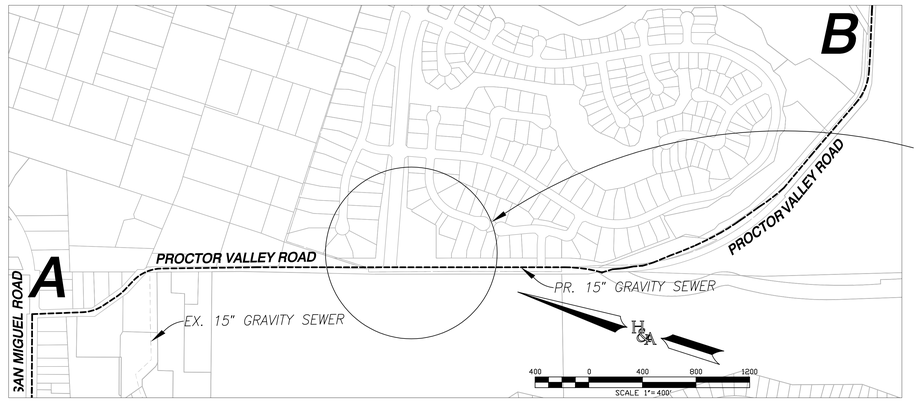

SEE RIGHT FOR
100 SCALE DETAIL

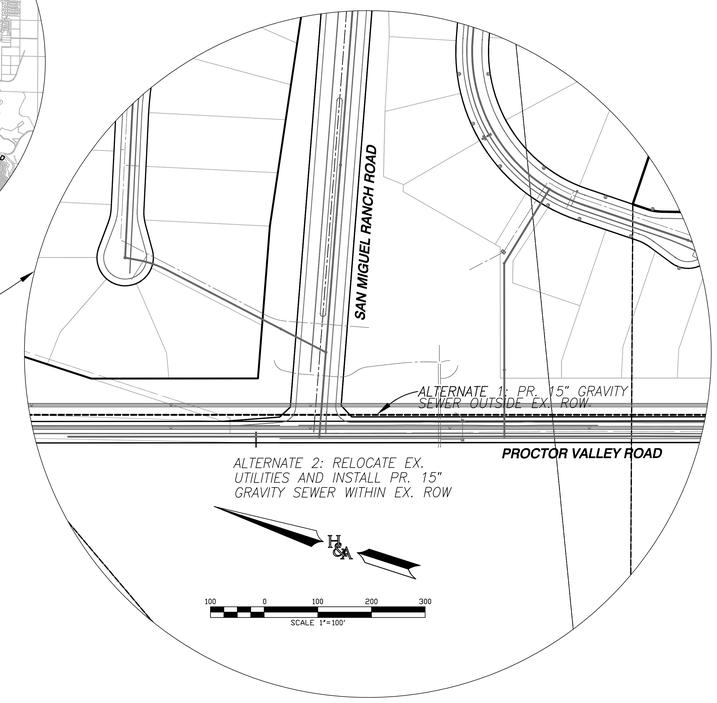

ALTERNATIVES 1 & 2

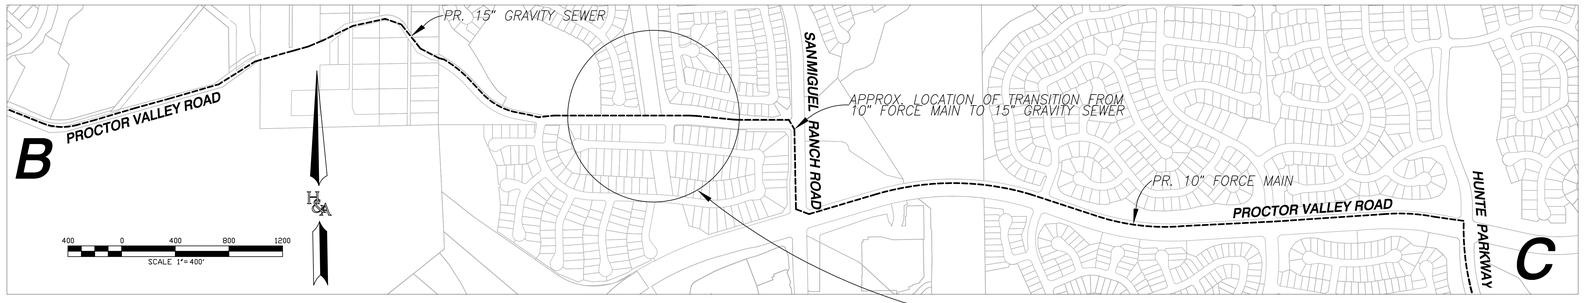

SEE RIGHT FOR
100 SCALE DETAIL

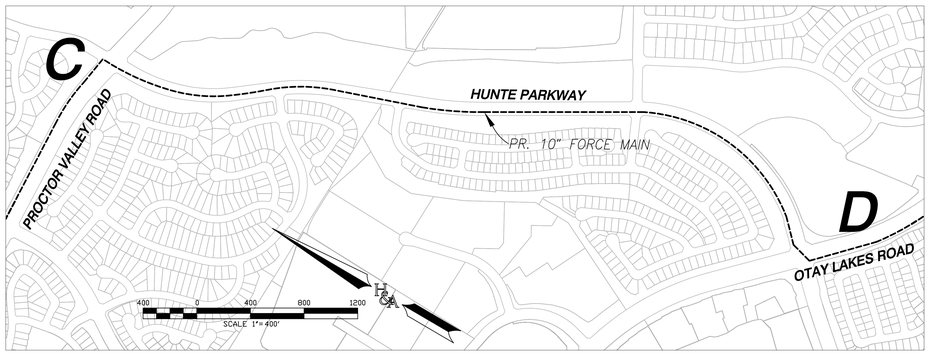

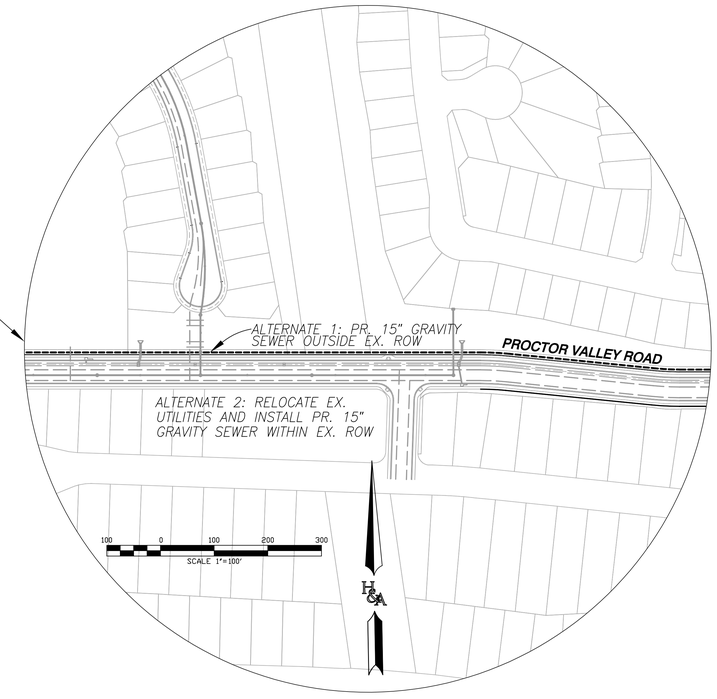

ALTERNATIVES 1 & 2

OFFSITE SEWER ALTERNATIVE

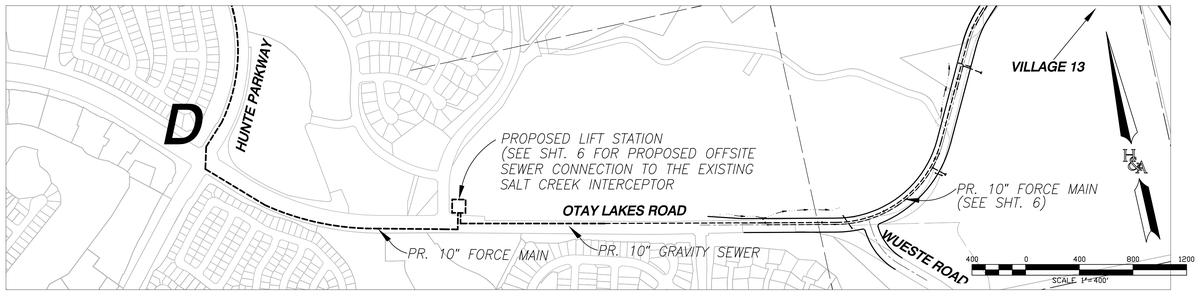

PREPARED BY:

HUNSAKER & ASSOCIATES SAN DIEGO, INC.
PLANNING 5707 Waples Street
ENGINEERING San Diego, Ca 92121
SURVEYING PH:8585558-4500 · FX:8585558-1414

TENTATIVE MAP /PRELIMINARY GRADING PLAN TM 5361 (B)

OTAY RANCH VILLAGE 13-B

County Of San Diego, California

SHEET 12 OF 15

W.O. 2807-002

R:\0982\&Pln\Village 13 - TM Area B - Sht 12.dwg[]Jan-31-2015: 10:21