COUNTY OF SAN DIEGO TRACT NO. 5520 RPL 1

GERMANN TENTATIVE SUBDIVISION MAP-ALTERNATIVE "A"

PRELIMINARY GRADING PLAN CROSS SECTIONS

N

30 0 30

Scale 1"=30'

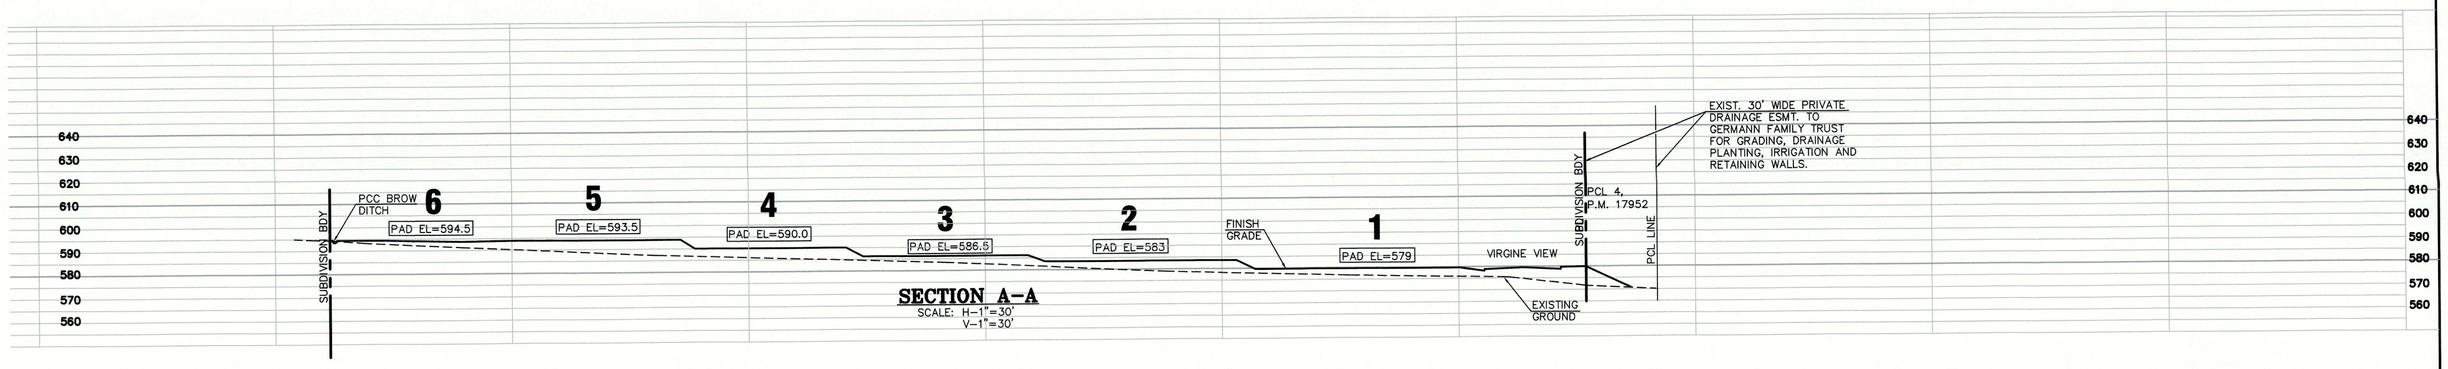

SECTION A-A
SCALE: H-1"=30'
V-1"=30'

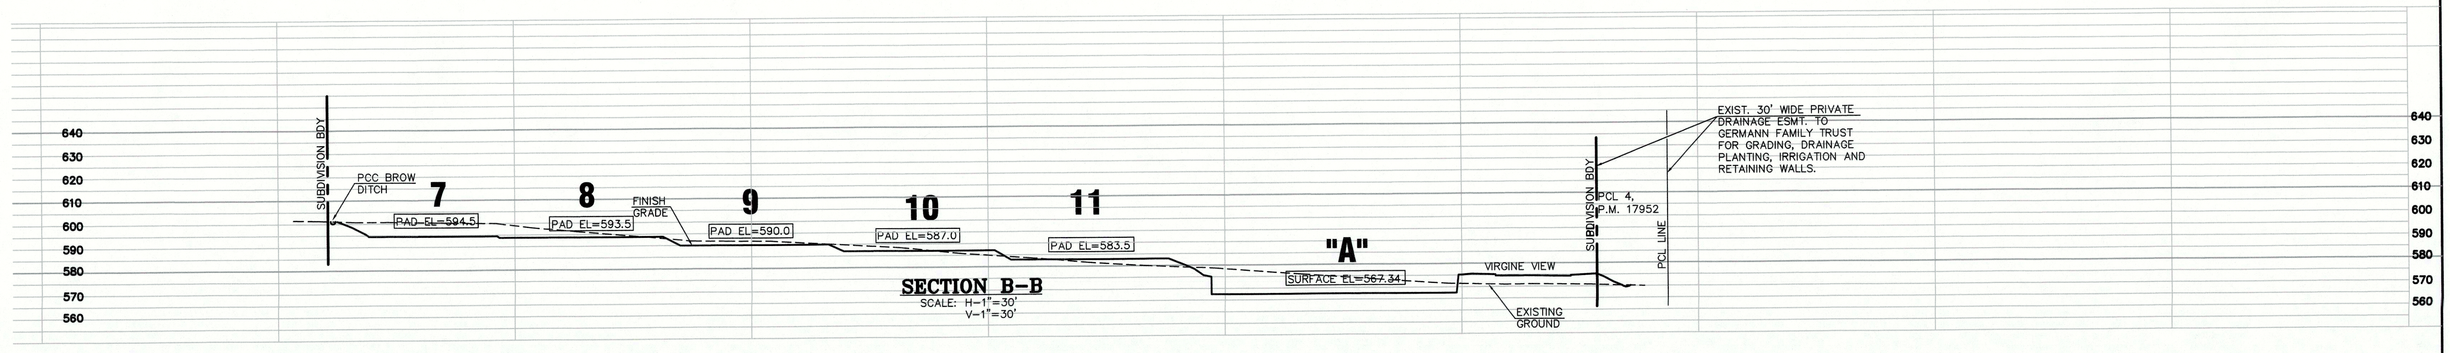

SECTION B-B
SCALE: H-1"=30'
V-1"=30'

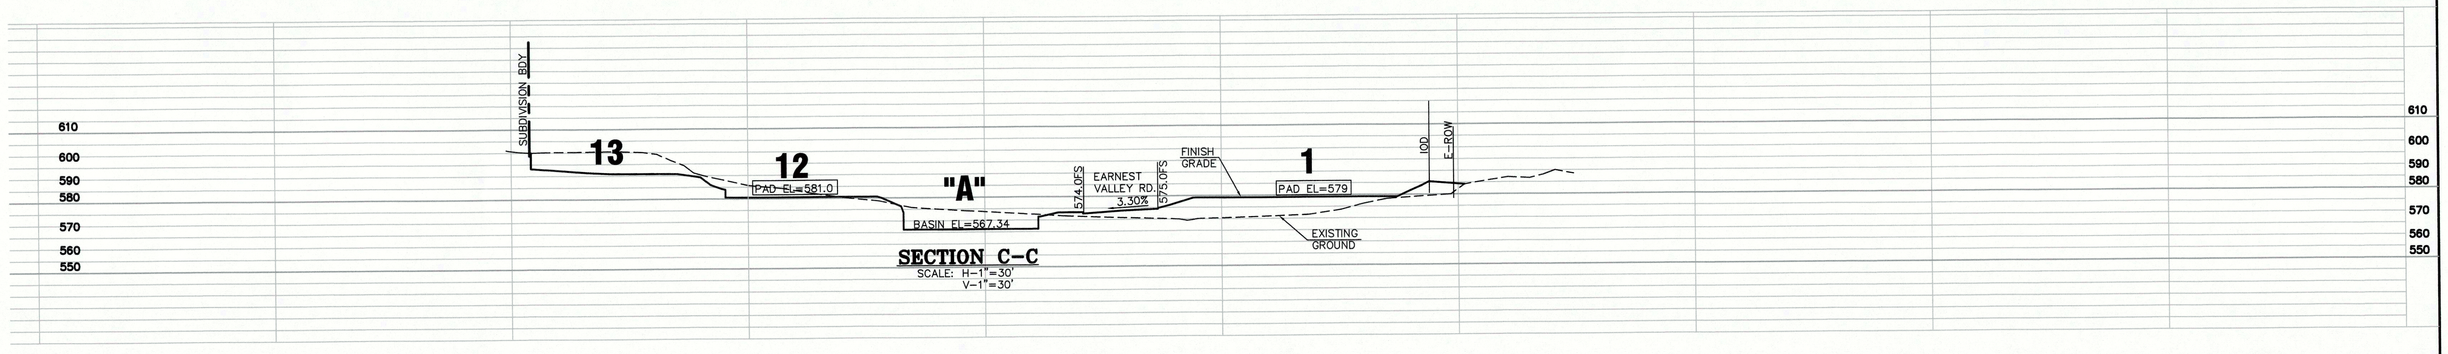

SECTION C-C
SCALE: H-1"=30'
V-1"=30'

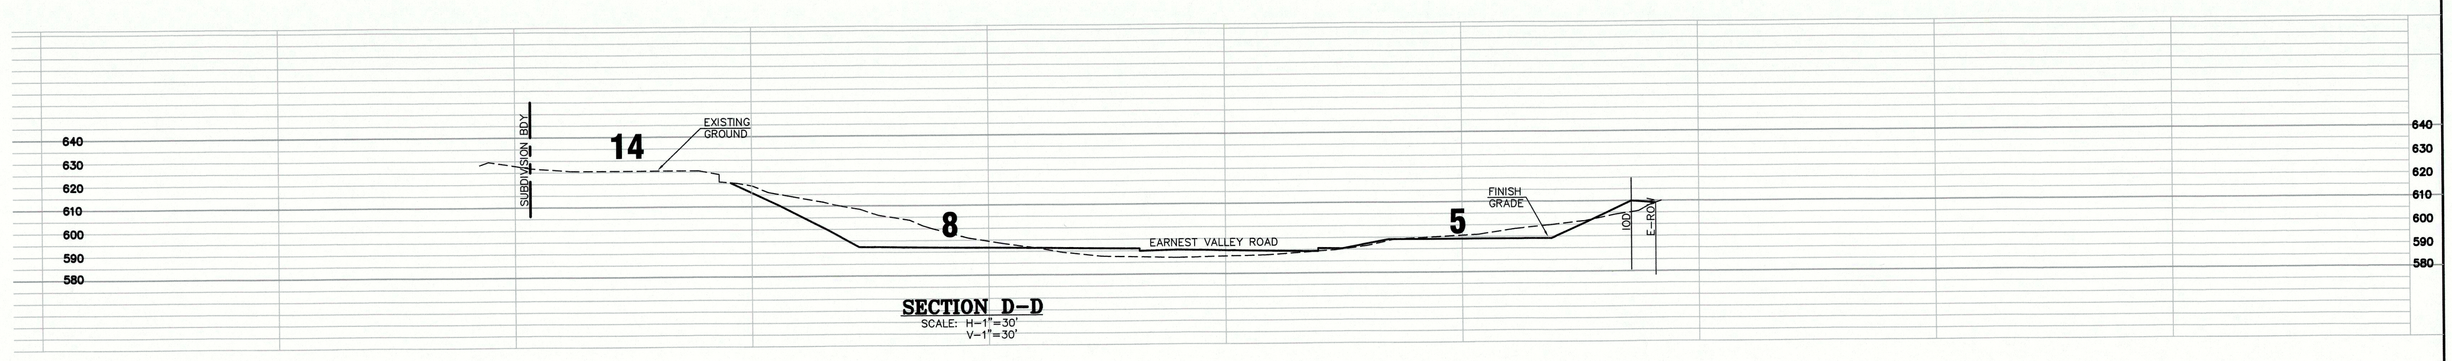

SECTION D-D
SCALE: H-1"=30'
V-1"=30'

REVISION LOG

REVISION NO.	REVISION DATE	COMMENT
1	12-12-16	RESPONDED TO COMMENT 2-30

FARRINGTON ENGINEERING CONSULTANTS, INC.
CONSULTING CIVIL ENGINEERING
11679 VIA FIRUL
SAN DIEGO, CA. 92128
(858) 675-9490

REGISTERED PROFESSIONAL ENGINEER
MARK A. FARRINGTON
NO. 38114
EXP.03/31/17
CIVIL
STATE OF CALIFORNIA

1-17-2017
MARK A. FARRINGTON RCE 38114 EXP. 3/31/17 DATE

File Name: F:\Draw\2015-324\FEC CAD FILES\2015-324SITETOPO-ALT A.dwg Jan 17,2017-9:40am