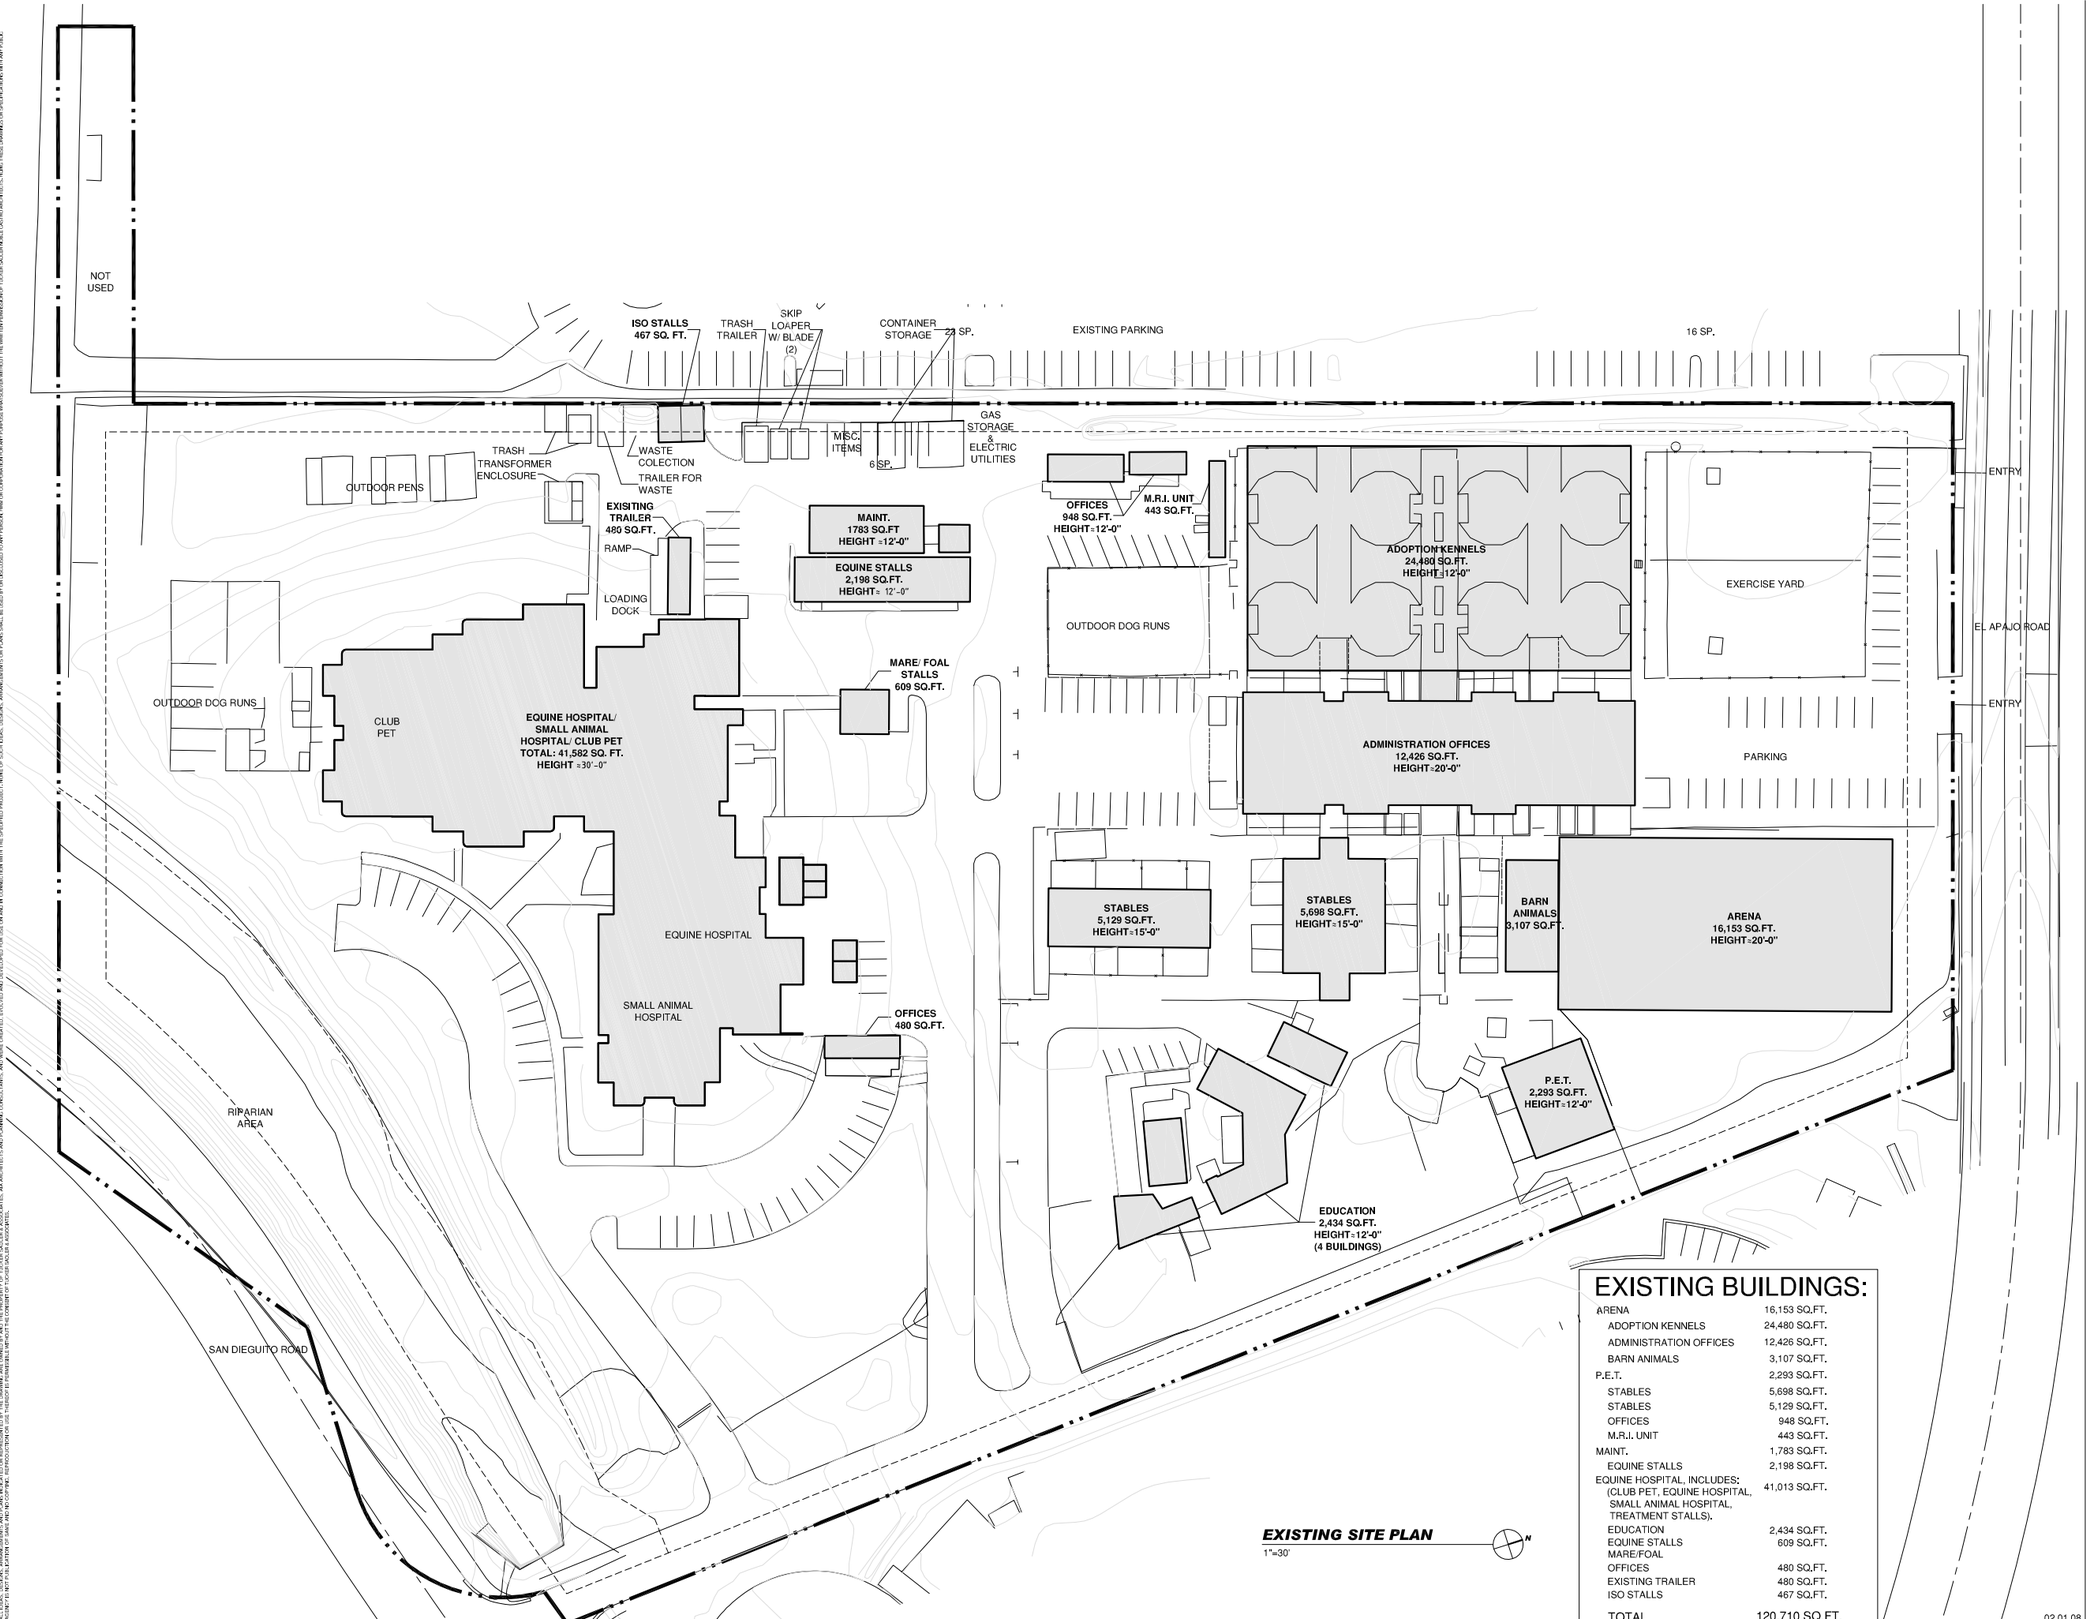

EXISTING BUILDINGS:

ARENA	16,153 SQ.FT.
ADOPTION KENNELS	24,480 SQ.FT.
ADMINISTRATION OFFICES	12,426 SQ.FT.
BARN ANIMALS	3,107 SQ.FT.
P.E.T.	2,293 SQ.FT.
STABLES	5,698 SQ.FT.
STABLES	5,129 SQ.FT.
OFFICES	948 SQ.FT.
M.R.I. UNIT	443 SQ.FT.
MAINT.	1,783 SQ.FT.
EQUINE STALLS	2,198 SQ.FT.
EQUINE HOSPITAL, INCLUDES: (CLUB PET, EQUINE HOSPITAL, SMALL ANIMAL HOSPITAL, TREATMENT STALLS).	41,013 SQ.FT.
EDUCATION	2,434 SQ.FT.
EQUINE STALLS	609 SQ.FT.
MARE/FOAL OFFICES	480 SQ.FT.
EXISTING TRAILER	480 SQ.FT.
ISO STALLS	467 SQ.FT.
TOTAL	120,710 SQ.FT.

EXISTING SITE PLAN
1"=30'

02.01.08

TUCKER SADLER
225 BROADWAY SUITE 1700
SAN DIEGO, CALIFORNIA 92101
619.236.1662 FAX 619.236.9267

Helen Woodward Animal Center

6461 El Apajo Road
Rancho Santa Fe, CA 92067

APPROVED	DATE
-	-
-	-

ISSUED/ REVISIONS	DATE
- 2nd MUP SUBMITTAL	01.04.06
- 3rd MUP SUBMITTAL	06.22.06
- 4th MUP SUBMITTAL	08.06.07
5th MUP SUBMITTAL	02.01.08

ARCHITECT OF RECORD:

SHEET TITLE:

EXISTING SITE PLAN

PROJECT NUMBER:	DRAWN BY:
20511	CO,SB
DATE: 02/01/08	CHECKED BY: GT

DRAWING NUMBER:	DRAWING NUMBER:
SHEET: A 1-0 OF: -	*A 1- 0*

ALL IDEAS, DESIGNS, ARRANGEMENTS AND PLANS INDICATED OR REPRESENTED BY THIS DRAWING ARE OWNED BY AND THE PROPERTY OF TUCKER SADLER & ASSOCIATES. ALL ARCHITECTS AND PLANNING CONSULTANTS, AND WORKS CREATED, EVOLVED AND DEVELOPED FOR USE ON AND IN CONNECTION WITH THIS SPECIFIED PROJECT, NONE OF SUCH IDEAS, DESIGNS, ARRANGEMENTS AND PLANS SHALL BE USED BY OR DISCLOSED TO ANY PERSON, FIRM OR CORPORATION FOR ANY PURPOSE WHATSOEVER WITHOUT THE WRITTEN PERMISSION OF TUCKER SADLER & ASSOCIATES.