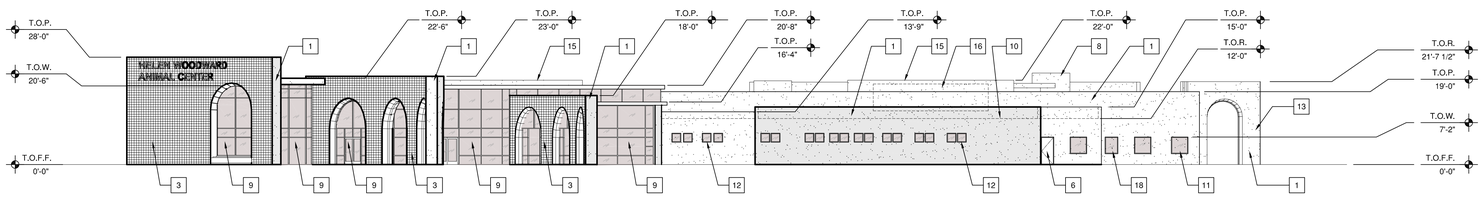

1 BLDG 1 EAST ELEVATION
1/16" = 1'-0"

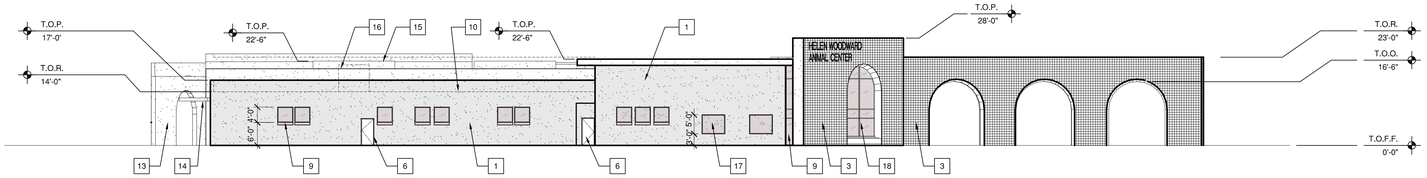

2 BLDG 1 SOUTH ELEVATION
1/16" = 1'-0"

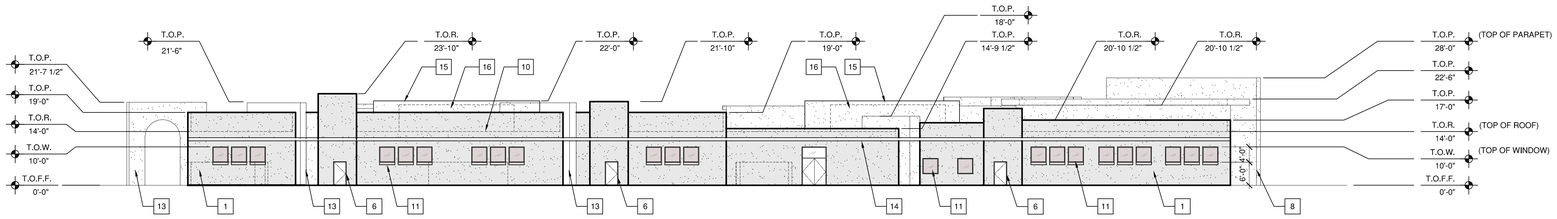

3 BLDG 1 WEST ELEVATION
1/16" = 1'-0"

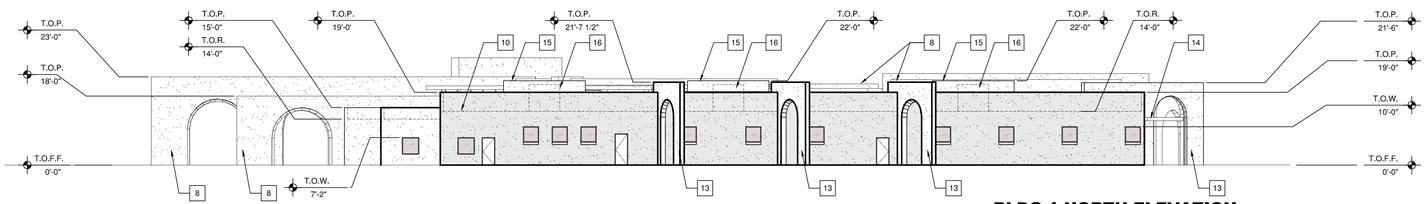

4 BLDG 1 NORTH ELEVATION
1/16" = 1'-0"

BLDG. 1

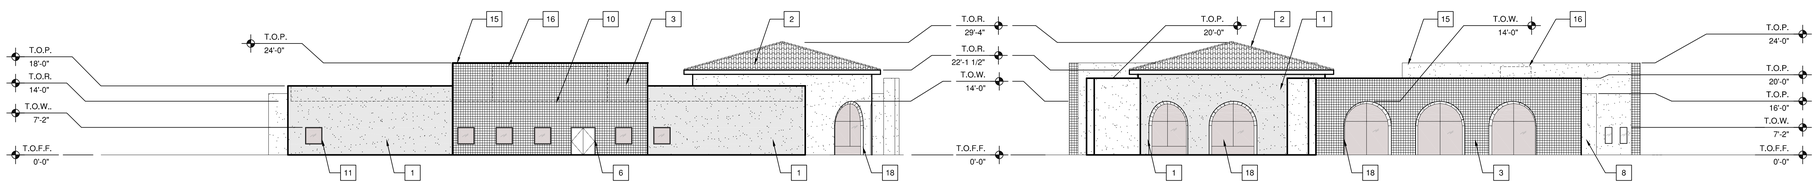

6 BLDG 3 EAST ELEVATION
1/16" = 1'-0"

5 BLDG 3 NORTH ELEVATION
1/16" = 1'-0"

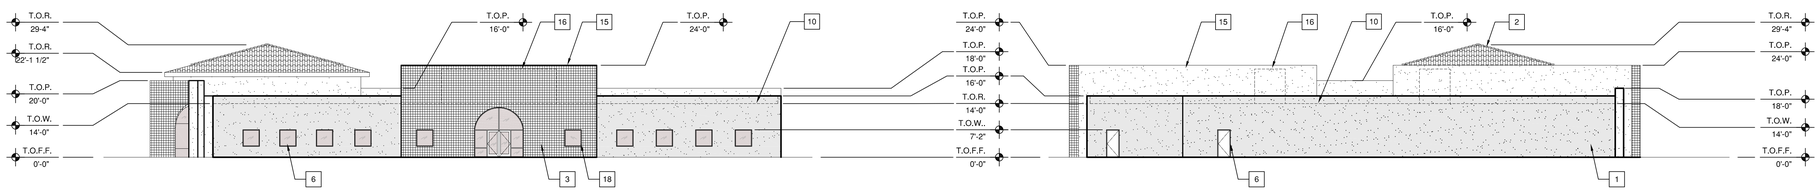

8 BLDG 3 WEST ELEVATION
1/16" = 1'-0"

7 BLDG 3 SOUTH ELEVATION
1/16" = 1'-0"

BLDG. 3

KEYNOTES

1	7/8" CEMENT PLASTER ON METAL LATH OVER BUILDING FELT- SANTA BARBARA FINISH - PAINTED WHITE
2	BOOSTED CLAY TILE ROOF
3	MOSIAC TILE
4	REDWOOD TRELLIS, 4x6 MAIN SUPPORT WITH 2x6 PURLINS
5	1" INSULATED WINDOW GLAZING IN ANODIZED ALUM. FRAME.
6	HM DOORS / FRAMES, PAINTED
7	ANODIZED ALUMINUM REVEAL, PAINTED.
8	WALL BEYOND
9	CURTAIN WALL GLAZING SYSTEM WITH 1" INSULATED GLASS
10	ROOF LINE BEYOND
11	4' X 4' ANODIZED ALUMINUM METAL FRAME WINDOW WITH INSULATED GLAZING
12	2' X 2' ANODIZED ALUMINUM METAL FRAME WINDOW WITH INSULATED GLAZING
13	ARCHITECTURAL SCREEN WALL
14	TRELLIS 12'-0" A.F.F.
15	MECHANICAL SCREEN WALL BEYOND
16	MECHANICAL UNIT BEYOND (SHOWN DASHED)
17	5' X 6' ANODIZED ALUMINUM METAL FRAME WINDOW WITH INSULATED GLAZING
18	ANODIZED METAL ALUMINUM WITH 1" INSULATED GLAZING SYSTEM

TUCKER SADLER

225 BROADWAY SUITE 1700
SAN DIEGO, CALIFORNIA 92101
619.236.1662 FAX 619.236.9267

Helen Woodward Animal Center

6461 El Apajo Road
Rancho Santa Fe, CA 92067

APPROVED	DATE
-	-
-	-

ISSUED/ REVISIONS	DATE
- 2nd MUP SUBMITTAL	01.04.06
- 3rd MUP SUBMITTAL	06.22.06
- 4th MUP SUBMITTAL	08.06.07
5th MUP SUBMITTAL	02.01.08

ARCHITECT OF RECORD:

SHEET TITLE:

BUILDINGS 1 & 3 EXTERIOR ELEVATIONS

PROJECT NUMBER:	DRAWN BY:
20511	CO,SB
DATE: 02/01/08	CHECKED BY: GT
DRAWING NUMBER: SHEET: A 3-1 OF: -	DRAWING NUMBER: A 3- 1

02.01.08

ALL IDEAS, DESIGNS, ARRANGEMENTS AND PLANS INDICATED OR REPRESENTED BY THE DRAWING ARE OWNED BY AND THE PROPERTY OF TUCKER SADLER & ASSOCIATES, AIA ARCHITECTS AND PLANNING CONSULTANTS, AND WERE CREATED, EVOLVED AND DEVELOPED FOR USE ON AND IN CONNECTION WITH THE SPECIFIED PROJECT. NONE OF SUCH IDEAS, DESIGNS, ARRANGEMENTS OR PLANS SHALL BE USED BY OR DISCLOSED TO ANY PERSON, FIRM OR CORPORATION FOR ANY PURPOSE WHATSOEVER WITHOUT THE WRITTEN PERMISSION OF TUCKER SADLER NOBLE CASTRO ARCHITECTS. FILING THESE DRAWINGS OR SPECIFICATIONS WITH ANY PUBLIC AGENCY IS NOT PUBLICATION OF SAME AND NO COPYING, REPRODUCTION OR USE THEREOF BY PARTIES WITHOUT THE CONSENT OF TUCKER SADLER & ASSOCIATES.