Not to Scale

K:\NOISE\095587000\Drawing\x-vicinity.dwg 12-21-07-10:22 AM

Kimley-Horn and Associates, Inc.
Engineering, Planning and Environmental Consultants

Figure 1

Vicinity Map

Club Estates T.M. 5499

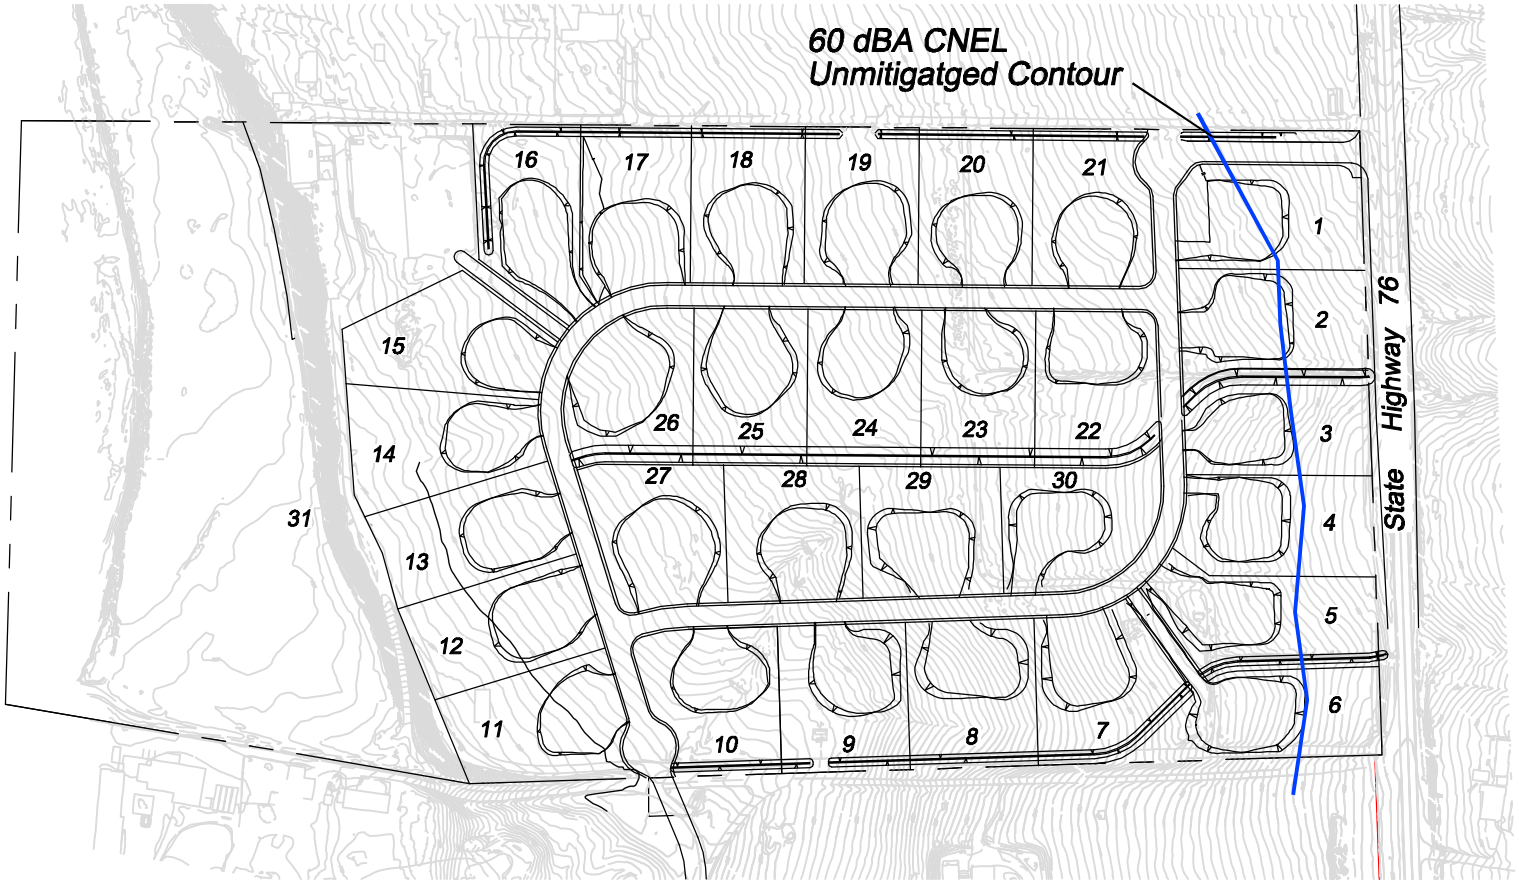

Scale: 1"=300'

Kimley-Horn and Associates, Inc.
Engineering, Planning and Environmental Consultants

Figure 2

Site Plan

Scale: 1"= 200'

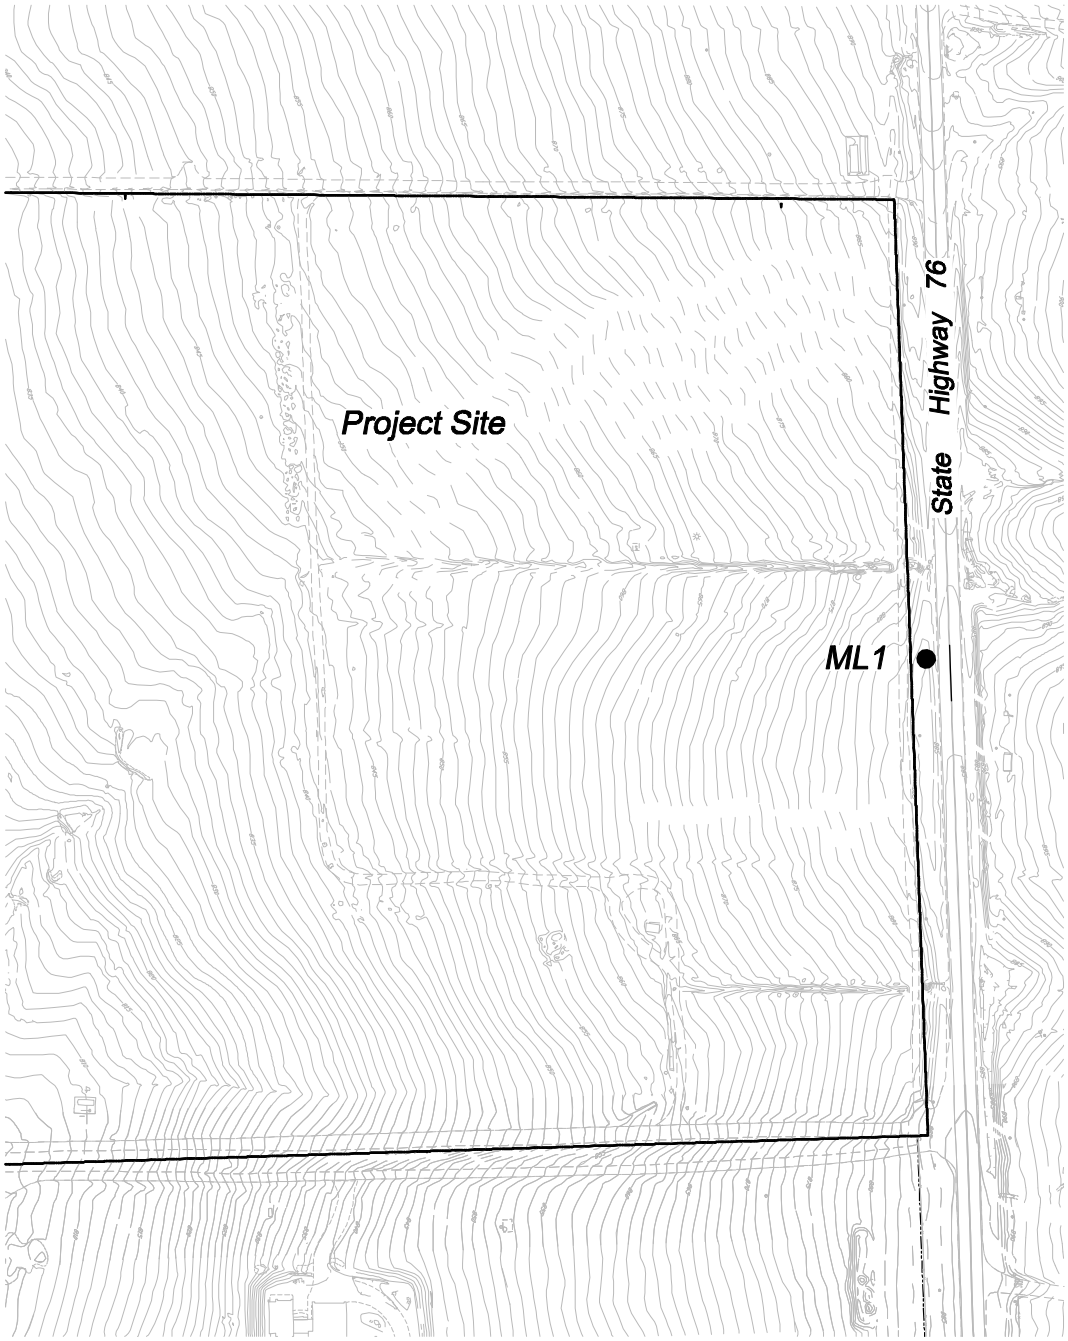

Figure 3

Sound Level Measurement Location

Kimley-Horn and Associates, Inc.
Engineering, Planning and Environmental Consultants

K:\NOISE\095587000\Drawing\x-meas_loc.dwg 12-21-07-10:20 AM

Club Estates T.M. 5499

Scale: 1"=300'

Legend

- Building envelope
- Useable Open Space (graded)
- Modeled Tree Zone

Kimley-Horn and Associates, Inc.
Engineering, Planning and Environmental Consultants

Figure 4

Modeled Tree Zone