EXISTING CONDITION HYDROLOGY NODE MAP

SHEET 1 OF 2 SHEETS

40 20 0 40 80 160

SCALE IN FEET
SCALE: 1" = 40'

N

HYDROLOGY TABLE

NODE
- ① ELEVATION=1095'
- ② ELEVATION=1090'
- ③ ELEVATION=1033'

SUB-AREA
- Ⓐ AREA=0.11acres
- Ⓑ AREA=6.0acres

TRAVEL LENGTH
- NODE 1-2 L=140'
- NODE 2-3 L=803'

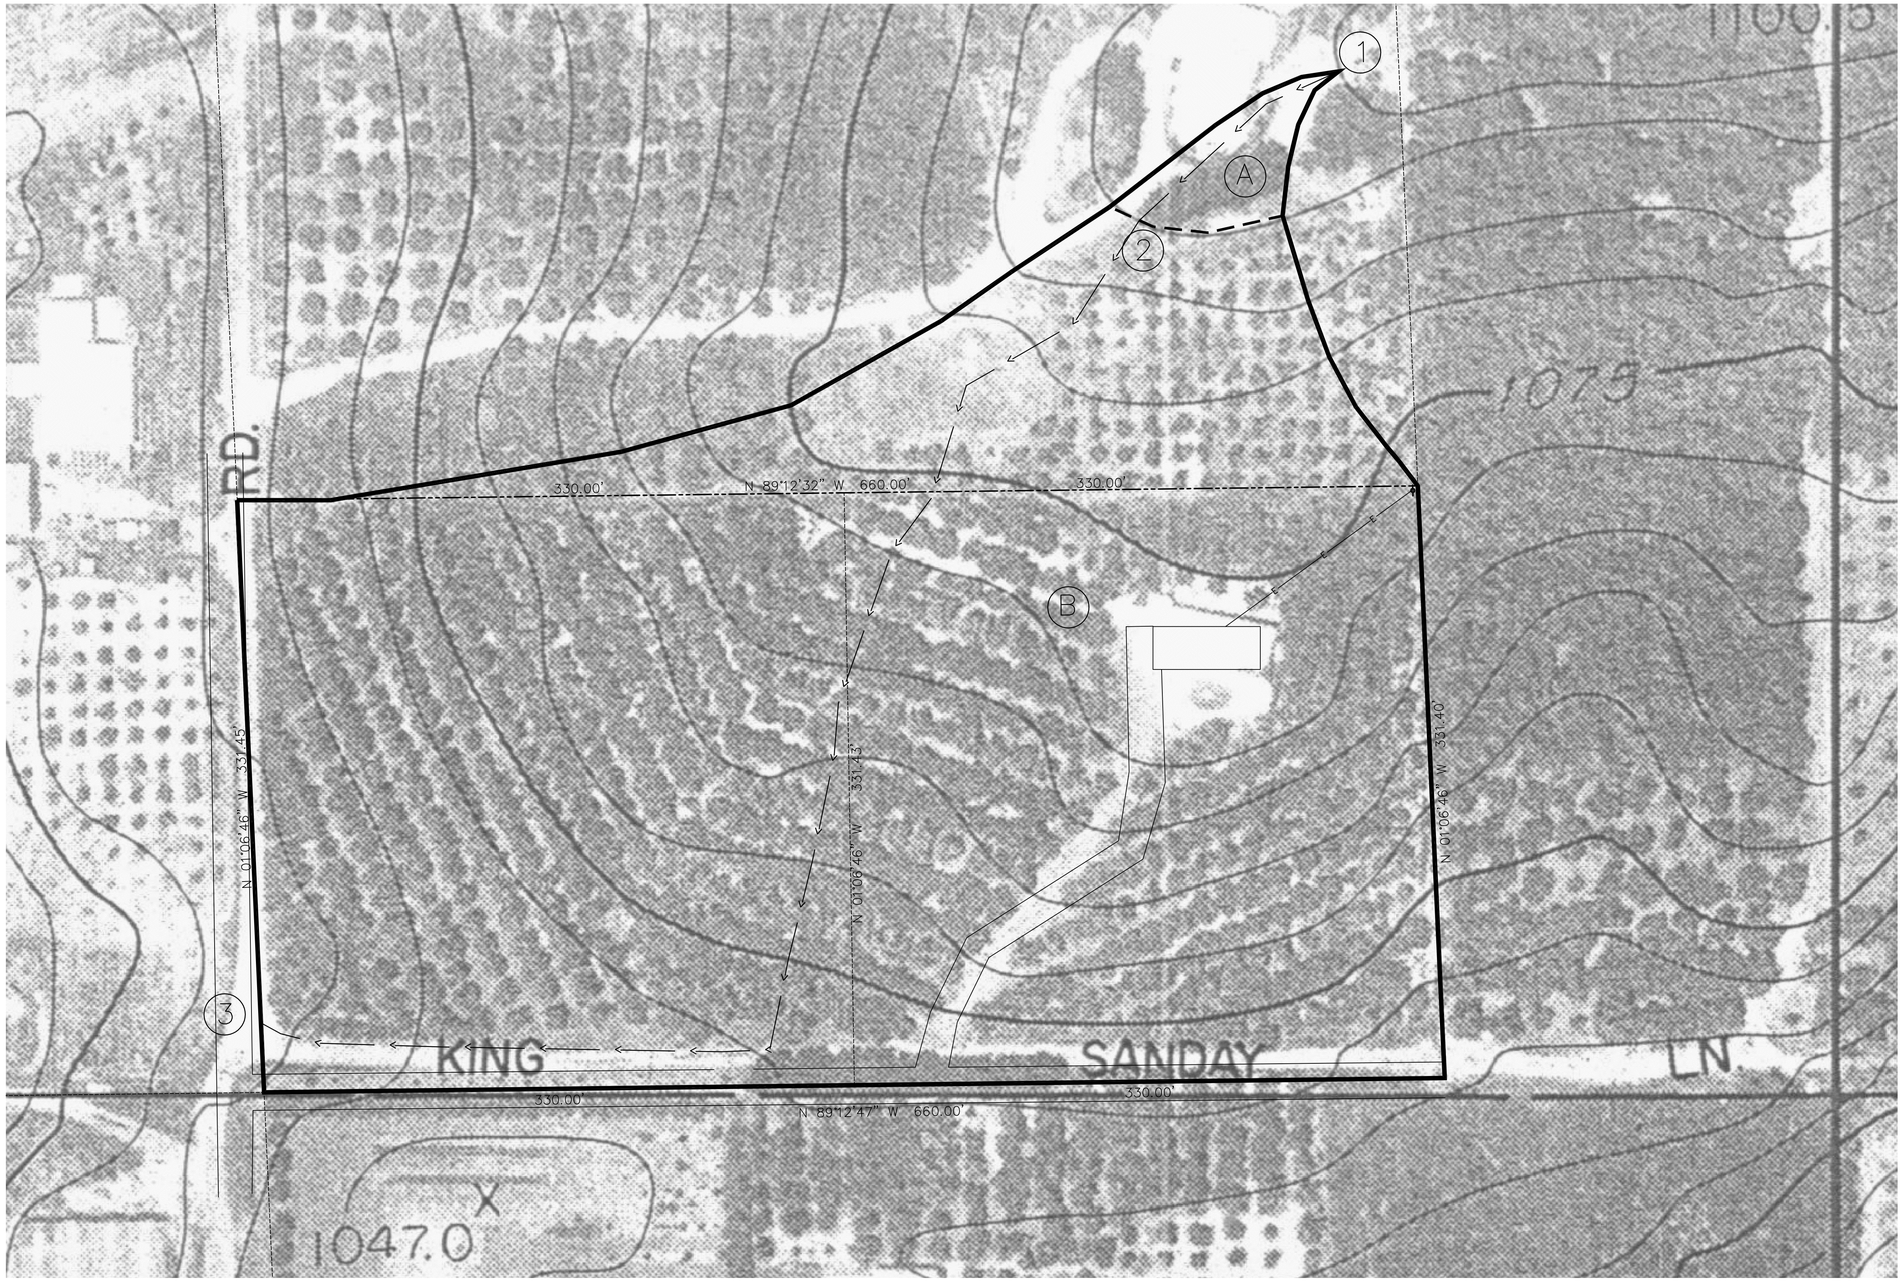

HL ENGINEERING & SURVEYING
AN ASSURED GEOENGINEERING COMPANY
759 WEST 4TH AVENUE
ESCONDIDO, CA 92025 (760)741-0533