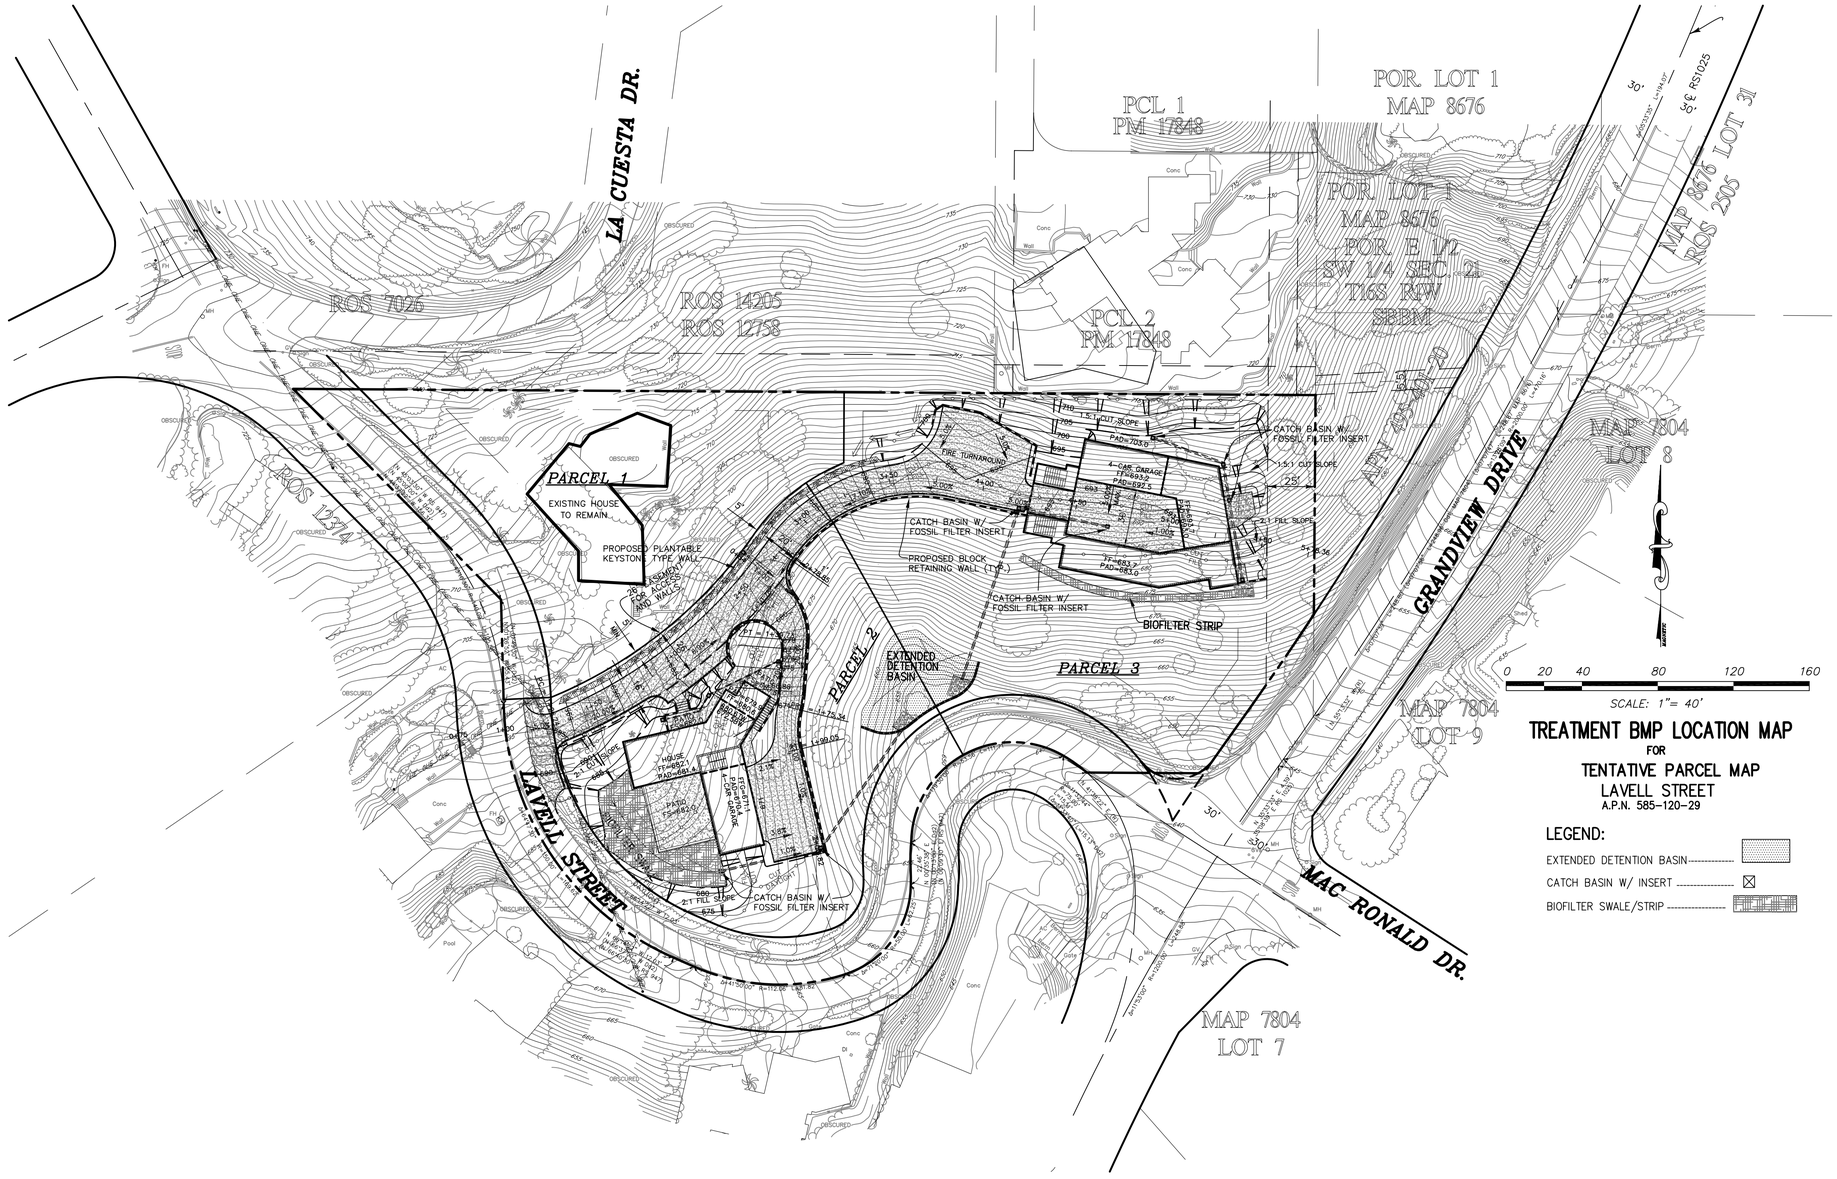

TREATMENT BMP LOCATION MAP

FOR

TENTATIVE PARCEL MAP
LAVELL STREET
A.P.N. 585-120-29

LEGEND:

EXTENDED DETENTION BASIN

CATCH BASIN W/ INSERT

BIOFILTER SWALE/STRIP