COUNTY OF SAN DIEGO TRACT NO. TM 5223 RPL-3

SHADOW RUN RANCH, PAUMA VALLEY
PRELIMINARY GRADING PLAN

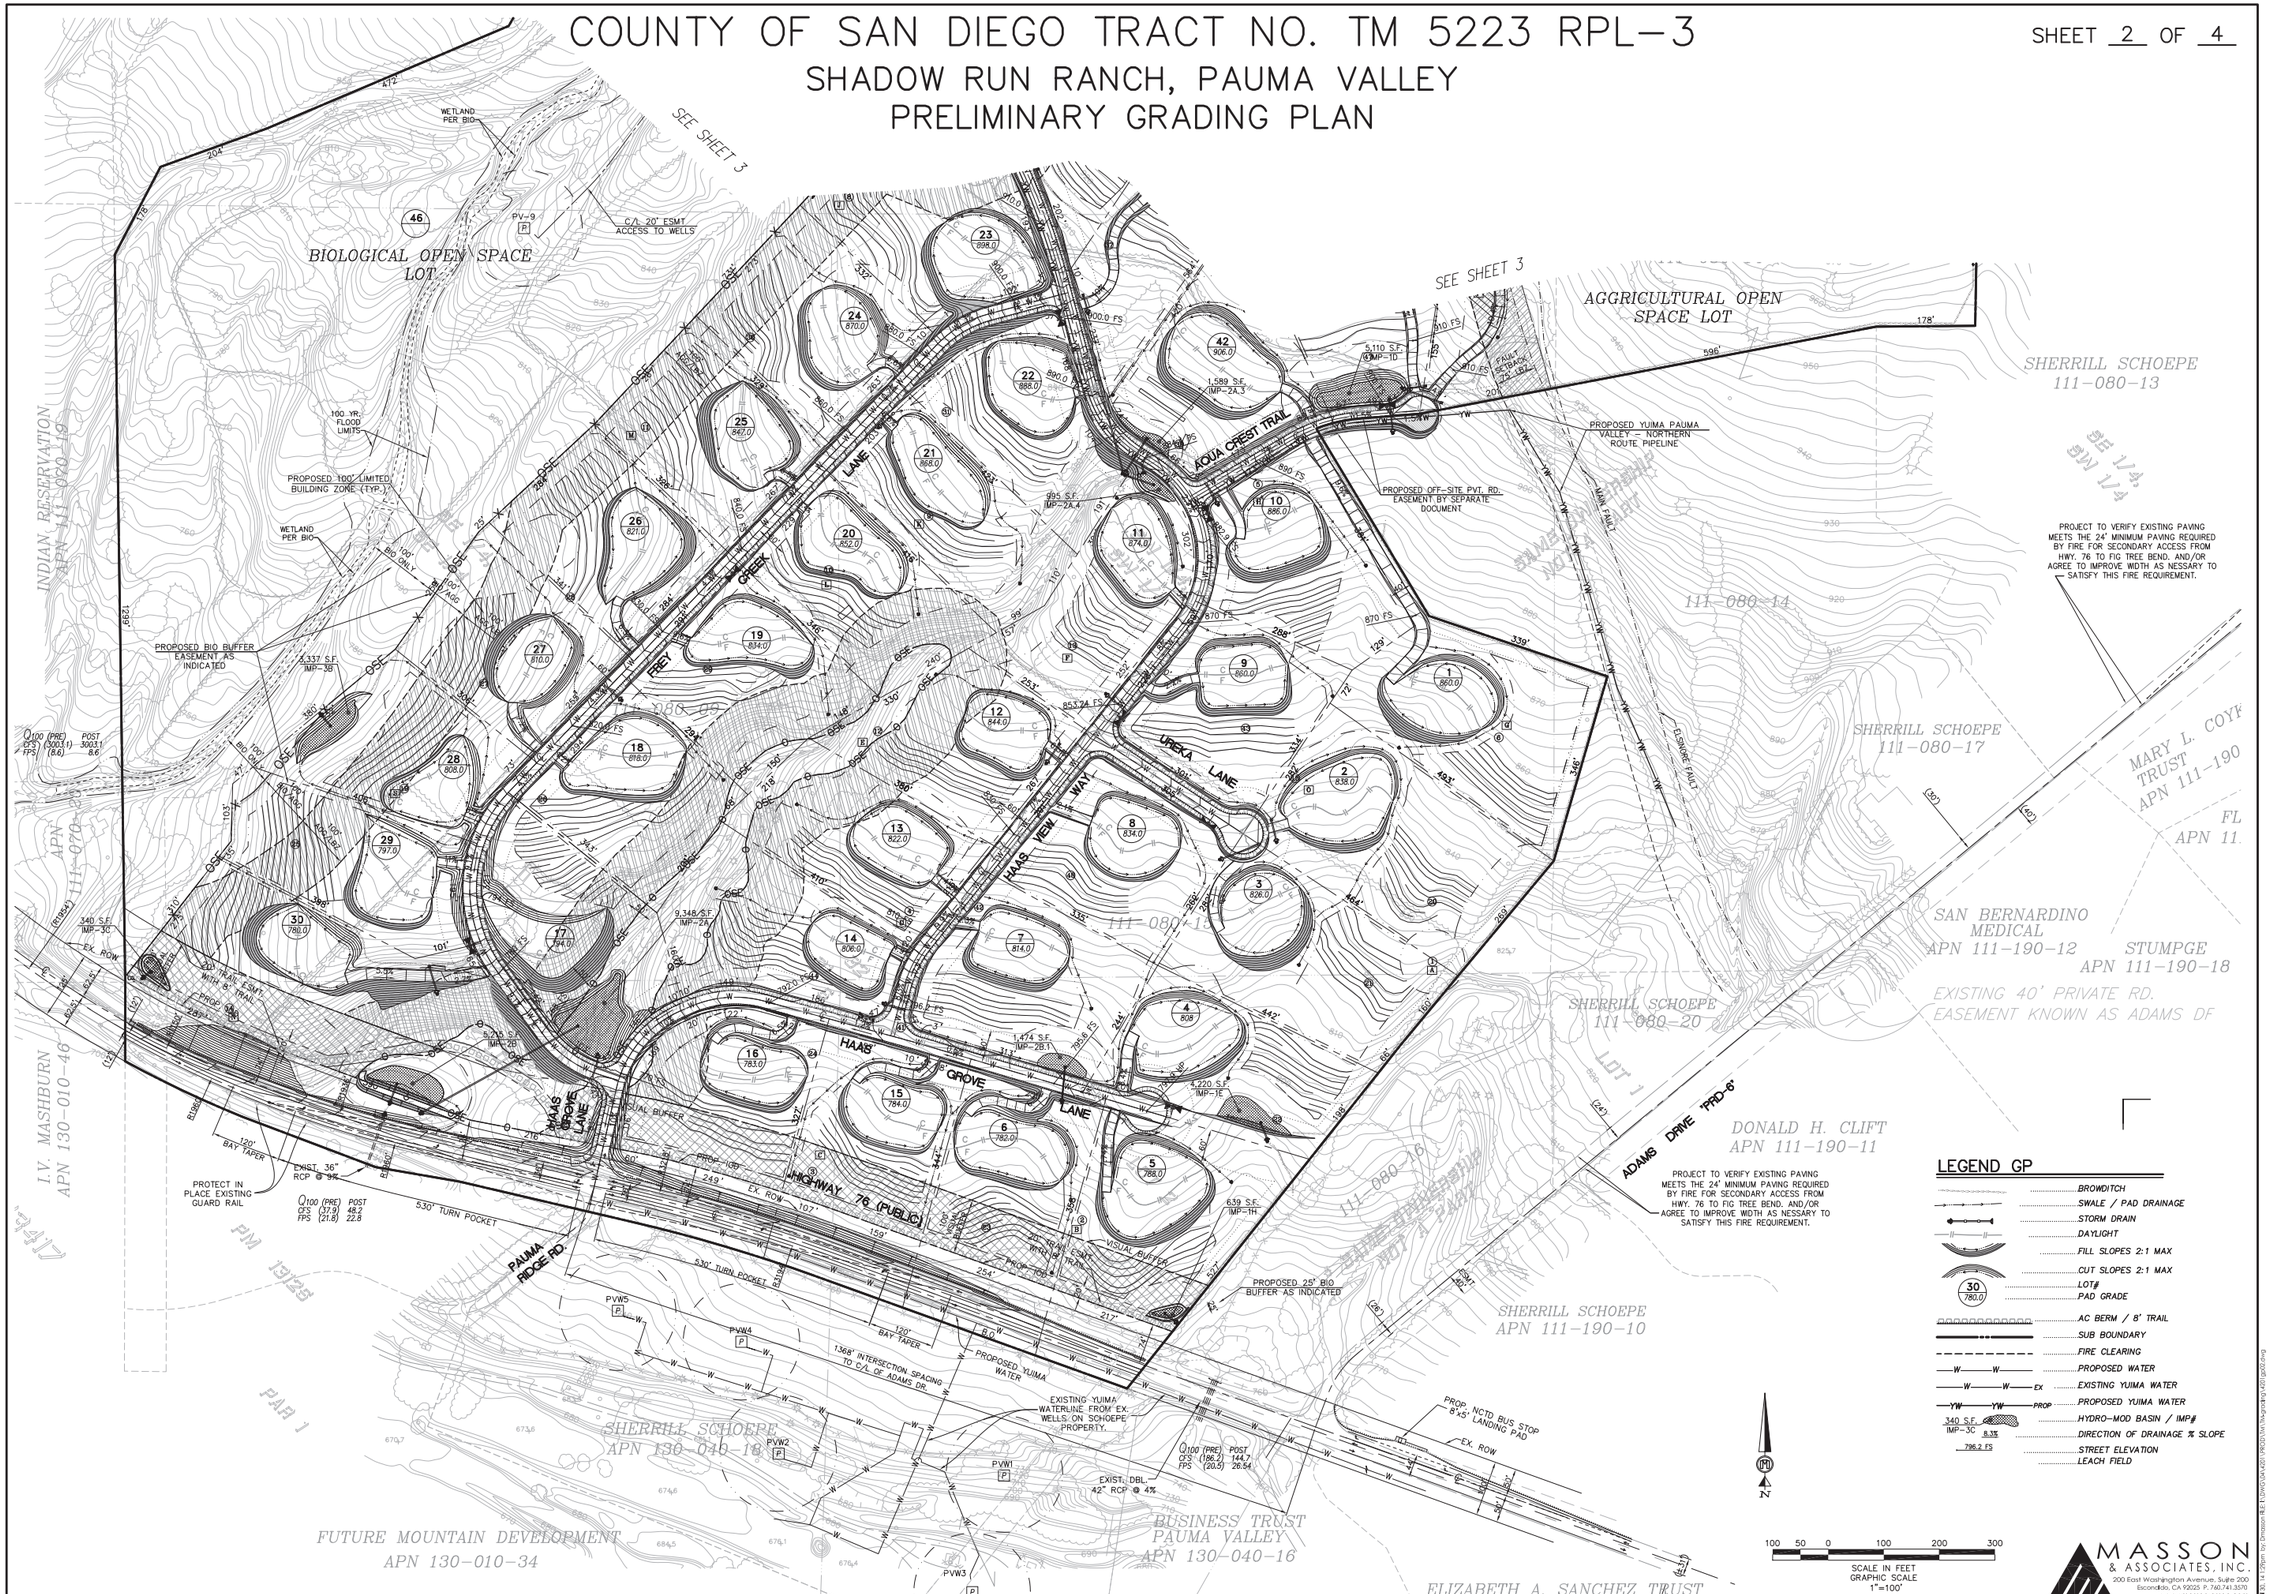

CALIF. COORD. INDEX: 427-1764