Crosby Enclave - Site Plan #11-014

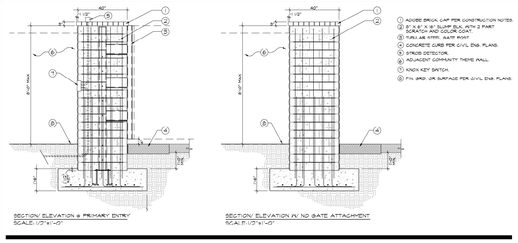

ENTRY PILASTER

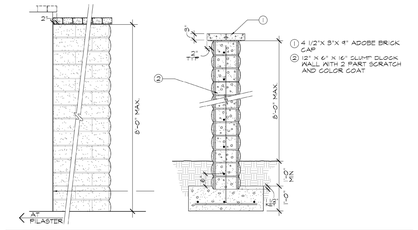

ENTRY SOLID WALL

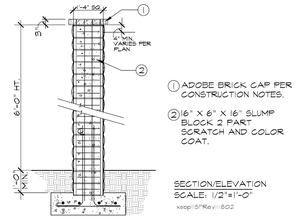

SLUMP BLOCK PILASTER

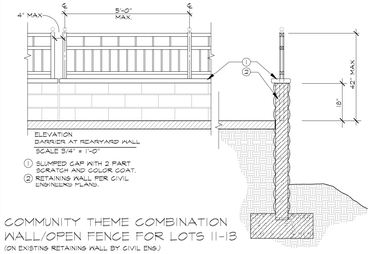

COMMUNITY THEME COMBINATION WALL/OPEN FENCE FOR LOTS 11-13
(ON EXISTING RETAINING WALL BY CIVIL ENG.)

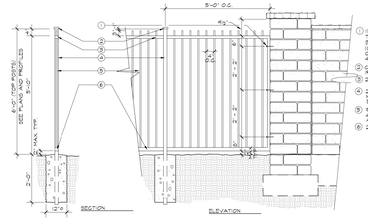

COMMUNITY THEME OPEN FENCE

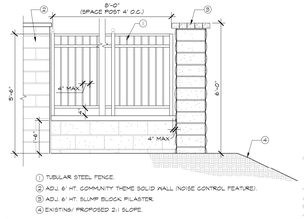

COMMUNITY THEME COMBINATION WALL/OPEN FENCE FOR LOTS 1-10

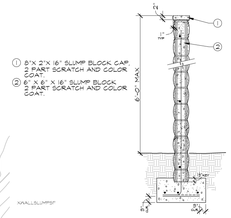

COMMUNITY THEME SOLID WALL (NOISE CONTROL FEATURE)

GATED ENTRY ELEVATION
SCALE: 1"=10'-0"

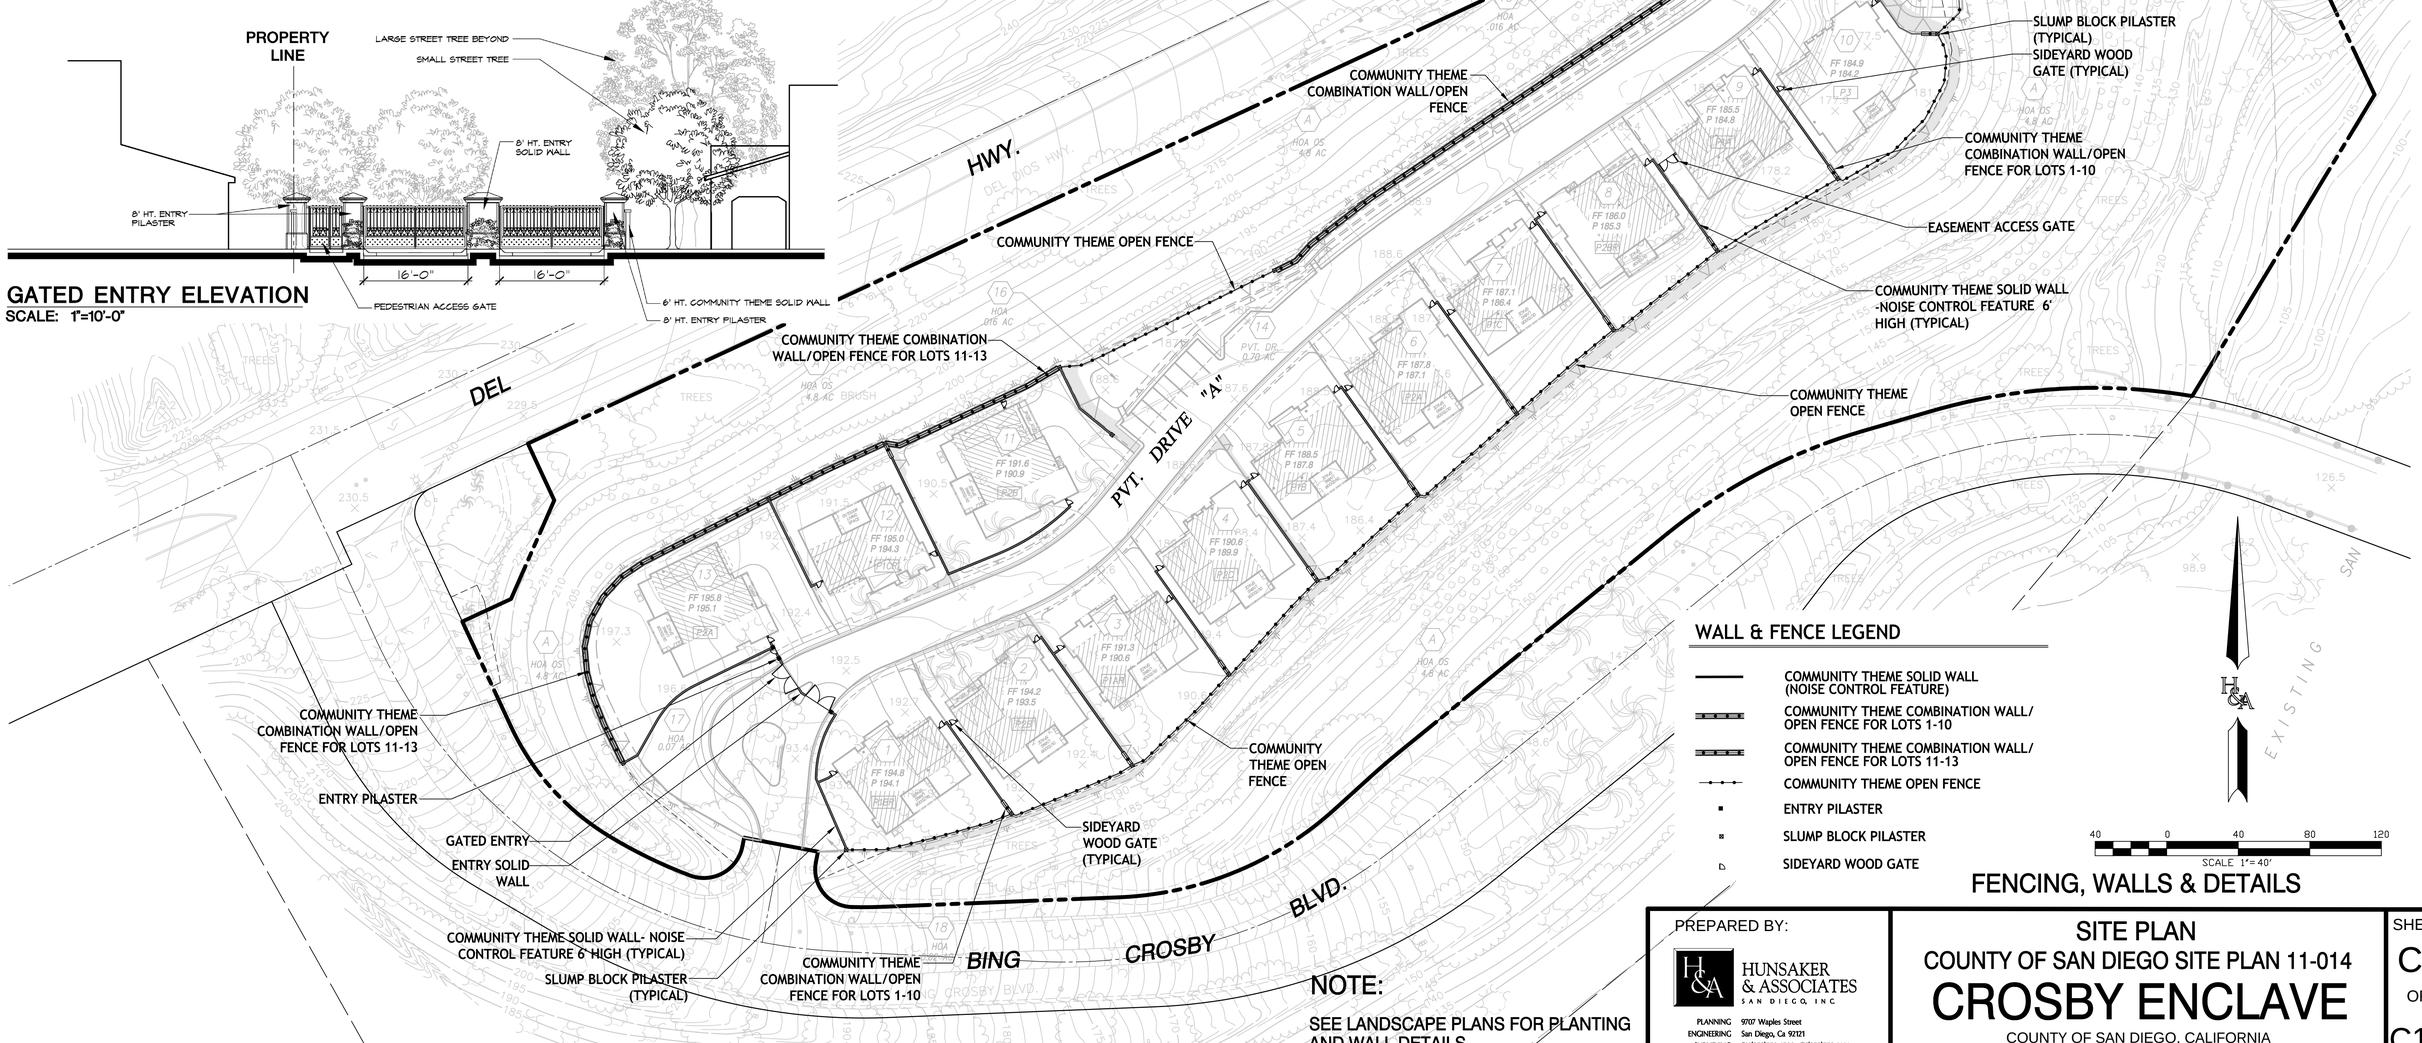

WALL & FENCE LEGEND

- COMMUNITY THEME SOLID WALL (NOISE CONTROL FEATURE)
- COMMUNITY THEME COMBINATION WALL/ OPEN FENCE FOR LOTS 1-10
- COMMUNITY THEME COMBINATION WALL/ OPEN FENCE FOR LOTS 11-13
- COMMUNITY THEME OPEN FENCE
- ENTRY PILASTER
- SLUMP BLOCK PILASTER
- SIDEYARD WOOD GATE

40 0 40 80 120
SCALE 1"= 40'

FENCING, WALLS & DETAILS

NOTE:

SEE LANDSCAPE PLANS FOR PLANTING AND WALL DETAILS

PREPARED BY:

HUNSAKER & ASSOCIATES SAN DIEGO, INC

PLANNING 9707 Waples Street
ENGINEERING San Diego, Ca 92121
SURVEYING PH(858)558-4500 · FX(858)558-1414

SITE PLAN
COUNTY OF SAN DIEGO SITE PLAN 11-014

CROSBY ENCLAVE

COUNTY OF SAN DIEGO, CALIFORNIA

ENV LOG # 95-08-007K / KIVA PROJECT # 11-0154594

SHEET C8 OF C17

Wkg 2543-13

R:\1048\&Pln\Enclave - TM-SP - Sht 08.dwg[3Apr-18-2013:14:43