Minor Use Permit

AQUALAND FARMS
2106 WARMLANDS AVENUE
VISTA, CA. 92084

OWNER/APPLICANT
AQUALAND FARMS LP
2106 WARMLANDS AVENUE
VISTA, CA. 92084

CONTACT
MR. BRAD ROGERS
PHONE: 760-803-4096

SITE ADDRESS
2106 WARMLANDS AVENUE
VISTA, CA. 92084
PHONE: 760-803-4096

APN
ASSESSOR'S PARCEL NUMBER:
171-260-27-00

ZONING:
GENERAL PLAN
DESIGNATION = SR-1
LOT SIZE 3.54 ACRES
BUILDG TYPE : C
SETBACK + HGT. G

NOTE
ALL STRUCTURES ARE LESS THAN 30' IN HEIGHT.

NOTE
ALL NOISE REQUIREMENTS WILL BE TESTED AFTER INSTALLATION BY A NOISE SPECIALIST FROM THE SAN DIEGO COUNTY CERTIFIED LIST OF NOISE CONSULTANTS.

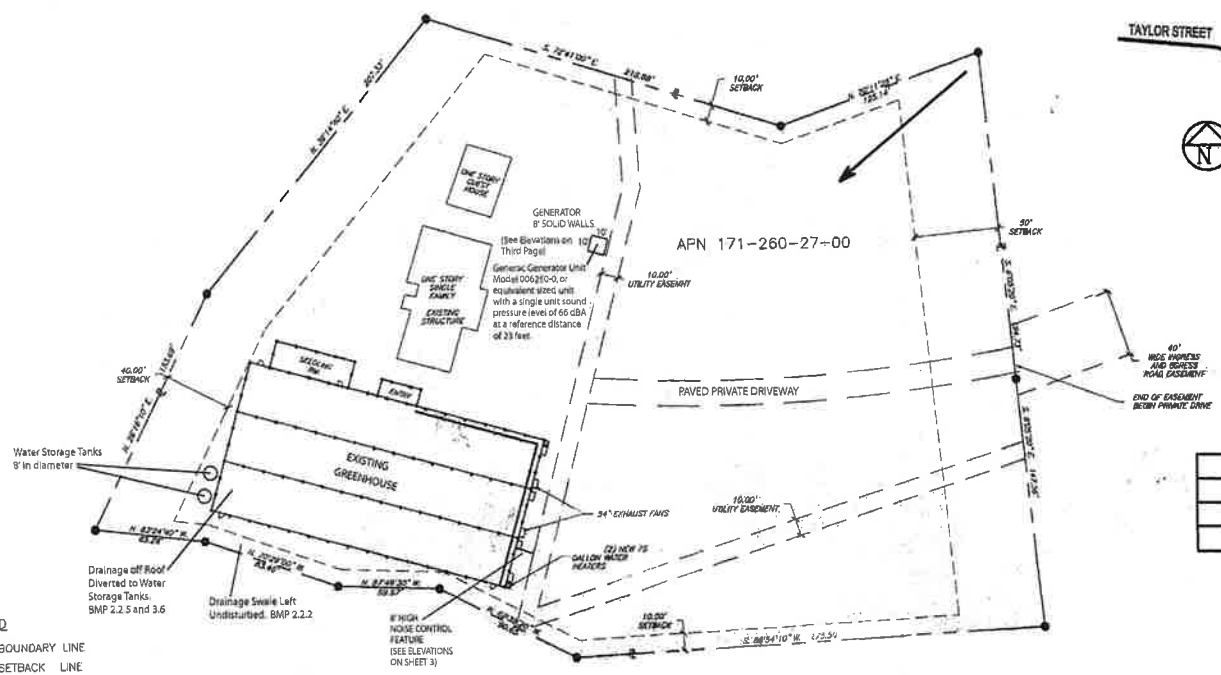

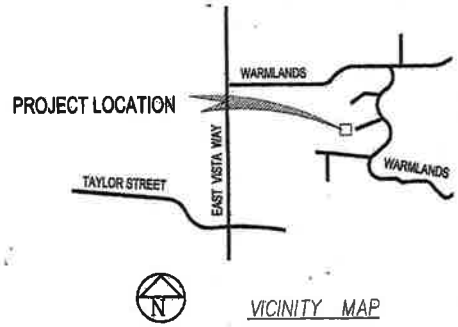

VICINITY MAP

EXISTING STRUCTURES	
Greenhouse	17,200
One Story Single Family Home	2,986
One Story Guest House	979

LEGEND
- BOUNDARY LINE
- SETBACK LINE
- PROPOSED BUILDING
- EXISTING BUILDING
- EASEMENTS
- DIRT ROAD

SCALE: 1" = 50'

SDC PDS RCVD 06-17-13
ZAP13-002

Green House Floor Plan

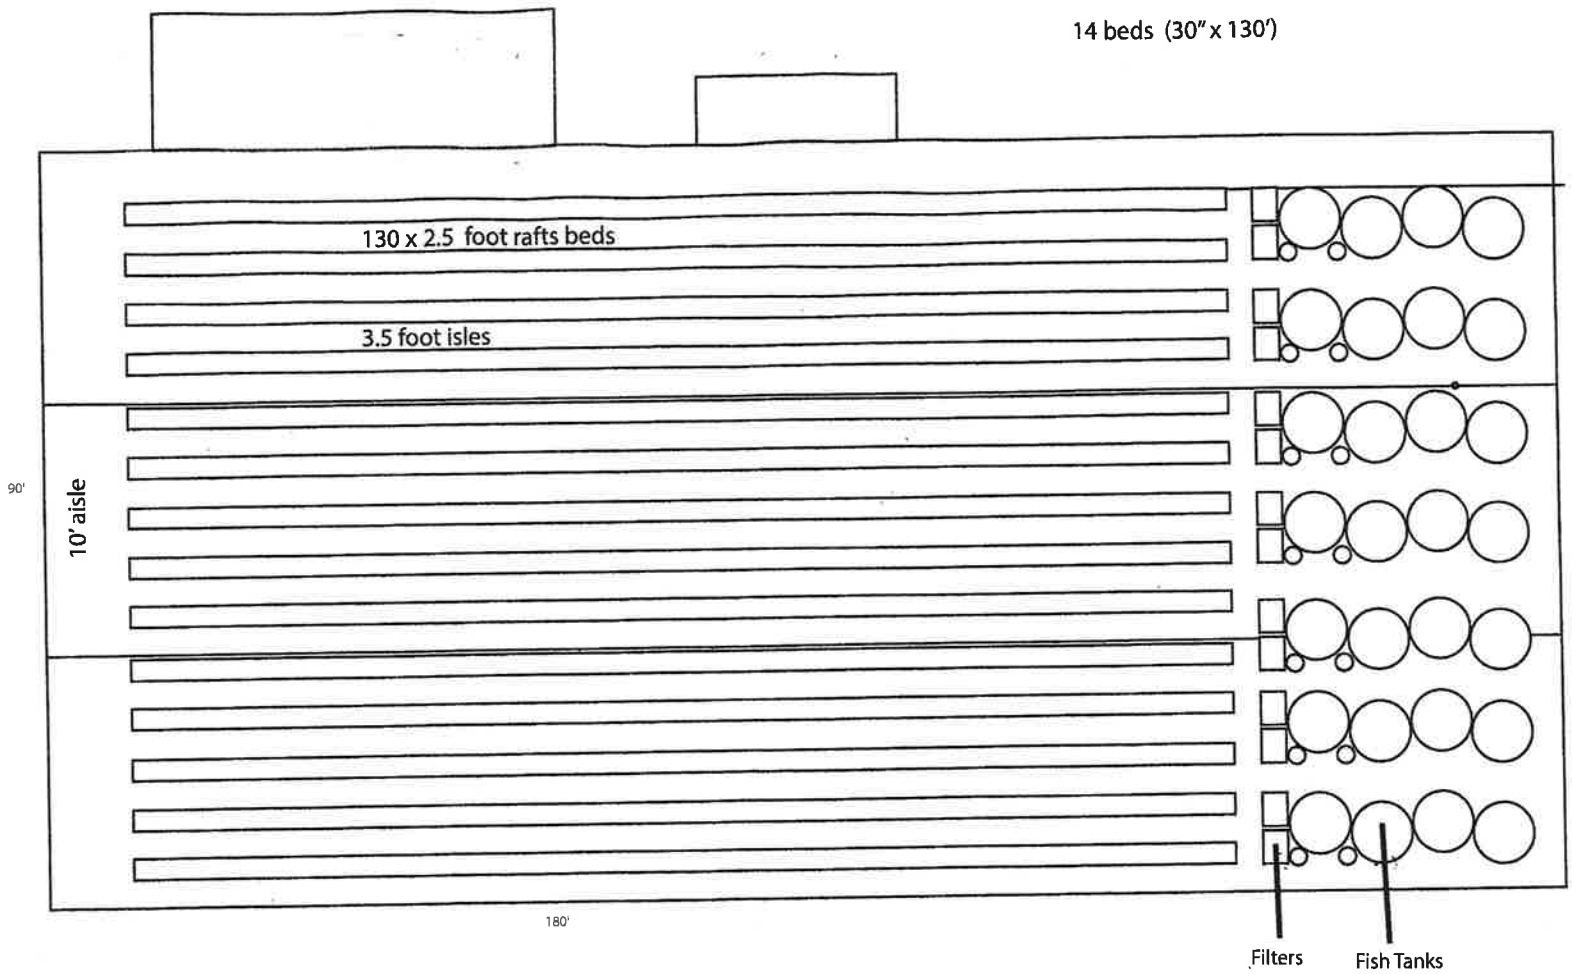

1"=10'

Elevations of Sound Barrier and Enclosure

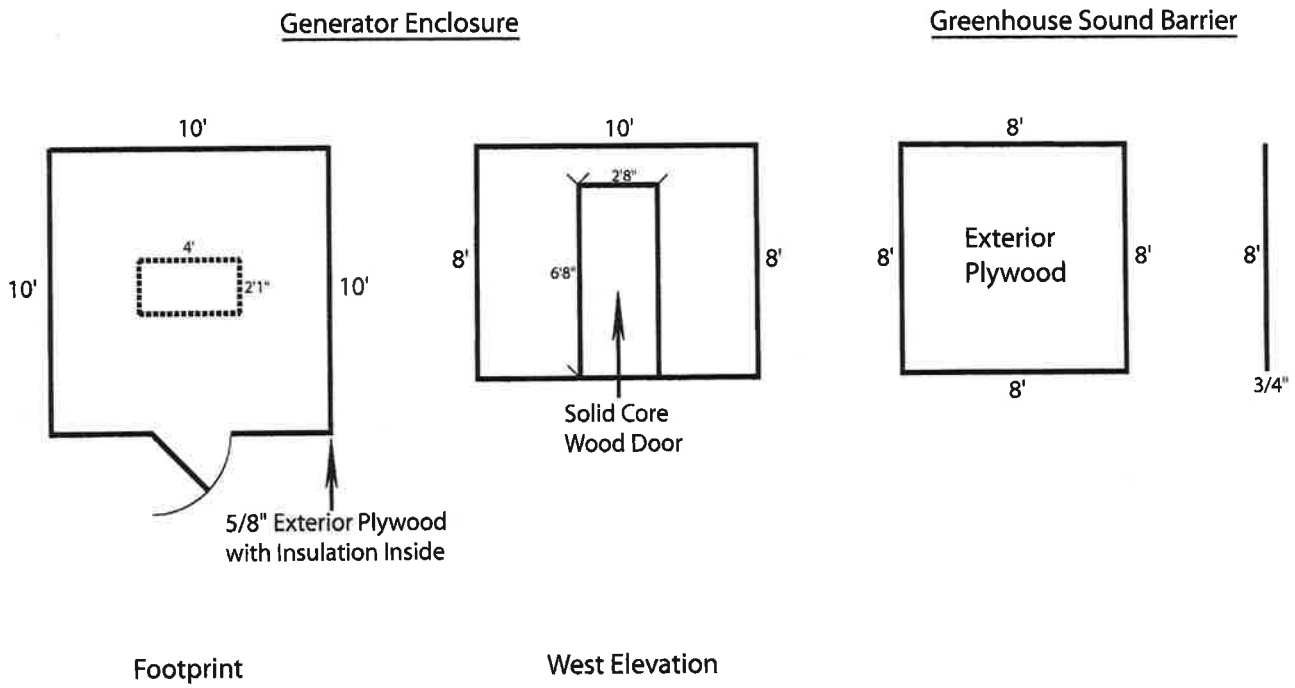

Scale: 1" = 3'