PLANS	BY	DATE
DESIGNED	TY/TB	4-16-07
CHECKED	ST	4-16-07
DELINEATED	NA	4-16-07

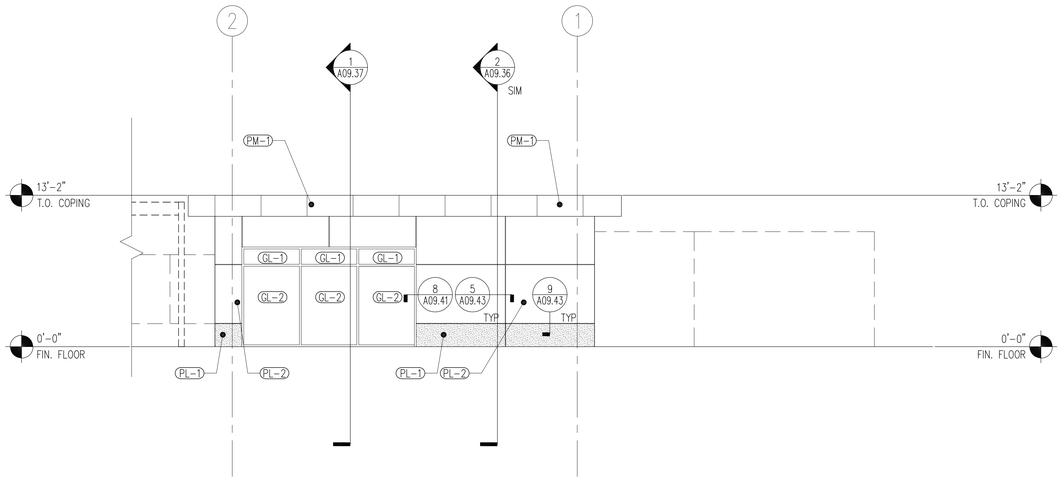

RESTAURANT BUILDING - SOUTH ELEVATION
SCALE: 3/16" = 1'-0"

1

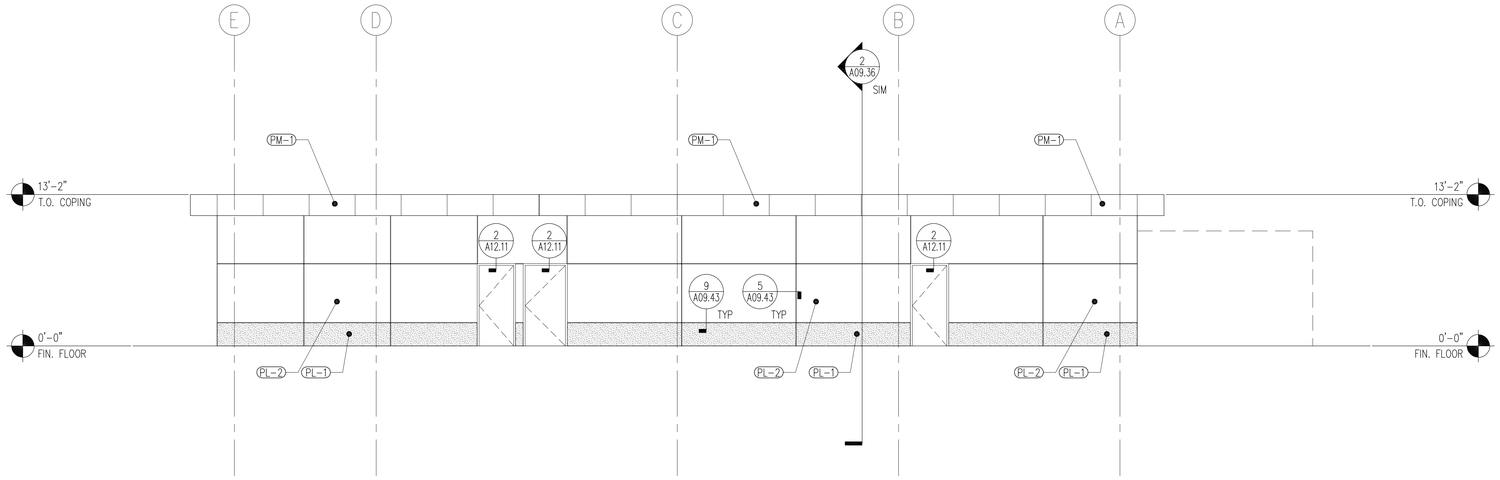

RESTAURANT BUILDING - EAST ELEVATION
SCALE: 3/16" = 1'-0"

2

WADELL ENGINEERING CORPORATION
WWW.WADELL.COM

Gensler
225 Broadway
Suite 1600
San Diego CA 92101
Telephone 619.557.2500
Facsimile 619.557.2520

Project # 05.6045.000

4-16-2007

A09.15

COUNTY OF SAN DIEGO
DEPARTMENT OF PUBLIC WORKS
5555 OVERLAND AVENUE, SAN DIEGO, CA 92123-1295

RECOMMENDED BY: _____ DATE _____
_____ DATE _____
APPROVED BY: _____ DATE _____
MOHAMMAD FAKHRRIDDINE, COUNTY ENGINEER

REVISIONS	BY	APPROVED	DATE

COORDINATE INDEX
_____ N. _____ E.
CONST. COMPL. _____
FIELD REVISIONS _____

MCCLELLAN-PALOMAR AIRPORT
SCHEDULE "J"

EXTERIOR ELEVATIONS

SCALE: HOR. _____ VERT. _____
W.A. _____ R.S. _____
FILE NO. _____
SHEET 40 OF 182 SHEETS