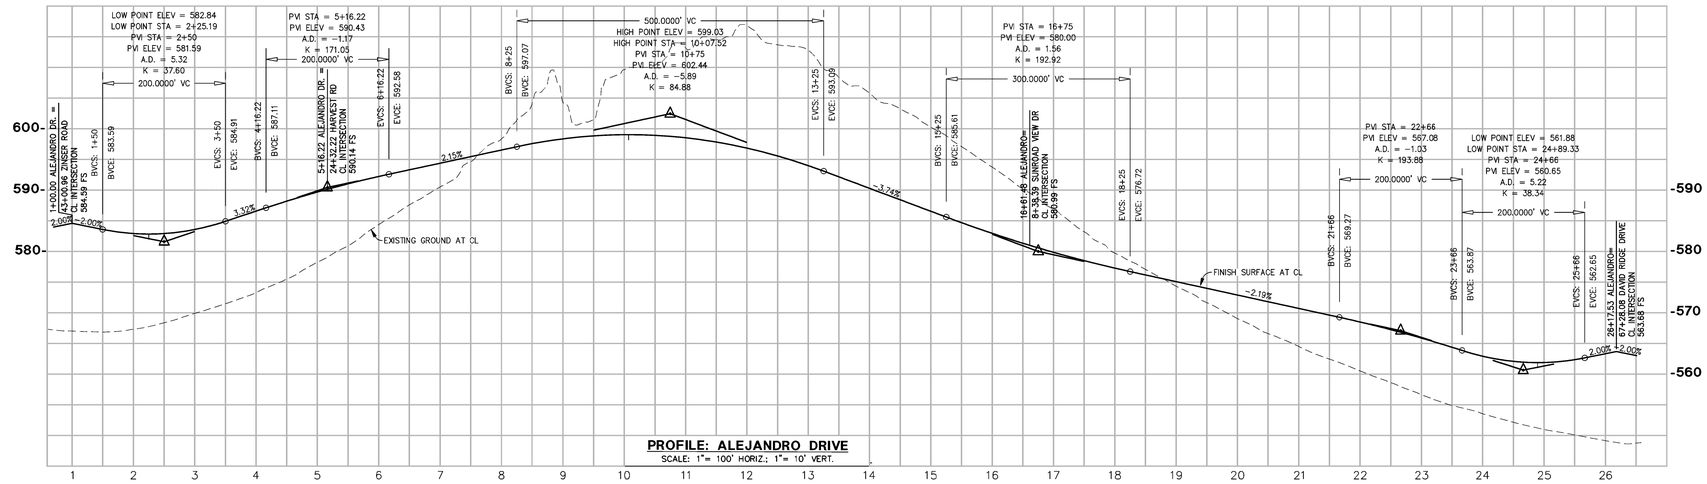

PROFILE: ALEJANDRO DRIVE
SCALE: 1"= 100' HORIZ.; 1"= 10' VERT.

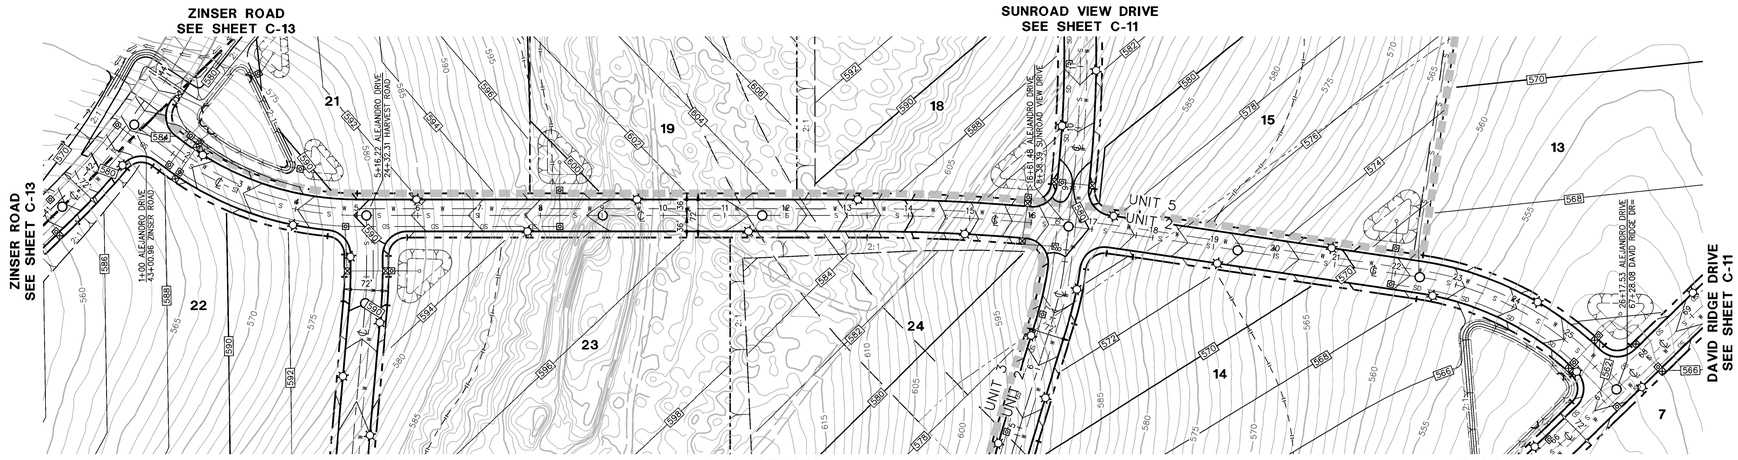

PLAN: ALEJANDRO DRIVE
SCALE: 1"= 100'

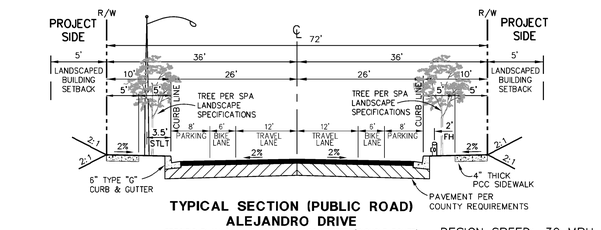

TYPICAL SECTION (PUBLIC ROAD)
ALEJANDRO DRIVE
SPECIFIC PLAN 2-LANE LOCAL MXU COLLECTOR (BICYCLE ROUTE) DESIGN SPEED: 30 MPH
NO SCALE

ROADWAY DESIGN CRITERIA: DAVID RIDGE DRIVE

PROPOSED CLASSIFICATION: SPECIFIC PLAN 2-LANE LOCAL MXU COLLECTOR
RIGHT OF WAY: 72'
DESIGN SPEED: 30 MPH
SLOPE GRADIENT: 2:1 MAX
INTERIM SLOPES: 2:1 MAX

PROPOSED UTILITIES NOTES:
1. POTABLE WATER MAINS TO BE 12" (U.N.O.)
2. SEWER MAINS TO BE 12" (U.N.O.)

SCALE: 1"=100'

0 50 100 200 300
SCALE: 1" = 100'

NOTE:
ROAD DESIGN SHOWN FOR ROUTE STUDY ALIGNMENT AND GRADE ONLY.

REVISIONS	BY

STEVENS·CRESTO ENGINEERING, INC.
CIVIL ENGINEERS · PLANNERS · LAND SURVEYORS
9665 CHESAPEAKE DRIVE
SUITE 200
SAN DIEGO, CA 92123-1352
PHONE: 858.694.5660
FAX: 858.694.5661
www.stevenscreston.com

REGISTERED PROFESSIONAL ENGINEER
MARK E. STEVENS
No. 35502
Exp. 9-30-17
CIVIL
STATE OF CALIFORNIA

PRELIMINARY ROUTE STUDY ALEJANDRO DRIVE

COUNTY OF SAN DIEGO TRACT 5607 OTAY 250

COUNTY OF SAN DIEGO, CALIFORNIA

Date:	JULY 17, 2015
Scale:	AS SHOWN
Job:	14009.01
Sheet	C-14
	14 of 17 Sheets