FOR CONTINUATION SEE SHEET NO. 14

R-11

R-10

PP-1 PRIVATE PARK

MSCP BOUNDARY

PROCTOR VALLEY ROAD

SUBJECT TO INUNDATION BY THE 100 YEAR FLOOD. FLOWAGE EASEMENT TO BE GRANTED TO THE CITY OF SAN DIEGO COUNTY FLOOD CONTROL DISTRICT.

TP-6
0.0-1.5' Topsoil/Qcol
1.5'-6.0' Tof
Refusal @ 6.0'
No Caving/No Water

TP-7
0.0-0.0' Topsoil/Qcol
0.0'-8.0' Tof
Refusal @ 8.0'
No Caving/No Water

TP-8
0.0-0.5' Topsoil
0.5'-4.5' Jsp
No Caving/No Water

TP-9
0.0-2.0' Topsoil/Qcol
2.0'-8.0' Tof
Refusal @ 8.0'
No Caving/No Water

TP-10
0.0-3.0' Topsoil/Qcol
3.0'-5.5' Tof
Refusal @ 5.5'
No Caving/No Water

TP-11
0.0-3.0' Topsoil
3.0'-5.5' Tof
5.5'-6.0' Jsp
Refusal @ 6.0'
No Caving/No Water

TP-12
0.0-1.0' Topsoil
1.0'-3.5' Jsp
Refusal @ 3.5'
No Caving/No Water

EX-16
0.0-1.0' Topsoil
1.0'-13.0' Tof
No Caving/No Water

EX-17
0.0-1.0' Topsoil
1.0'-10.0' Tof
No Caving/No Water

EX-18
0.0-1.0' Topsoil
1.0'-15.0' Tof
No Caving/No Water

EX-19
0.0-1.5' Topsoil
1.5'-17.0' Tof
Refusal @ 17.0'
No Caving/No Water

BA-7
0.0-1.0' Topsoil
1.0'-7.5' Tof
No Caving/No Water

BA-8
0.0-1.0' Topsoil
1.0'-22.5' Tof
No Caving/No Water

PT-7
0.0-1.0' Topsoil
1.0'-10.0' Tof
No Caving/No Water

PT-8
0.0-1.0' Topsoil
1.0'-9.5' Tof
Refusal @ 9.5'
No Caving/No Water

FOR CONTINUATION SEE SHEET NO. 12

SCALE 1" = 100'

SHEET INDEX

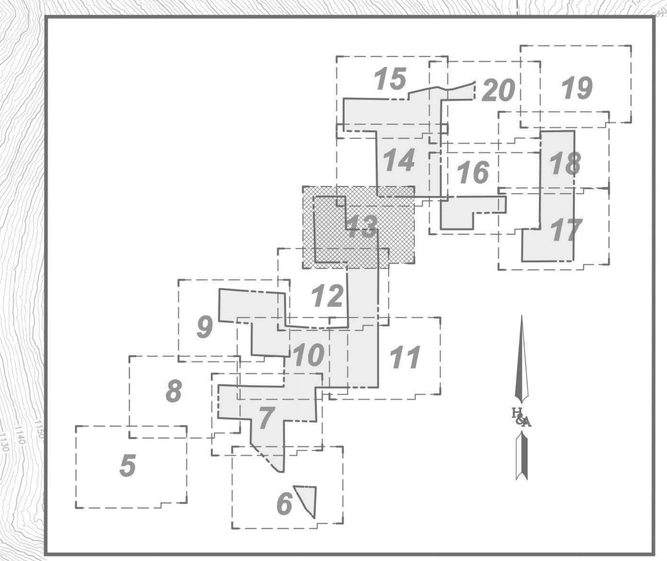

SEE PLATE 1 FOR LEGEND

PLATE 9

AGS ADVANCED GEOTECHNICAL SOLUTIONS, INC.
485 Corporate Drive, Suite B
Escondido, California 92029
Telephone: (714) 786-5661 Fax: (714) 409-3287

Project#	Report#	Date:
P/W 1312-02	1312-02-B-6R2	FEB. 2018

PREPARED BY:
HUNSAKER & ASSOCIATES SAN DIEGO, INC
PLANNING 9707 Waples Street
ENGINEERING San Diego, Ca 92121
SURVEYING PH(858)558-4500- FX(858)558-1414

PRELIMINARY GRADING PLAN
OTAY RANCH
VILLAGE 14 AND PLANNING AREAS 16 & 19
County Of San Diego, California

SHEET 13 OF 22

W.O. 2421-3?

R:\1235\&Pln\TM-Grading Plan (per Exist SRP & Ownership)\PRELIM GRADING PLAN\Village 14 - PRELIM GRADING - Sht 13 (Per Exist SRP Plan).dwg[]Sep-11-2017:14:55