FOR CONTINUATION SEE SHEET NO. 19

FOR CONTINUATION SEE SHEET NO. 16

FOR CONTINUATION SEE SHEET NO. 17

Qal
Jsp
afu
Tof
R-16
OS-68
OS-67
OS-70
HA-1
HA-2
HA-3
HA-4
HA-5
HA-6
HA-7
HA-8
HA-9
HA-10
HA-12
HA-13
HA-14
HA-15
HA-16
HA-17
HA-18
HA-19
HA-20
HA-30
P-1
P-2
P-3
P-4
P-5
20' FMZ
50' FMZ
100' FMZ
100' LBZ
MSCP BOUNDARY
SCALE 1" = 100'

SEE PLATE 1 FOR LEGEND

PLATE 2

AGS ADVANCED GEOTECHNICAL SOLUTIONS, INC.
485 Corporate Drive, Suite B
Escondido, California 92029
Telephone: (714) 786-5661 Fax: (714) 409-3287

Project#	Report#	Date:
P/W 1312-02	1312-02-B-8	August 2017

SHEET INDEX

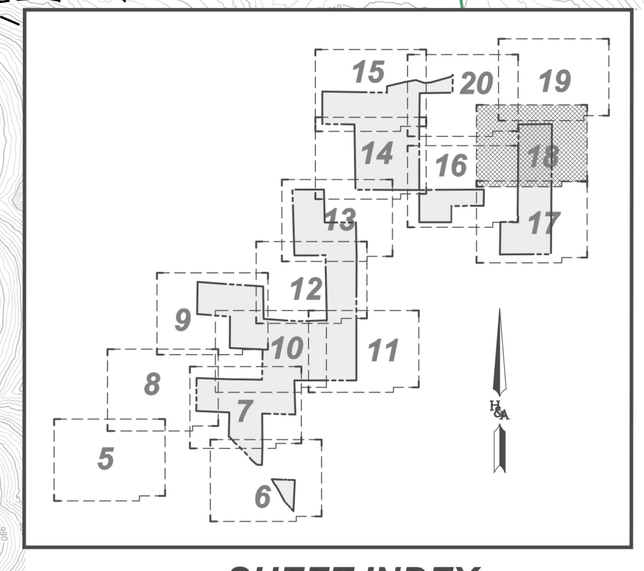

PREPARED BY:
HUNSAKER & ASSOCIATES SAN DIEGO, INC
PLANNING 9707 Waples Street
ENGINEERING San Diego, Ca 92121
SURVEYING PH(858)558-4500 - FX(858)558-1414

PRELIMINARY GRADING PLAN
OTAY RANCH
VILLAGE 14 AND PLANNING AREAS 16 & 19
County Of San Diego, California

SHEET 18 OF 22

W.O. 2421-31

R:\1235\&Pln\TM-Grading Plan (per Exist SRP & Ownership)\PRELIM GRADING PLAN\Village 14 - PRELIM GRADING - Sht 18 (Per Exist SRP Plan).dwg[jSep-11-2017:15:16