FOR CONTINUATION SEE SHEET NO. 5

LEGEND

afu	ARTIFICIAL FILL-UNDOCUMENTED	
Qal	ALLUVIUM	BRACKETED WHERE BURIED
Qcol	COLLUVIUM	
Qoal	OLDER ALLUVIUM	
Qls	LANDSLIDE DEPOSITS	
Tof	OTAY FORMATION-FANGLOMERATE	
Jsp	SANTIAGO PEAK VOLCANICS	
	GEOLOGY CONTACT-DOTTED WHERE BURIED (QUERIED WHERE UNKNOWN)	
TP-1	BACKHOE TEST PIT (AGS, 3-24-17)	
EX-5A	EXCAVATOR TEST PIT (AGS, 3-24-17)	
BA-3	BUCKET AUGER BORING (AGS, 3-24-17)	
P-4	INFILTRATION BORING (AGS, 2-21-17)	
PT-4	BACKHOE PIT (AGS, 2-21-17)	
SL-1	TRACE OF SIESMIC REFRACTION LINE (AGS, 3-24-17)	
	HARD ROCK OUTCROPS	
H H'	TRACE OF CROSS SECTION	

PROCTOR VALLEY ROAD

PROPOSED STORM DRAIN & BASIN EASEMENT

570.0 BOTTOM 2,004SF

575.0 BERM

PROPOSED STORM DRAIN EASEMENT

SUBJECT TO INUNDATION BY THE 100 YEAR FLOOD. FLOWAGE EASEMENT TO BE GRANTED TO THE CITY OF SAN DIEGO COUNTY FLOOD CONTROL DISTRICT.

30' PROPOSED STORM DRAIN EASEMENT

PROPOSED PVR RIGHT-OF-WAY

30' ACCESS ESMT.

562.5 BOTTOM 1,658SF

PROPOSED STORM DRAIN & BASIN EASEMENT

20' PROPOSED STORM DRAIN EASEMENT

POTENTIAL DRIVEWAY ACCESS

564.0 BERM

555.0 BOTTOM 2,660SF

CONNECTION TO EXISTING STAGING AREA

PROPOSED STORM DRAIN & BASIN EASEMENT

SHEET INDEX

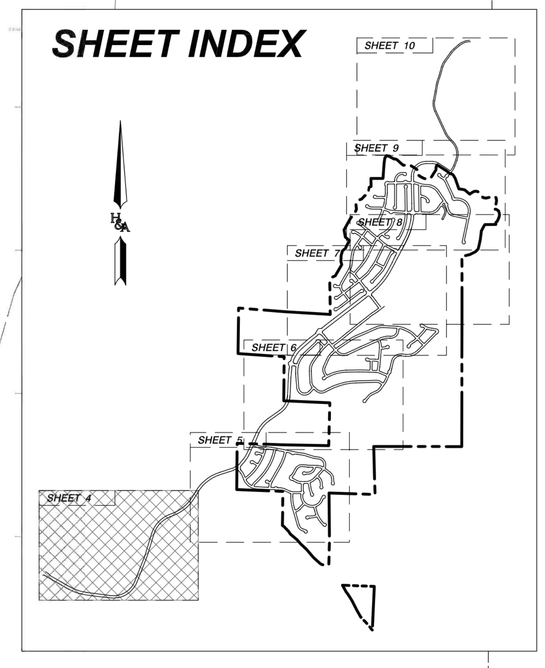

SCALE 1"= 100'

PLATE 1

AGS ADVANCED GEOTECHNICAL SOLUTIONS, INC.
485 Corporate Drive, Suite B
Escondido, California 92029
Telephone: (714) 786-5661 Fax: (714) 409-3287

Project#	Report#	Date:
P/W 1312-02	1312-02-B-3R2 OF SAN DIEGO COUNTY FLOOD CONTROL DISTRICT.	FEB. 2018

PREPARED BY:

HUNSAKER & ASSOCIATES SAN DIEGO, INC

PLANNING ENGINEERING SURVEYING
9707 Waples Street
San Diego, Ca 92121
PH(858)558-4500 FX(858)558-1414

PRELIMINARY GRADING PLAN
PROCTOR VALLEY VILLAGE
OTAY RANCH VILLAGE 14, 16 & 19
County Of San Diego, California

SHEET 4 OF 13