


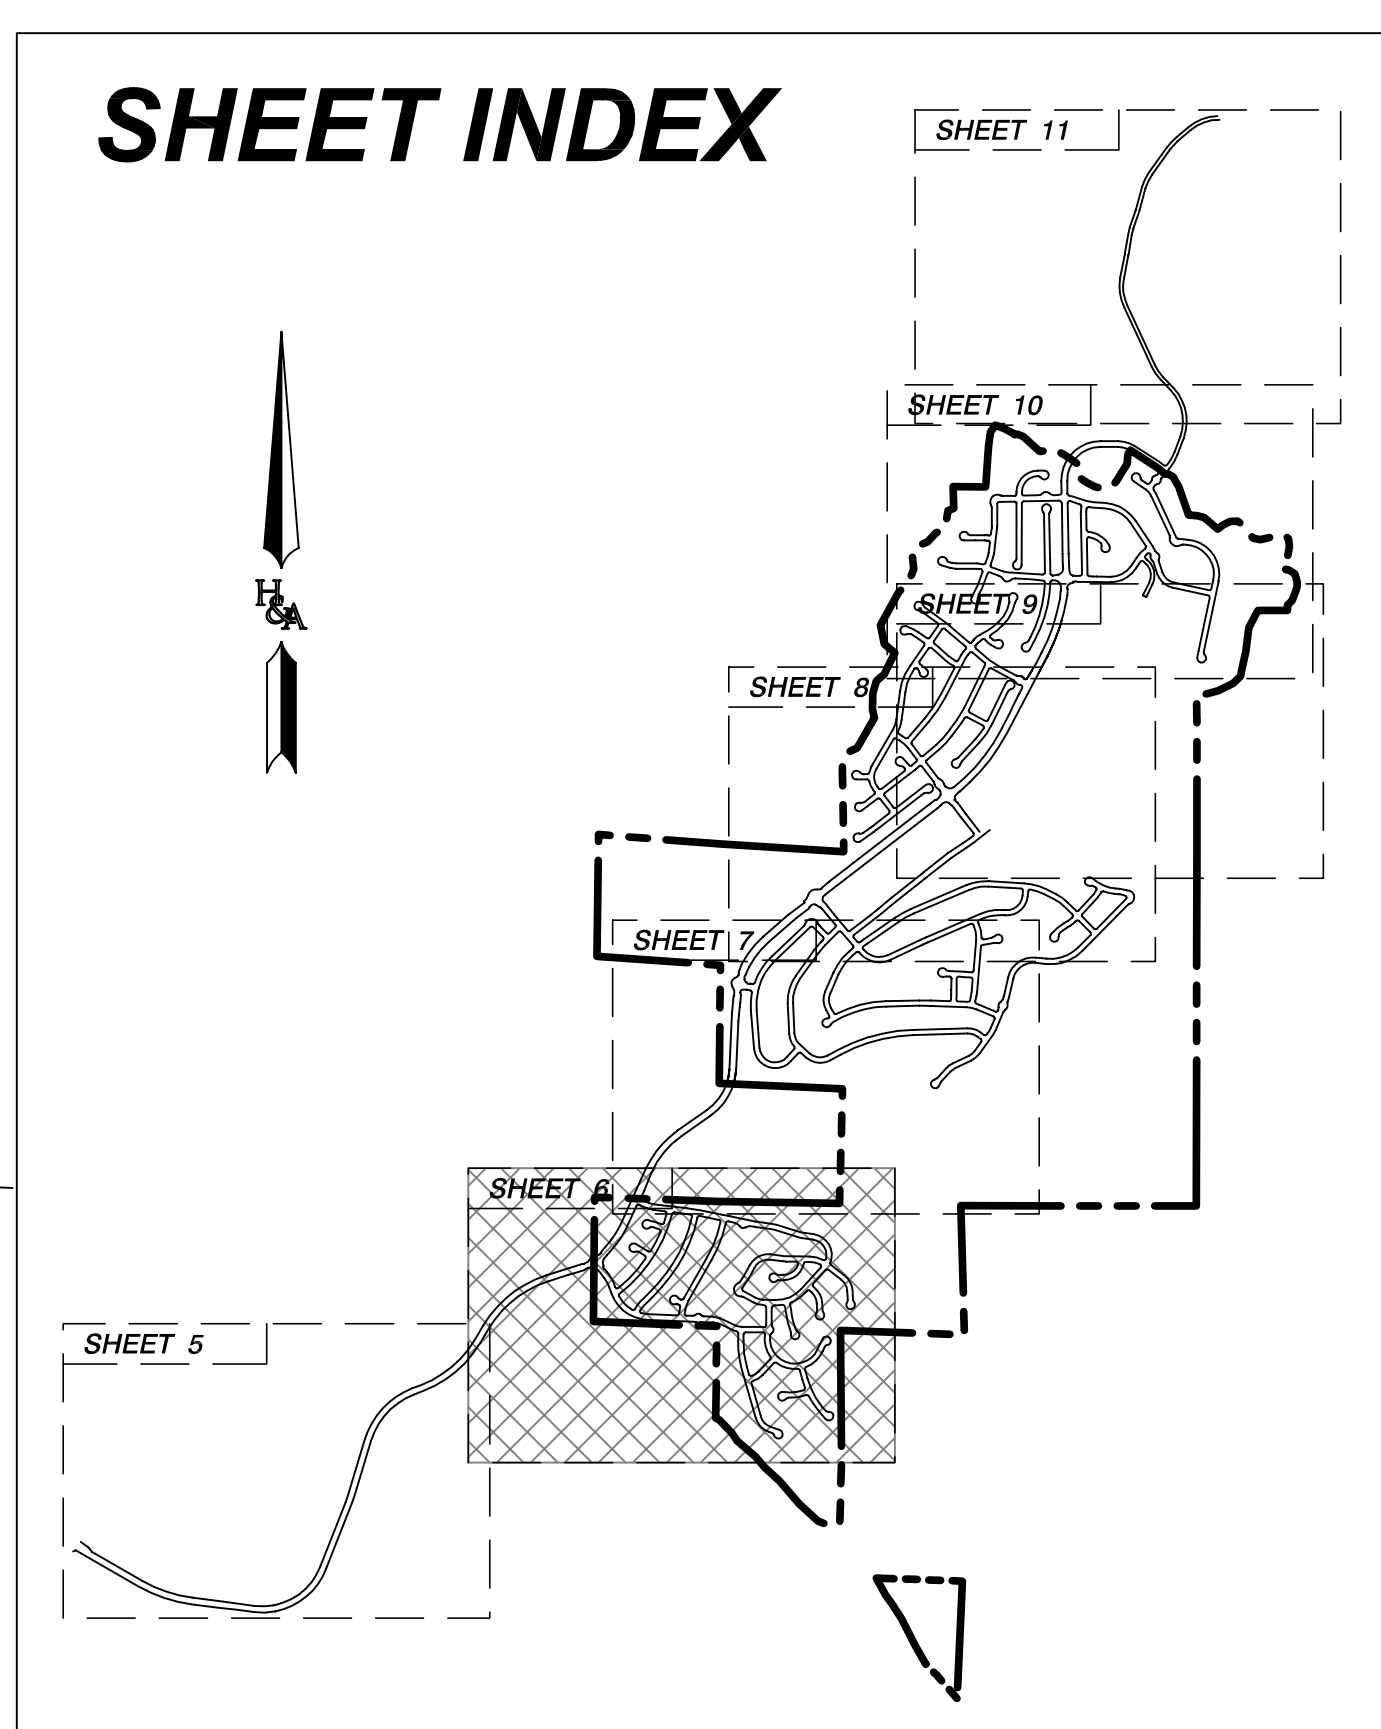

PREPARED BY: HUNSAKER & ASSOCIATES ENGINEERING 9707 Wagon Wheel Street San Diego, CA 92121 SURVEYING: PH080508-0500 PH080509-04	PRELIMINARY GRADING PLAN OTAY RANCH VILLAGE 14 LAND EXCHANGE ALTERNATIVE County Of San Diego, California		SHEET 6 OF 16

R:\1235\&Pin\14- Grading Plan (based on Land Swap)\Village 14 - PRELIM GRADING - SH 06.dwg[Feb-10-2018:09:30]