
Campo Road - Kenwood Drive

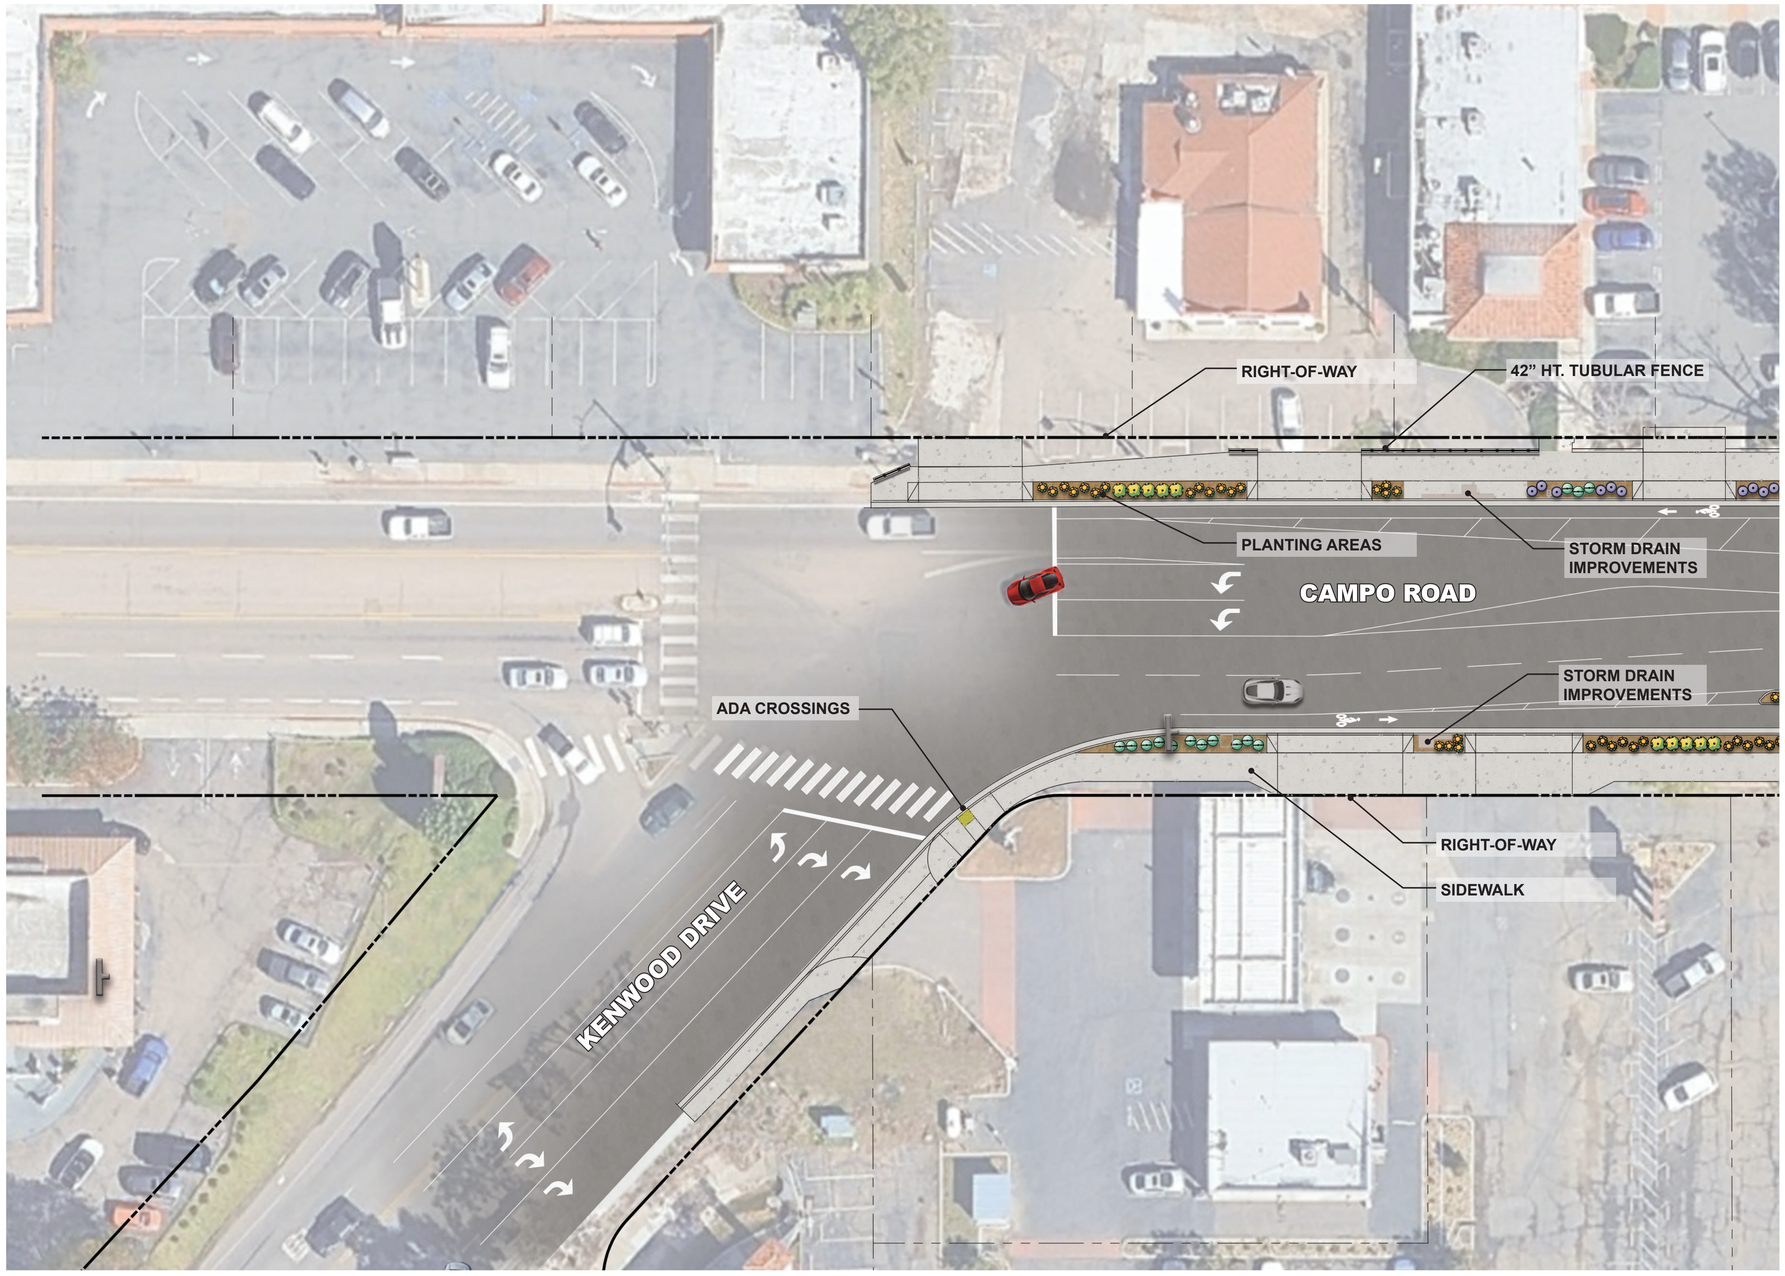

LEGEND SHRUBS: PARKWAY


SYMBOL	BOTANICAL NAME	COMMON NAME
	ACMISPON GLABER	DEER PLANT
	AGAVE ATTENUATA	FOXTAIL AGAVE
	ENCELIA FARINOSA	BRITTLEBUSH
	ERIOGONUM FASCICULATUM 'WARRINER LYTLE'	WARRINER LYTLE BUCKWHEAT
	HESPERALOE PARVIFLORA	RED YUCCA
	MUHLENBERGIA RIGENS	DEERGRASS
	SALVIA MUNZII	MUNZ'S SAGE

LEGEND SHRUBS: BIO-FILTRATION BASINS

	CAREX SPISSA	SAN DIEGO SEDGE
	JUNCUS PATENTS 'ELK BLUE'	SPREADING RUSH

LANDSCAPE DESIGN STATEMENT

PLANT MATERIAL WITHIN CAMPO ROAD CONSISTS OF DROUGHT-TOLERANT, CLIMATE-APPROPRIATE SPECIES CAPABLE OF ESTABLISHING WITHOUT PERMANENT IRRIGATION. PLANT SELECTIONS HAVE BEEN CHOSEN FOR LOW WATER DEMAND CONSISTENT WITH LOCAL CLIMATE CONDITIONS. PROPOSED BIO-FILTRATION BASINS WILL BE IRRIGATED AS REQUIRED FOR ESTABLISHMENT.

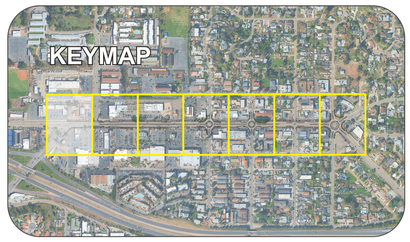

20 10 0 20 40 80

GRAPHIC SCALE: 1"=20'

County of San Diego - Department of Public Works

Campo Road Project


February 2026

Project Update

Visit: https://www.sandiegocounty.gov/content/sdc/pds/advance/CasadeOroRevitalizationPlan.html

Call: 858.505.6677 **Social:** sdcountydpw sdcountydpw **Scan:**

Campo Road - Conrad Road

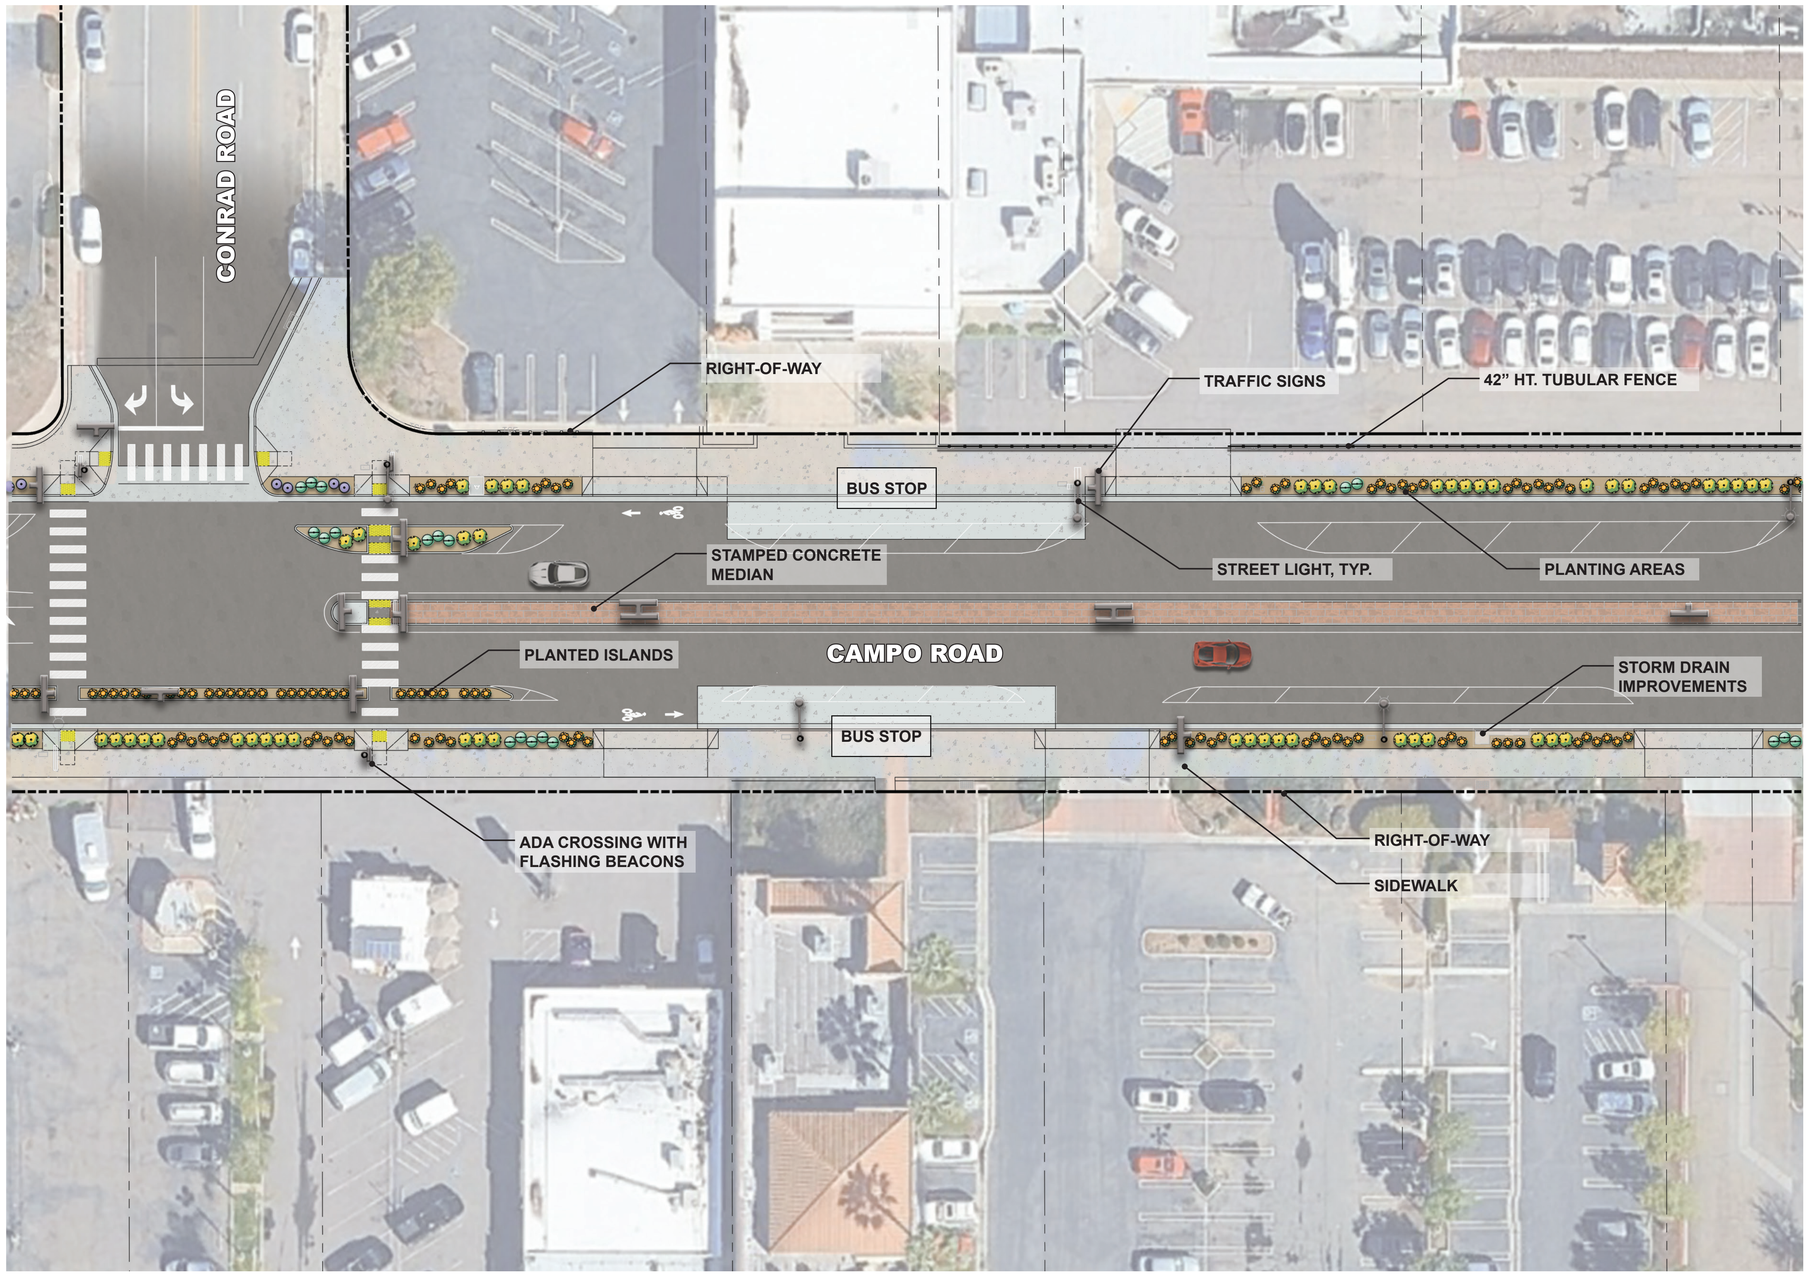


LEGEND SHRUBS: PARKWAY

SYMBOL	BOTANICAL NAME	COMMON NAME
	ACMISPON GLABER	DEER PLANT
	AGAVE ATTENUATA	FOXTAIL AGAVE
	ENCELIA FARINOSA	BRITTLEBUSH
	ERIOGONUM FASCICULATUM 'WARRINER LYTLE'	WARRINER LYTLE BUCKWHEAT
	HESPERALOE PARVIFLORA	RED YUCCA
	MUHLENBERGIA RIGENS	DEERGRASS
	SALVIA MUNZII	MUNZ'S SAGE

LEGEND SHRUBS: BIO-FILTRATION BASINS

	CAREX SPISSA	SAN DIEGO SEDGE
	JUNCUS PATENTS 'ELK BLUE'	SPREADING RUSH

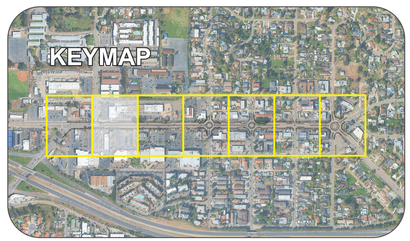

20 10 0 20 40 80

GRAPHIC SCALE: 1"=20'

COUNTY OF SAN DIEGO

County of San Diego - Department of Public Works

Campo Road Project


February 2026

Project Update

Visit: https://www.sandiegocounty.gov/content/sdc/pds/advance/CasadeOroRevitalizationPlan.html

Call: 858.505.6677 **Social:** sdcountydpw sdcountydpw **Scan:**

Campo Road

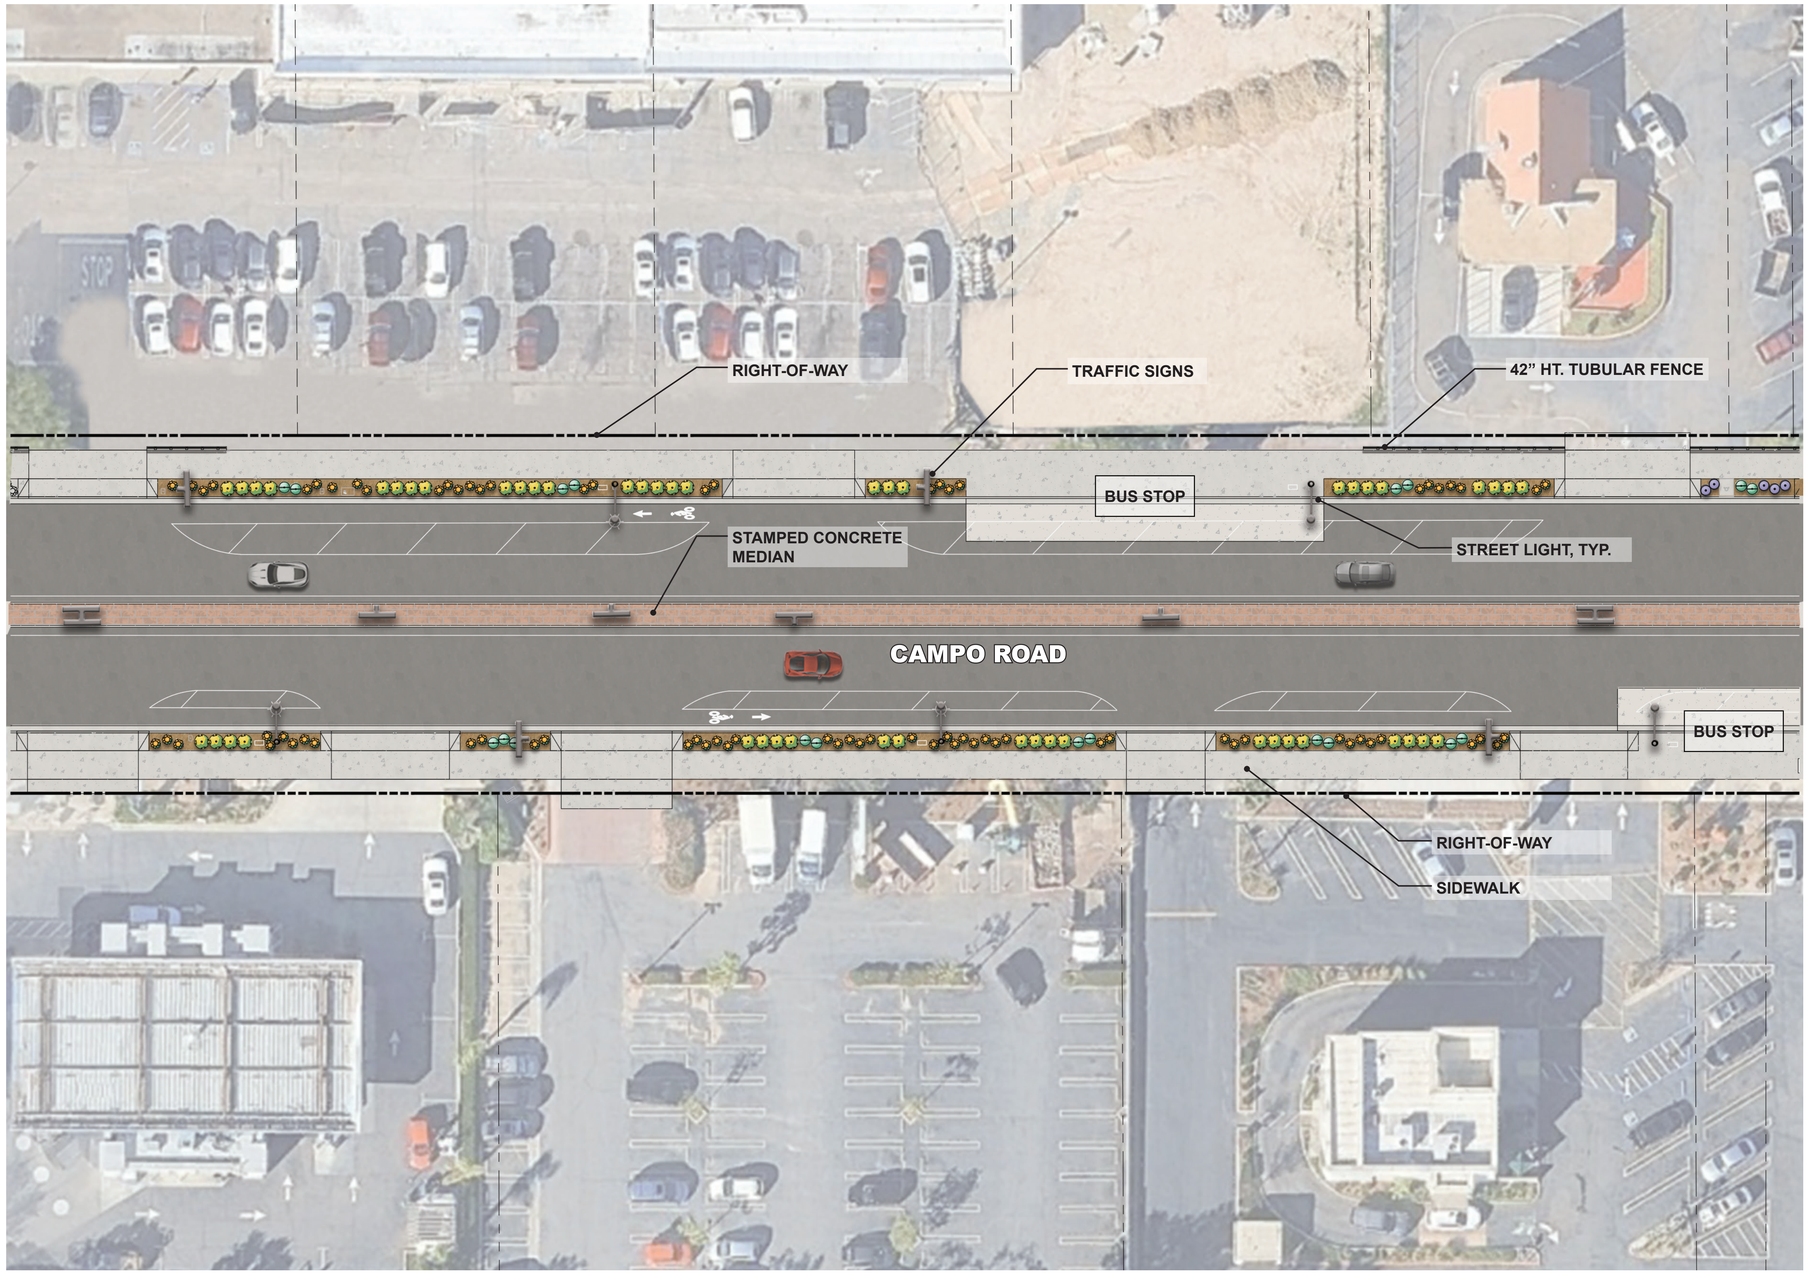


LEGEND SHRUBS: PARKWAY

SYMBOL	BOTANICAL NAME	COMMON NAME
	ACMISPON GLABER	DEER PLANT
	AGAVE ATTENUATA	FOXTAIL AGAVE
	ENCELIA FARINOSA	BRITTLEBUSH
	ERIOGONUM FASCICULATUM ‘WARRINER LYTLE’	WARRINER LYTLE BUCKWHEAT
	HESPERALOE PARVIFLORA	RED YUCCA
	MUHLENBERGIA RIGENS	DEERGRASS
	SALVIA MUNZII	MUNZ’S SAGE

LEGEND SHRUBS: BIO-FILTRATION BASINS

	CAREX SPISSA	SAN DIEGO SEDGE
	JUNCUS PATENTS ‘ELK BLUE’	SPREADING RUSH

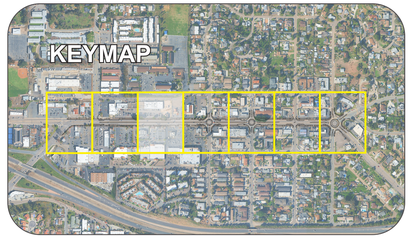

20 10 0 20 40 80

GRAPHIC SCALE: 1”=20’

County of San Diego - Department of Public Works

Campo Road Project


February 2026

Project Update

Visit: https://www.sandiegocounty.gov/content/sdc/pds/advance/CasadeOroRevitalizationPlan.html

Call: 858.505.6677 **Social:** sdcountydpw sdcountydpw **Scan:**

Campo Road - Bonita Roundabout

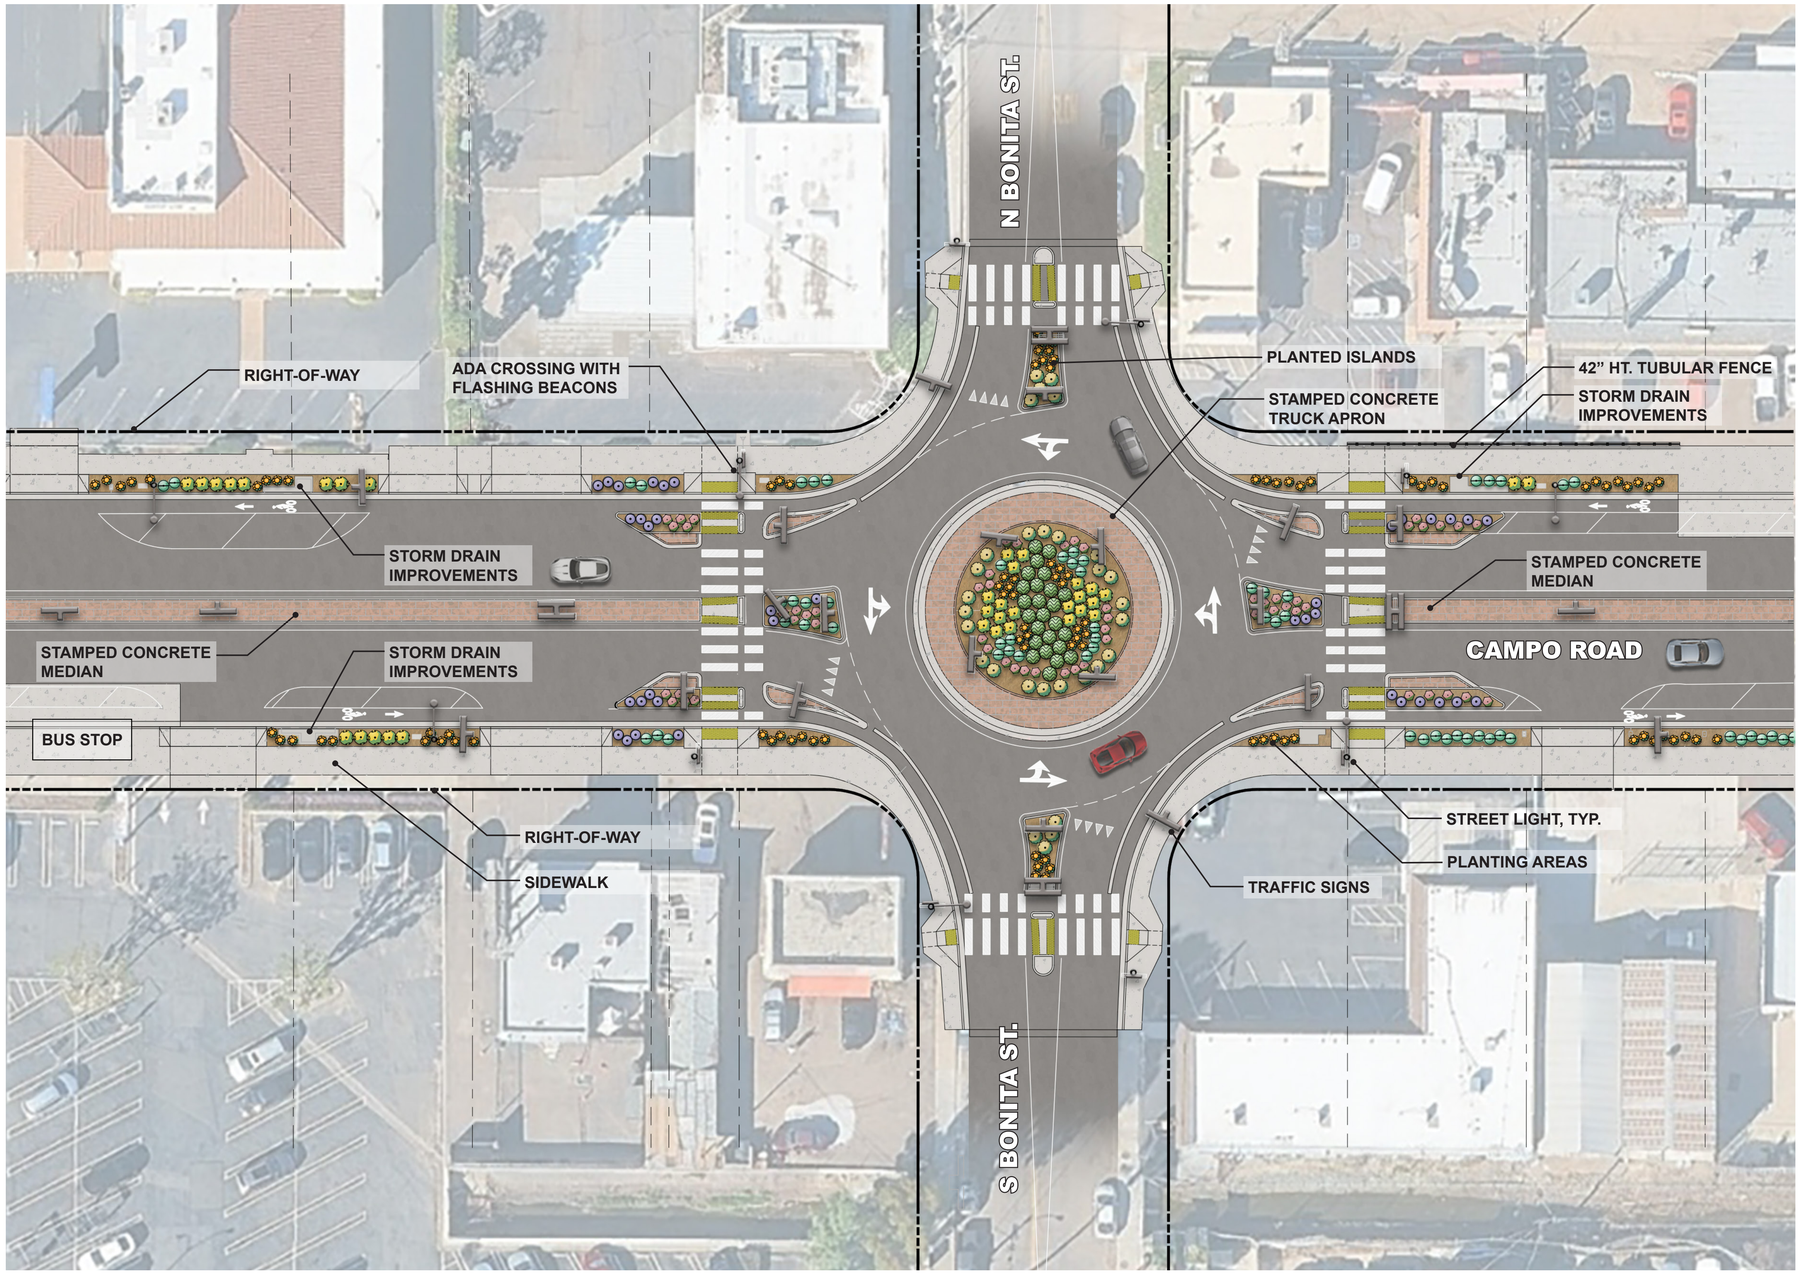


LEGEND SHRUBS: PARKWAY

SYMBOL	BOTANICAL NAME	COMMON NAME
	ACMISPON GLABER	DEER PLANT
	AGAVE ATTENUATA	FOXTAIL AGAVE
	ENCELIA FARINOSA	BRITTLEBUSH
	ERIOGONUM FASCICULATUM 'WARRINER LYTLE'	WARRINER LYTLE BUCKWHEAT
	HESPERALOE PARVIFLORA	RED YUCCA
	MUHLENBERGIA RIGENS	DEERGRASS
	SALVIA MUNZII	MUNZ'S SAGE

LEGEND SHRUBS: BIO-FILTRATION BASINS

	CAREX SPISSA	SAN DIEGO SEDGE
	JUNCUS PATENTS 'ELK BLUE'	SPREADING RUSH

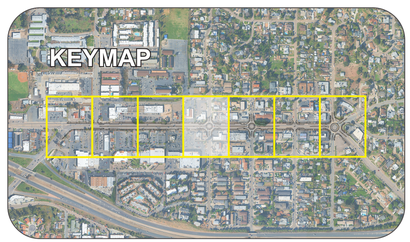

20 10 0 20 40 80

GRAPHIC SCALE: 1"=20'

County of San Diego - Department of Public Works

Campo Road Project


February 2026

Project Update

Visit: https://www.sandiegocounty.gov/content/sdc/pds/advance/CasadeOroRevitalizationPlan.html

Call: 858.505.6677 **Social:** sdcountydpw sdcountydpw **Scan:**

Campo Road - Barcelona Roundabout

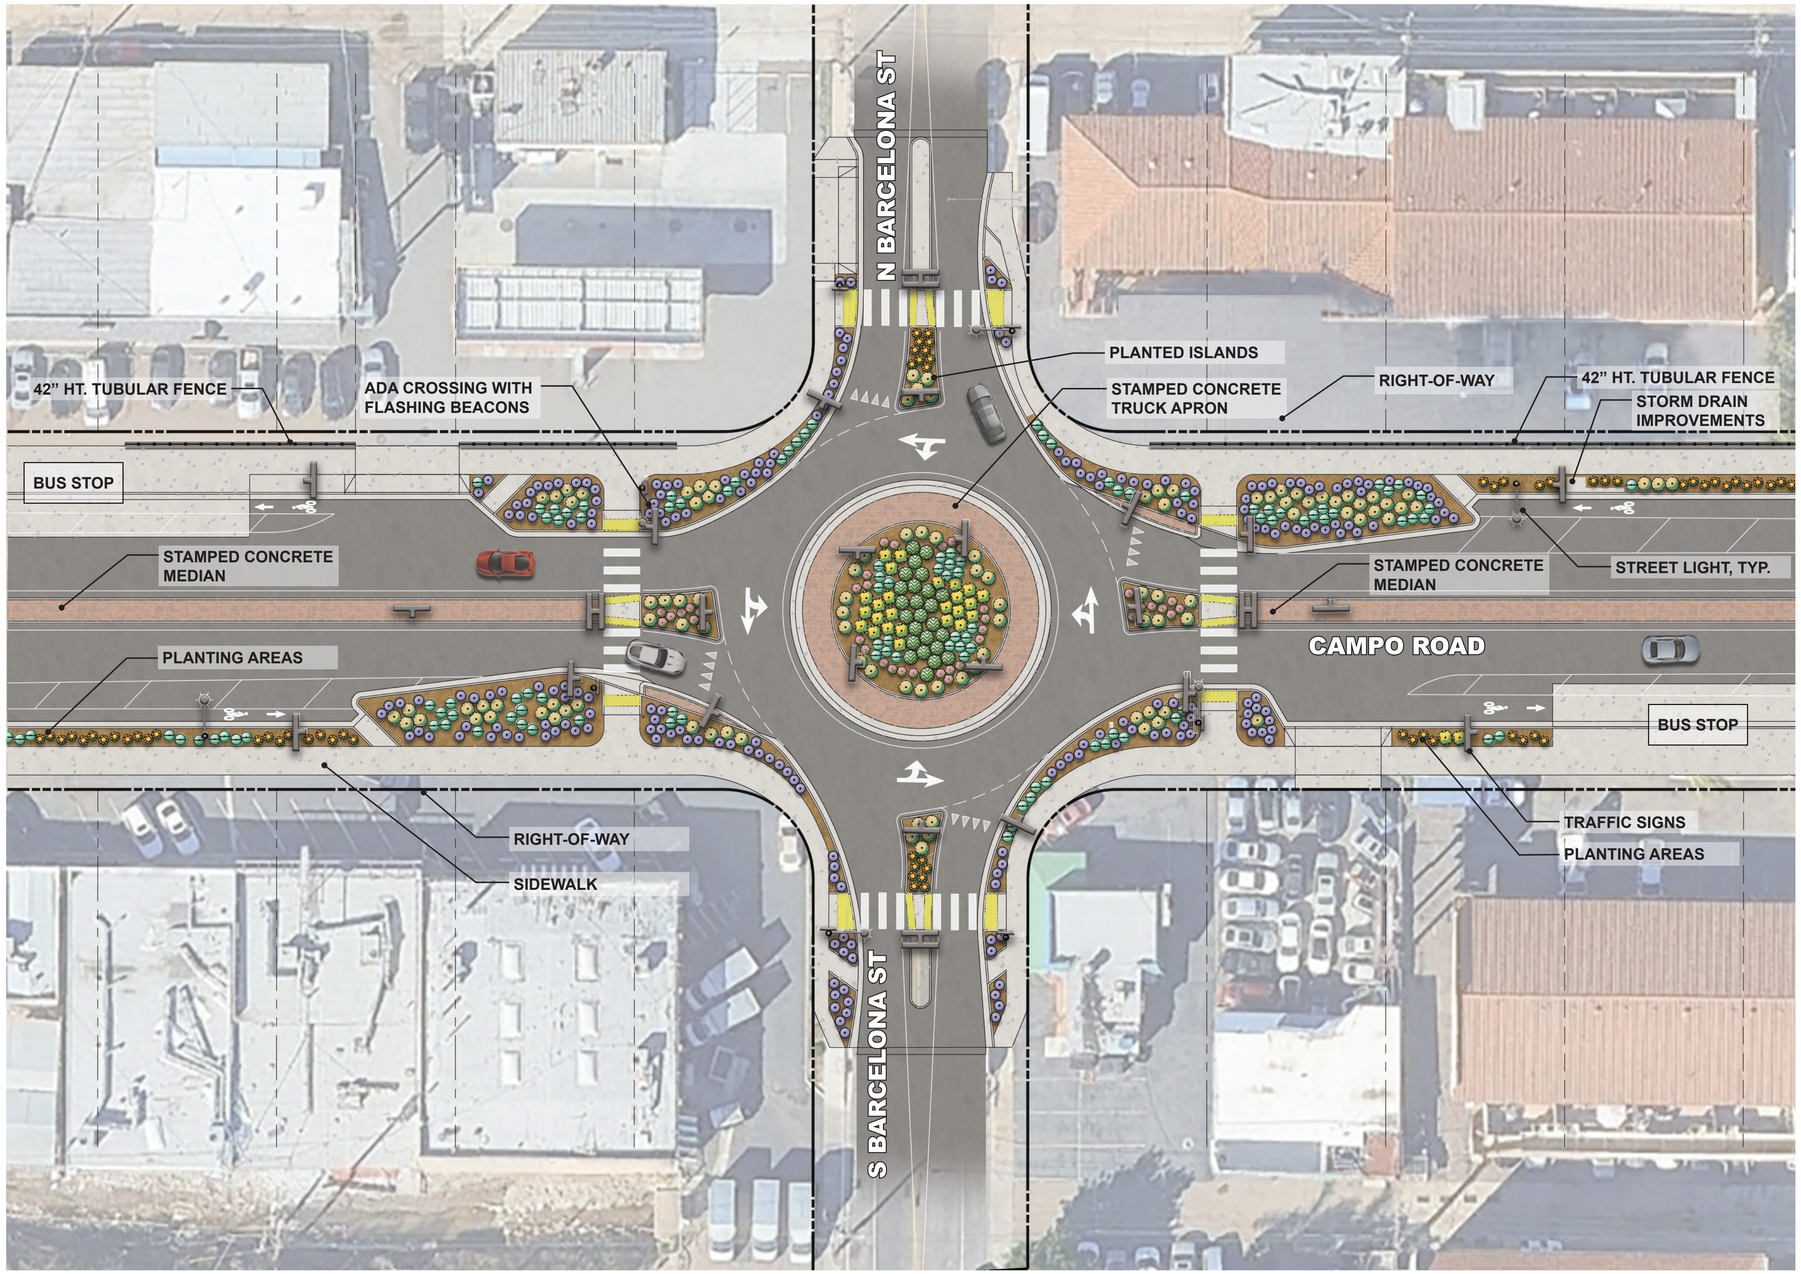


LEGEND SHRUBS: PARKWAY

SYMBOL	BOTANICAL NAME	COMMON NAME
	ACMISPON GLABER	DEER PLANT
	AGAVE ATTENUATA	FOXTAIL AGAVE
	ENCELIA FARINOSA	BRITTLEBUSH
	ERIOGONUM FASCICULATUM 'WARRINER LYTLE'	WARRINER LYTLE BUCKWHEAT
	HESPERALOE PARVIFLORA	RED YUCCA
	MUHLENBERGIA RIGENS	DEERGRASS
	SALVIA MUNZII	MUNZ'S SAGE

LEGEND SHRUBS: BIO-FILTRATION BASINS

	CAREX SPISSA	SAN DIEGO SEDGE
	JUNCUS PATENTS 'ELK BLUE'	SPREADING RUSH

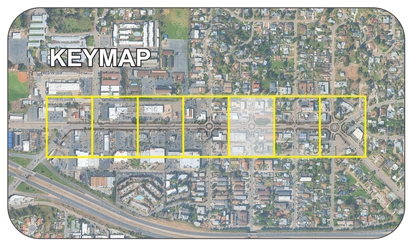

20 10 0 20 40 80

GRAPHIC SCALE: 1"=20'

County of San Diego - Department of Public Works

Campo Road Project


February 2026

Project Update

Visit: https://www.sandiegocounty.gov/content/sdc/pds/advance/CasadeOroRevitalizationPlan.html

Call: 858.505.6677 **Social:** sdcountydpw sdcountydpw **Scan:**

Campo Road - Cordoba Avenue

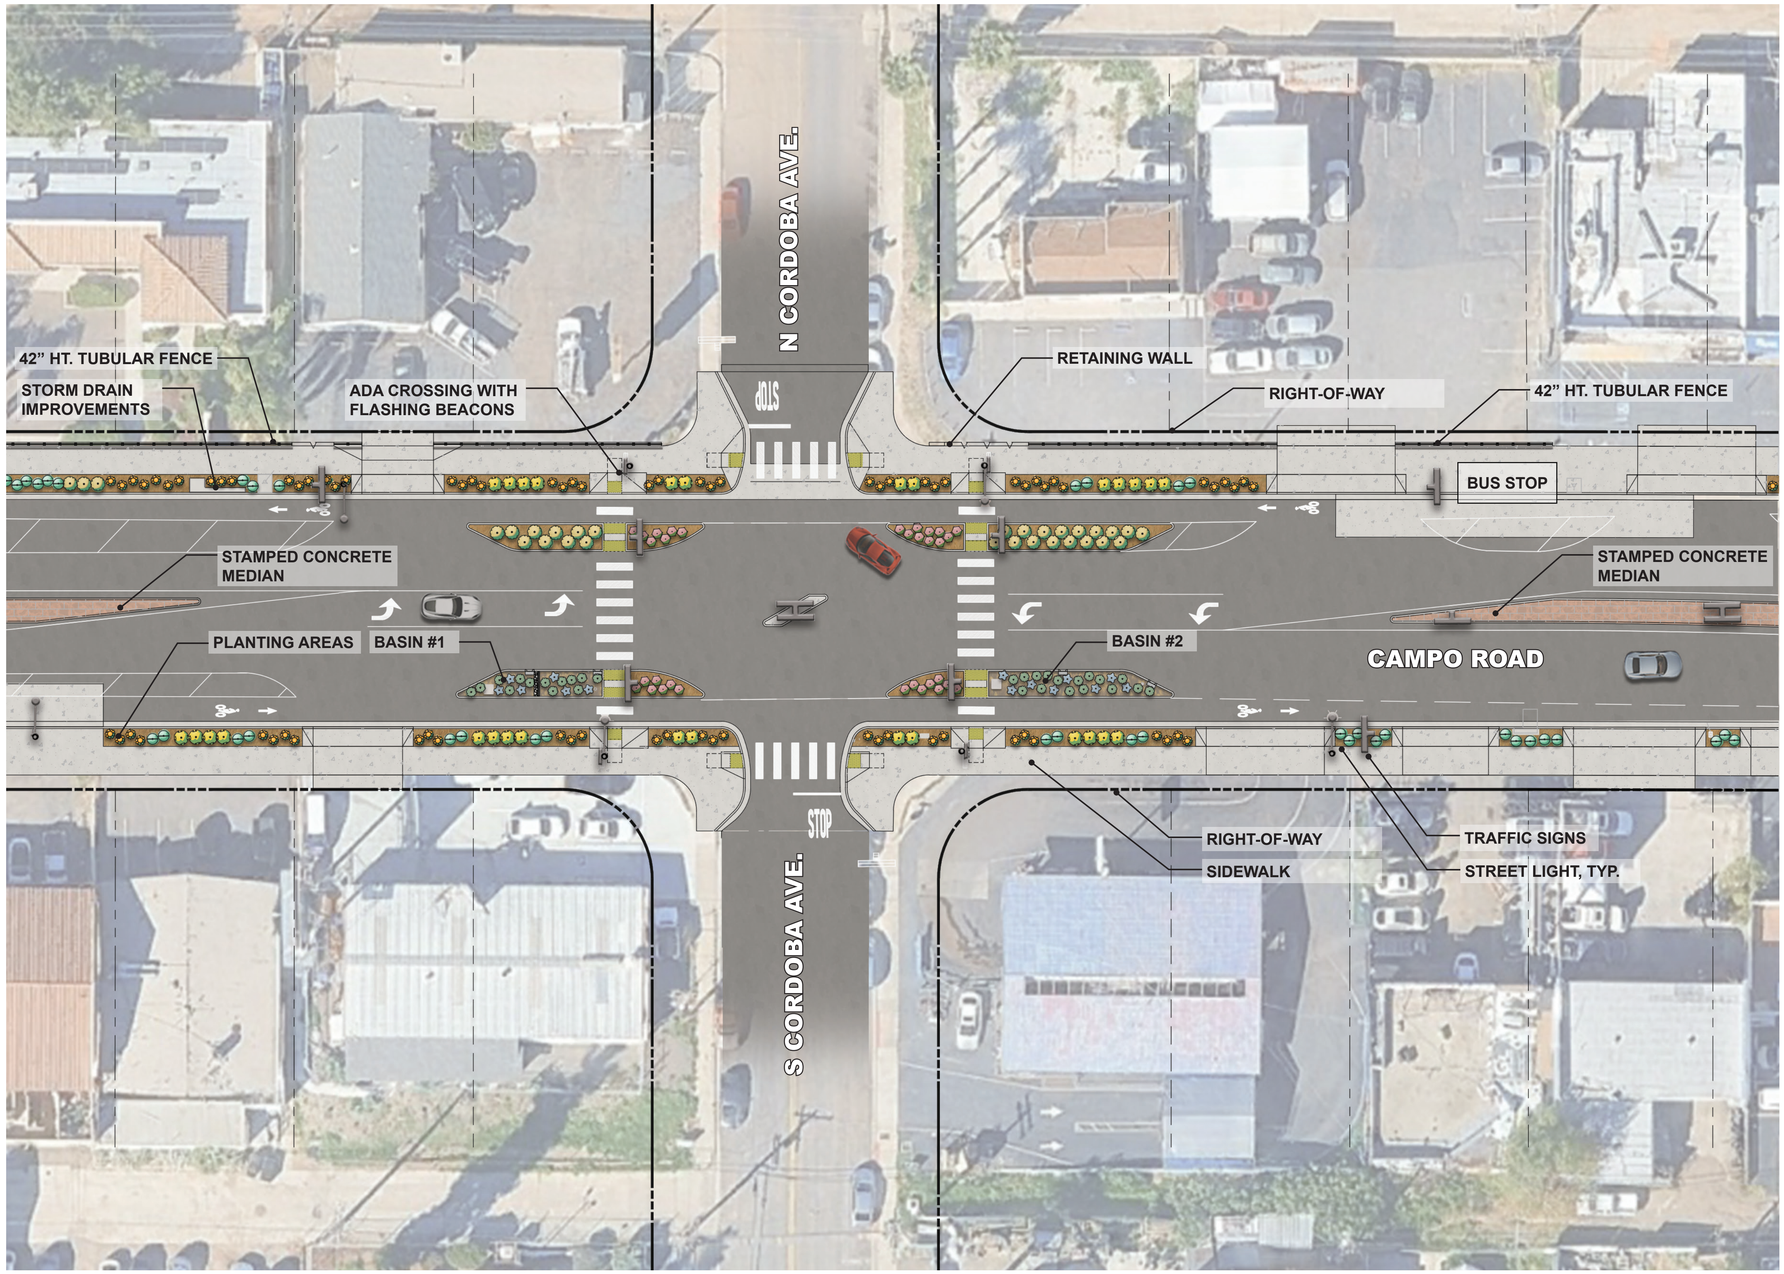


LEGEND SHRUBS: PARKWAY

SYMBOL	BOTANICAL NAME	COMMON NAME
	ACMISPON GLABER	DEER PLANT
	AGAVE ATTENUATA	FOXTAIL AGAVE
	ENCELIA FARINOSA	BRITTLEBUSH
	ERIOGONUM FASCICULATUM 'WARRINER LYTLE'	WARRINER LYTLE BUCKWHEAT
	HESPERALOE PARVIFLORA	RED YUCCA
	MUHLENBERGIA RIGENS	DEERGRASS
	SALVIA MUNZII	MUNZ'S SAGE

LEGEND SHRUBS: BIO-FILTRATION BASINS

	CAREX SPISSA	SAN DIEGO SEDGE
	JUNCUS PATENTS 'ELK BLUE'	SPREADING RUSH

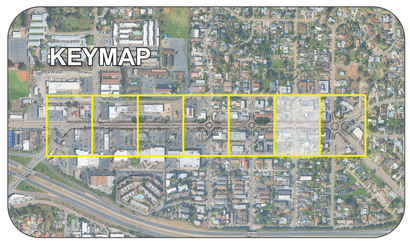

20 10 0 20 40 80

GRAPHIC SCALE: 1"=20'

County of San Diego - Department of Public Works

Campo Road Project


February 2026

Project Update

Visit: https://www.sandiegocounty.gov/content/sdc/pds/advance/CasadeOroRevitalizationPlan.html

Call: 858.505.6677 **Social:** sdcountydpw sdcountydpw **Scan:**

Campo Road - Granada Roundabout

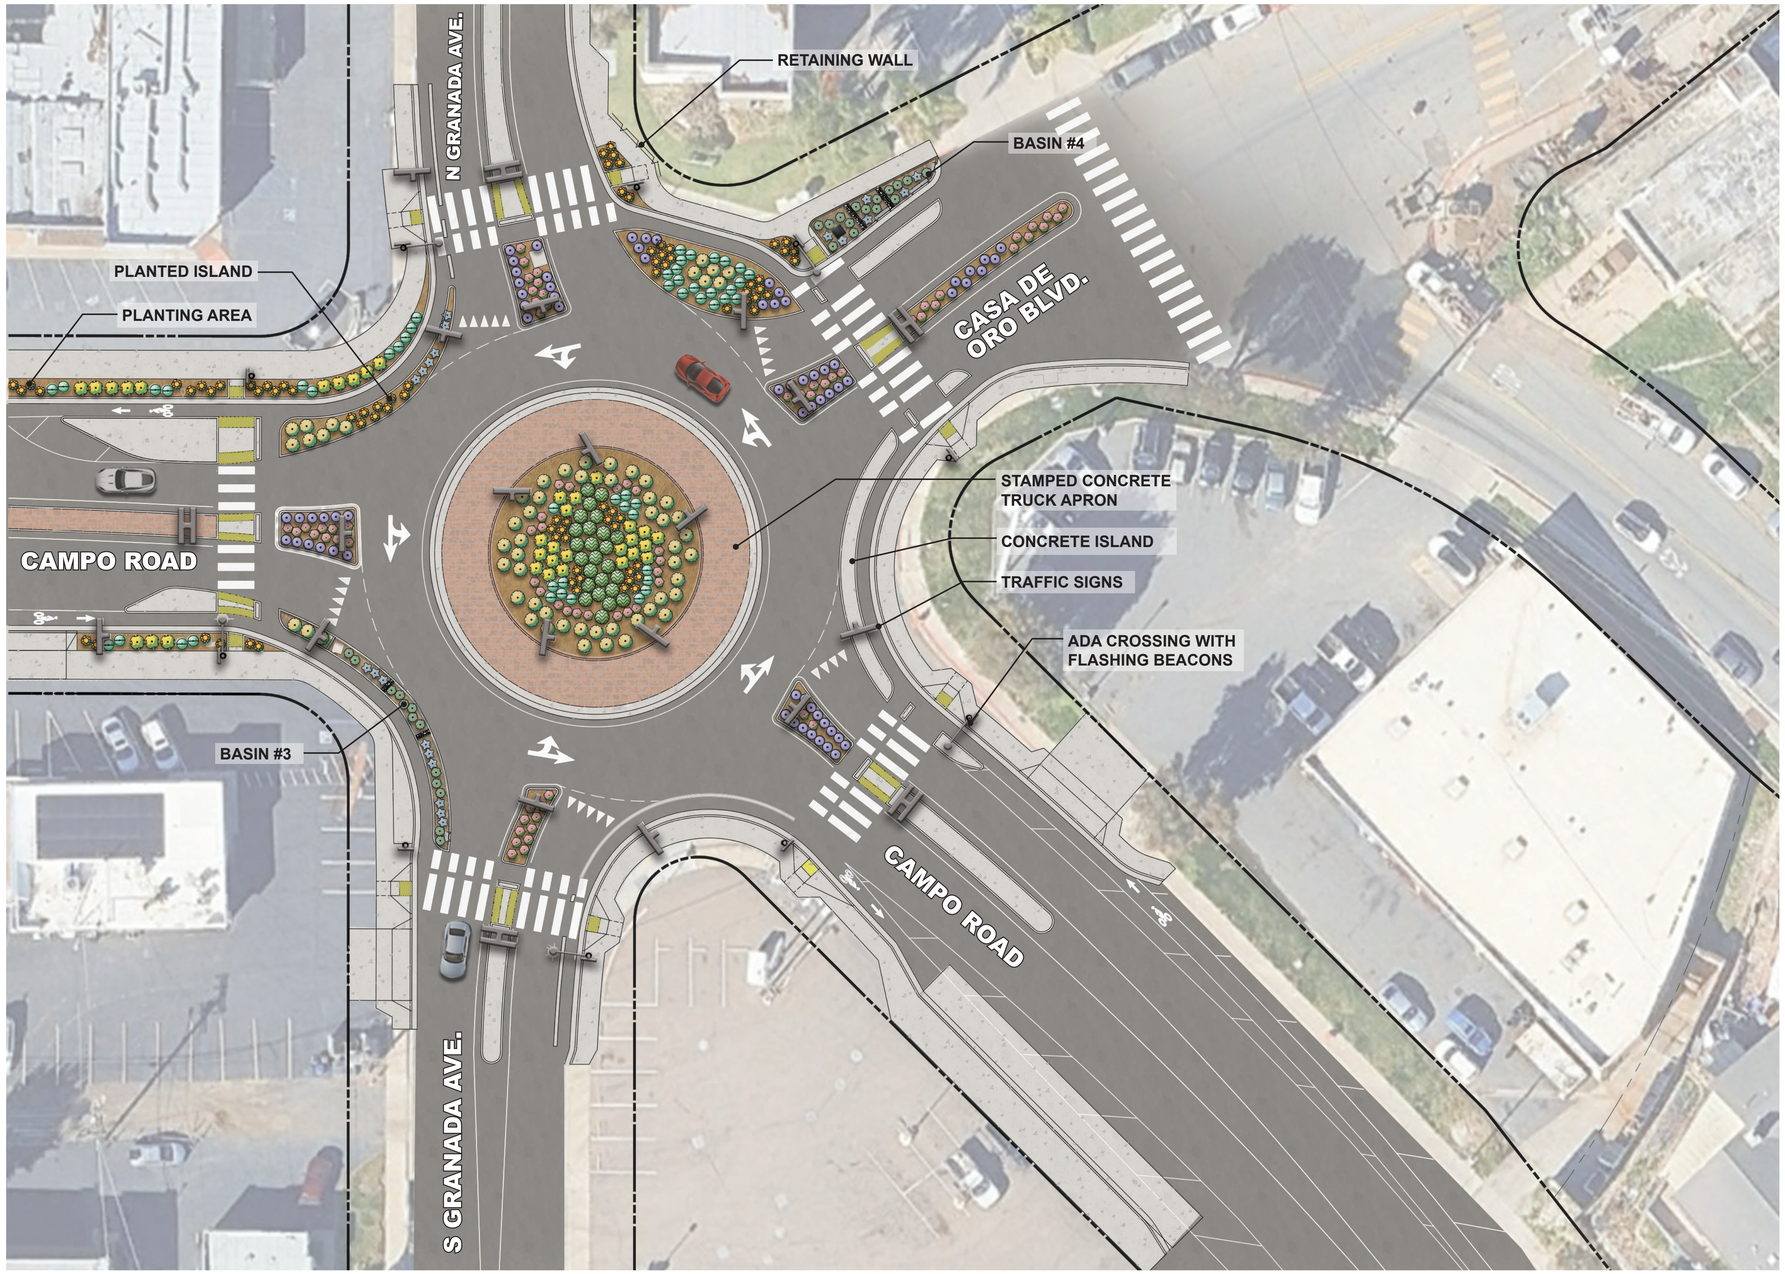


LEGEND SHRUBS: PARKWAY

SYMBOL	BOTANICAL NAME	COMMON NAME
	ACMISPON GLABER	DEER PLANT
	AGAVE ATTENUATA	FOXTAIL AGAVE
	ENCELIA FARINOSA	BRITTLEBUSH
	ERIOGONUM FASCICULATUM 'WARRINER LYTLE'	WARRINER LYTLE BUCKWHEAT
	HESPERALOE PARVIFLORA	RED YUCCA
	MUHLENBERGIA RIGENS	DEERGRASS
	SALVIA MUNZII	MUNZ'S SAGE

LEGEND SHRUBS: BIO-FILTRATION BASINS

	CAREX SPISSA	SAN DIEGO SEDGE
	JUNCUS PATENTS 'ELK BLUE'	SPREADING RUSH

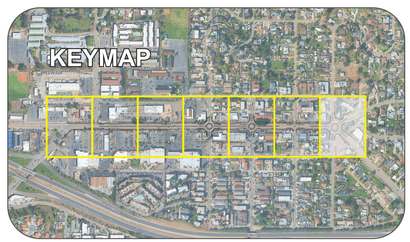

20 10 0 20 40 80

GRAPHIC SCALE: 1"=20'

County of San Diego - Department of Public Works

Campo Road Project

February 2026

Project Update

Visit: https://www.sandiegocounty.gov/content/sdc/pds/advance/CasadeOroRevitalizationPlan.html

Call: 858.505.6677 **Social:** sdcountydpw sdcountydpw **Scan:**

Landscape Material Palette, Traffic Signal and Material

SHRUBS PARKWAY



Acmispon glaber
Deer Plant



Agave attenuata
Foxtail Agave



Encelia farinosa
Brittlebush



Eriogonum Fasciculatum 'Warriner Lytle'
Warriner Lytle Buckwheat



Hesperaloe parviflora
Red Yucca



Muhlenbergia rigens
Deergrass



Salvia munzii
Munz's Sage

BIO-INFILTRATION BASINS



Carex Spissa
San Diego Sedge



Juncus Patents 'Elk Blue'
Spreading Rush


LANDSCAPE MATERIAL



FOREST FINES MULCH


42" HT. TUBULAR FENCE



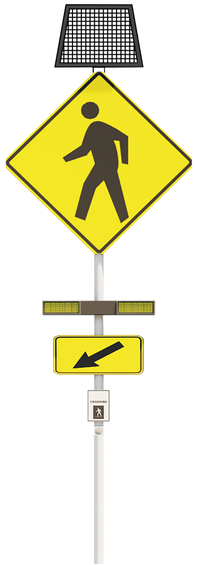

RECTANGULAR RAPID FLASHING BEACON SYSTEM W/ SOLAR PANEL

STAMPED CONCRETE - INTEGRAL COLOR

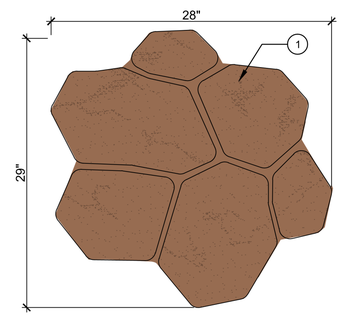

1 PATTERN STONE SIZES: FROM 7 1/2" X 8 1/2" TO 11 1/4" X 14 1/4"

