


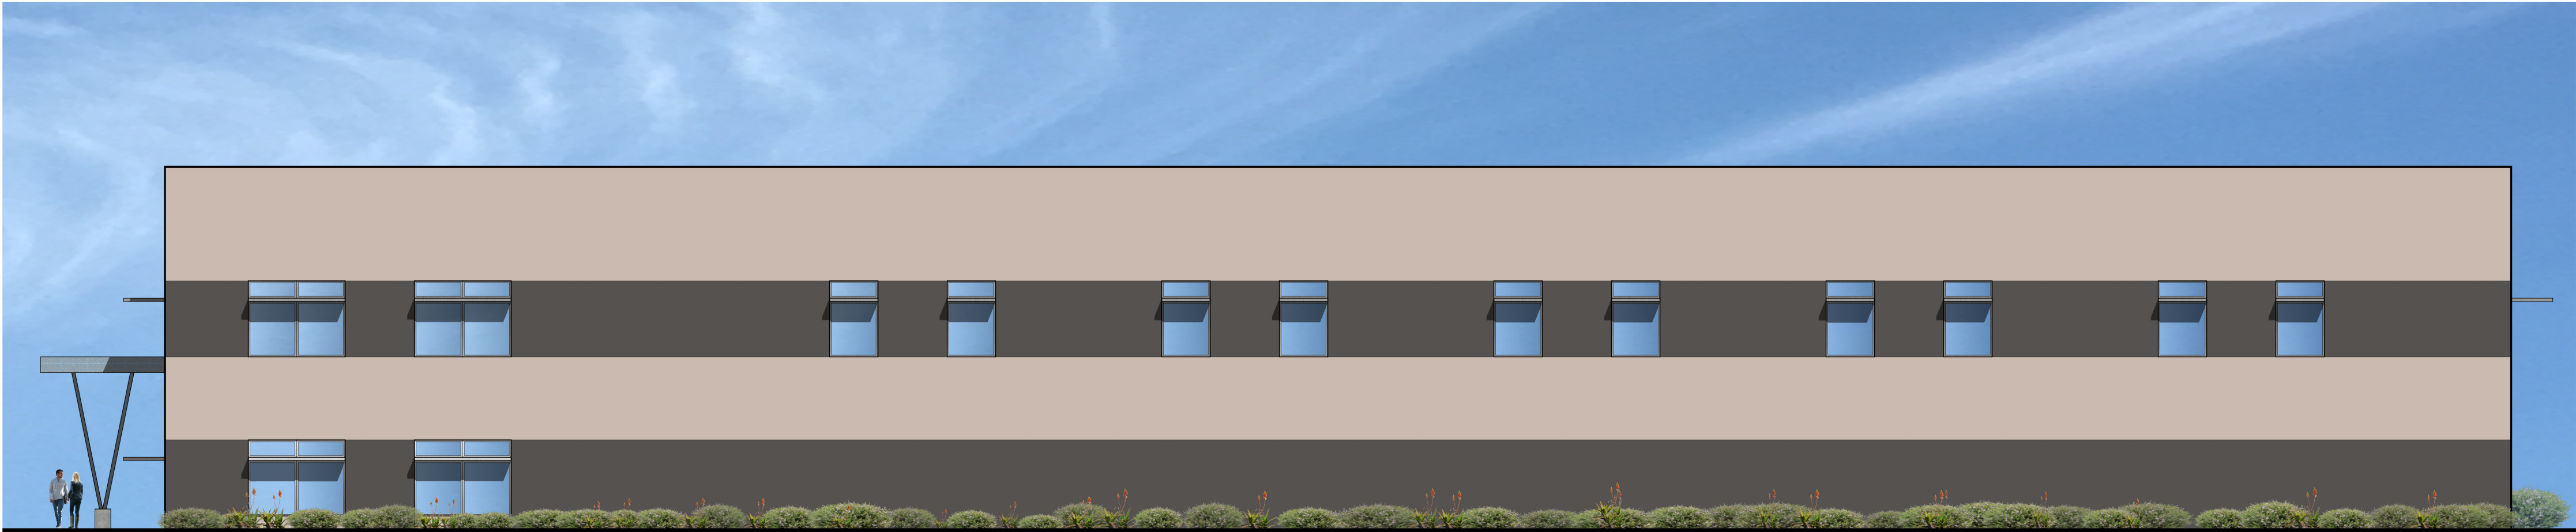


West Elevation



South Elevation



North Elevation

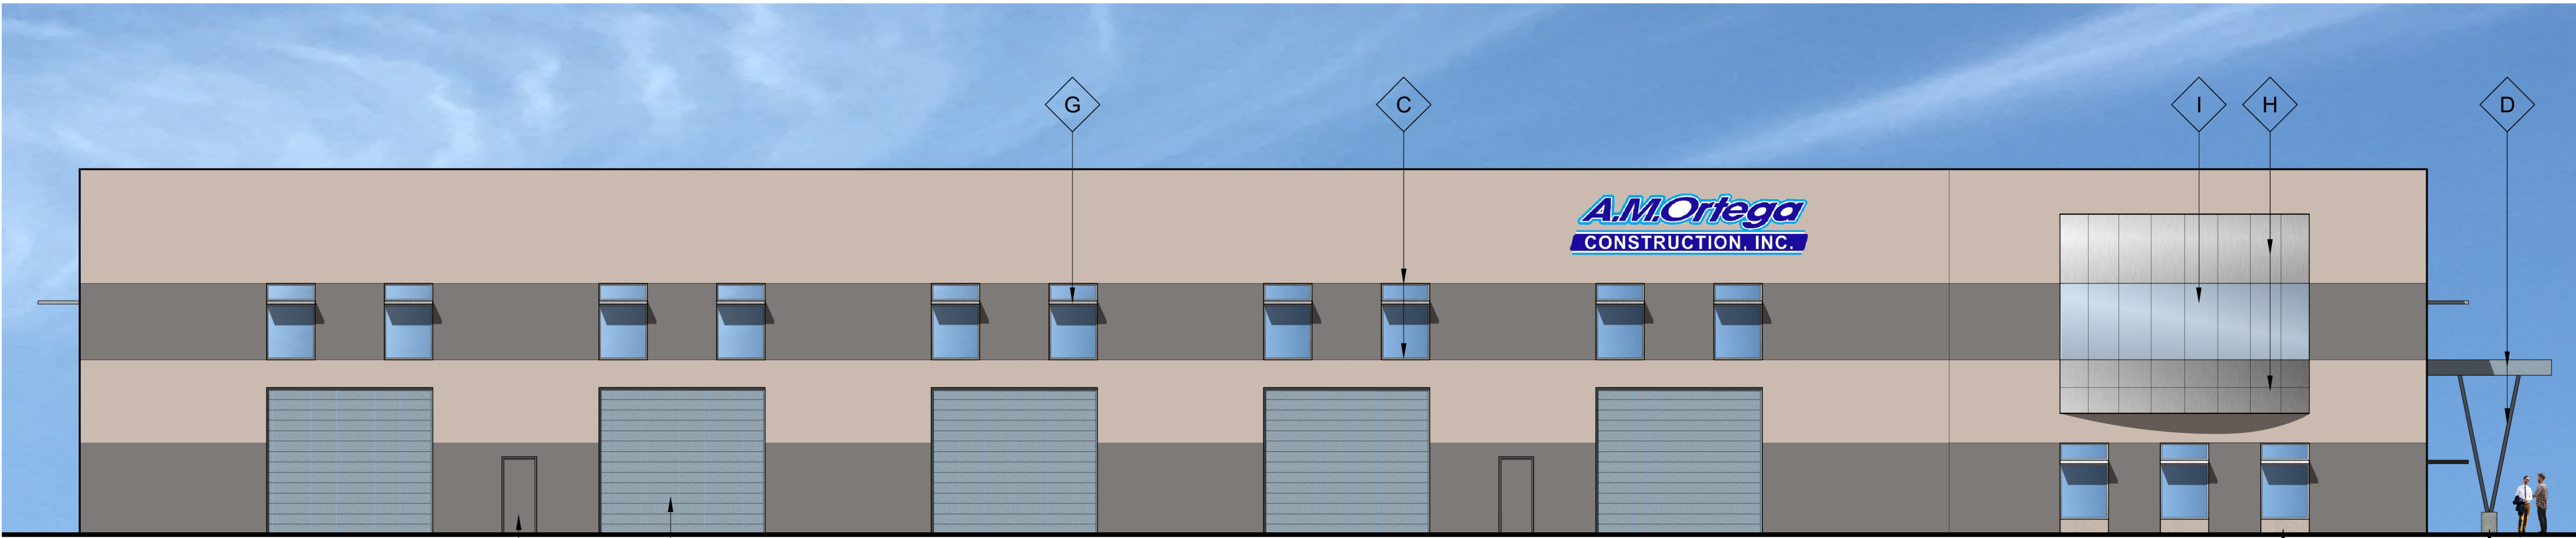

East Elevation

Color and Materials Legend:

- A Wall Color - Natural Gray
- B Wall Color - Charcoal
- C Clear Anodized Aluminum Window Frame - Clear Glass
- D Galvanized Steel Canopy & Support
- E Concrete Base - Natural Gray
- F Pre-finished Galvanized Steel Roll-up Doors
- G Clear Anodized Aluminum - Window Sunshade
- H Clear Anodized - Aluminum Panel
- I Reflective Glass
- J Hollow Metal Door - Painted to Match Color & Material "B"

Exterior Elevations

A.M. Ortega Construction Headquarters
Lakeside, California

Andrew Hull Stevenson Architects

5465 Morehouse Drive Suite 260
San Diego, California 92121
T 858.220.7224 F 858.546.3009



3/32" =1'-0"
May 11, 2022