



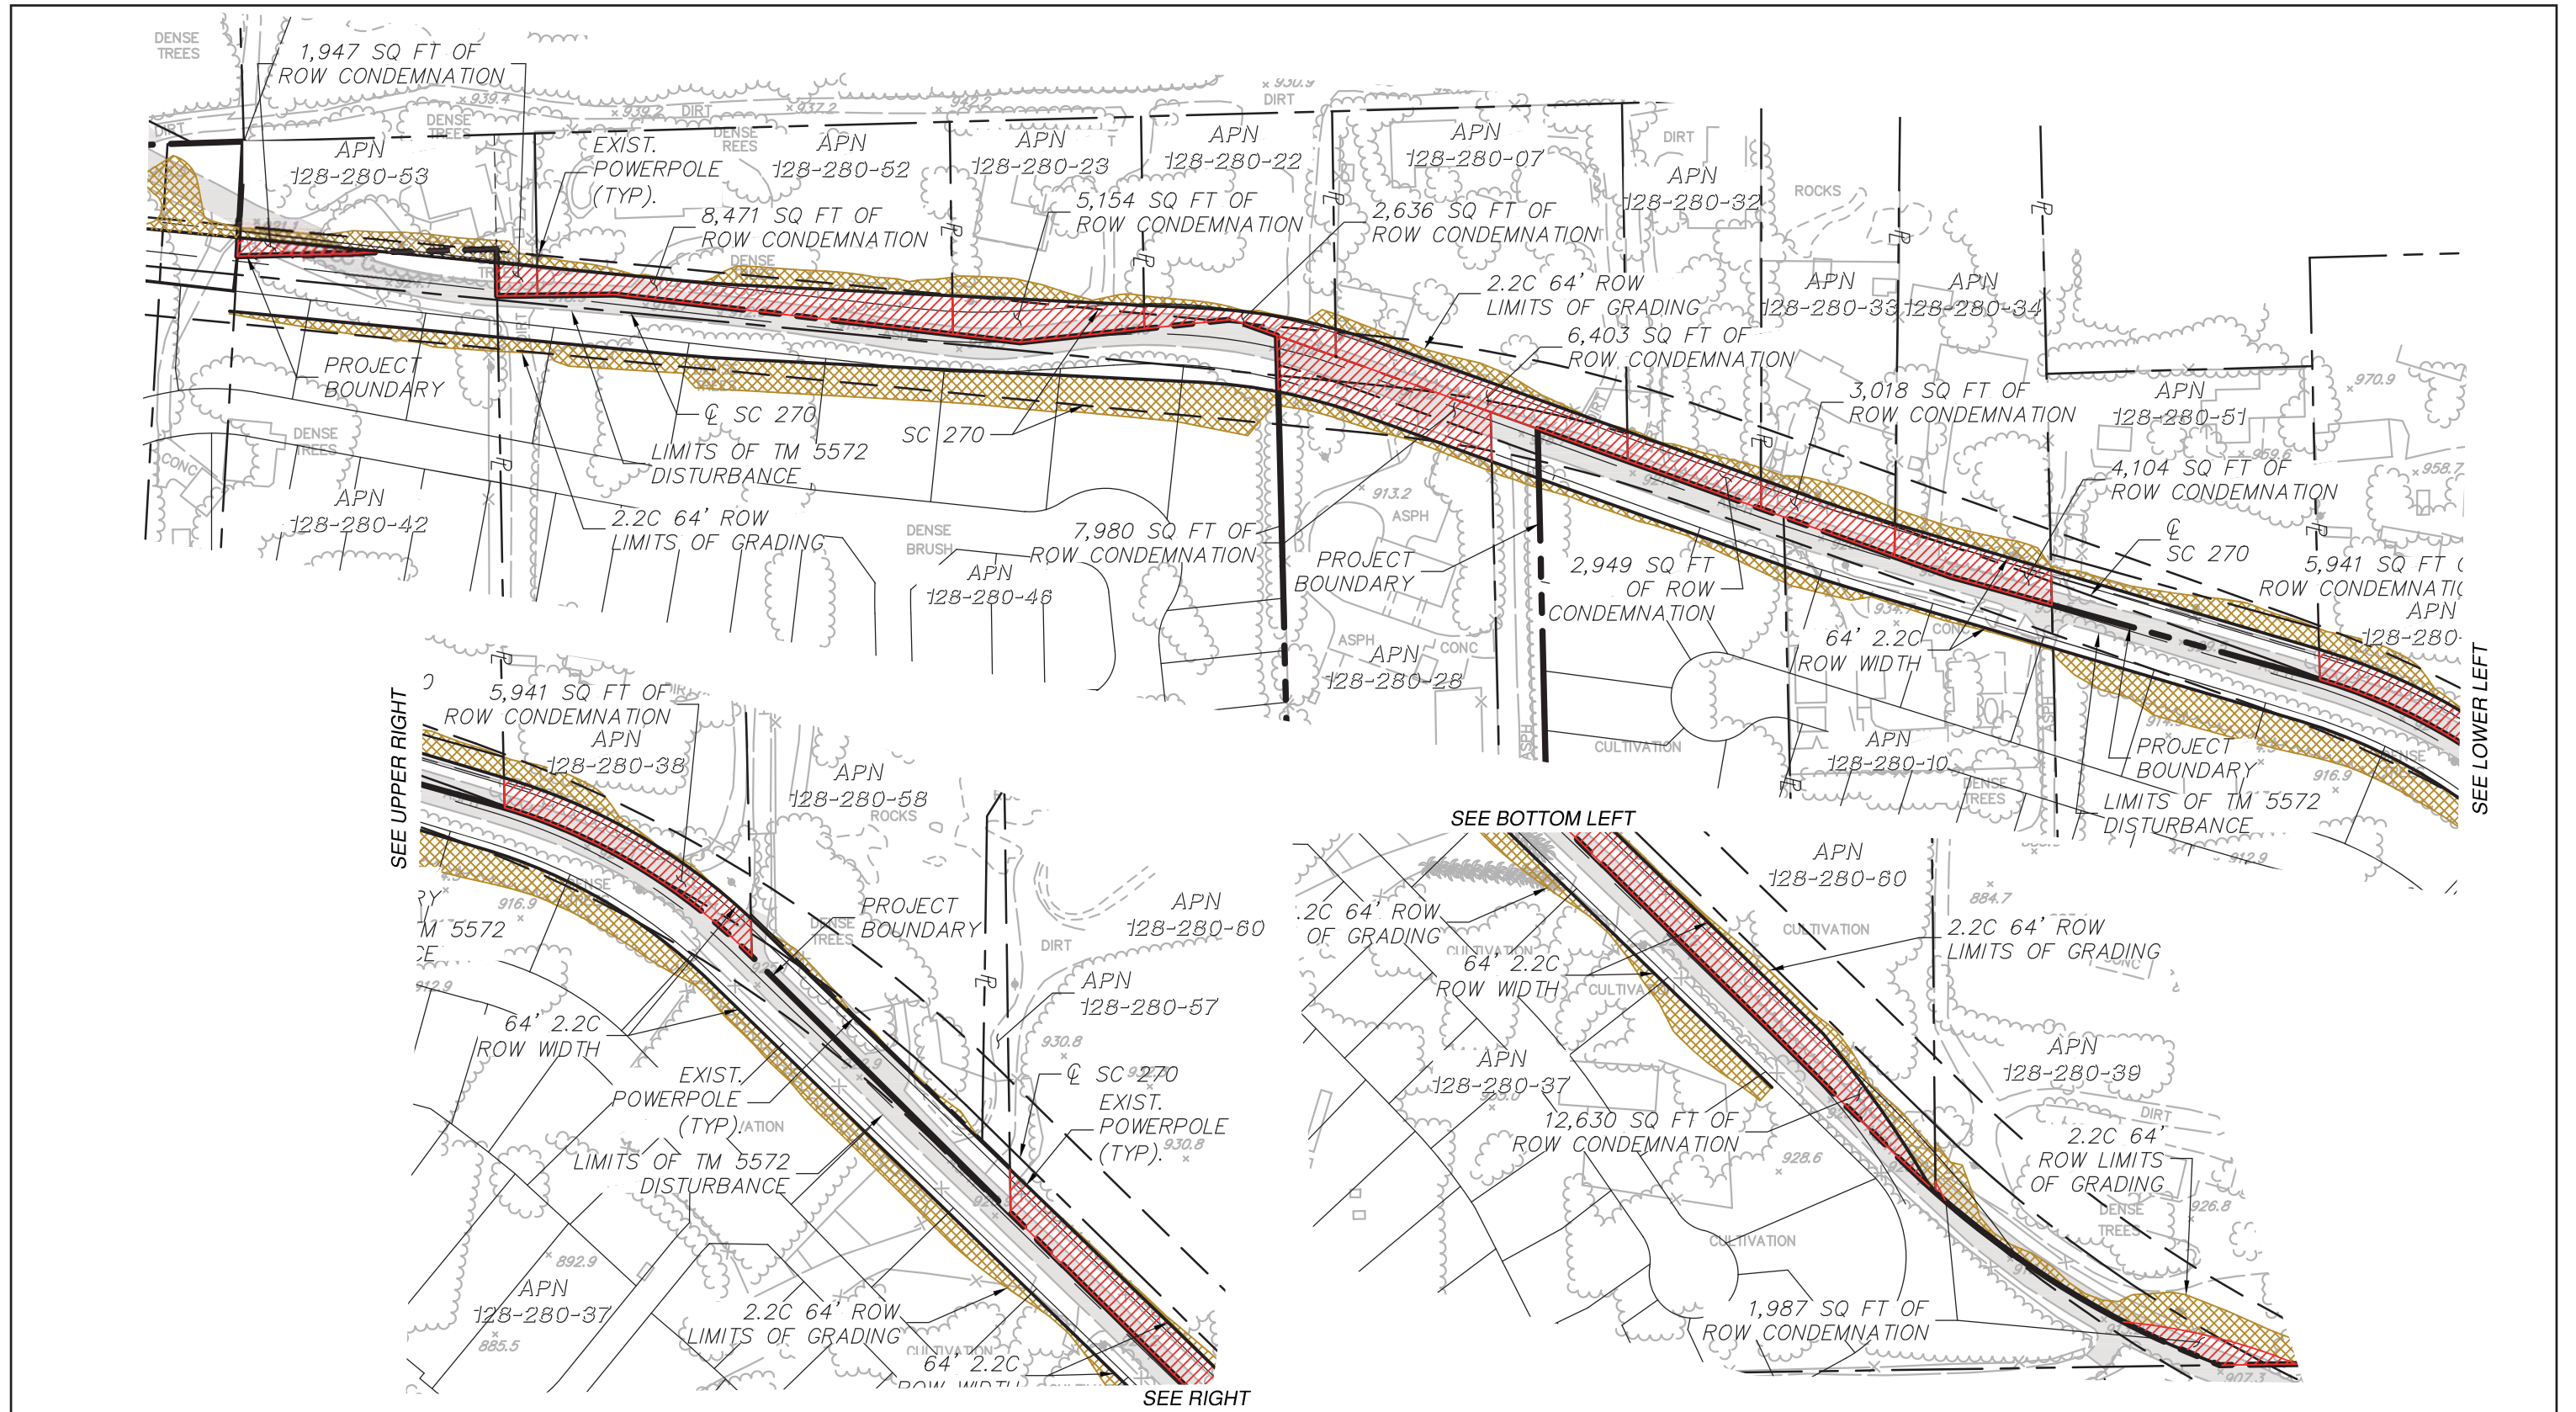

- ROW Condemnation
- Limits of Grading


Not to Scale

FIGURE 4-10c
Road Design Alternative 5
West Lilac Road Along Northern Project Boundary – Option C

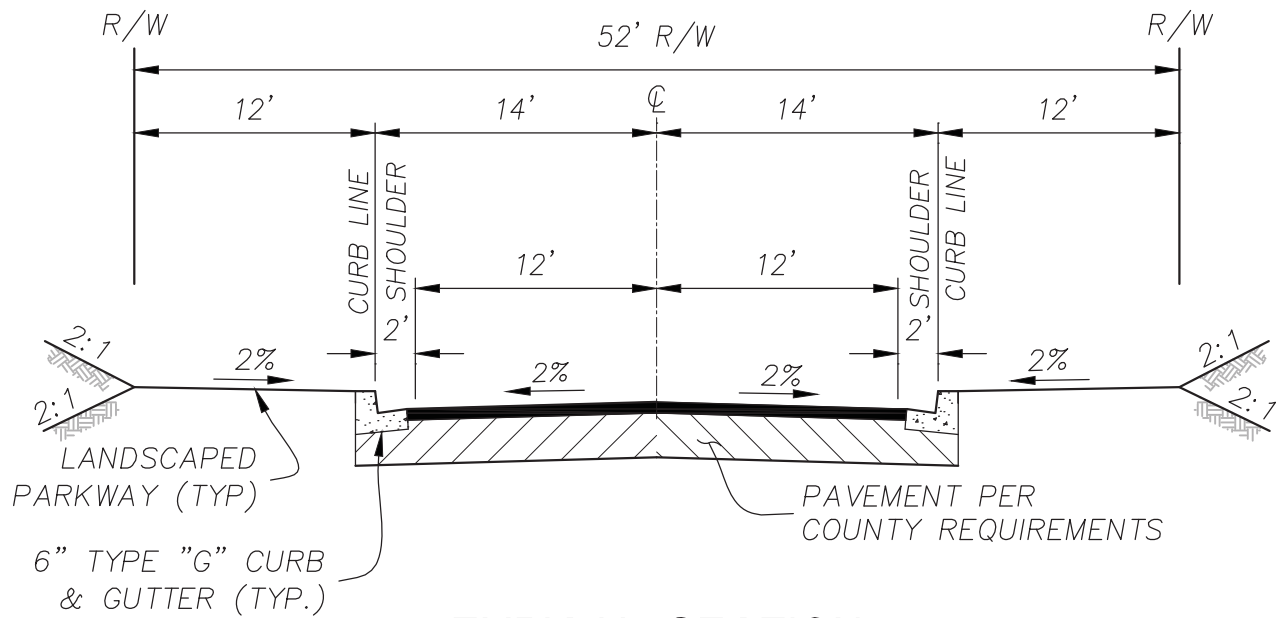


TYPICAL SECTION 2.2F LIGHT COLLECTOR

NO SCALE
(PUBLIC)

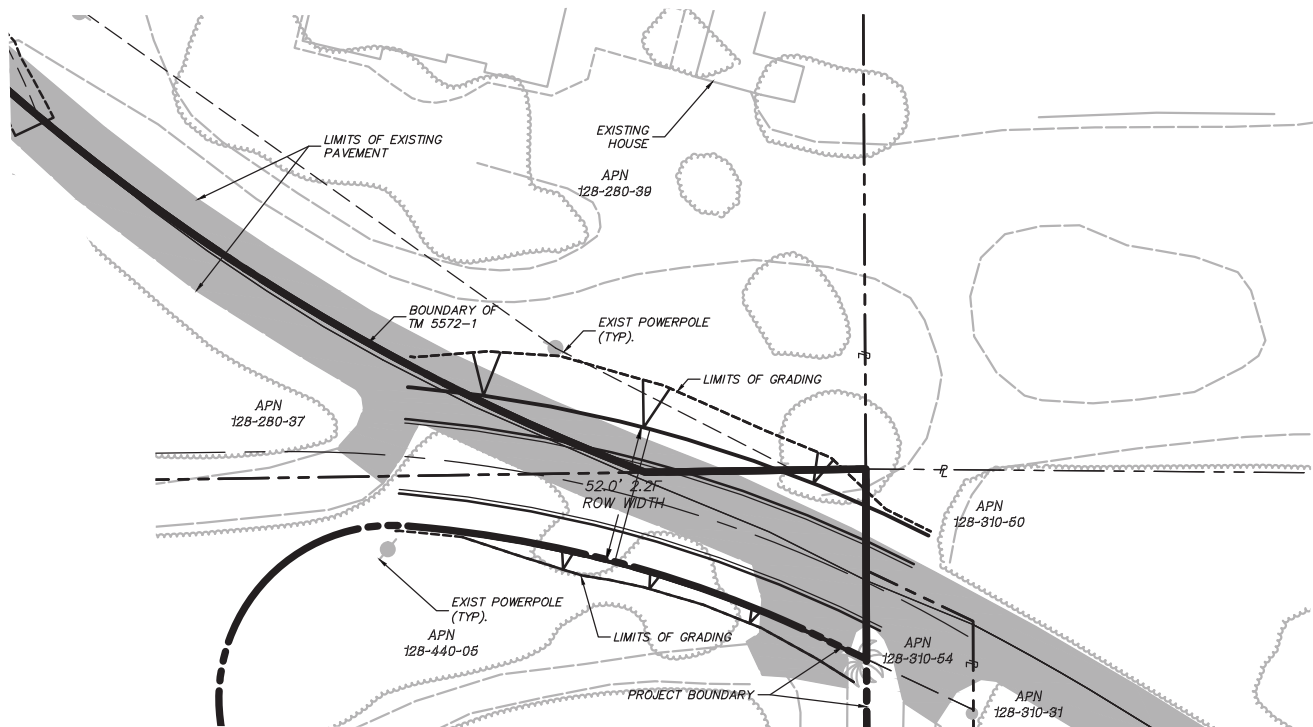

Not to Scale


FIGURE 4-11
Road Design Alternative 6
West Lilac Road - East of Easterly Roundabout to Project Boundary

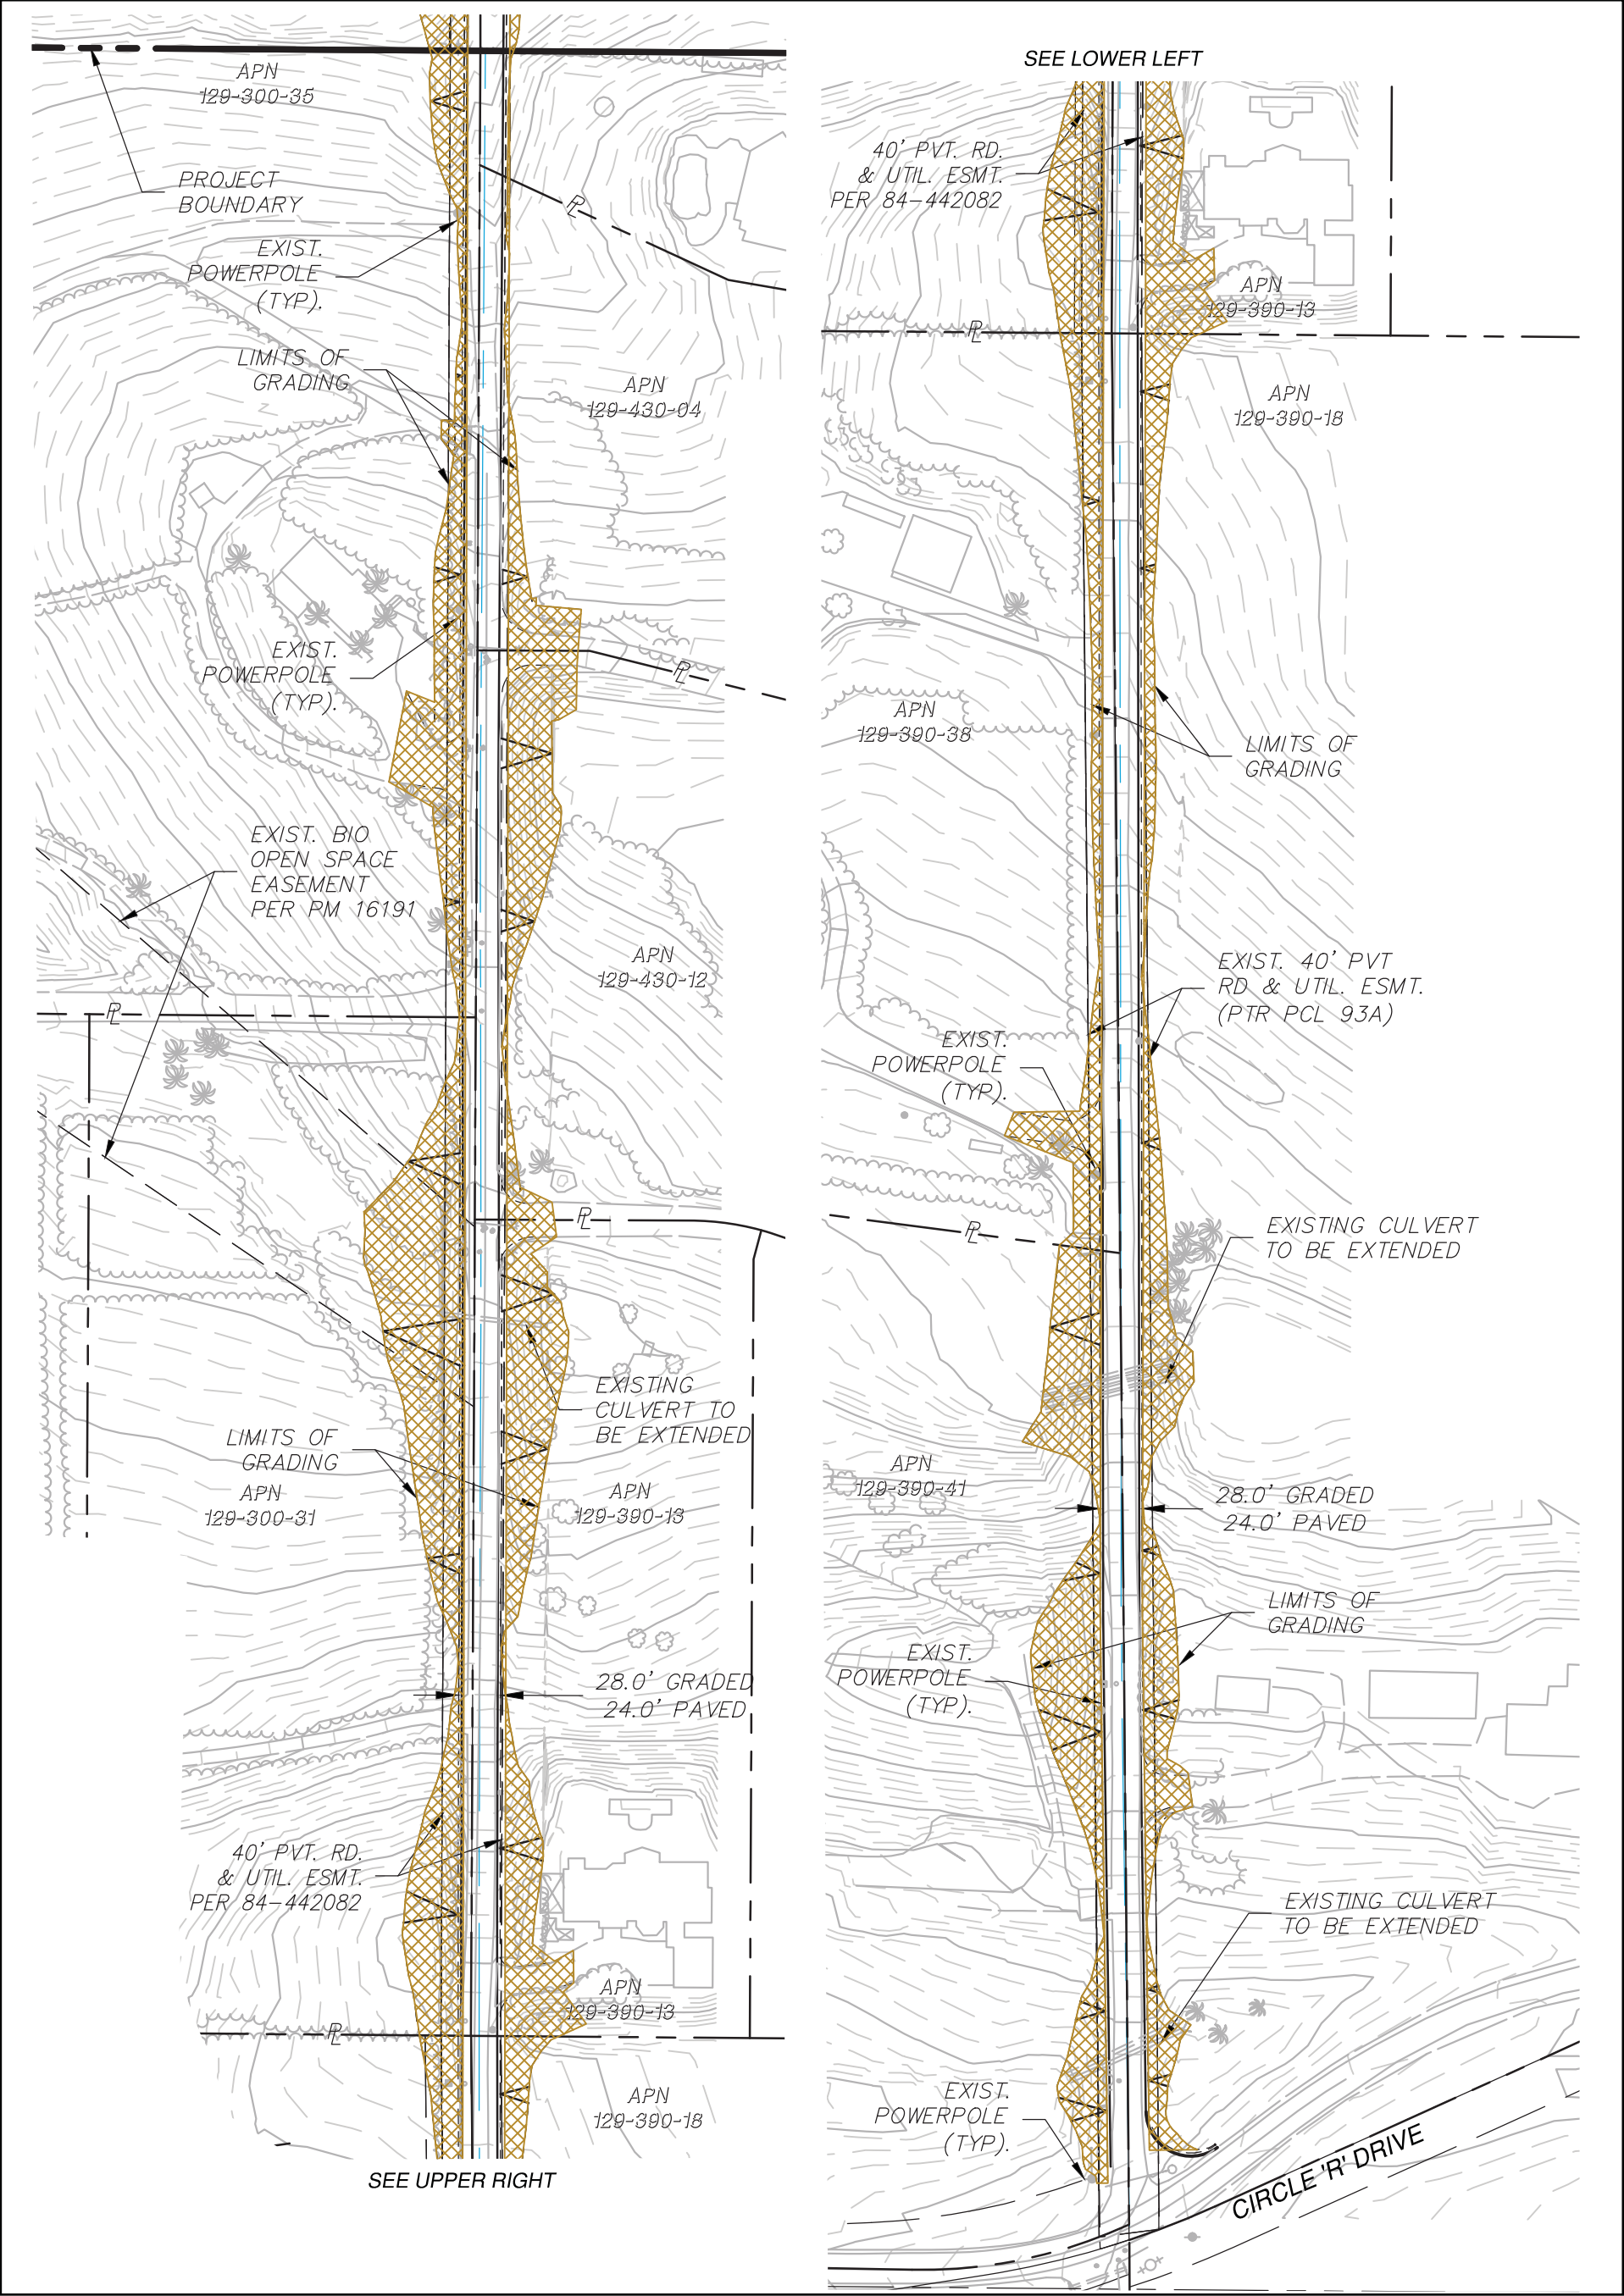

Not to Scale

 Limits of Grading

FIGURE 4-12
Road Design Alternative 7
Mountain Ridge Road - Built to Private Road Standards

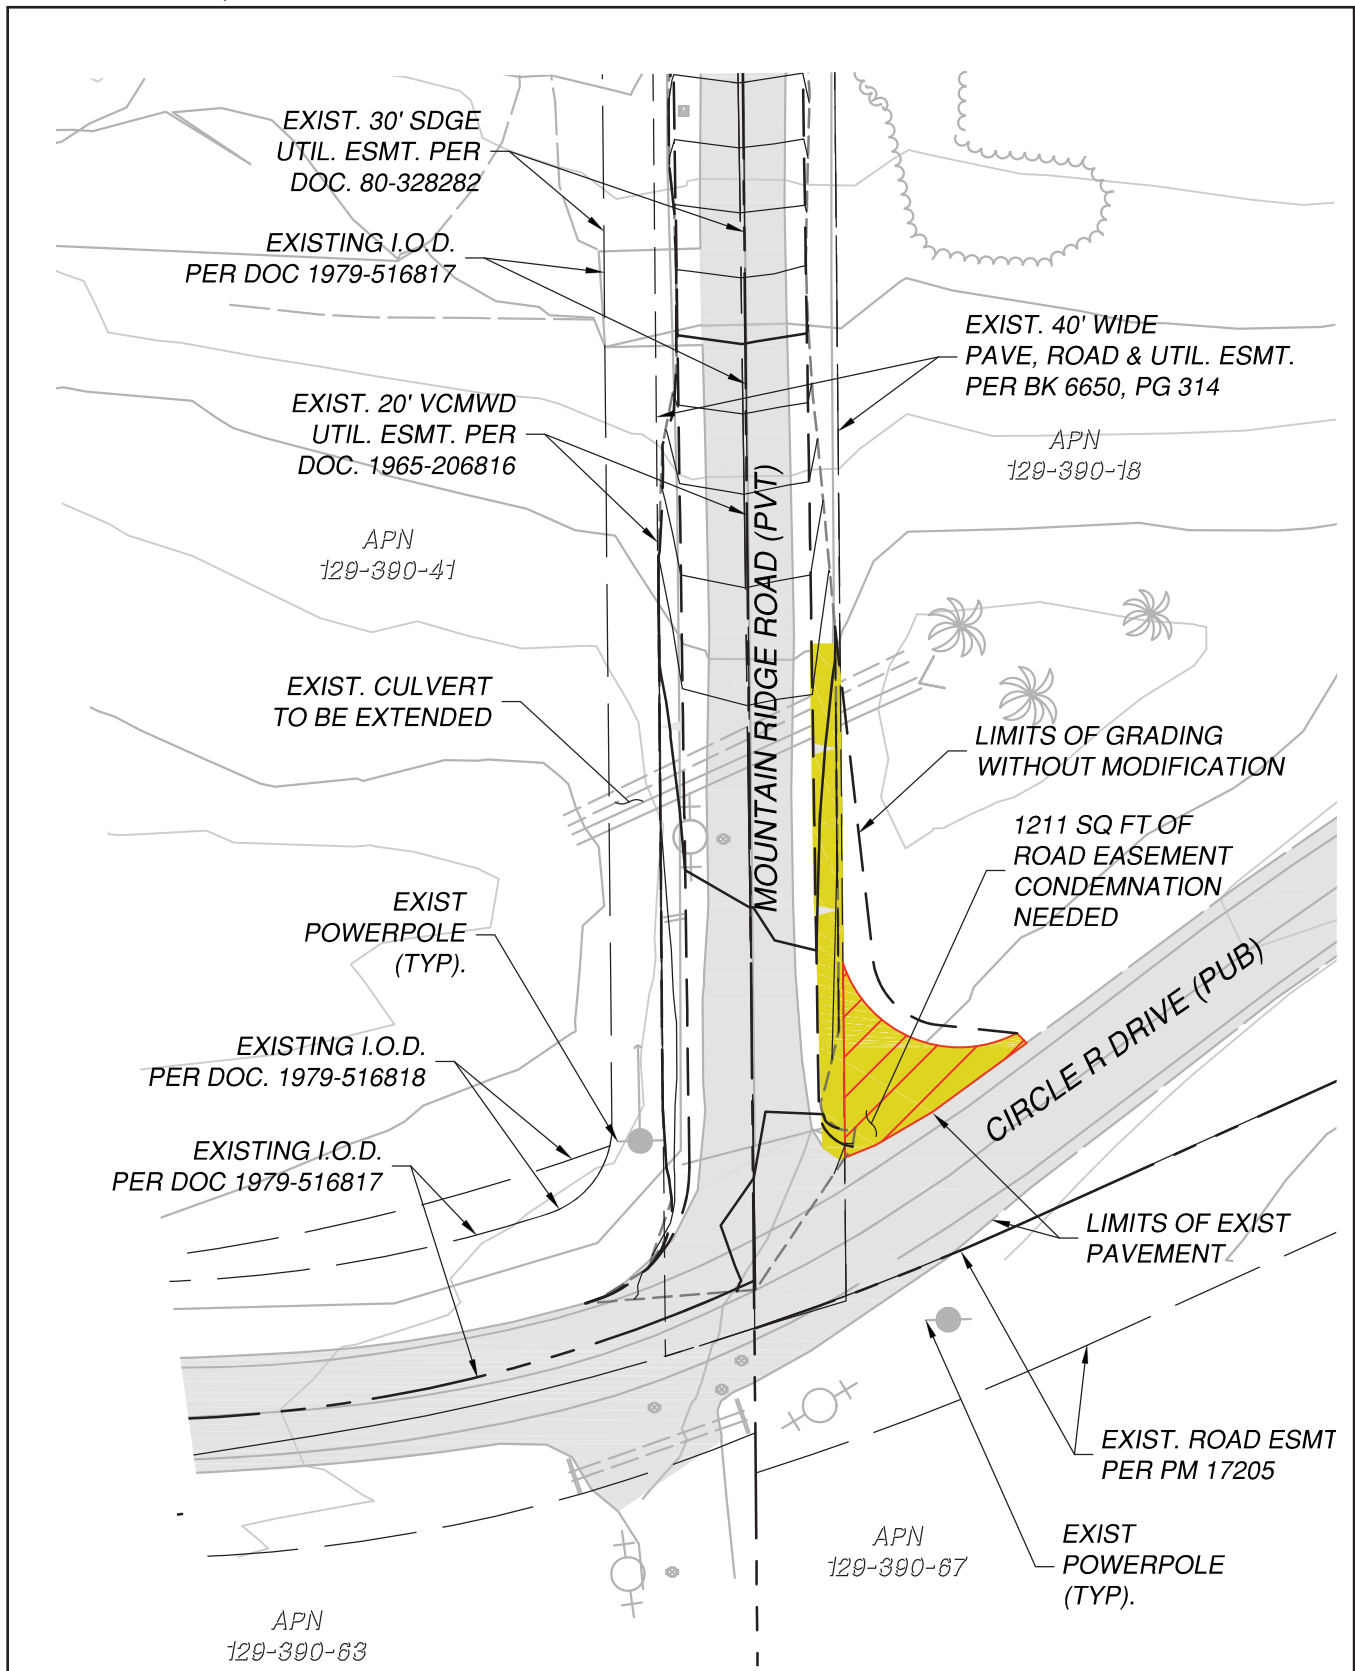


Not to Scale 

FIGURE 4-13


Road Design Alternative 8

Mountain Ridge Road at Circle R Road – Taper

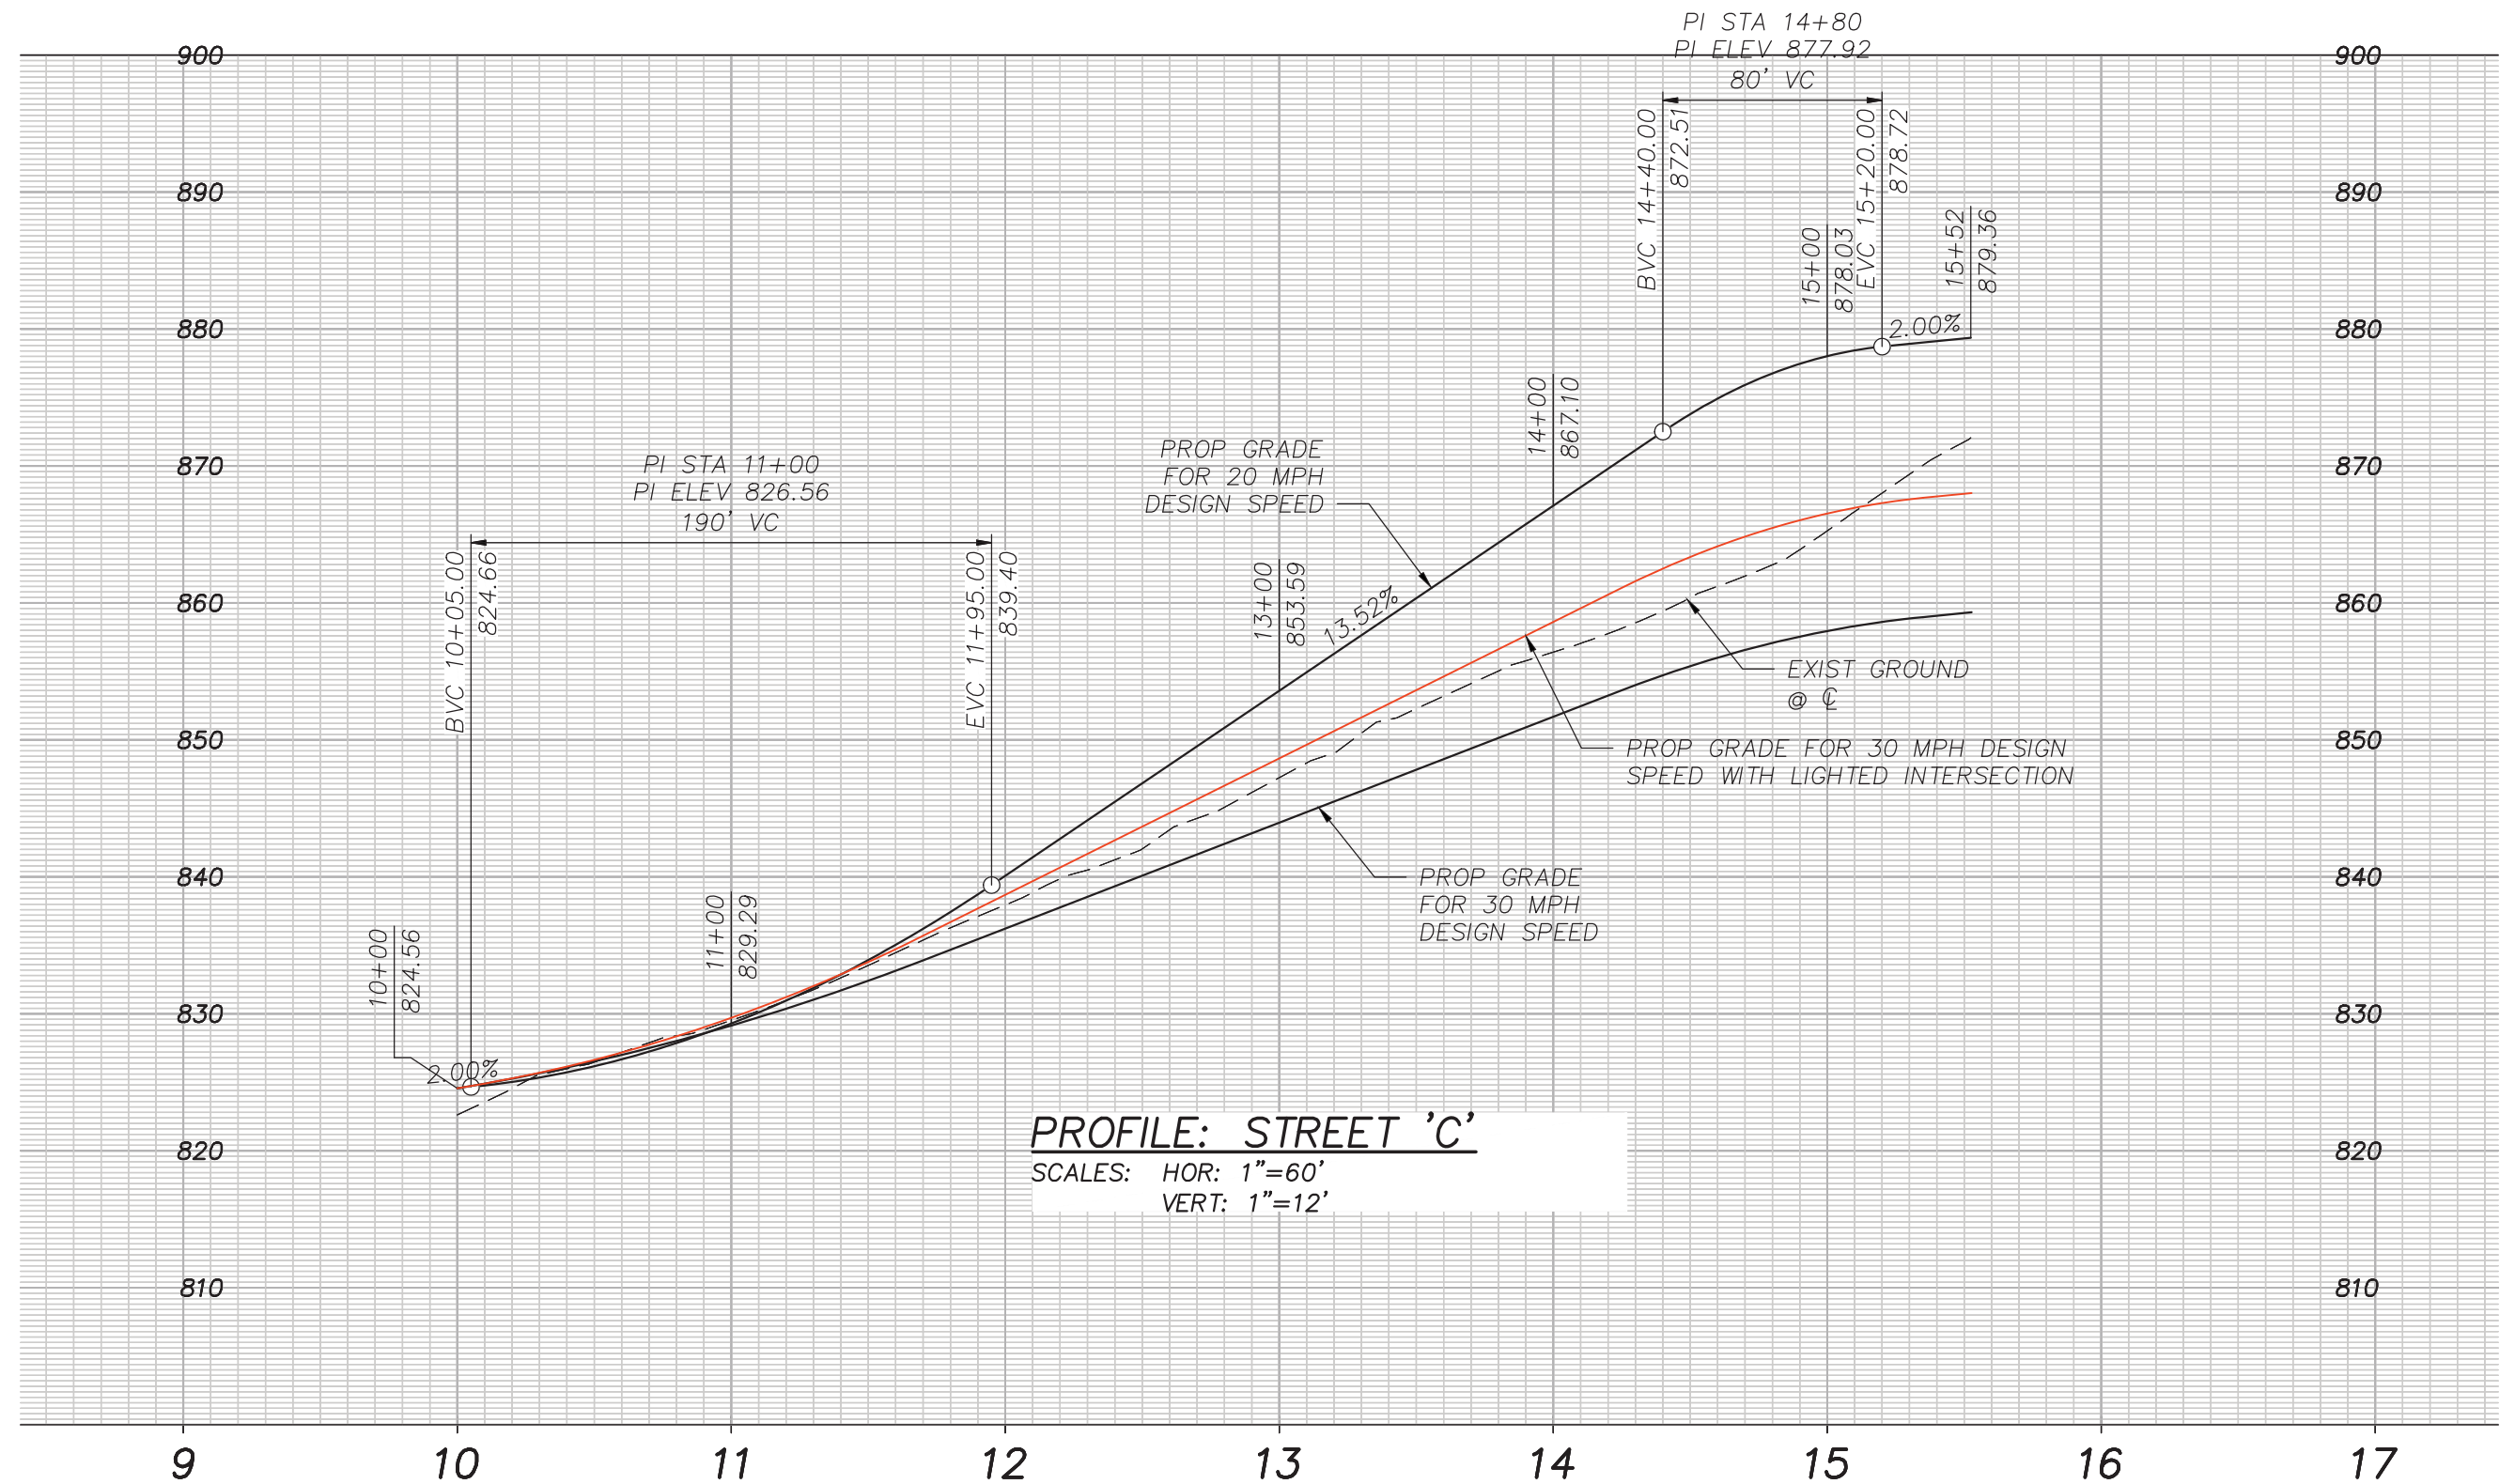

Not to Scale

FIGURE 4-14
Road Design Alternative 9
Street "C"

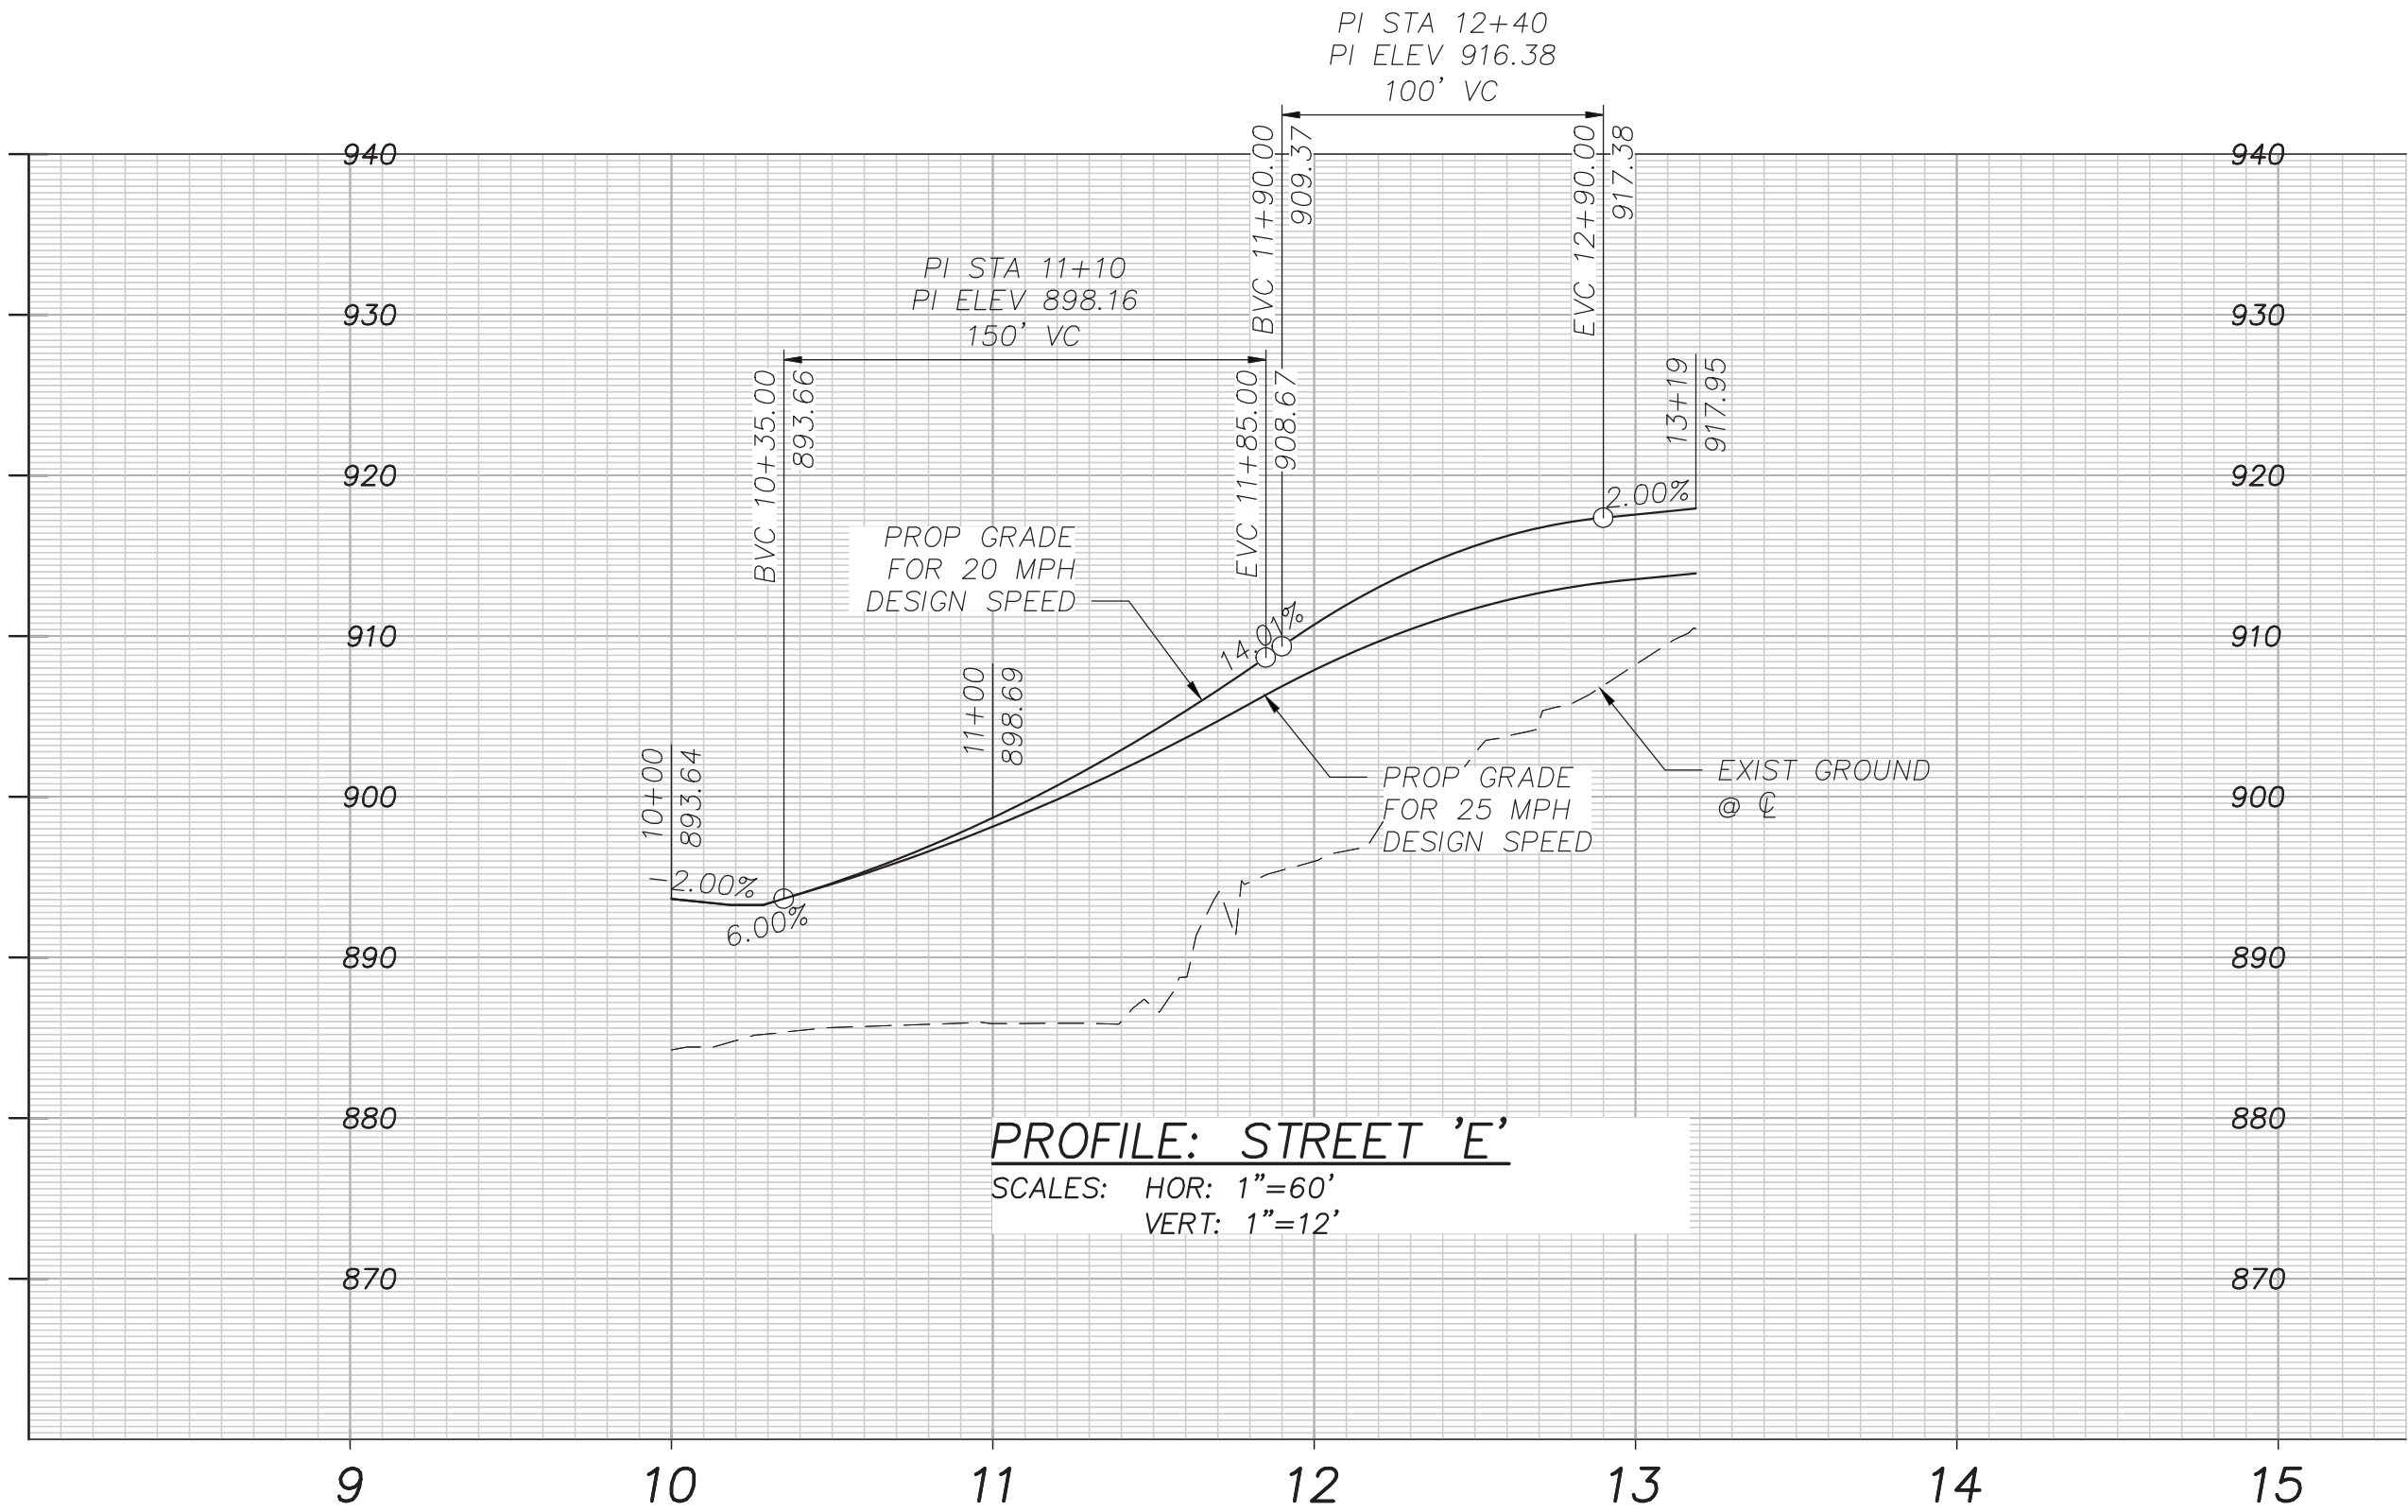

Not to Scale

FIGURE 4-15
Road Design Alternative 10
Street "E"

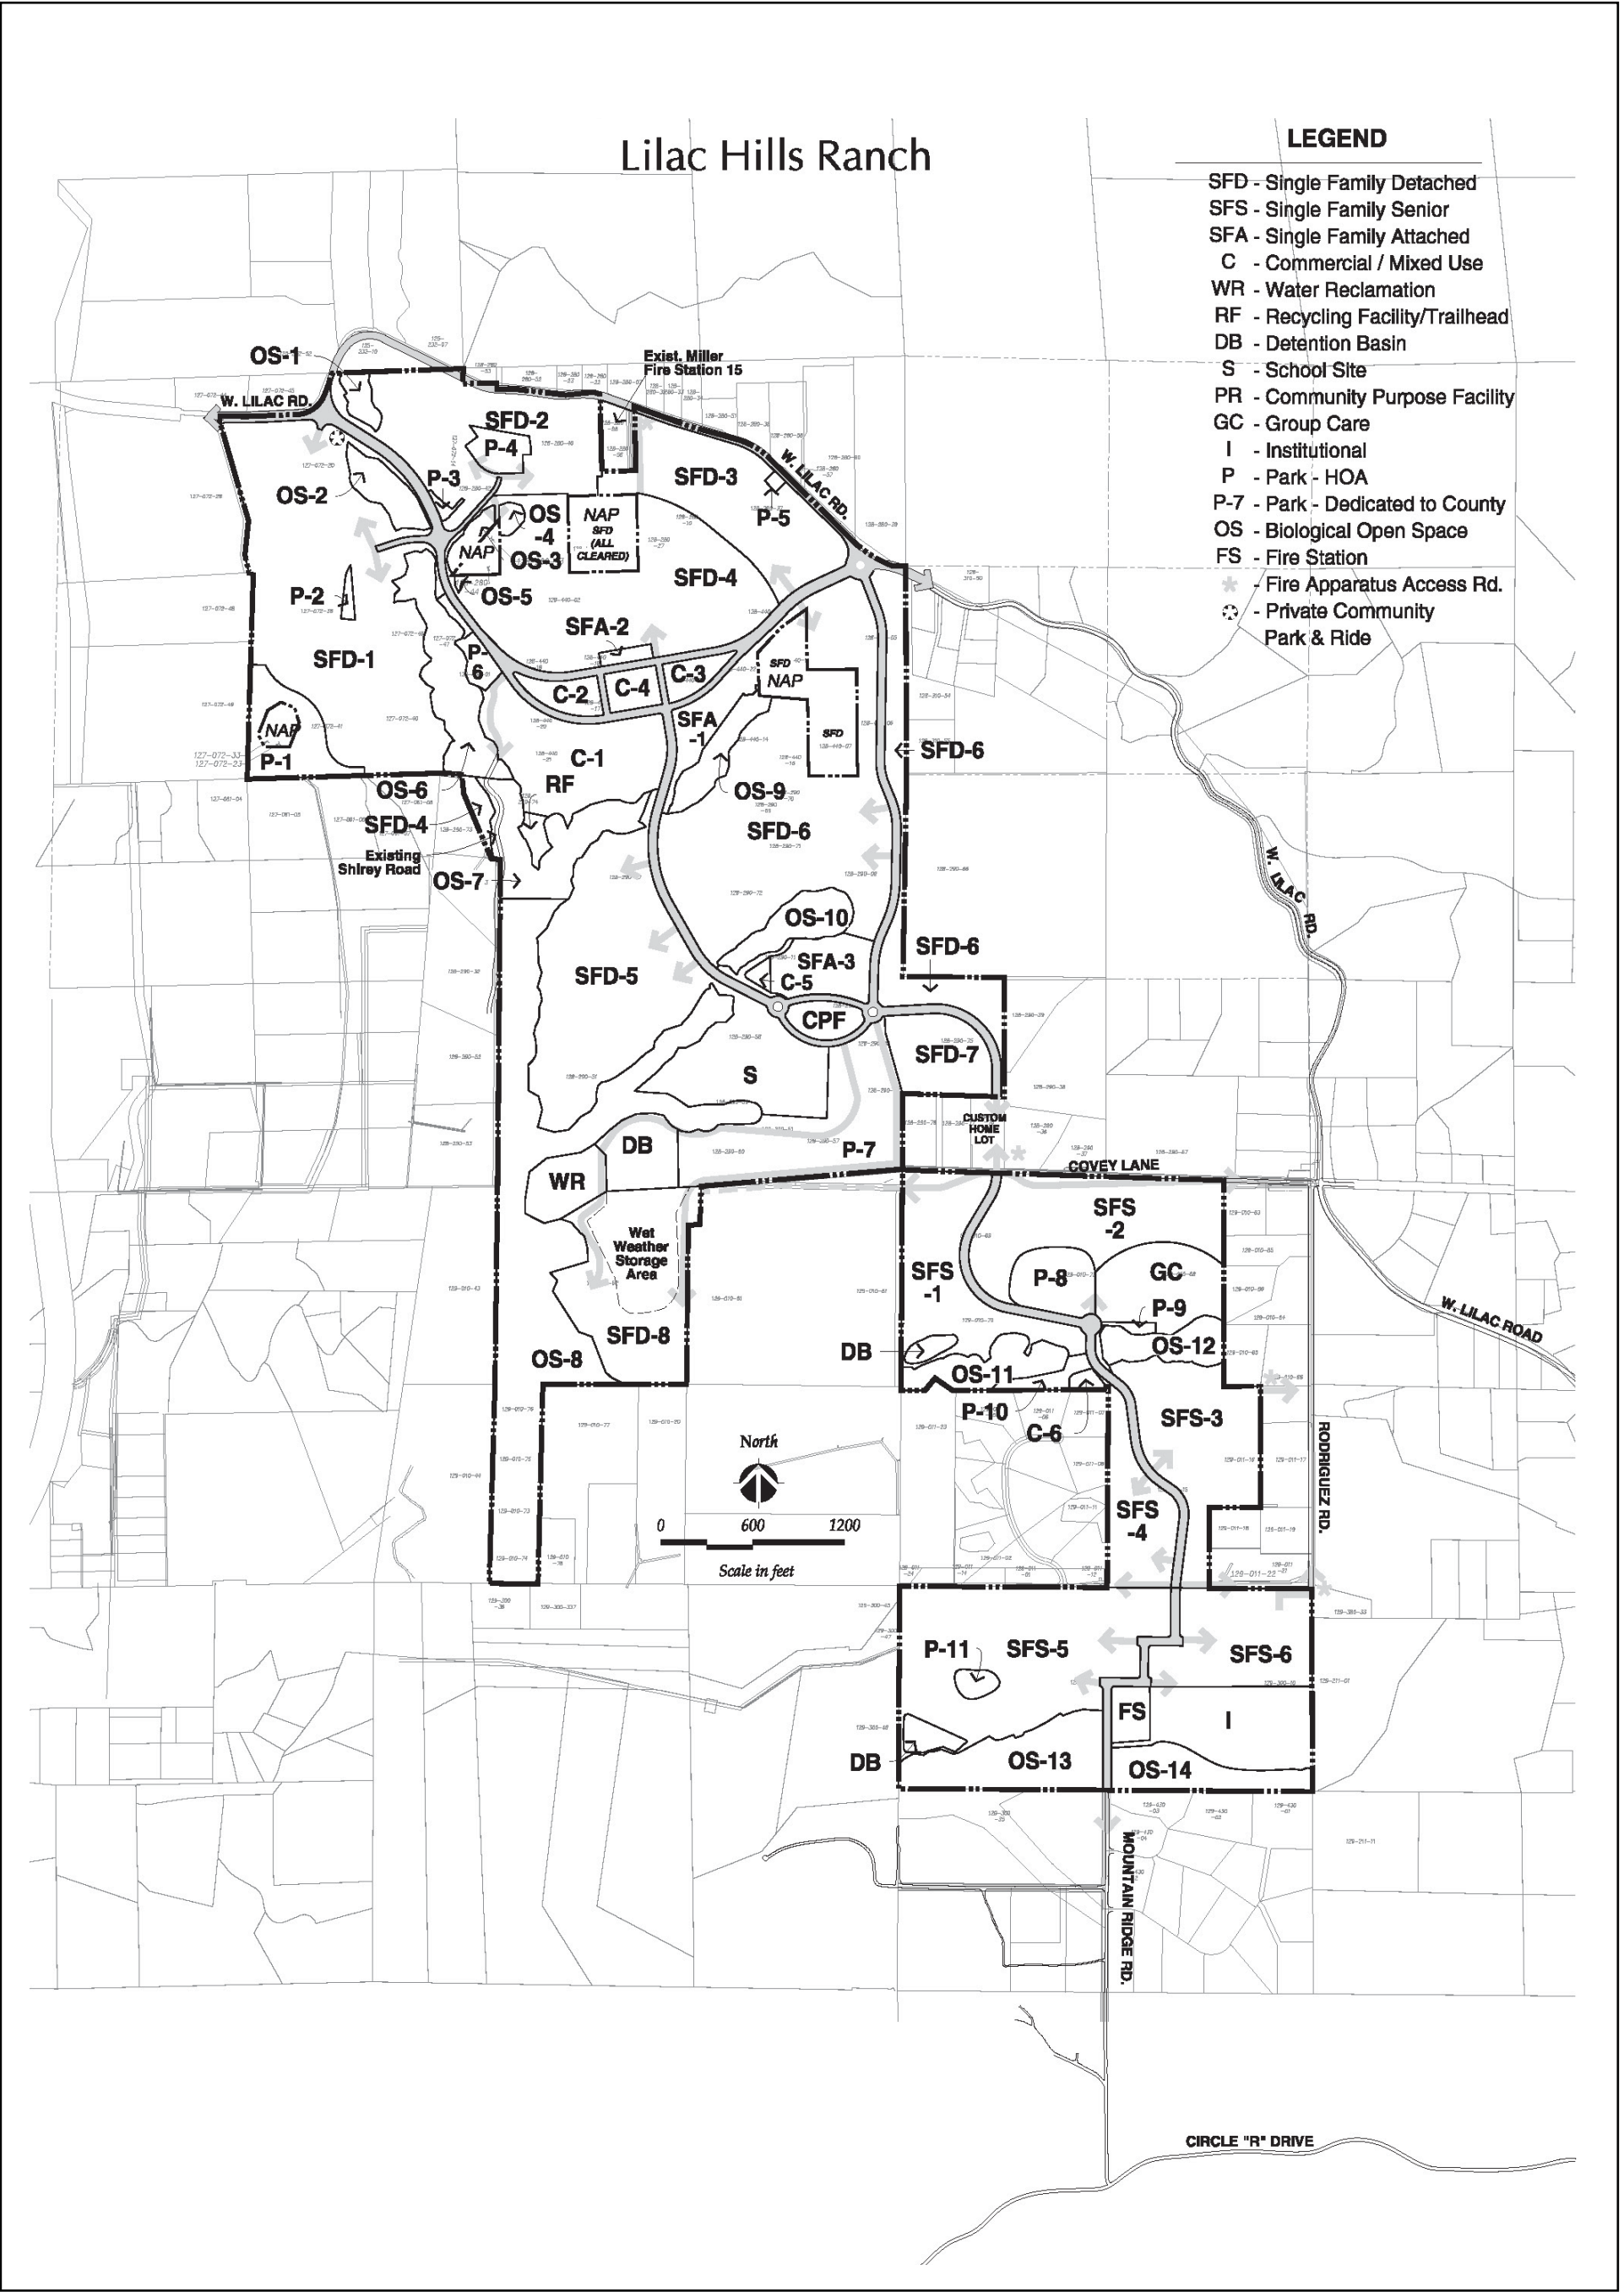


FIGURE 4-16
Mountain Ridge Road Fire Station Alternative – Land Use Plan

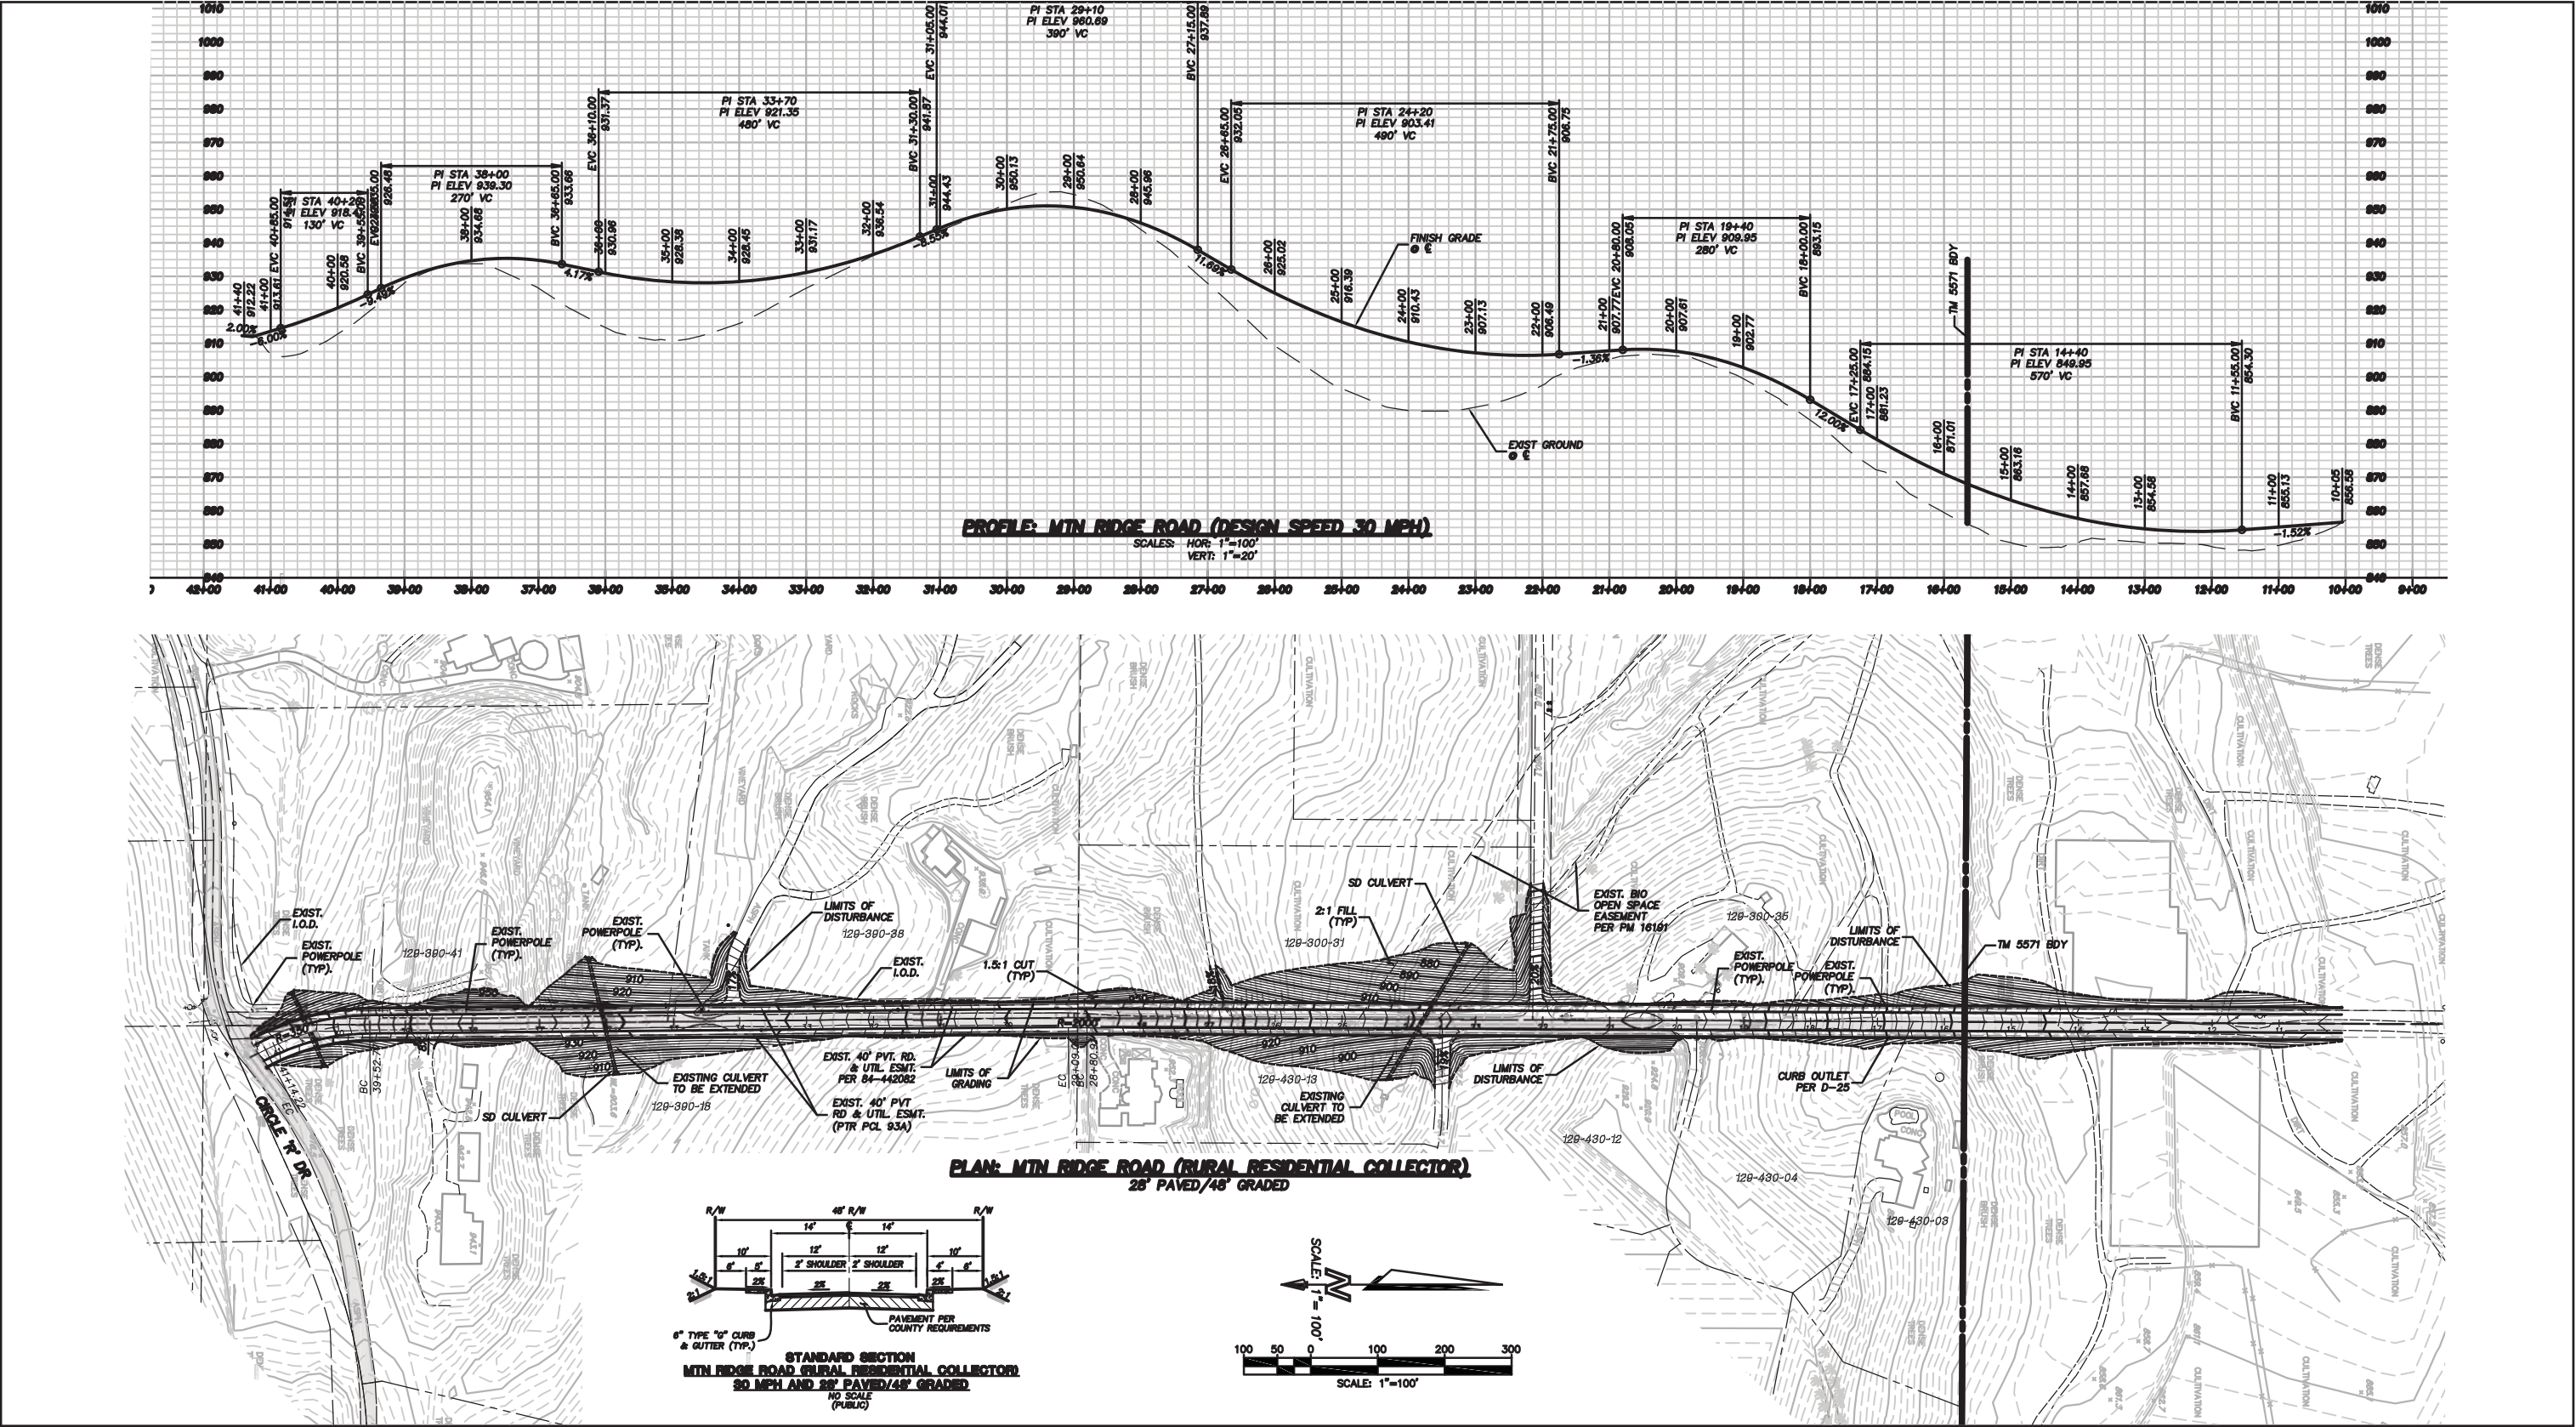


FIGURE 4-17

Mountain Ridge Road Fire Station Alternative –
Mountain Ridge Road Grading Plan (Option 1)

