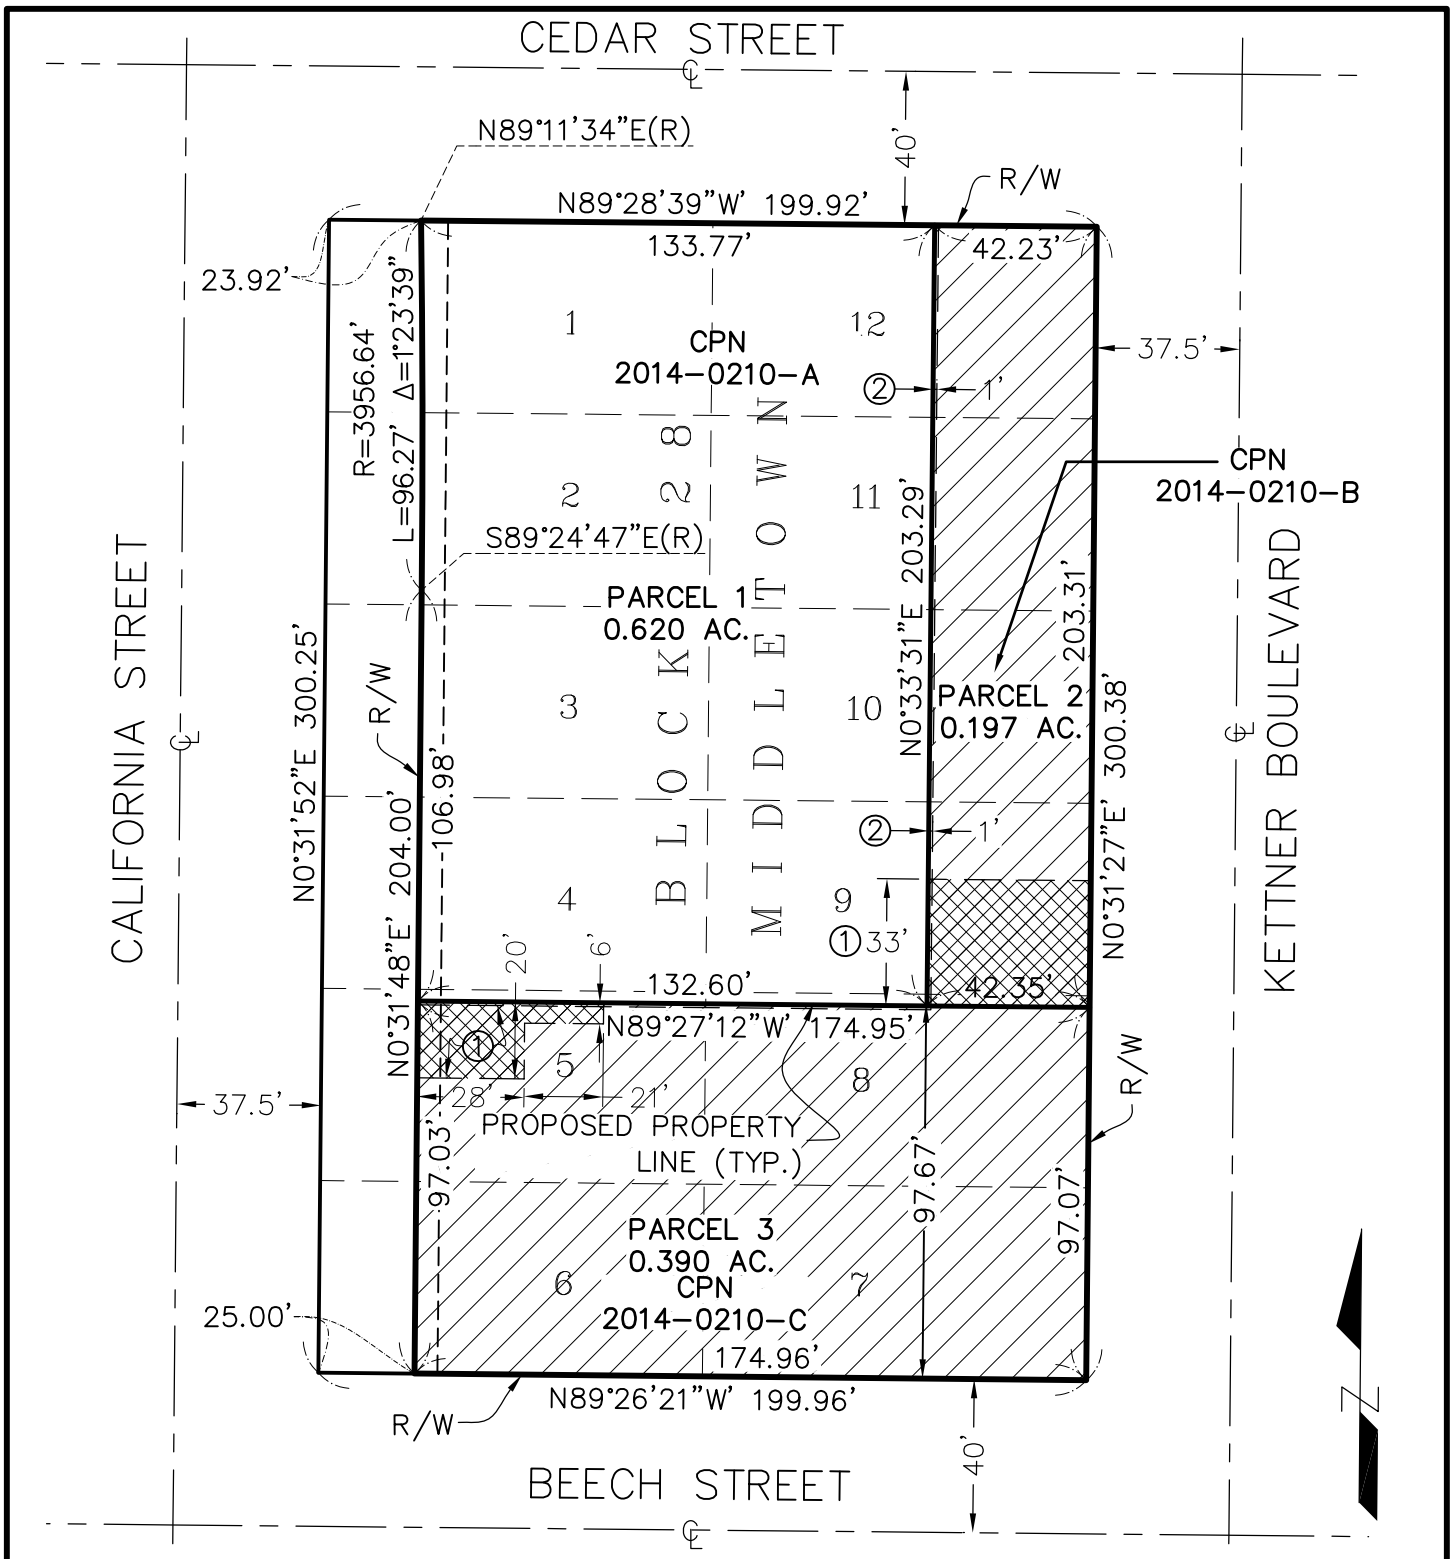

PROPOSED EASEMENTS:

① APPROX. LOC. PROPOSED ACCESS EASEMENT FOR BENEFIT OF PARCEL 1

② PROPOSED SEISMIC SEPARATION EASEMENT

50 100 Feet

DEPARTMENT OF GENERAL SERVICES REAL ESTATE SERVICES COUNTY OF SAN DIEGO	APPROVED BY: ____ DRAWN BY: E. LAZOVICH	DATE: 02/20/2015 SCALE: 1" = 50'	SHEET No. 1 OF 1 PARCEL No.
1566 KETTNER BLVD. SAN DIEGO, CA 92101			2014-0210

S:\Real Estate Services\Engineering\PROJECTS_RP PARCELS\RP 2014\2014-0210-Kettner Cedar Parcel Map\CAD\2014-0210-PL Exhibit.dwg Friday, Apr. 03 2015 8:43am Elazovic