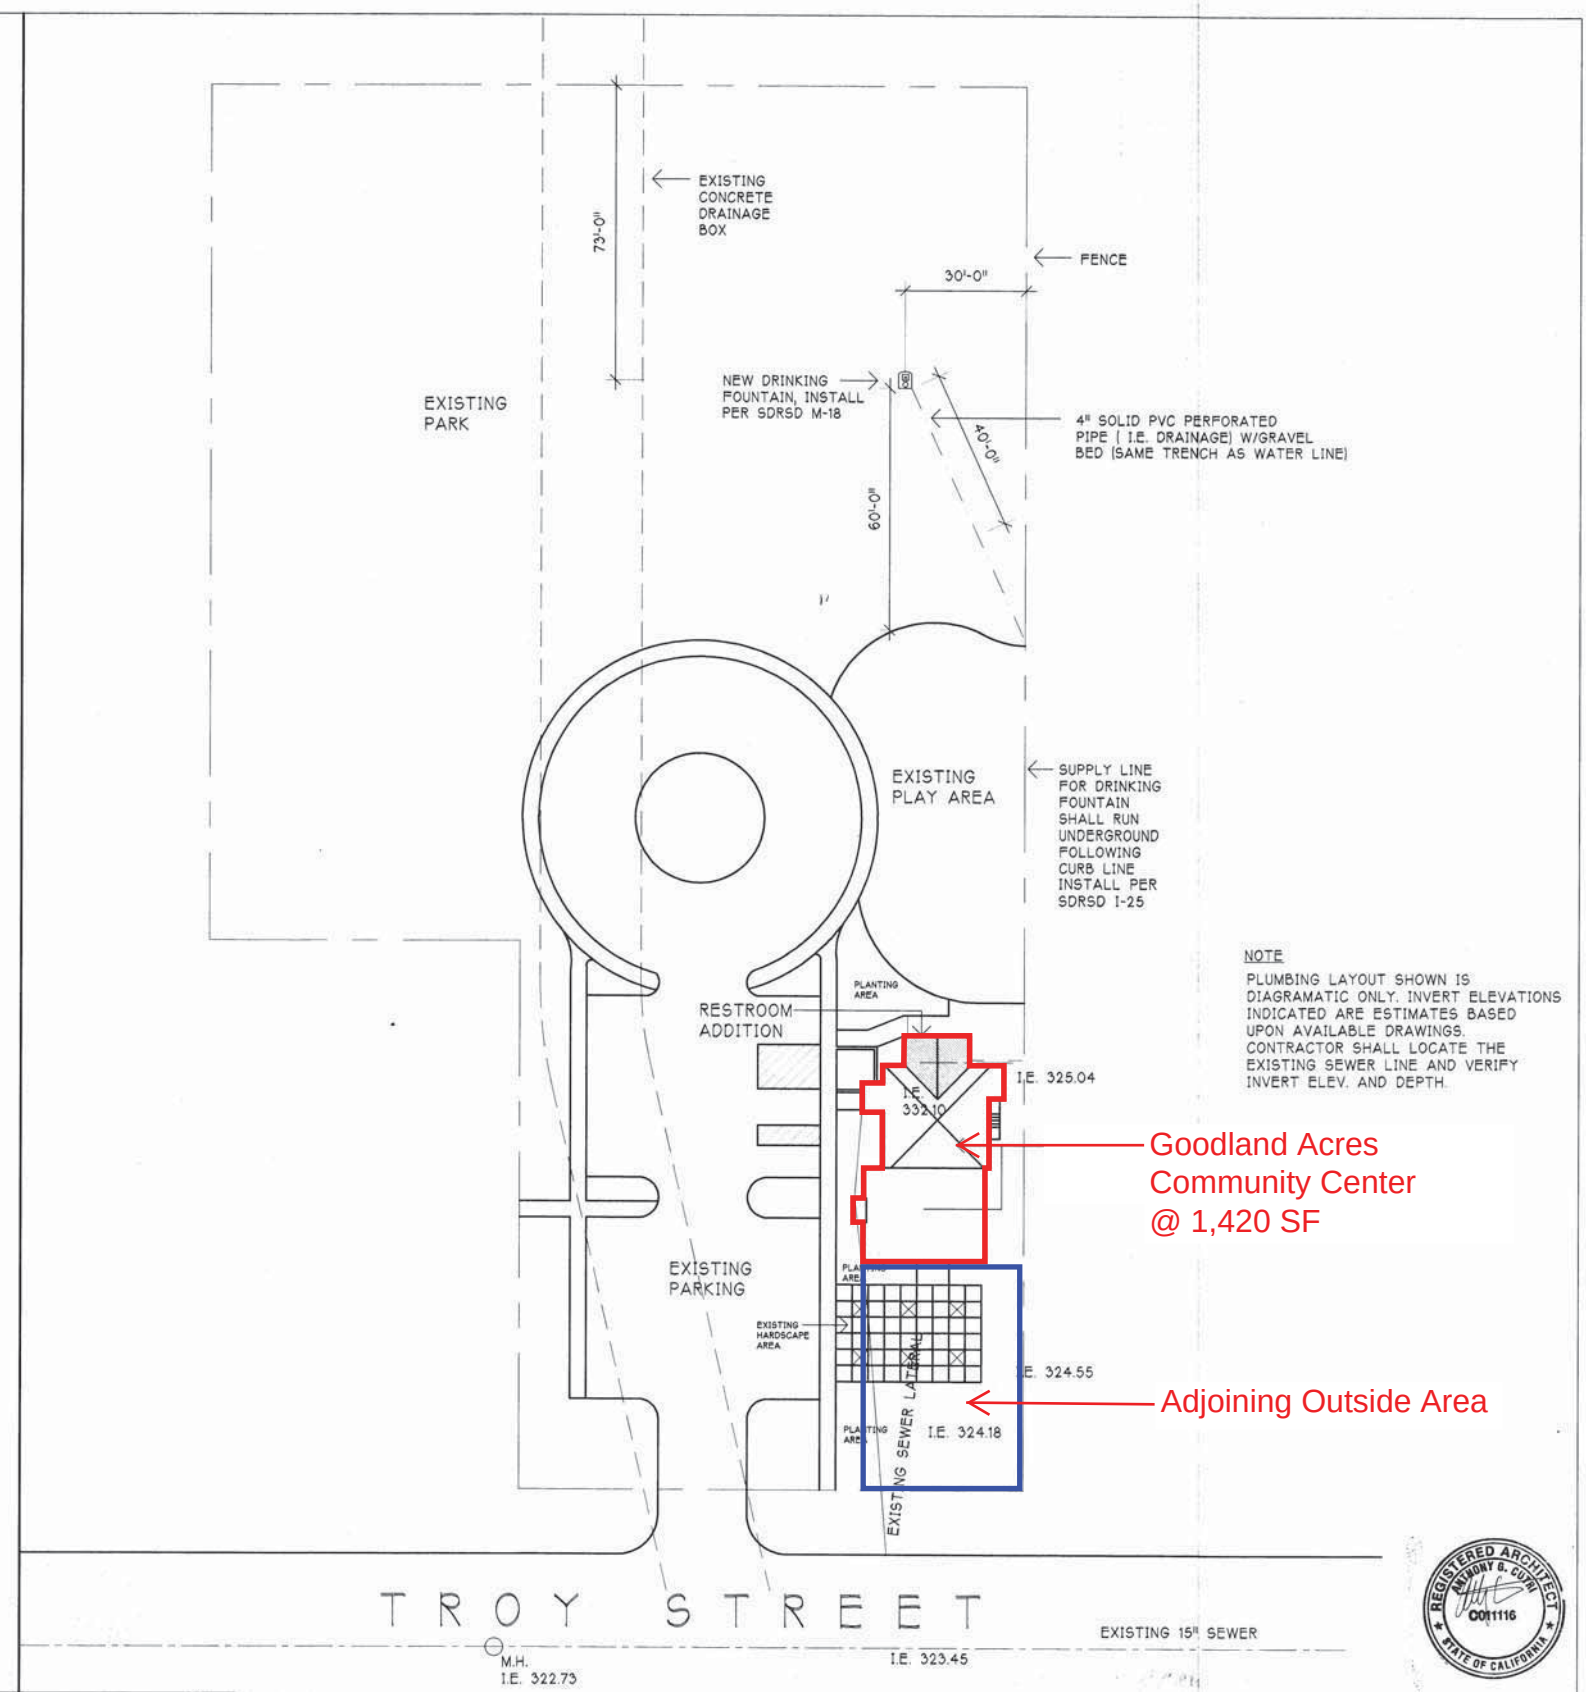Attachment "B"
Goodland Acres Site Plan