PRE DEVELOPED DRAINAGE BASINS
COUNTY OF SAN DIEGO TRACT 5553

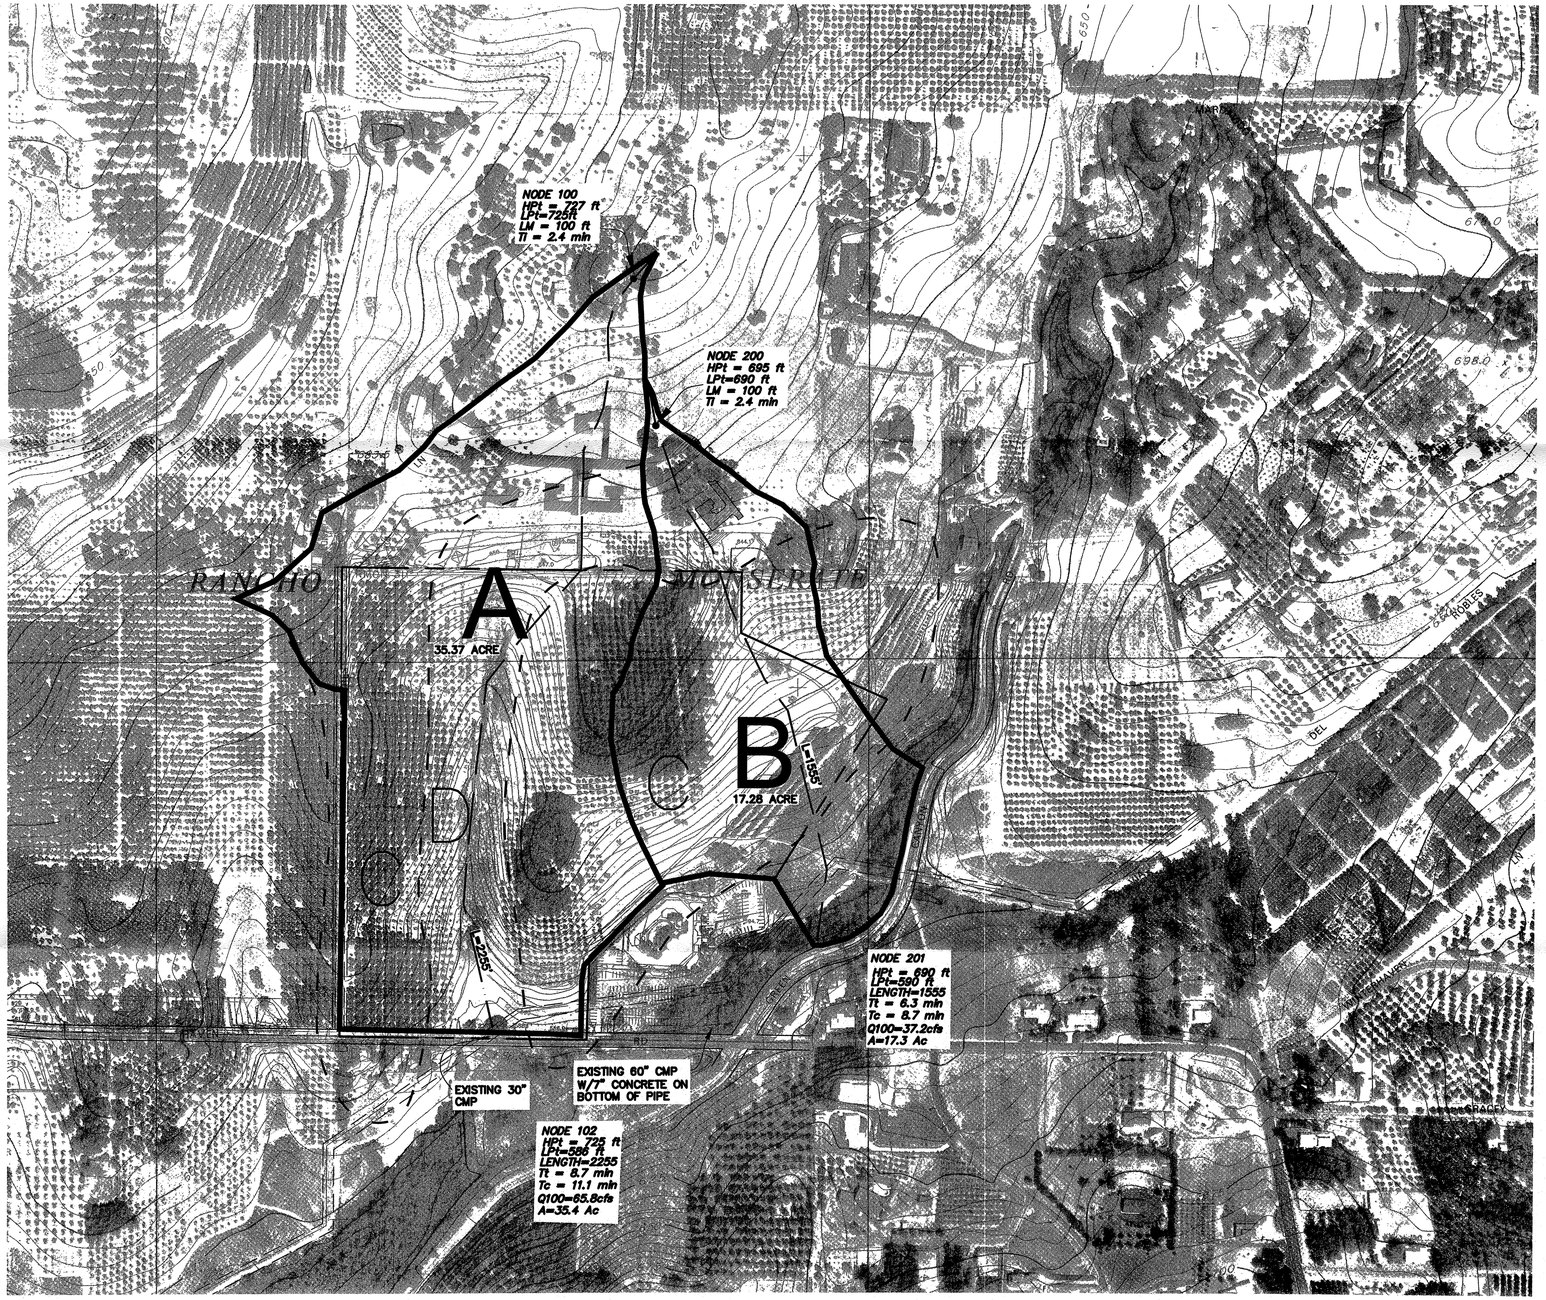

LEGEND

SOIL TYPE BOUNDARY

DMA BOUNDARY

FLOW PATH

GRAPHIC SCALE

0 100 200 400

(IN FEET)
1 inch = 200 ft.

SAN DIEGUITO ENGINEERING, INC

4407 MANCHESTER, SUITE 105
ENCINITAS, CA 92024
PHONE: (760) 753-5525

CIVIL ENGINEERING PLANNING
LAND SURVEYING

430-1701

ENGINEER'S NAME: SAN DIEGUITO ENGINEERING
PHONE NO. (760) 753-5525

U:\1data\Civil 3D\5278 McCormac\Green Canyon North\Hydro SWMP\5278 HYDROLOGY.dwg, 1/28/2013 10:33:45 AM, Mantoniadis