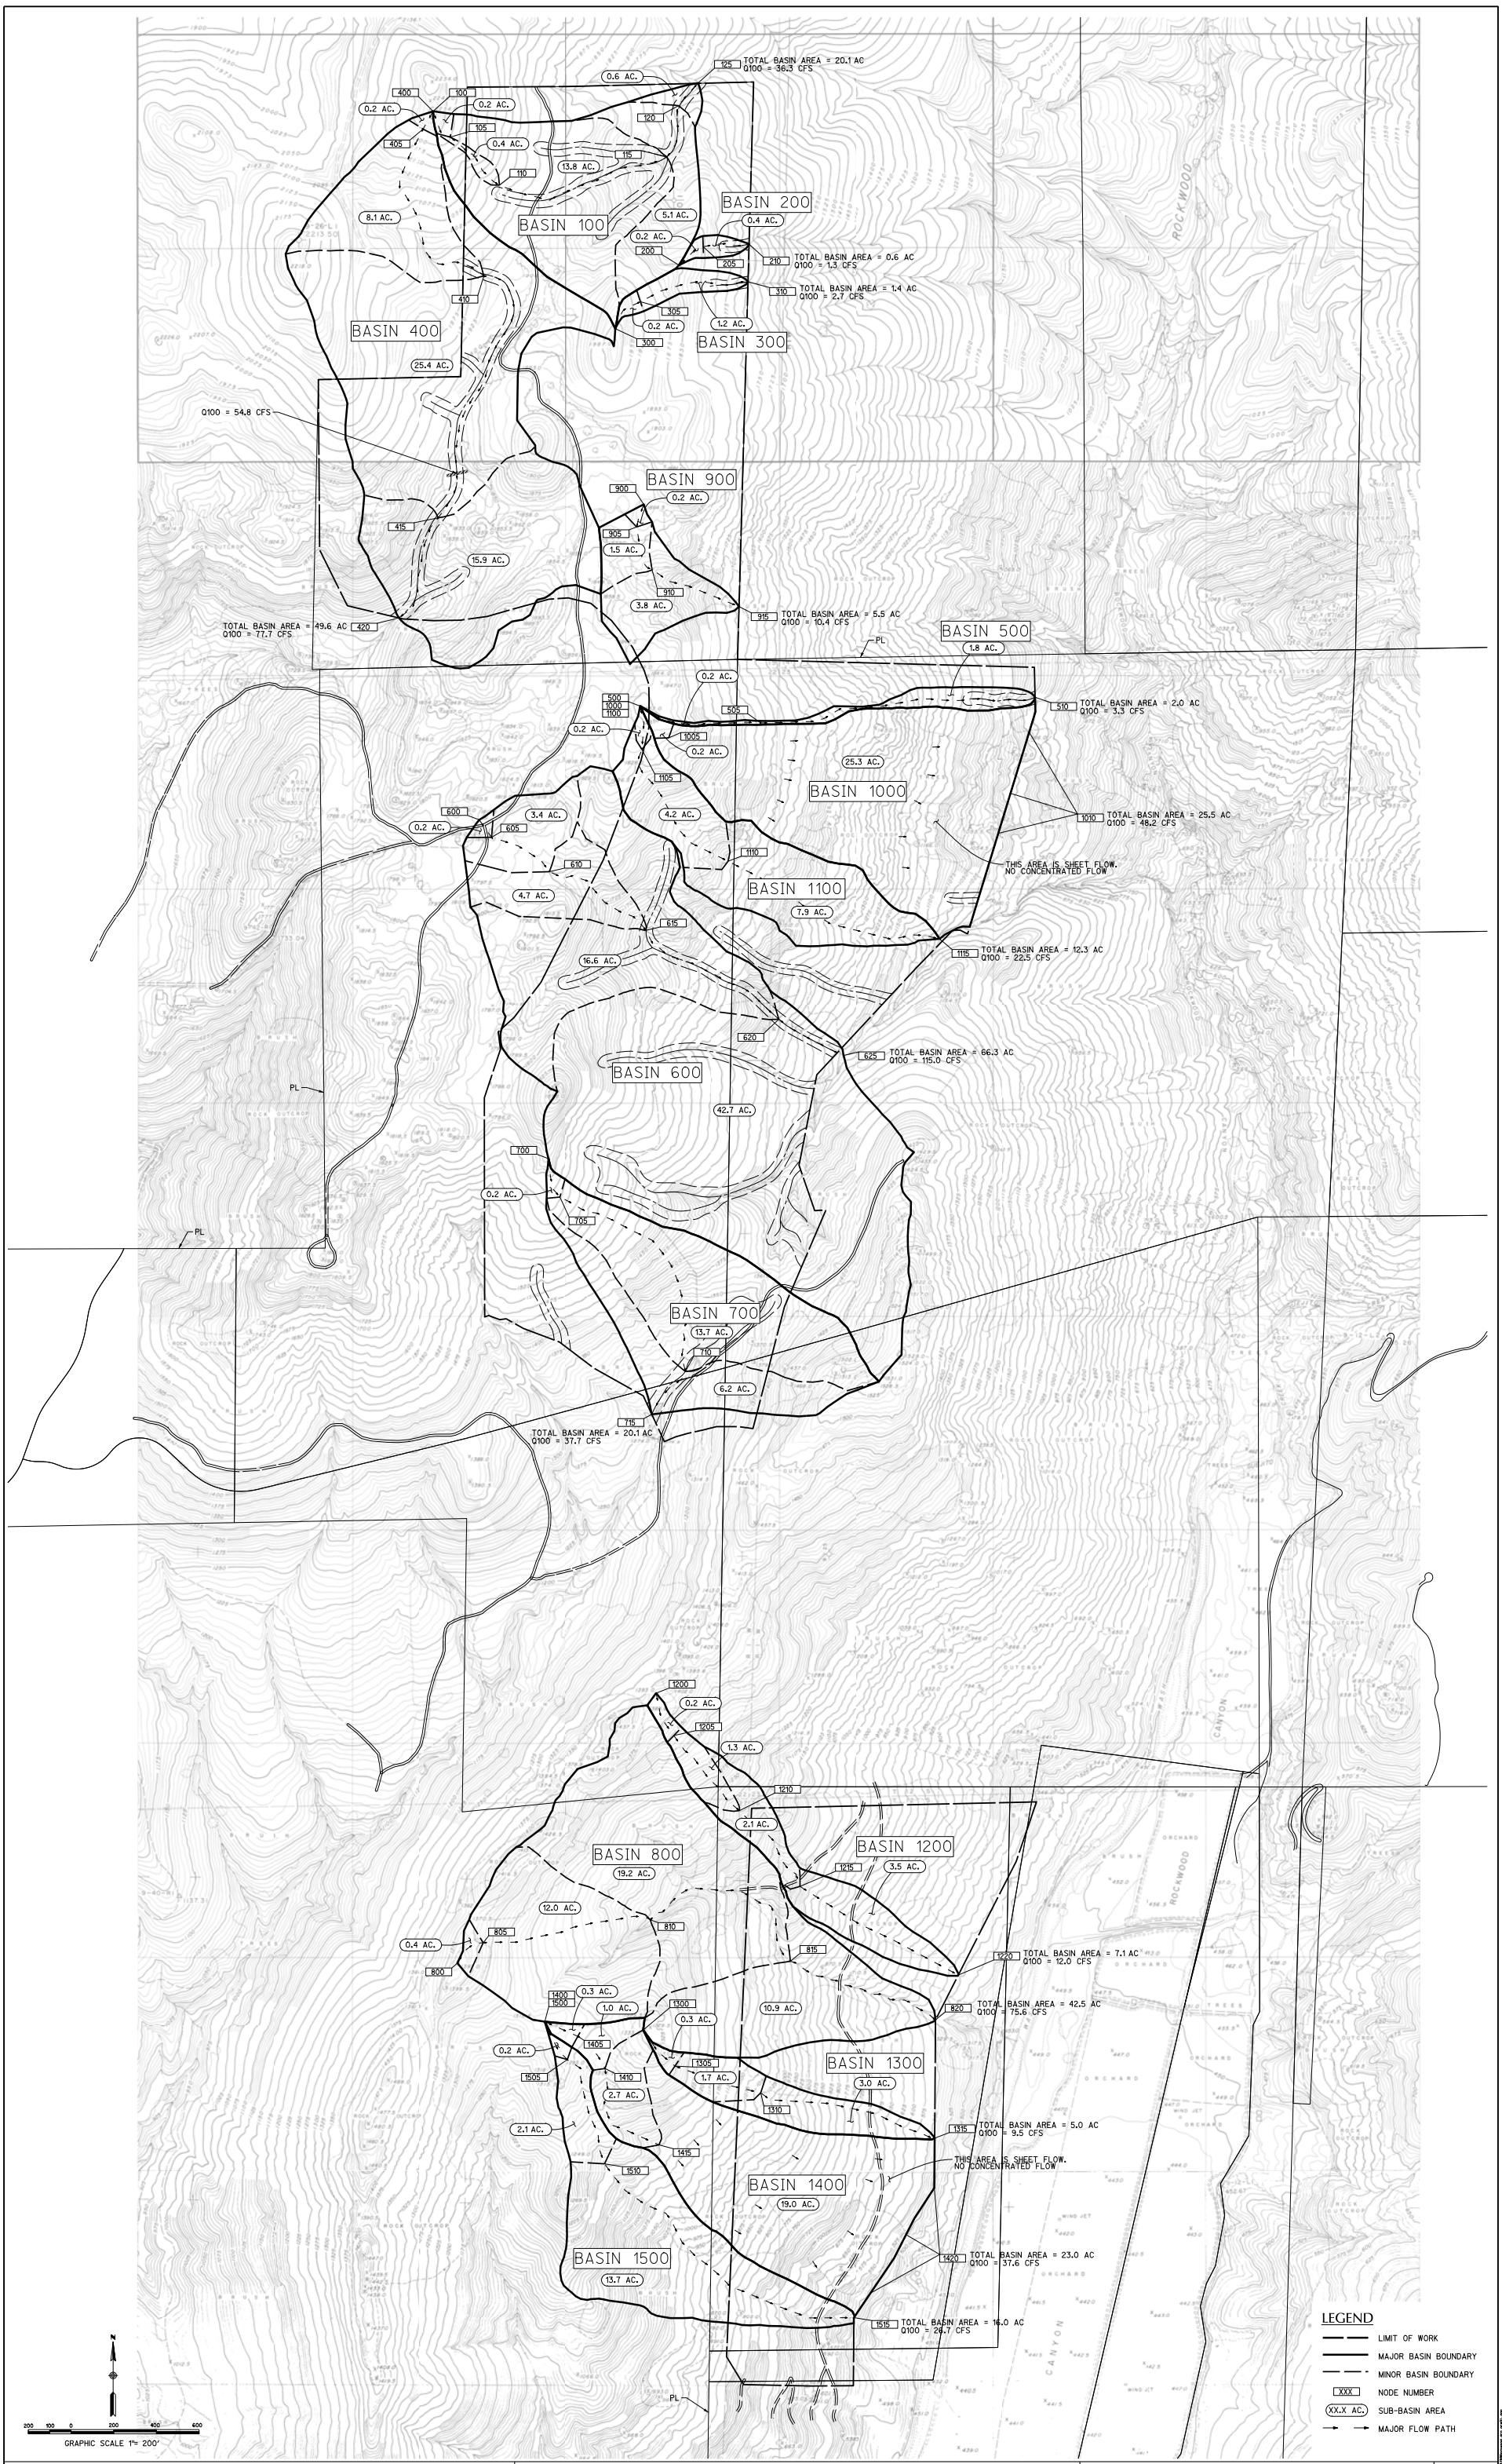

RICK ENGINEERING COMPANY
5620 FRIARS ROAD
SAN DIEGO, CA 92110
619-291-0707
(FAX) 619-291-4165
San Diego · Riverside · Orange · Sacramento · San Luis Obispo · Phoenix · Tucson · Denver
rickengineering.com

J-1465788

NO.	REVISION	PREPARED BY	DATE
1	ORIGINAL	REC	

RANCHO GUEJITO - ROCKWOOD VILLAGE

San Diego County CA.

DRAINAGE STUDY MAP FOR RANCHO GUEJITO ROCKWOOD VILLAGE (PRE-PROJECT CONDITION)

1