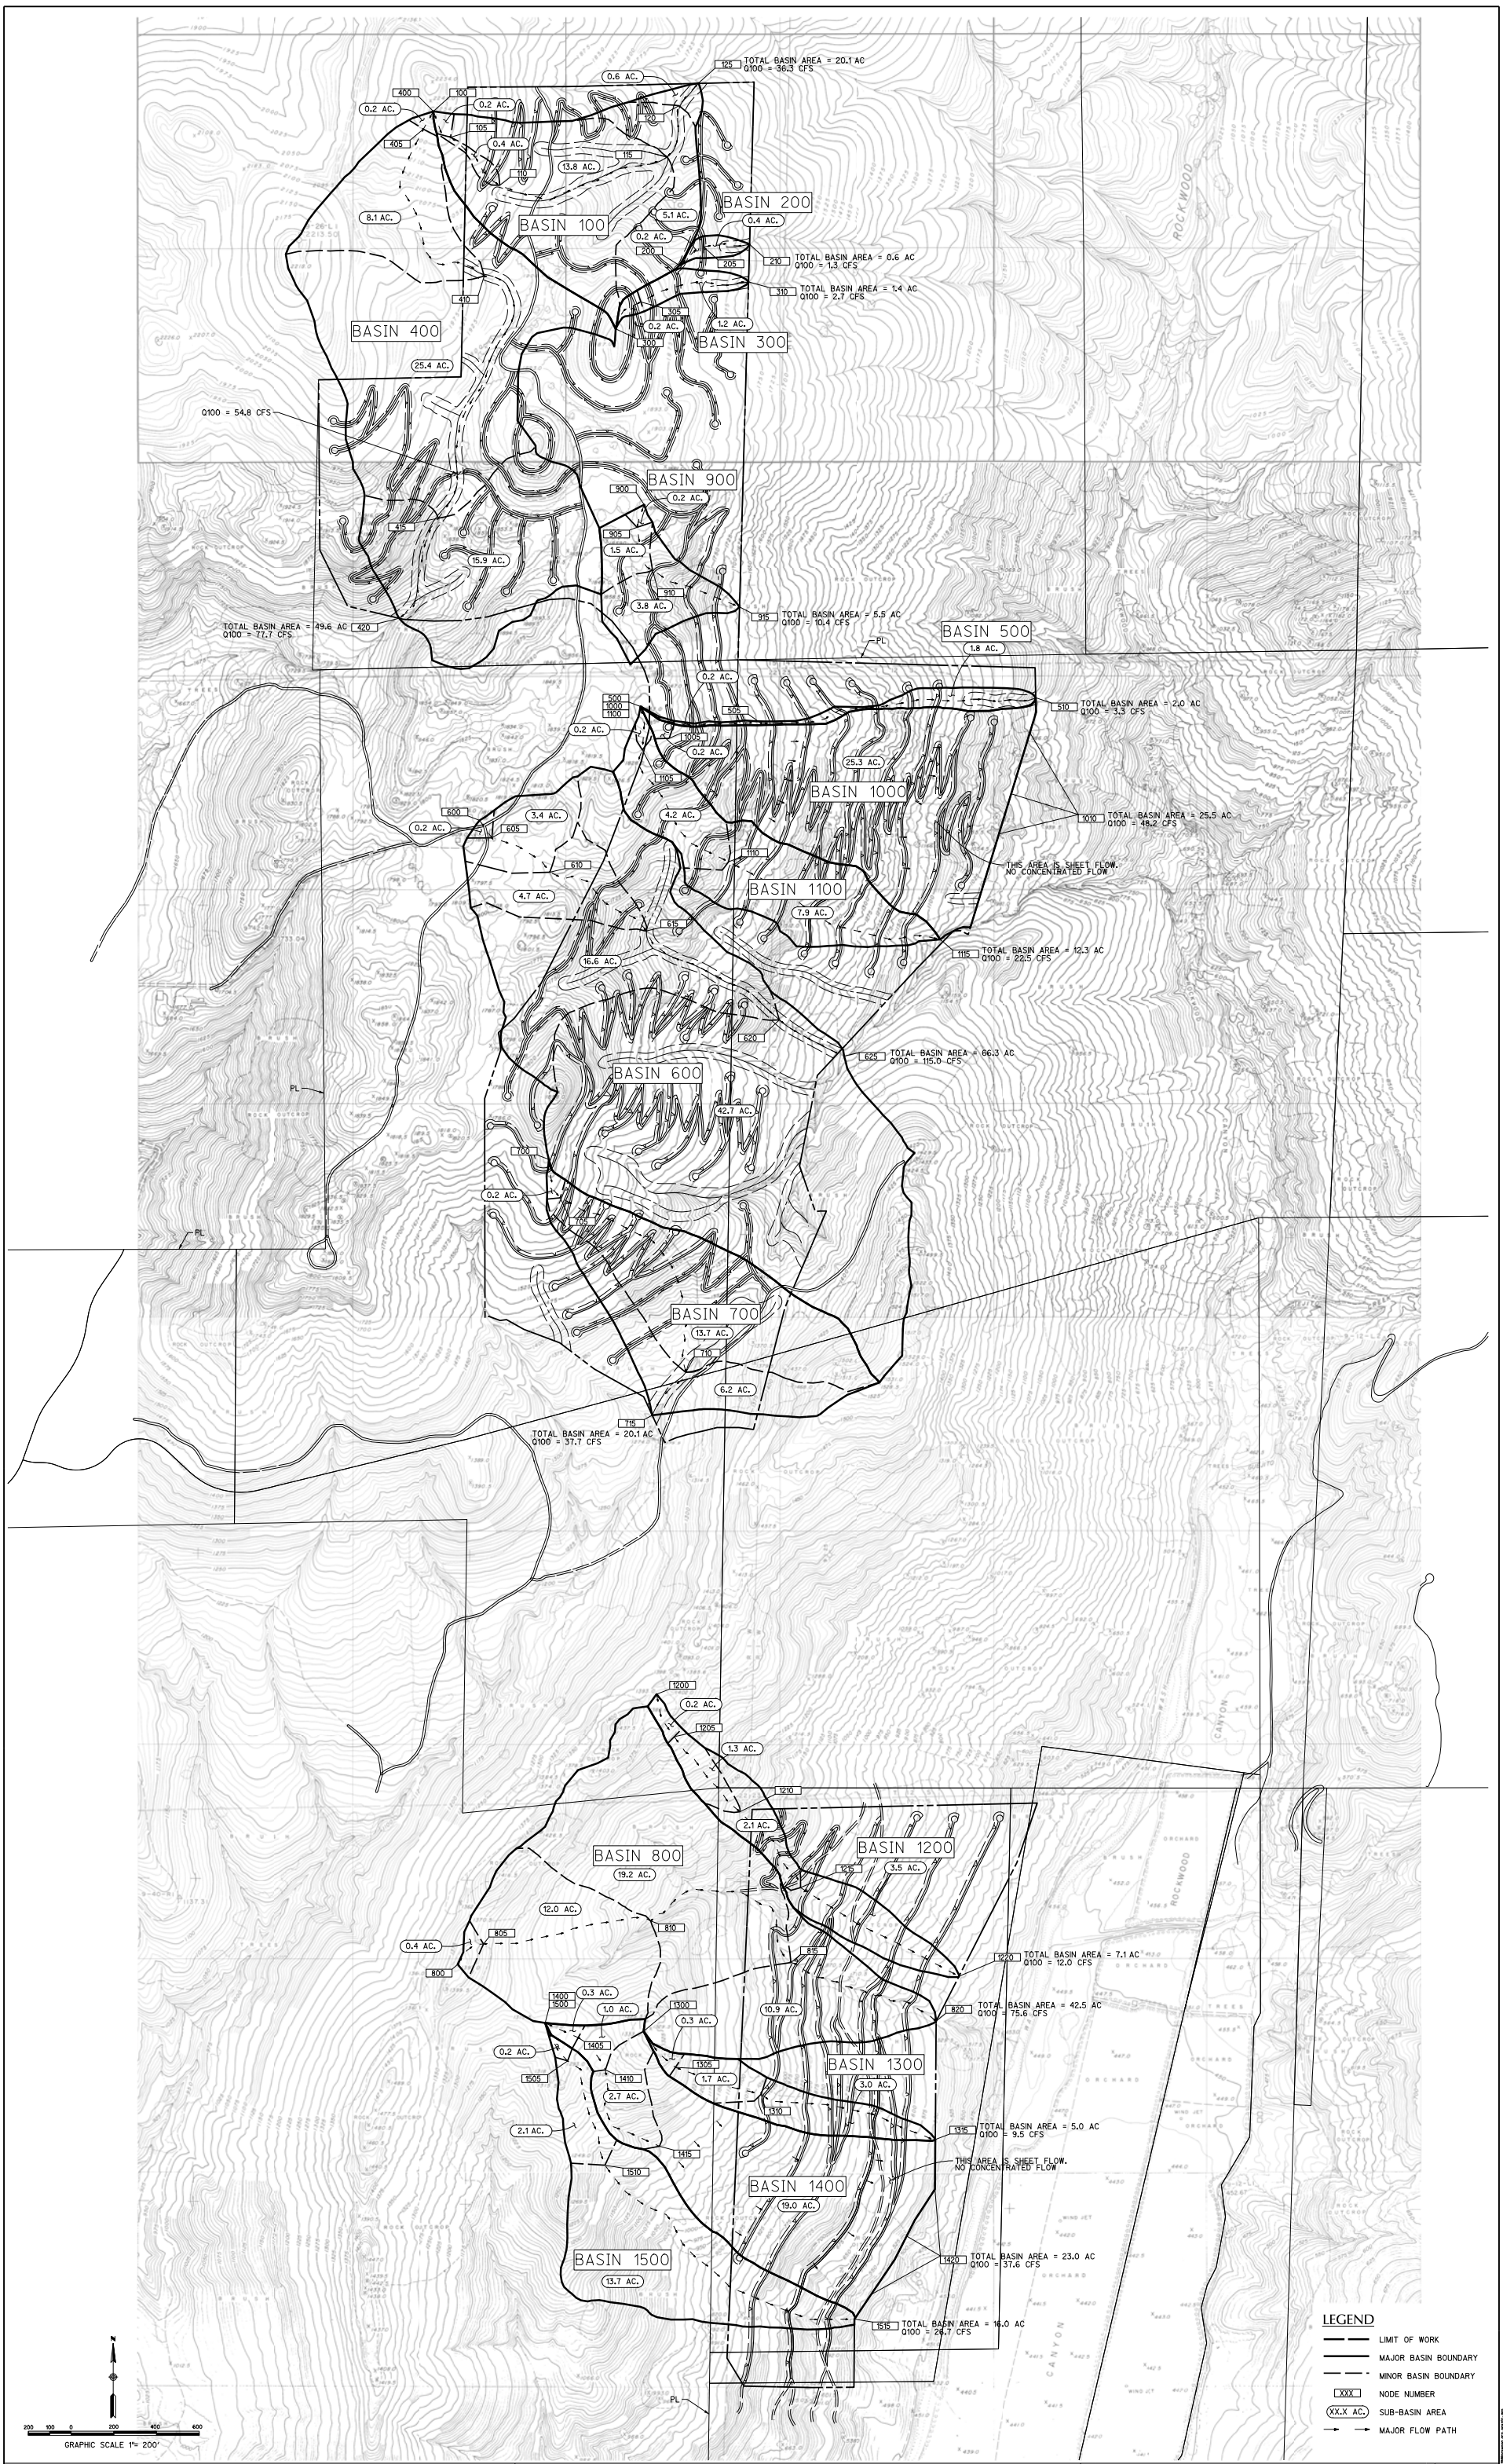

NO.	REVISION	PREPARED BY	DATE
1	ORIGINAL	REC	

RICK ENGINEERING COMPANY
5620 FRIARS ROAD
SAN DIEGO, CA 92110
619-291-0707
(FAX) 619-291-4165
rickengineering.com
San Diego · Riverside · Orange · Sacramento · San Luis Obispo · Phoenix · Tucson · Denver

J-1465788

RANCHO GUEJITO - ROCKWOOD VILLAGE

San Diego County CA.

DRAINAGE STUDY MAP FOR
RANCHO GUEJITO ROCKWOOD VILLAGE
(POST-PROJECT CONDITION)

2