ARCHITECTURAL
LANDSCAPE

Landscape Architecture
Urban Design
Planning

12145 Ragweed Street
San Diego, California 92129-4103

858.484.1098
www: sdarchland.com
email: archland@sbcglobal.net

LANDSCAPE CONCEPT PLAN

SCALE: 1" = 30-0"

30' 15' 0 30' 60' 90'

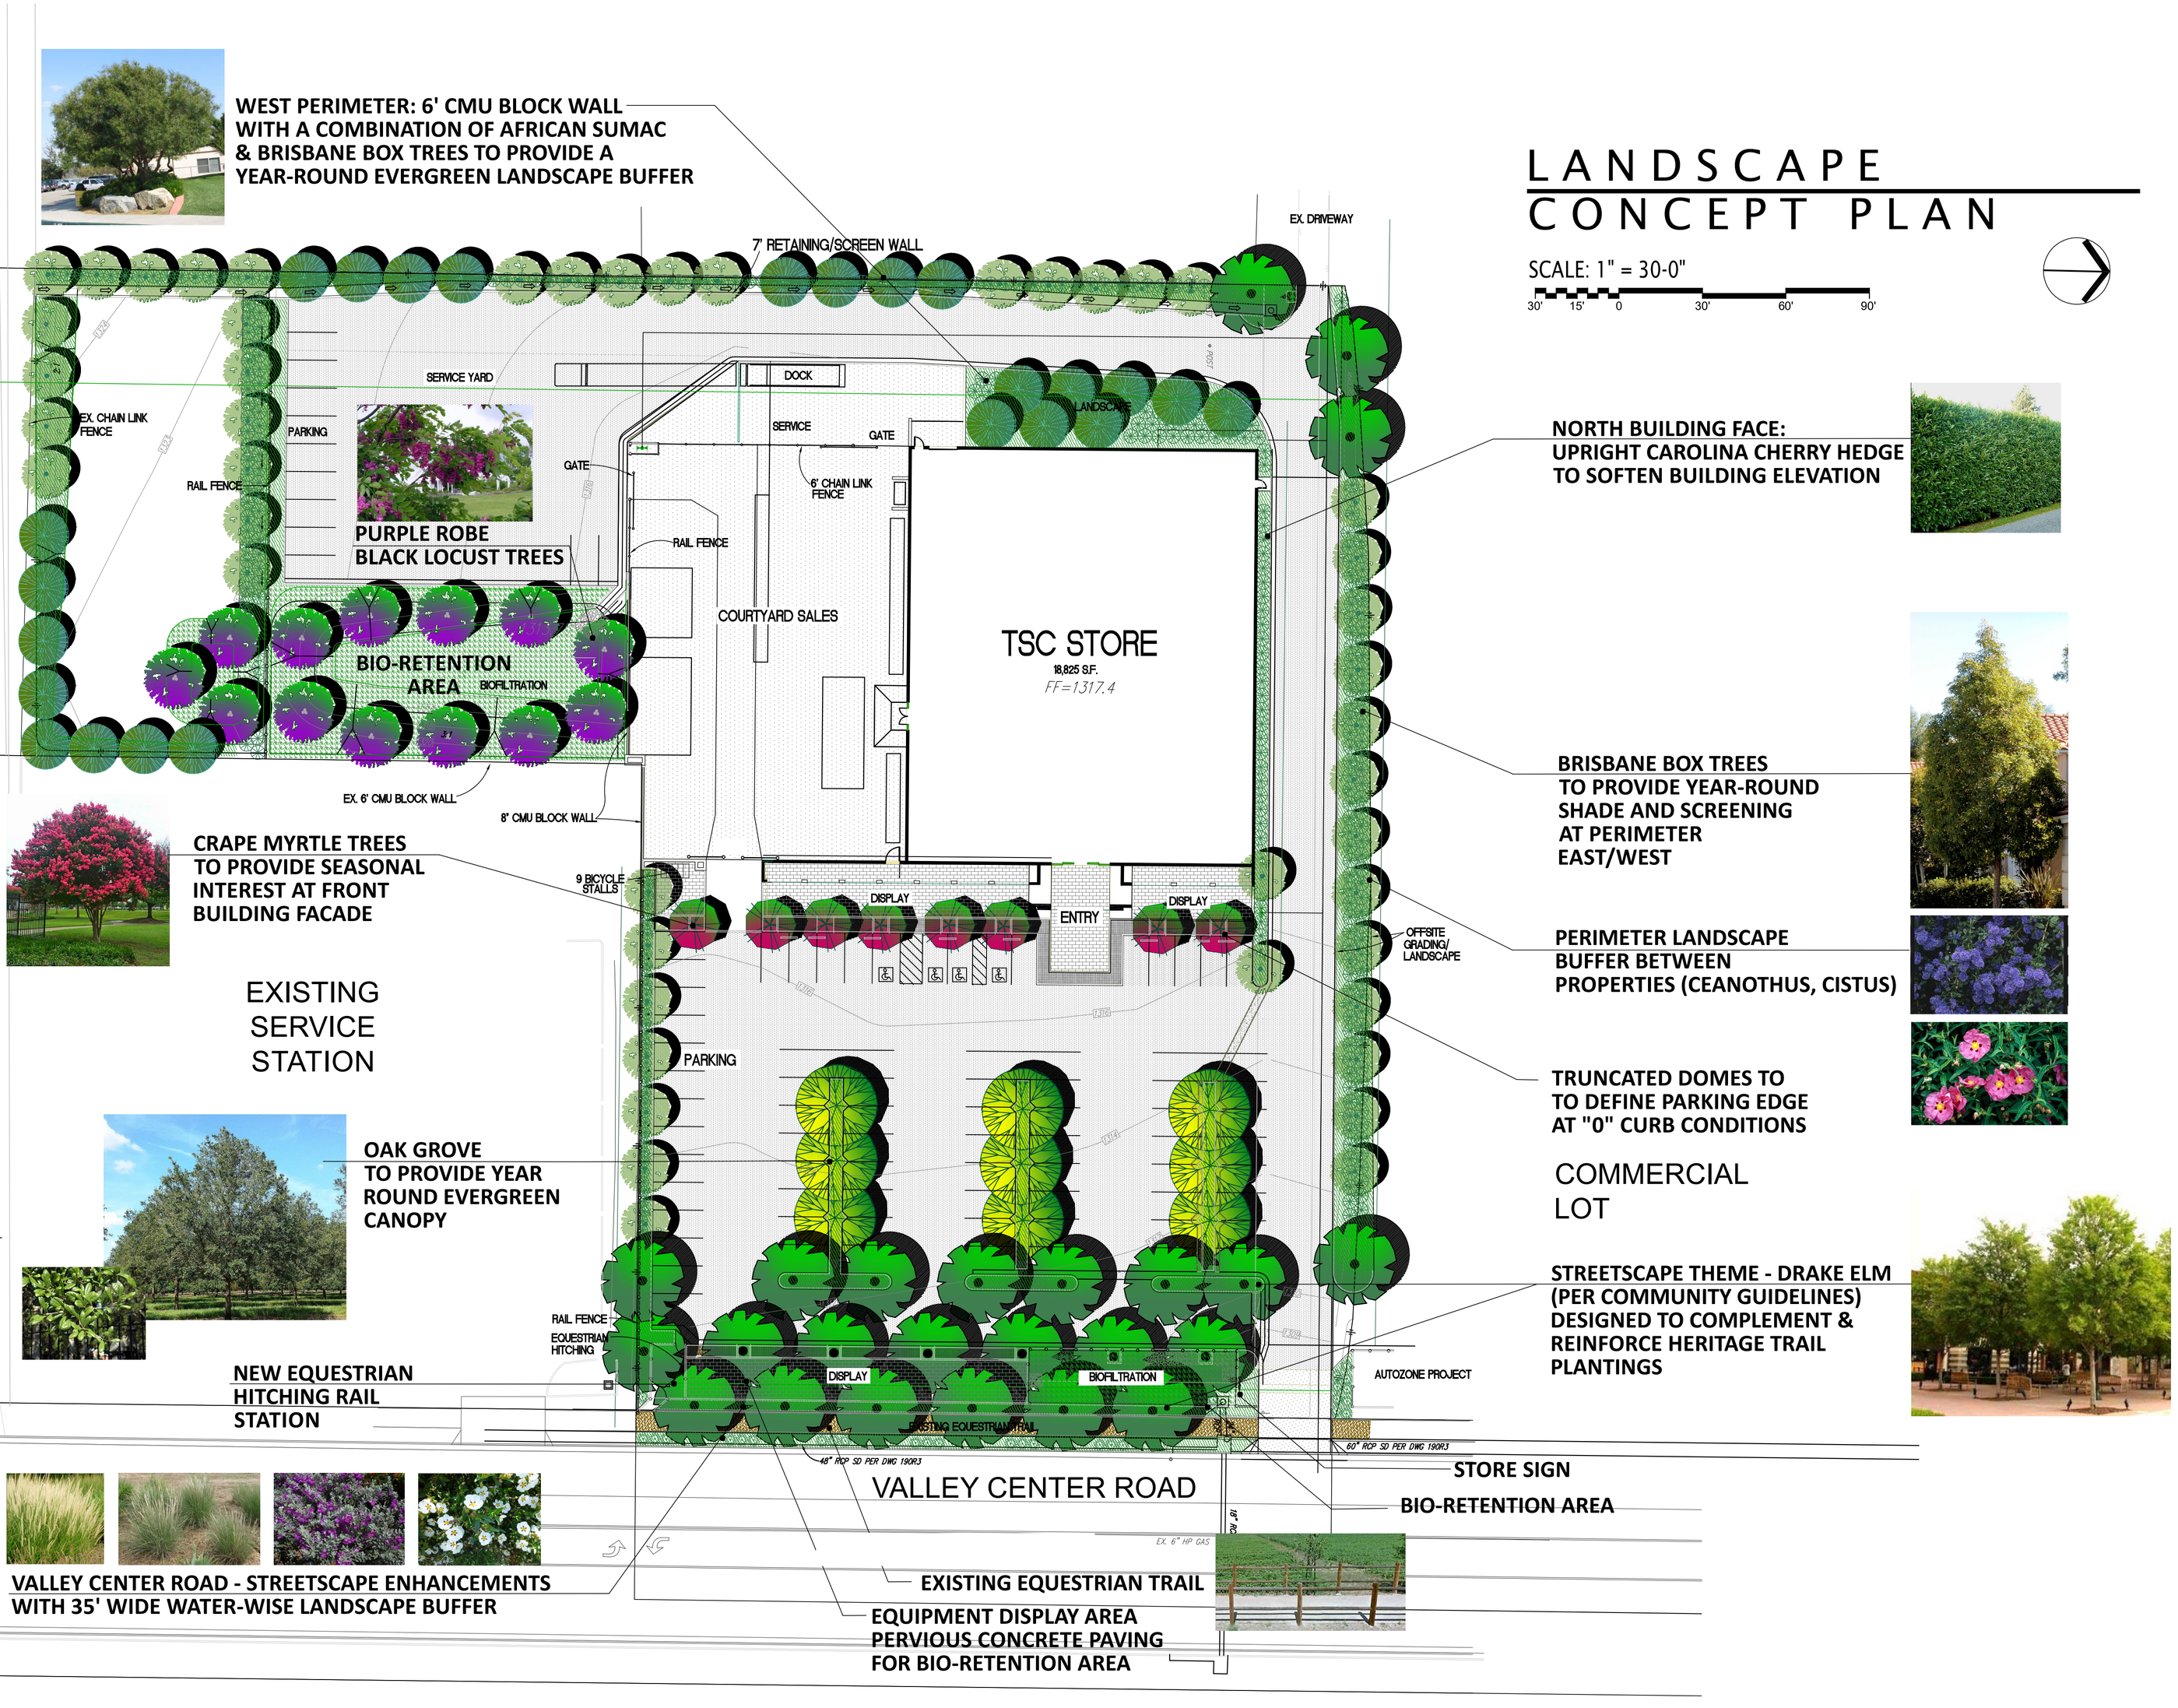

TRACTOR SUPPLY COMPANY

6-16-16

LA-1.0

VALLEY CENTER - CALIFORNIA