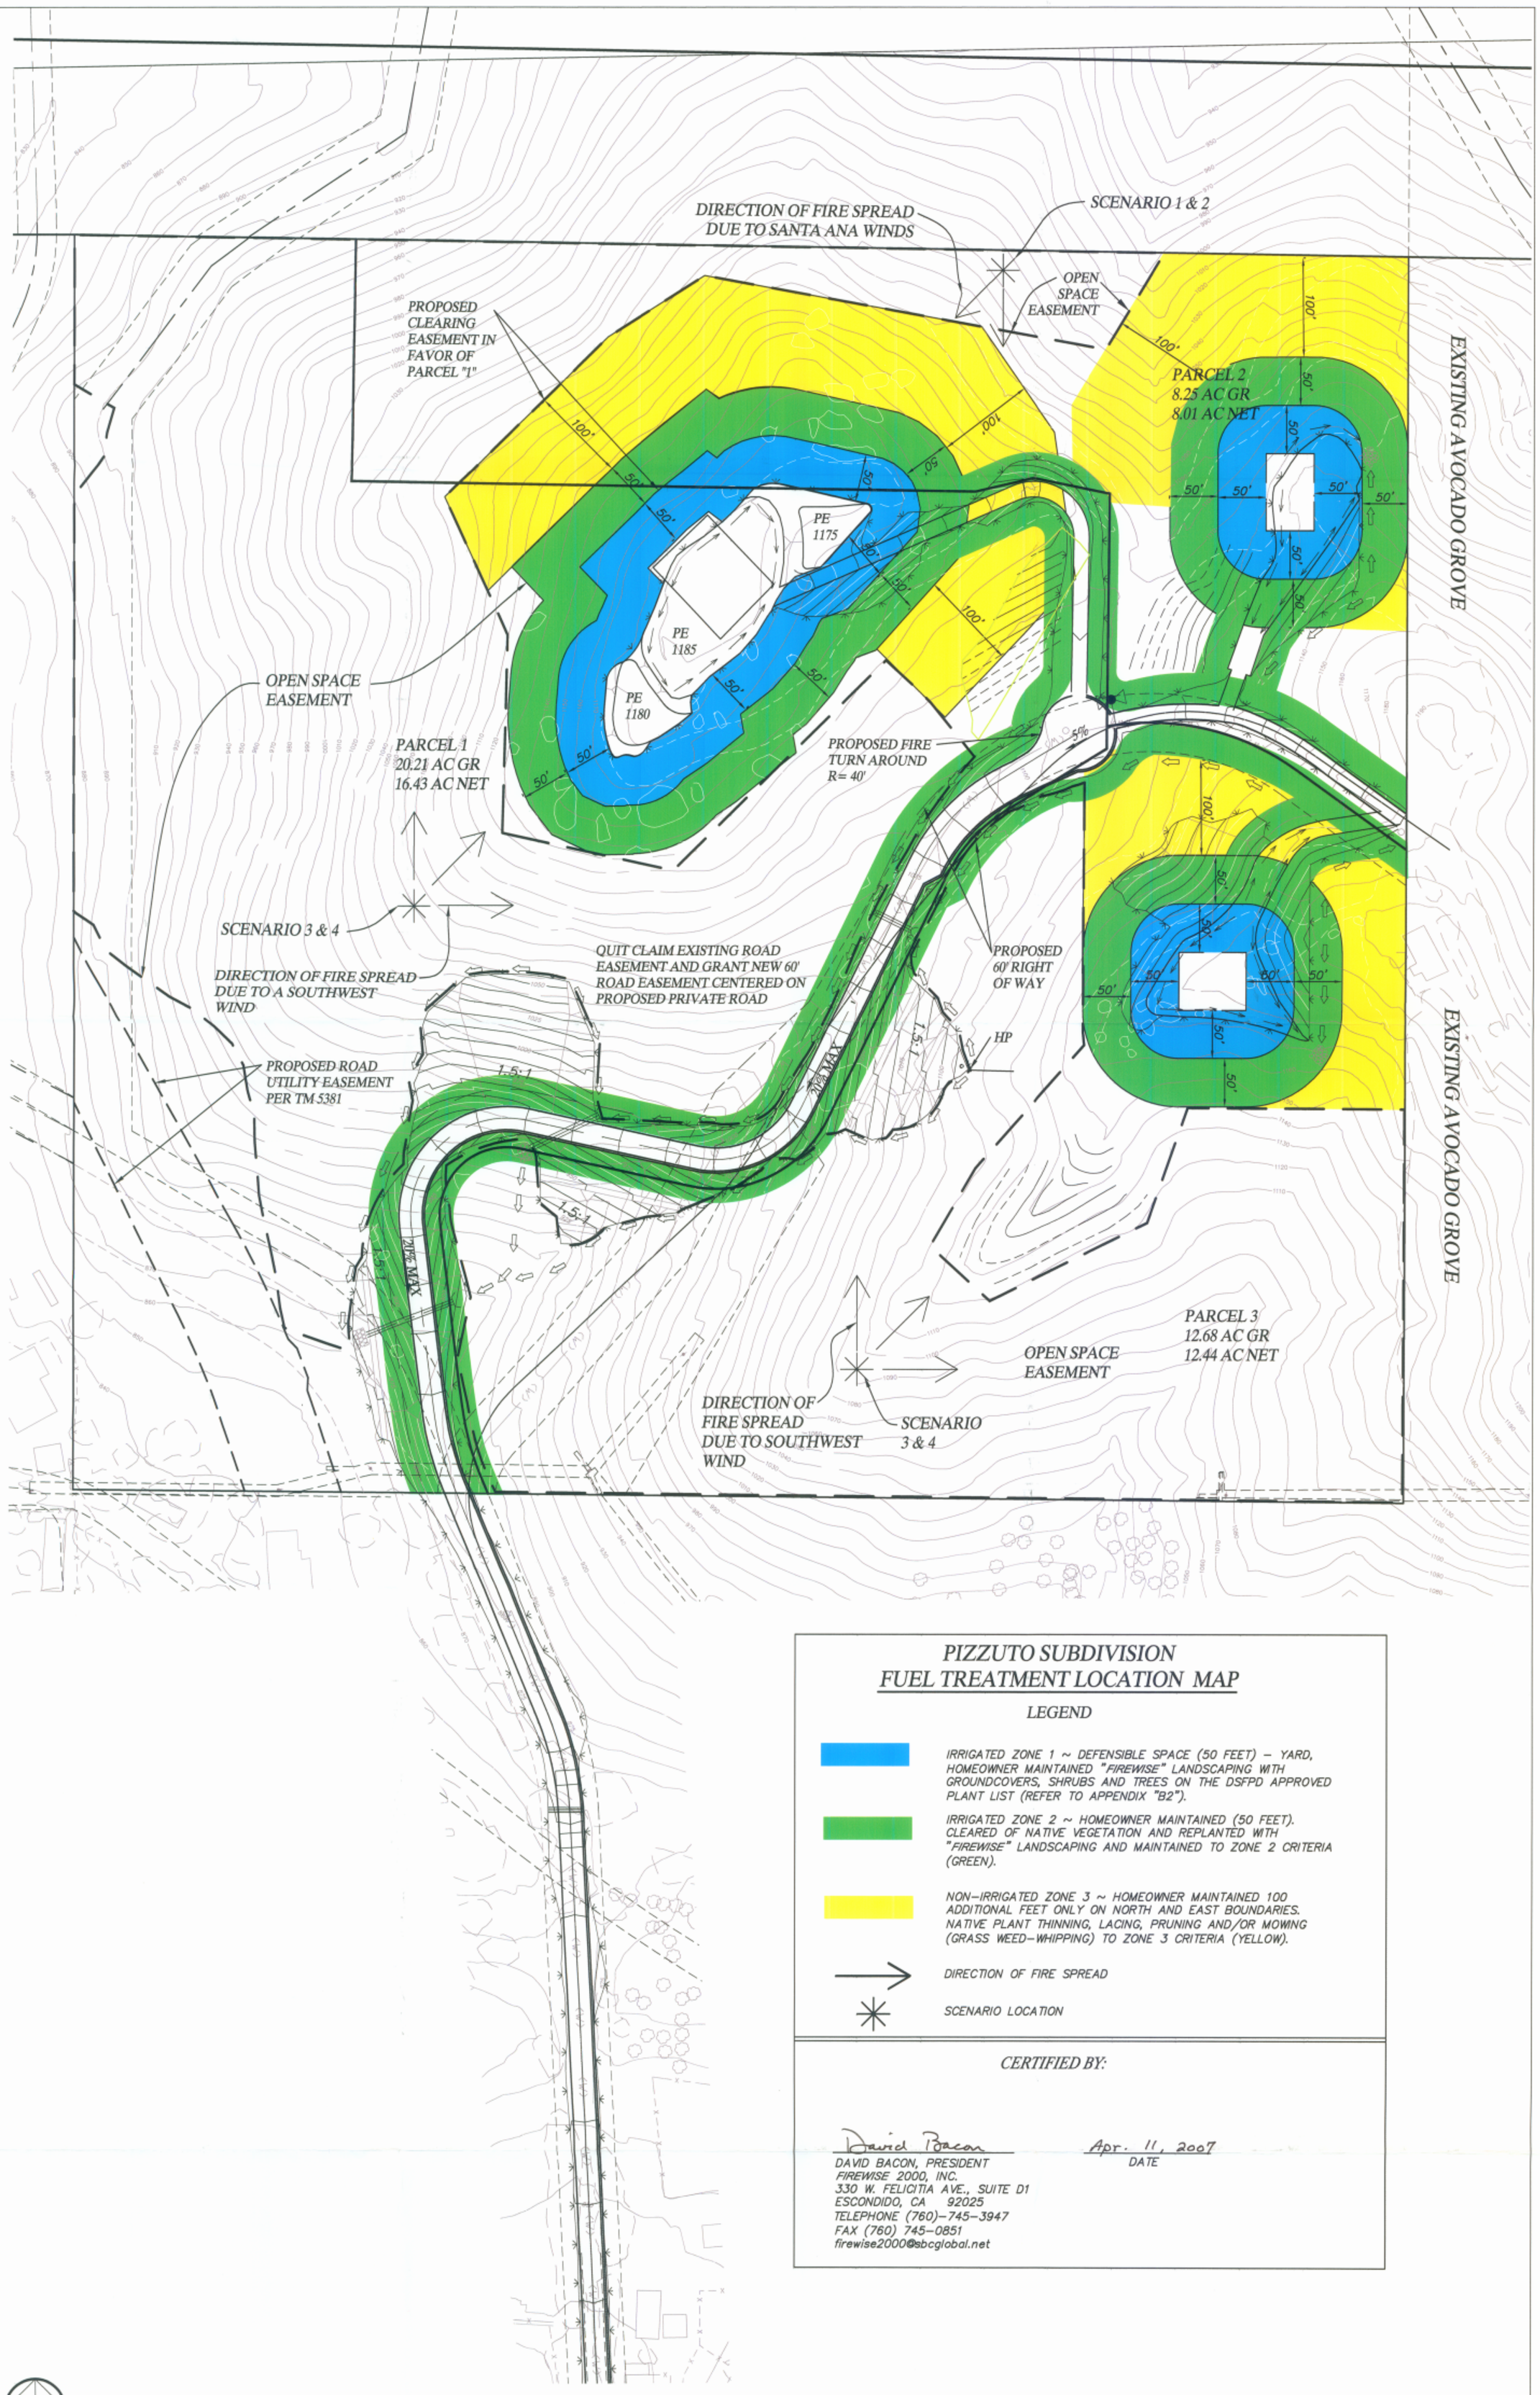

PIZZUTO SUBDIVISION
FUEL TREATMENT LOCATION MAP

LEGEND

IRRIGATED ZONE 1 ~ DEFENSIBLE SPACE (50 FEET) – YARD, HOMEOWNER MAINTAINED "FIREWISE" LANDSCAPING WITH GROUNDCOVERS, SHRUBS AND TREES ON THE DSFPD APPROVED PLANT LIST (REFER TO APPENDIX "B2").

IRRIGATED ZONE 2 ~ HOMEOWNER MAINTAINED (50 FEET). CLEARED OF NATIVE VEGETATION AND REPLANTED WITH "FIREWISE" LANDSCAPING AND MAINTAINED TO ZONE 2 CRITERIA (GREEN).

NON–IRRIGATED ZONE 3 ~ HOMEOWNER MAINTAINED 100 ADDITIONAL FEET ONLY ON NORTH AND EAST BOUNDARIES. NATIVE PLANT THINNING, LACING, PRUNING AND/OR MOWING (GRASS WEED–WHIPPING) TO ZONE 3 CRITERIA (YELLOW).

DIRECTION OF FIRE SPREAD

SCENARIO LOCATION

CERTIFIED BY:

David Bacon
DAVID BACON, PRESIDENT
FIREWISE 2000, INC.
330 W. FELICITIA AVE., SUITE D1
ESCONDIDO, CA 92025
TELEPHONE (760)–745–3947
FAX (760) 745–0851
firewise2000@sbcglobal.net

Apr. 11, 2007
DATE

80' 40' 0 80'
SCALE: 1" = 80'

T.P.M. NO. 20846 RPL #3
FUEL MODIFICATION PLAN