GRADING PLAN

PARCELS 2 AND 3, DEER SPRINGS PLACE, TPM 20846

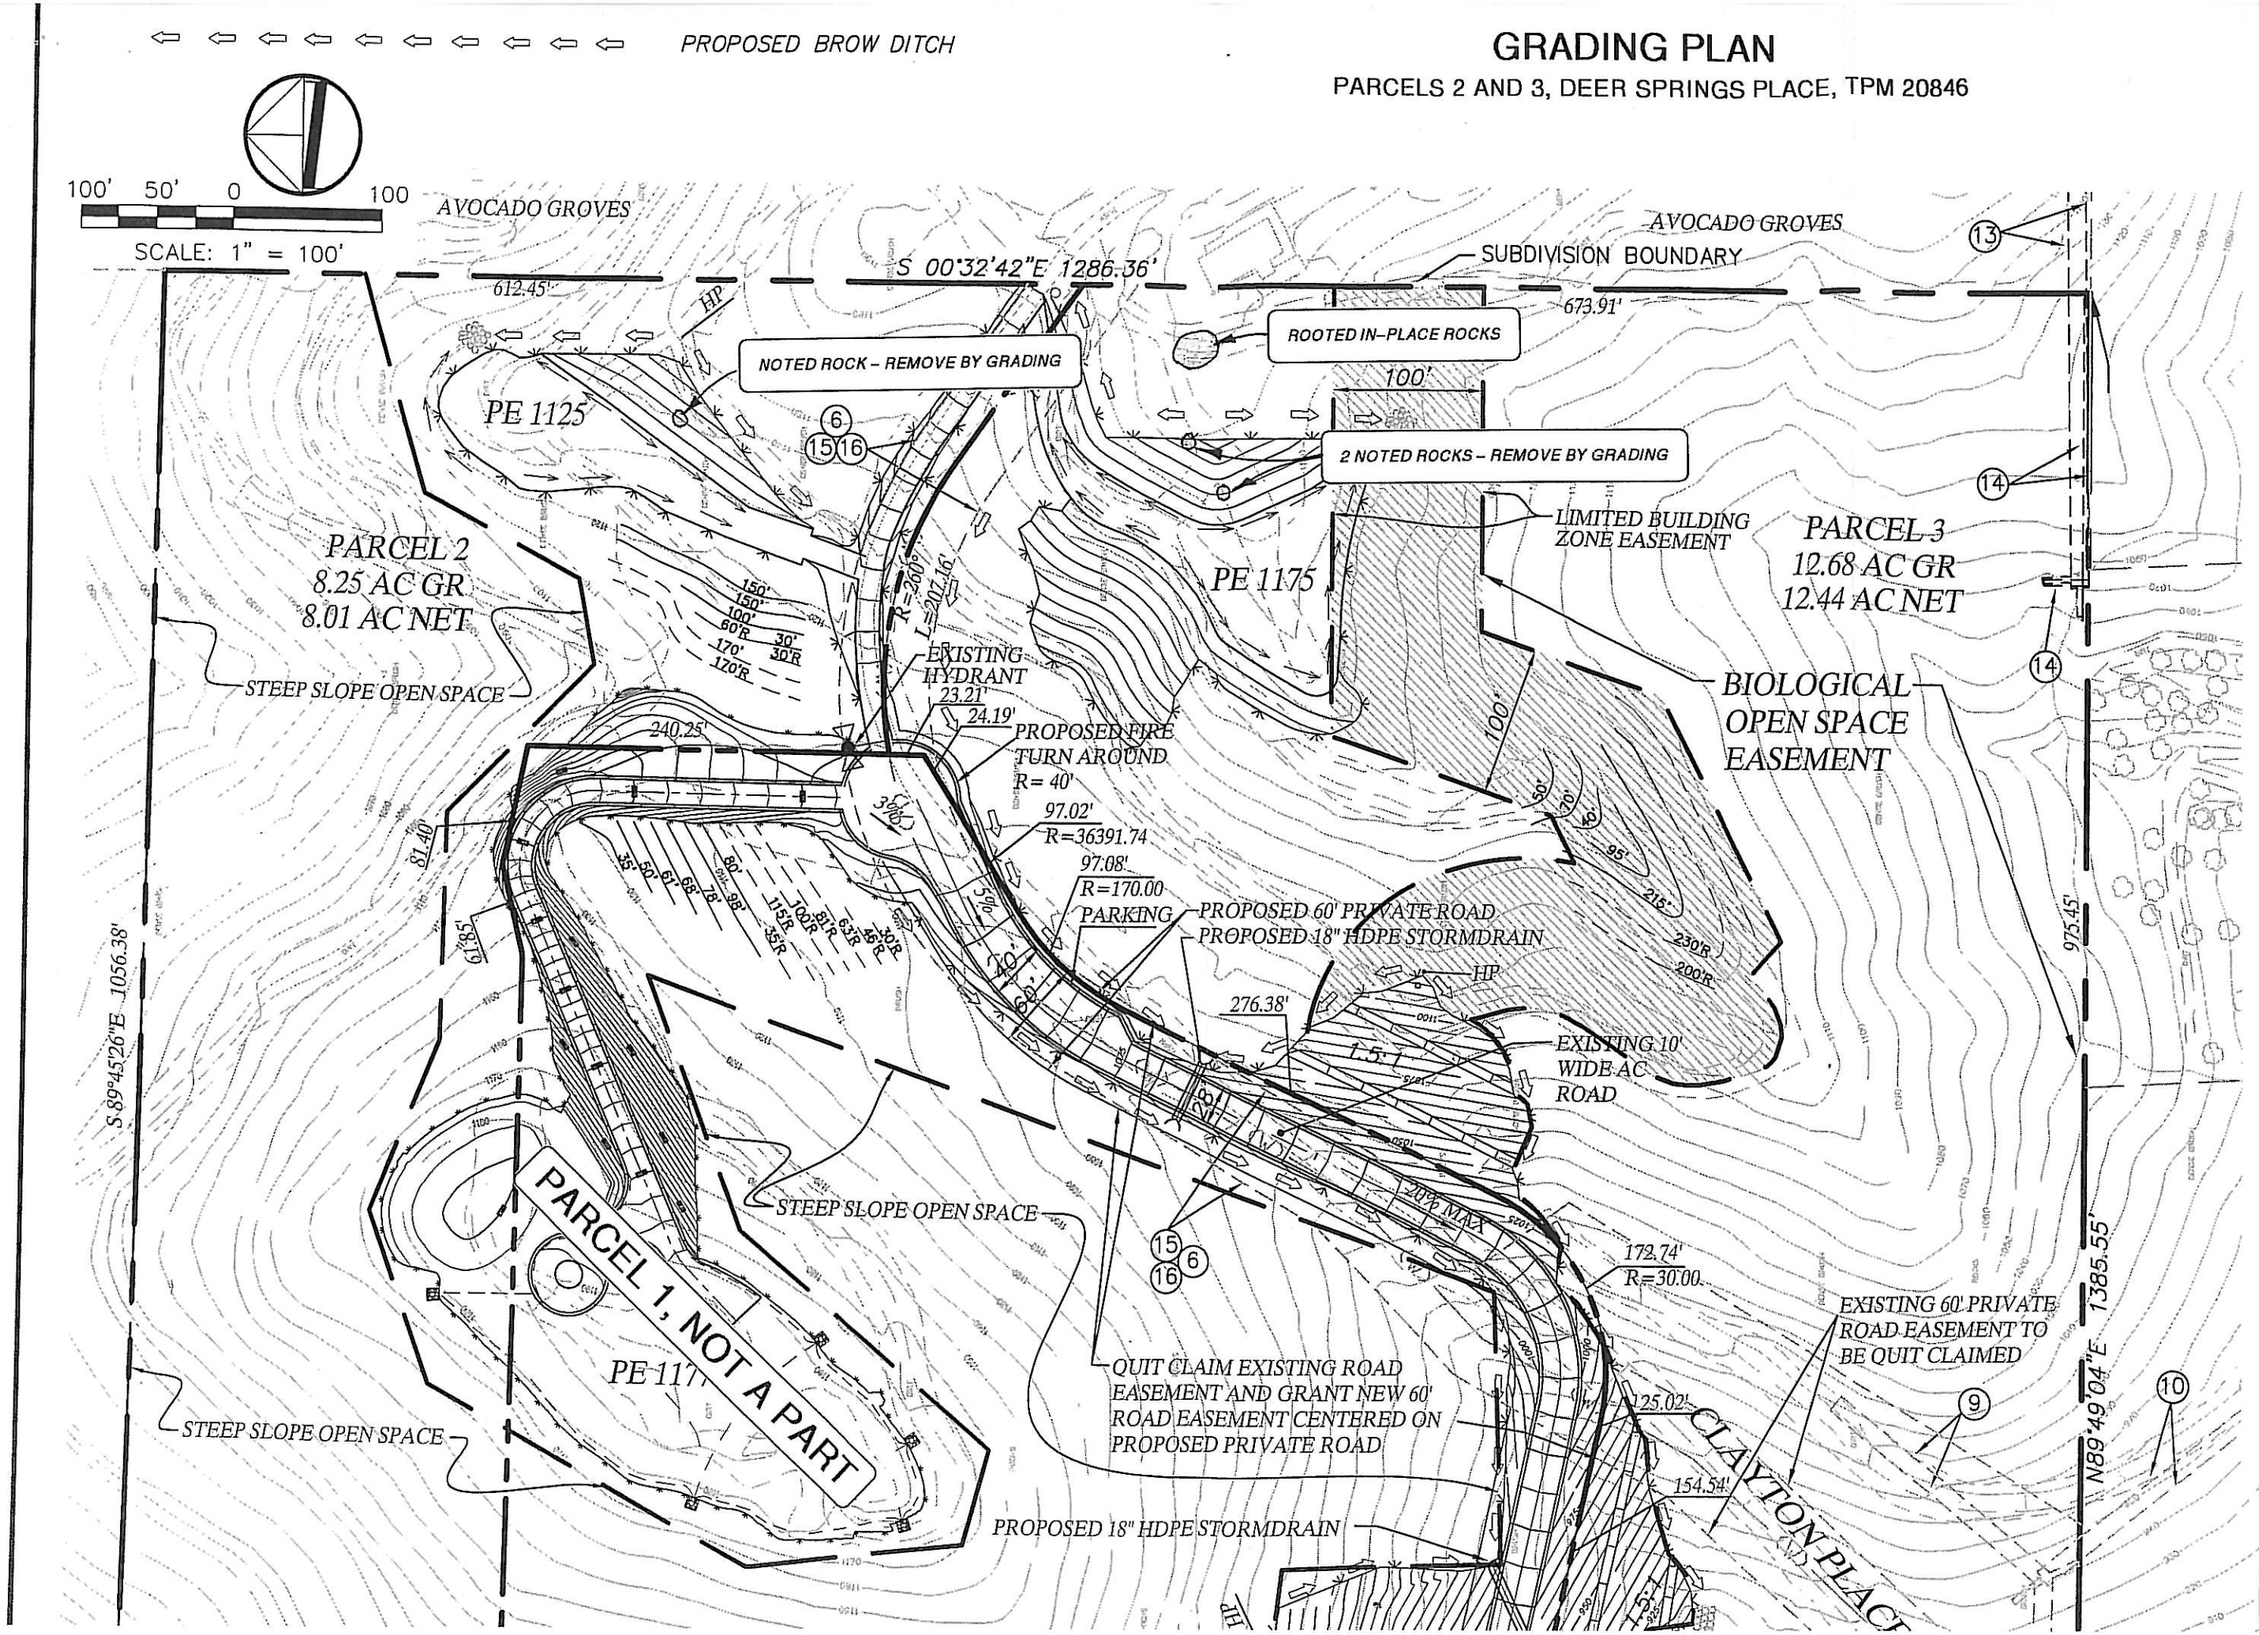

PLATE 1