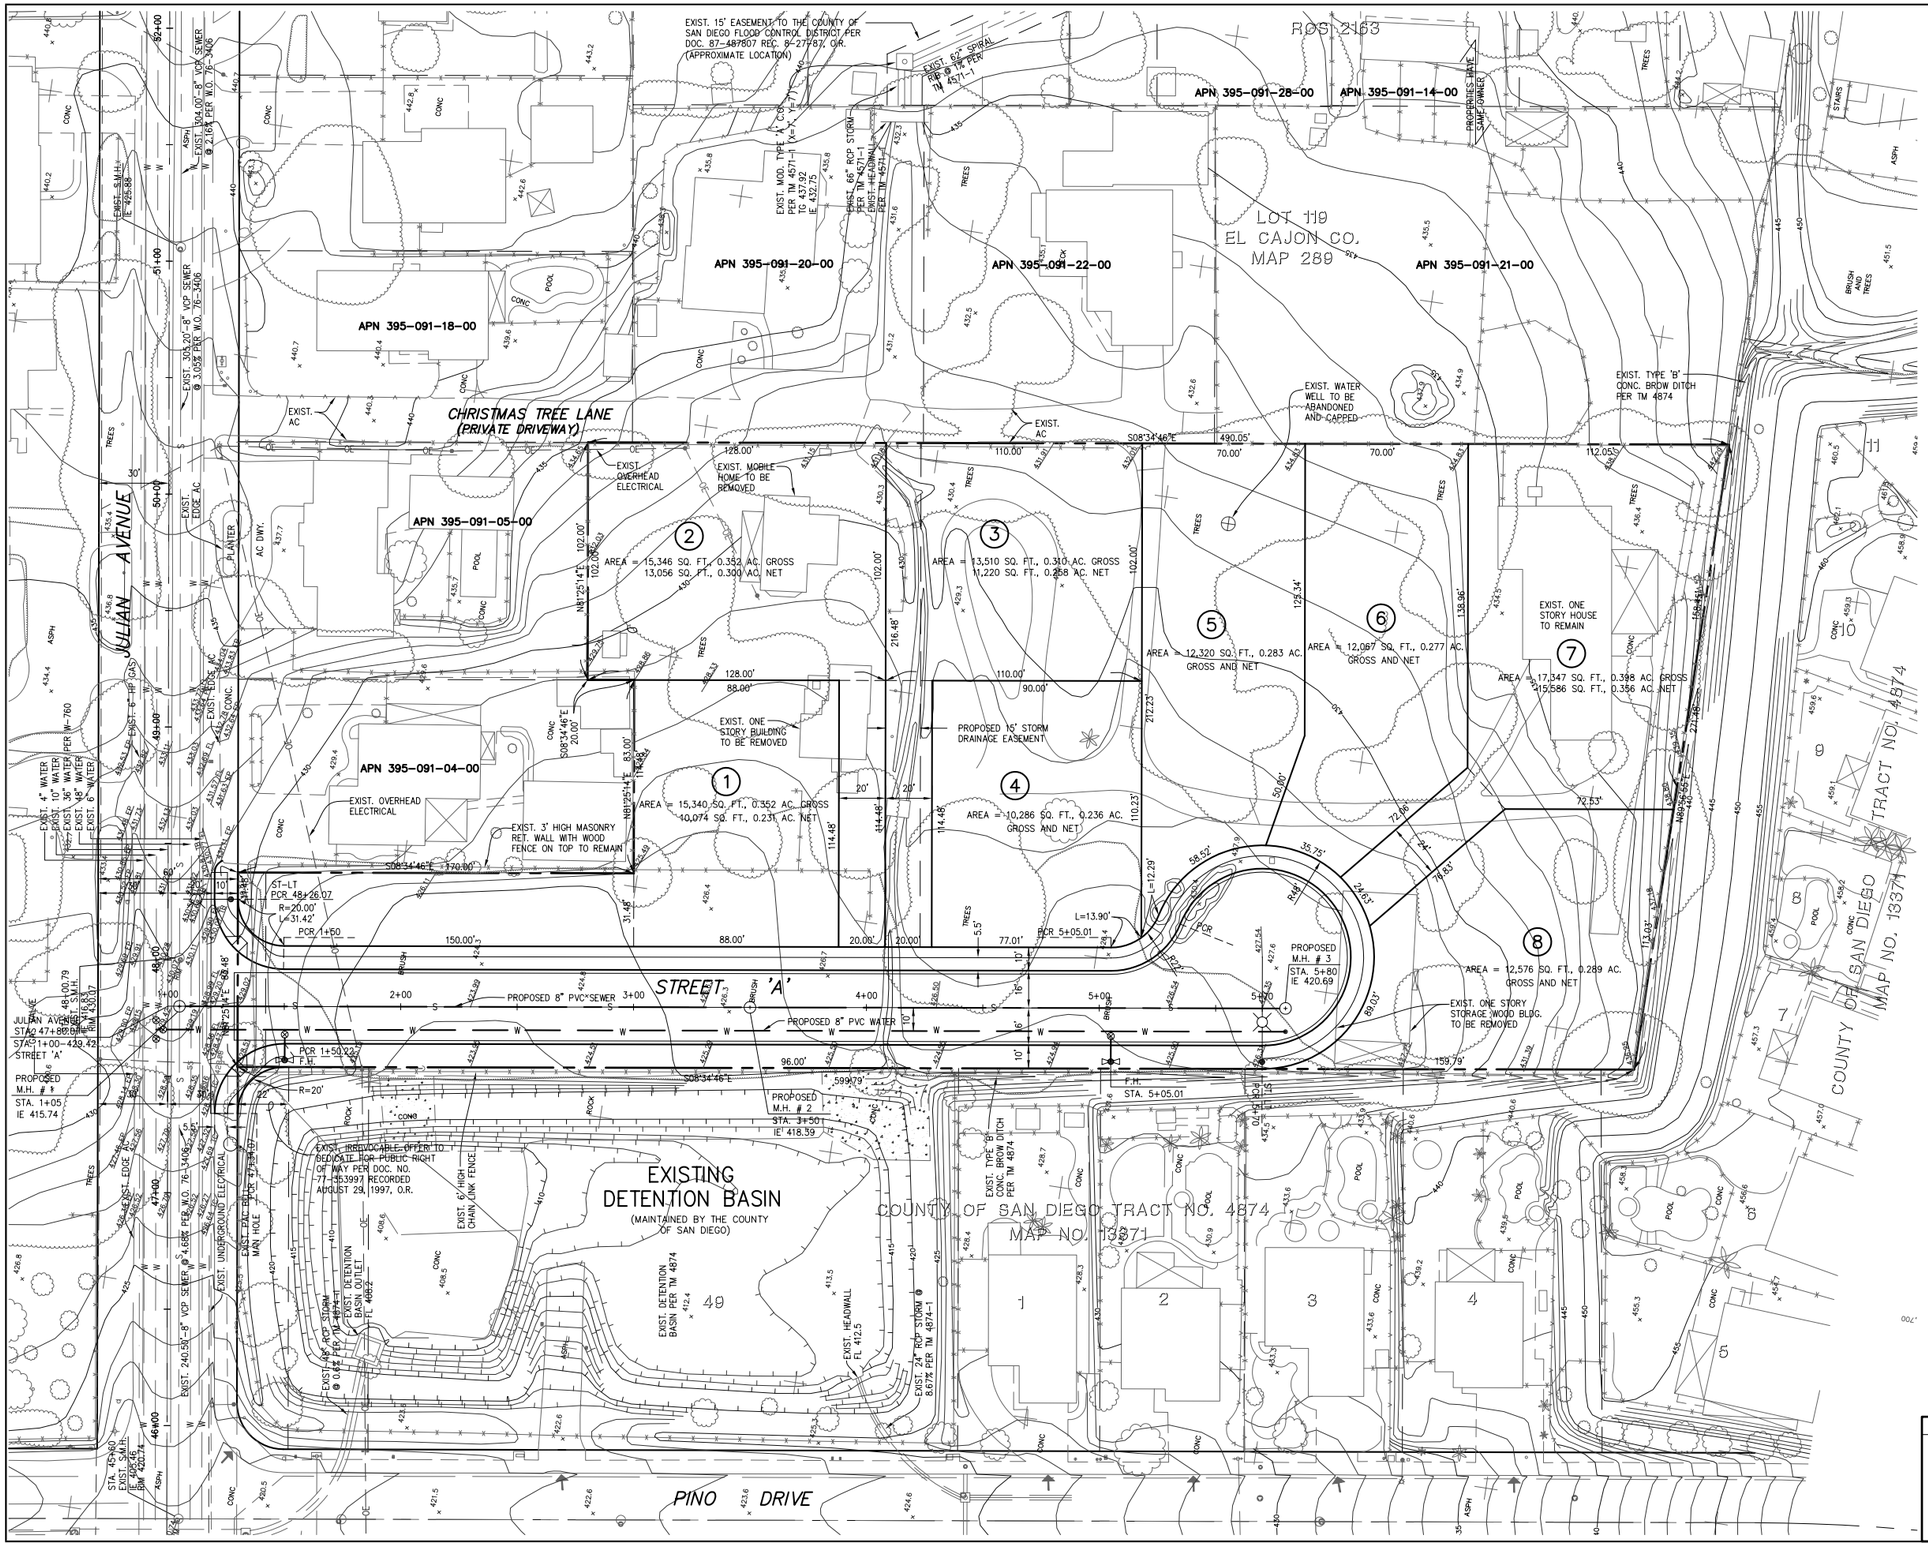

BENCH MARK	
DESCRIPTION:	STANDARD COUNTY OF SAN DIEGO BRASS DISC IN CONC. MONUMENT STAMPED EC142
LOCATION:	NORTHEAST QUADRANT OF THE INTERSECTION OF PETITE LANE AND JULIAN AVENUE
RECORD FROM:	COUNTY OF SAN DIEGO VERTICAL CONTROL DATA
ELEVATION:	404.610 DATUM: M.S.L.

REGISTERED PROFESSIONAL ENGINEER JORGE H. PALACIOS No. 32031 12/31/10 CIVIL STATE OF CALIFORNIA

NO.	DATE	BY	BY	NO.	DATE	BY

CIVIL ENGINEERING • LAND PLANNING • SURVEYING • 4849 RONSON COURT, SUITE 105, SAN DIEGO, CA 92111 • (858)569-7377 FAX (858)569-0830

DESIGNER
DRAWN
CHECKED JHP
DATE

JORGE H. PALACIOS
R.C.E. 32031
DATE:

SHEET TITLE: TENTATIVE MAP

PROJECT NAME: COUNTY OF SAN DIEGO TRACT NO. 5539

SHEET 2 OF 2

Project No. 761-05