COUNTY OF SAN DIEGO TRACT NO. TM 5478

SHEET 2 OF 3 SHEETS
REPLACEMENT

TENTATIVE MAP

ER LOG 06-08-017

LEGEND

EXISTING CONTOUR —1500—

PROPERTY LINE

(A) PROPOSED 40' PRIVATE ROAD & UTILITY EASEMENT

(D) EXISTING WATERLINE EASEMENT TO VCMWD PER DOC. NO. 13708 REC. AUG. 2, 1965

(E) EXISTING WATERLINE EASEMENT TO VCMWD PER DOC. NO. 127454 REC. JULY 16, 1965

(F) EXISTING 40' PRIVATE ROAD & UTILITY EASEMENT

N

SCALE 1"=40'

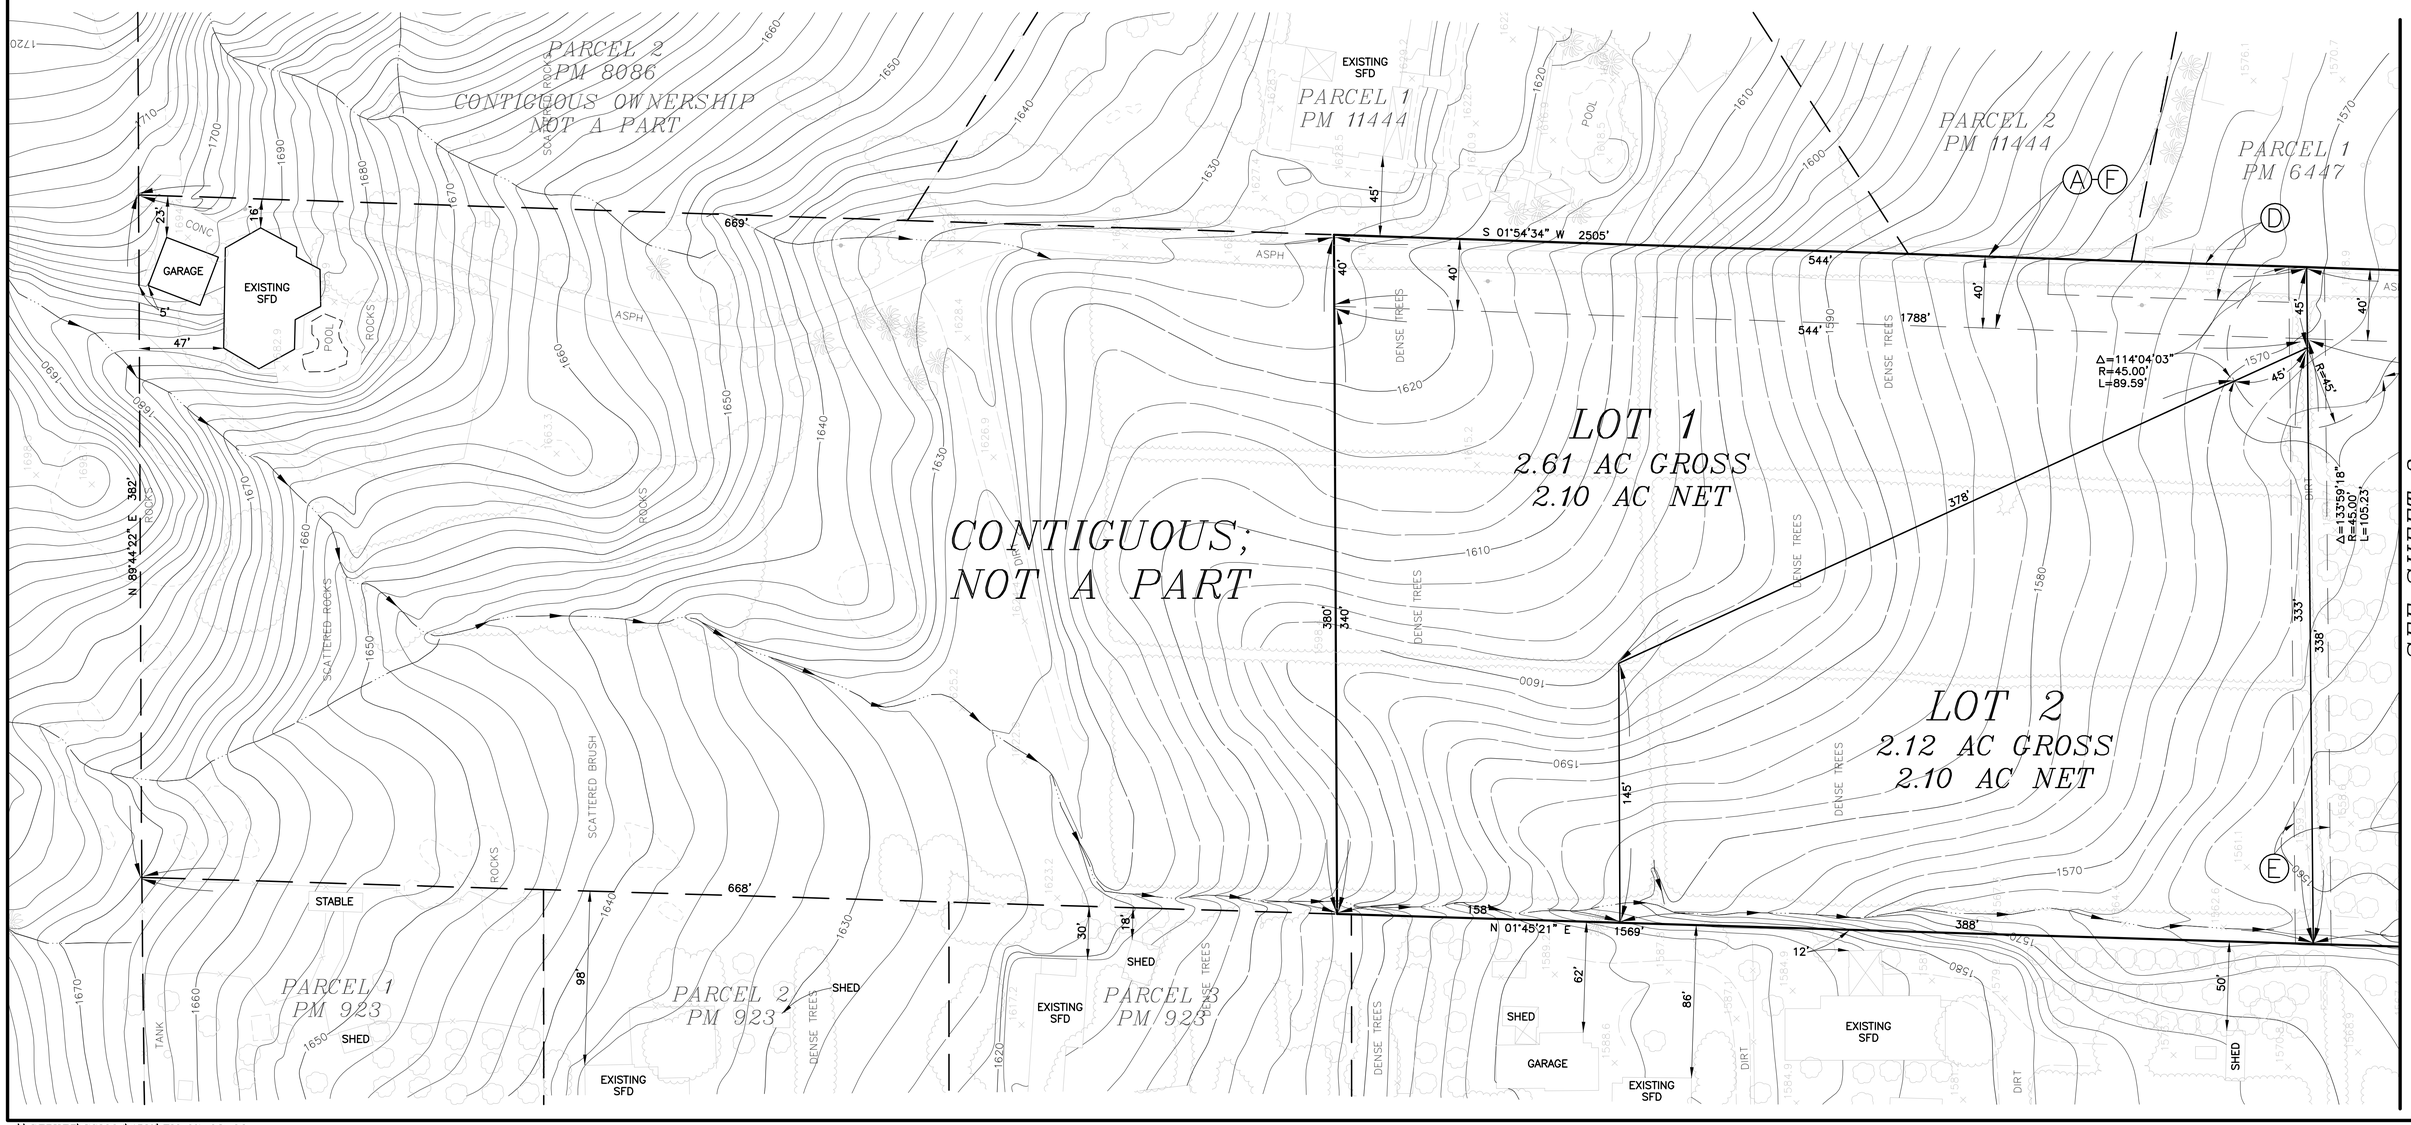

\\SERVER\SC2004\1537\TM_07-08-08