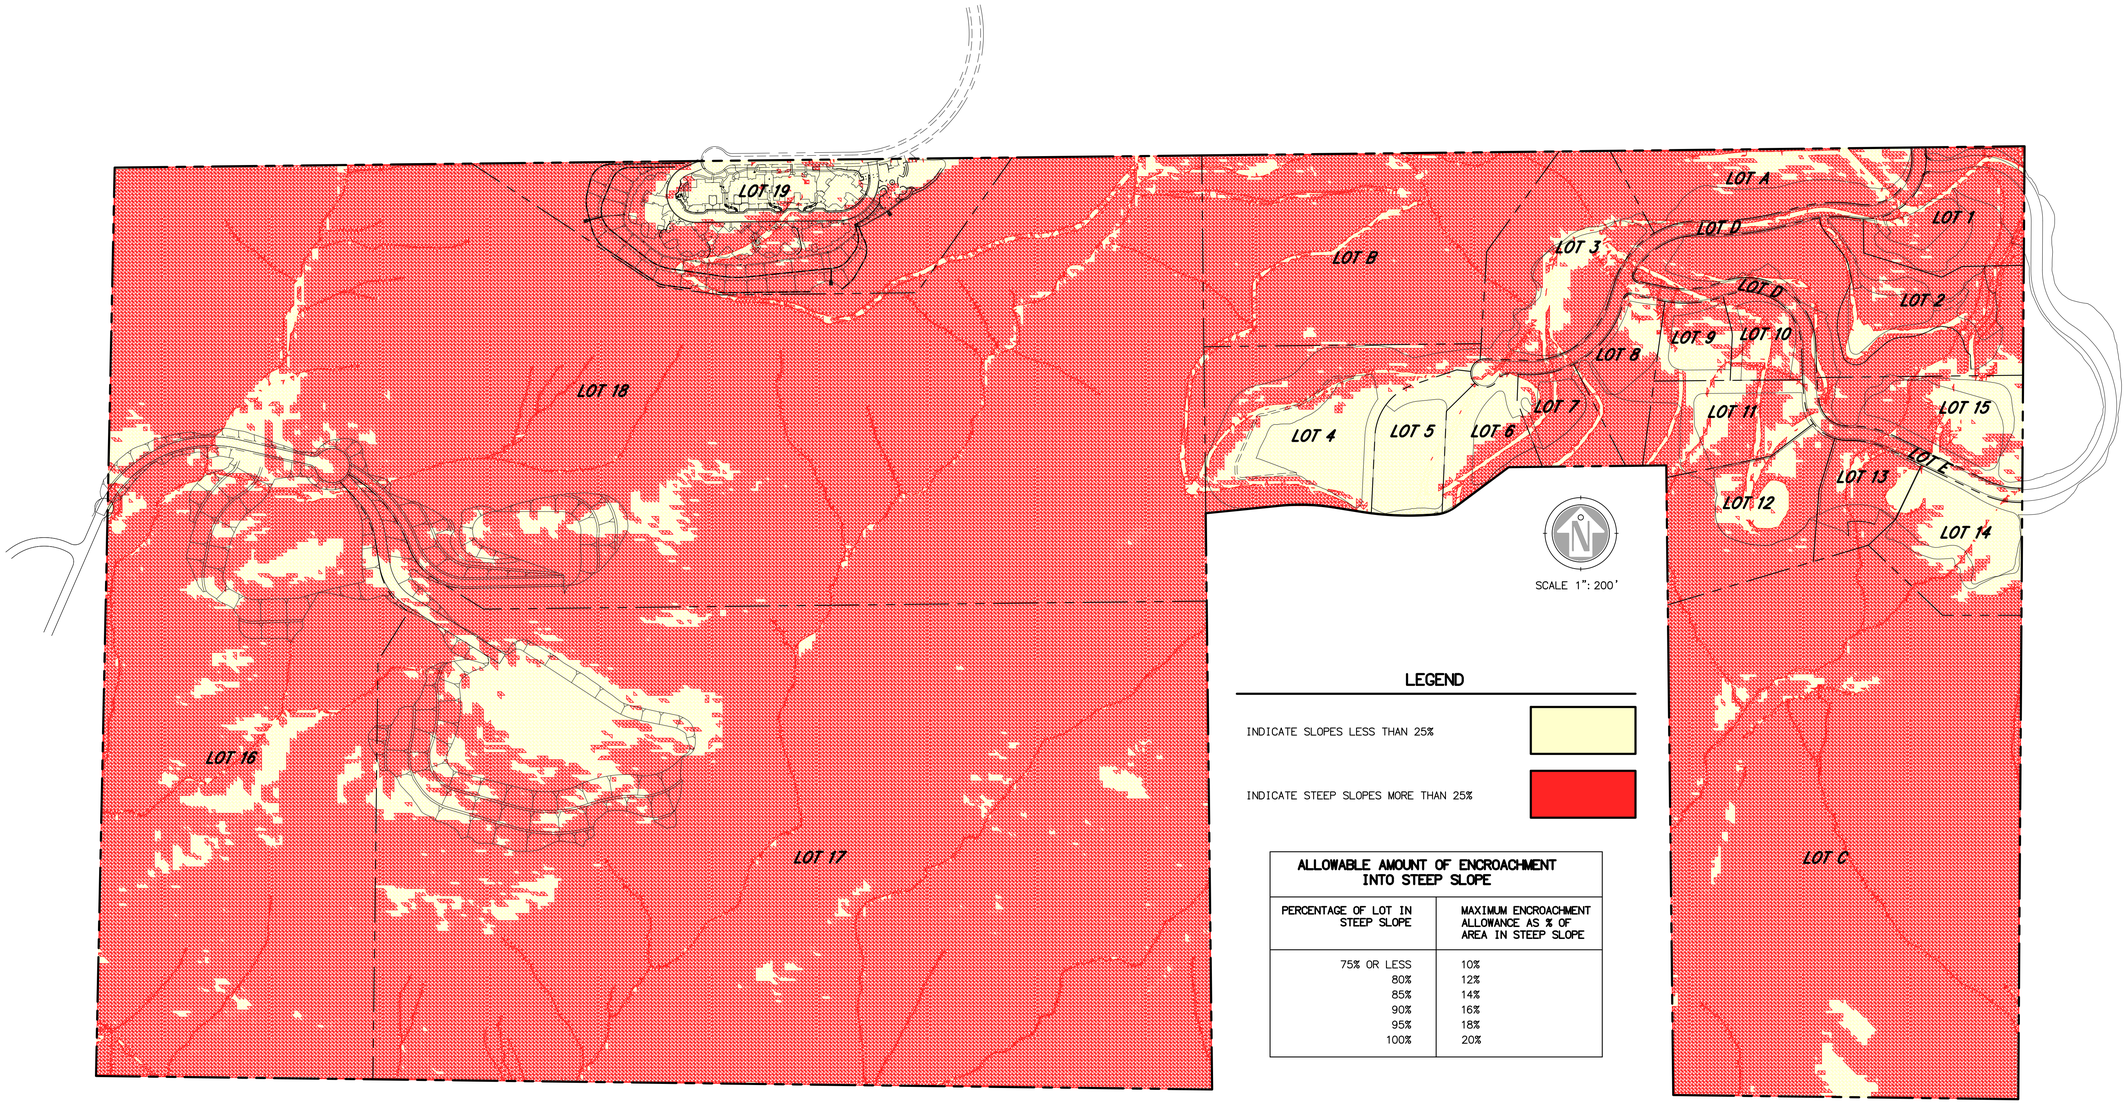

LEGEND

INDICATE SLOPES LESS THAN 25%

INDICATE STEEP SLOPES MORE THAN 25%

ALLOWABLE AMOUNT OF ENCROACHMENT INTO STEEP SLOPE

PERCENTAGE OF LOT IN STEEP SLOPE	MAXIMUM ENCROACHMENT ALLOWANCE AS % OF AREA IN STEEP SLOPE
75% OR LESS	10%
80%	12%
85%	14%
90%	16%
95%	18%
100%	20%

OVERALL STEEP SLOPE ENCROACHMENT LIMITS CALCULATION

LOT NO.	LOT AREA (AC)	AREA IN STEEP SLOPE /		PERCENTAGE OF AREA IN STEEP	ENCROACHMENT ALLOWANCE		PROPOSED ENCROACHMENT		REMARK
		SF	AC		ALLOWABLE %	ALLOWABLE AREA	SF	AC	
WHOLE PROJECT	270.283	10,176,639.030	233.625	86.437%	14.000%	37.840	1,441,842.4	33.100	OK

EXCEL ENGINEERING
LAND PLANNING • ENGINEERING • SURVEYING
440 STATE PLACE, ESCONDIDO, CA 92029
PH (760)745-8118 FX (760)745-1890

DATE: 09/02/2011

0 200 400 600 800

COUNTY OF SAN DIEGO TRACT NO. 5456-RPL2
OVERALL STEEP SLOPE ENCROACHMENT EXHIBIT