Off-Airport Parking Access Plan

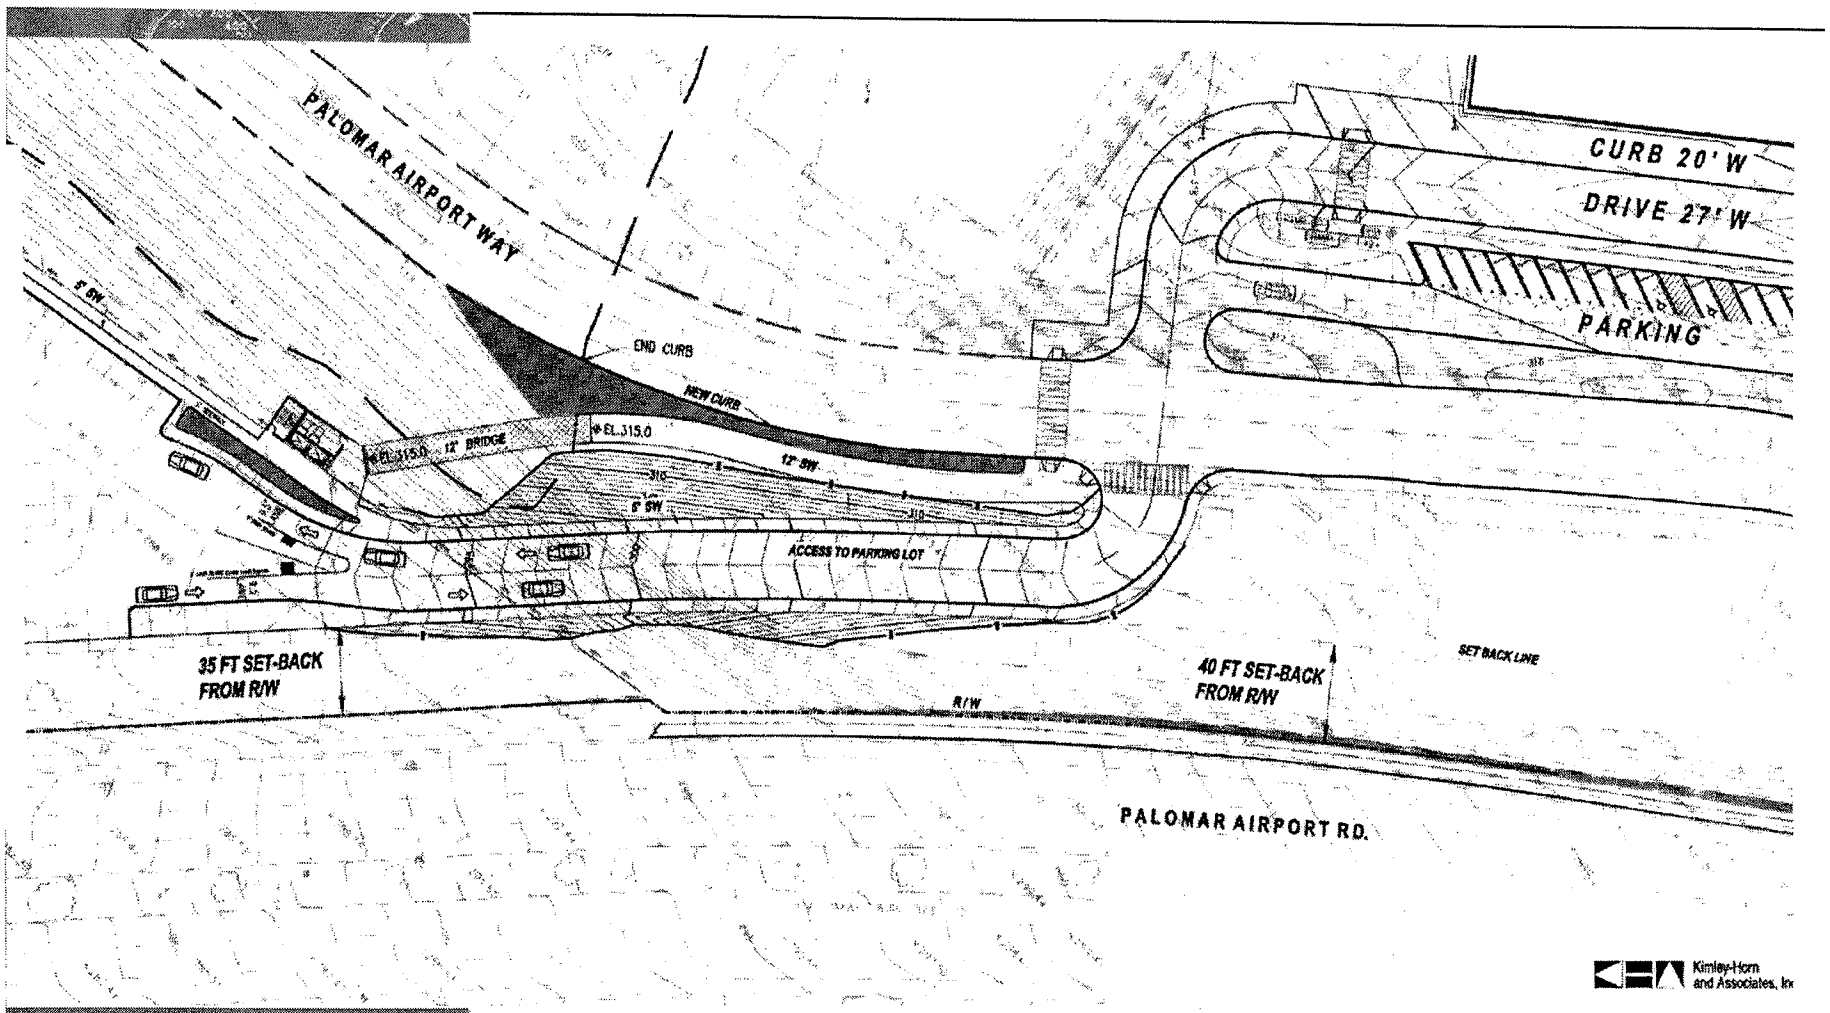

McClellan - Palomar Airport

WADELL ENGINEERING CORPORATION
AIRPORT PLANNING ☆ ENGINEERING ☆ MANAGEMENT CONSULTANTS

Gensler
Aviation & Transportation

ATTACHMENT B1

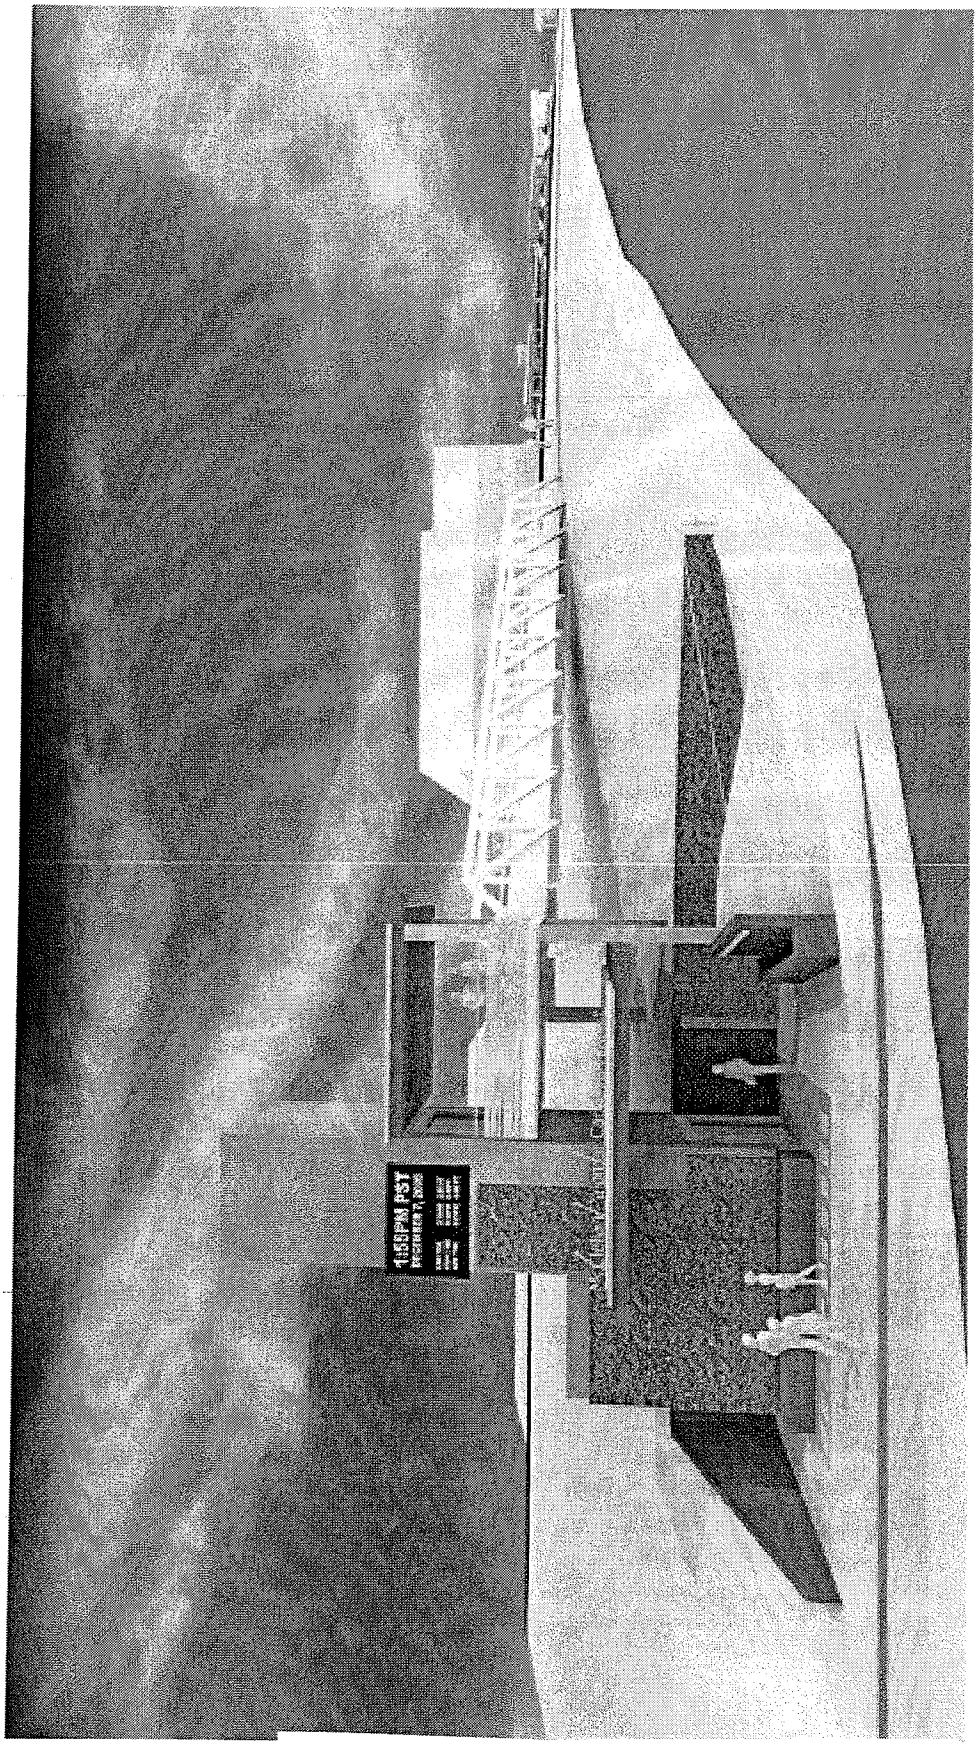

ATTACHMENT B2

Off-Airport Parking Lot

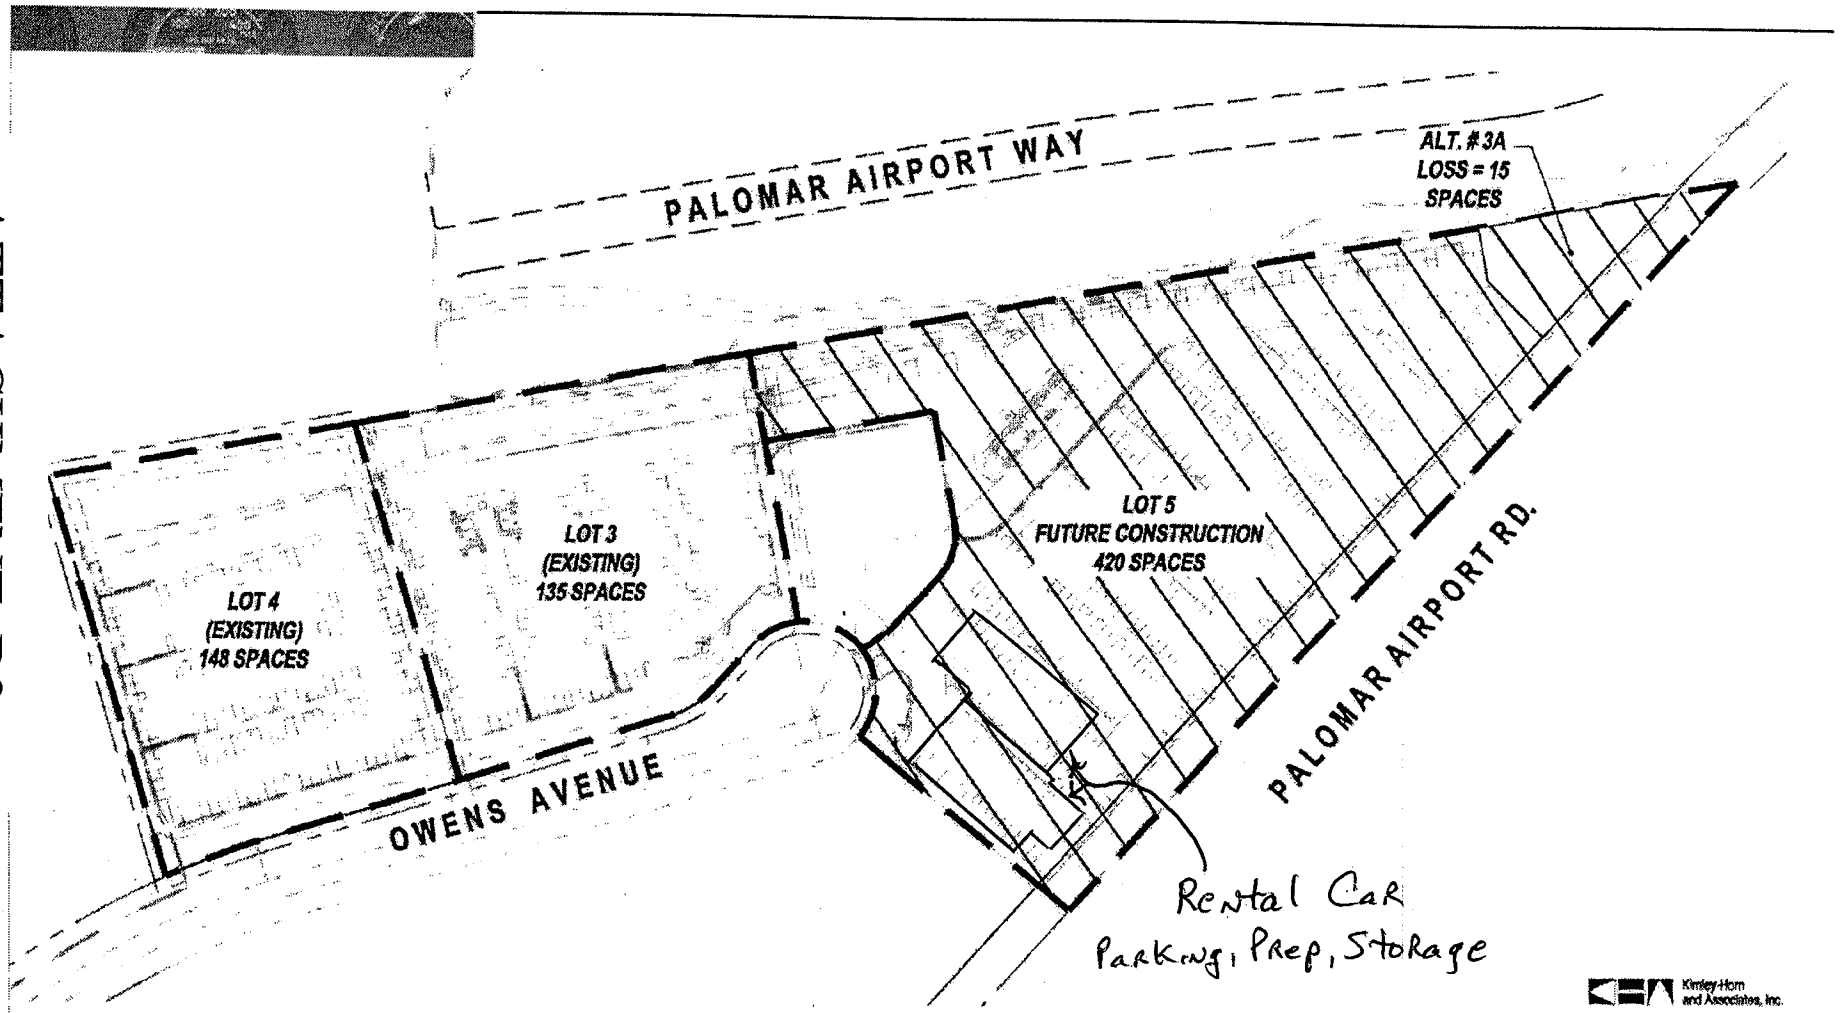

McClellan - Palomar Airport

WADELL ENGINEERING CORPORATION
AIRPORT PLANNING ENGINEERING MANAGEMENT CONSULTANTS

Gensler
Aviation & Transportation

Kimley-Horn and Associates, Inc.

ATTACHMENT B3

DRAFT

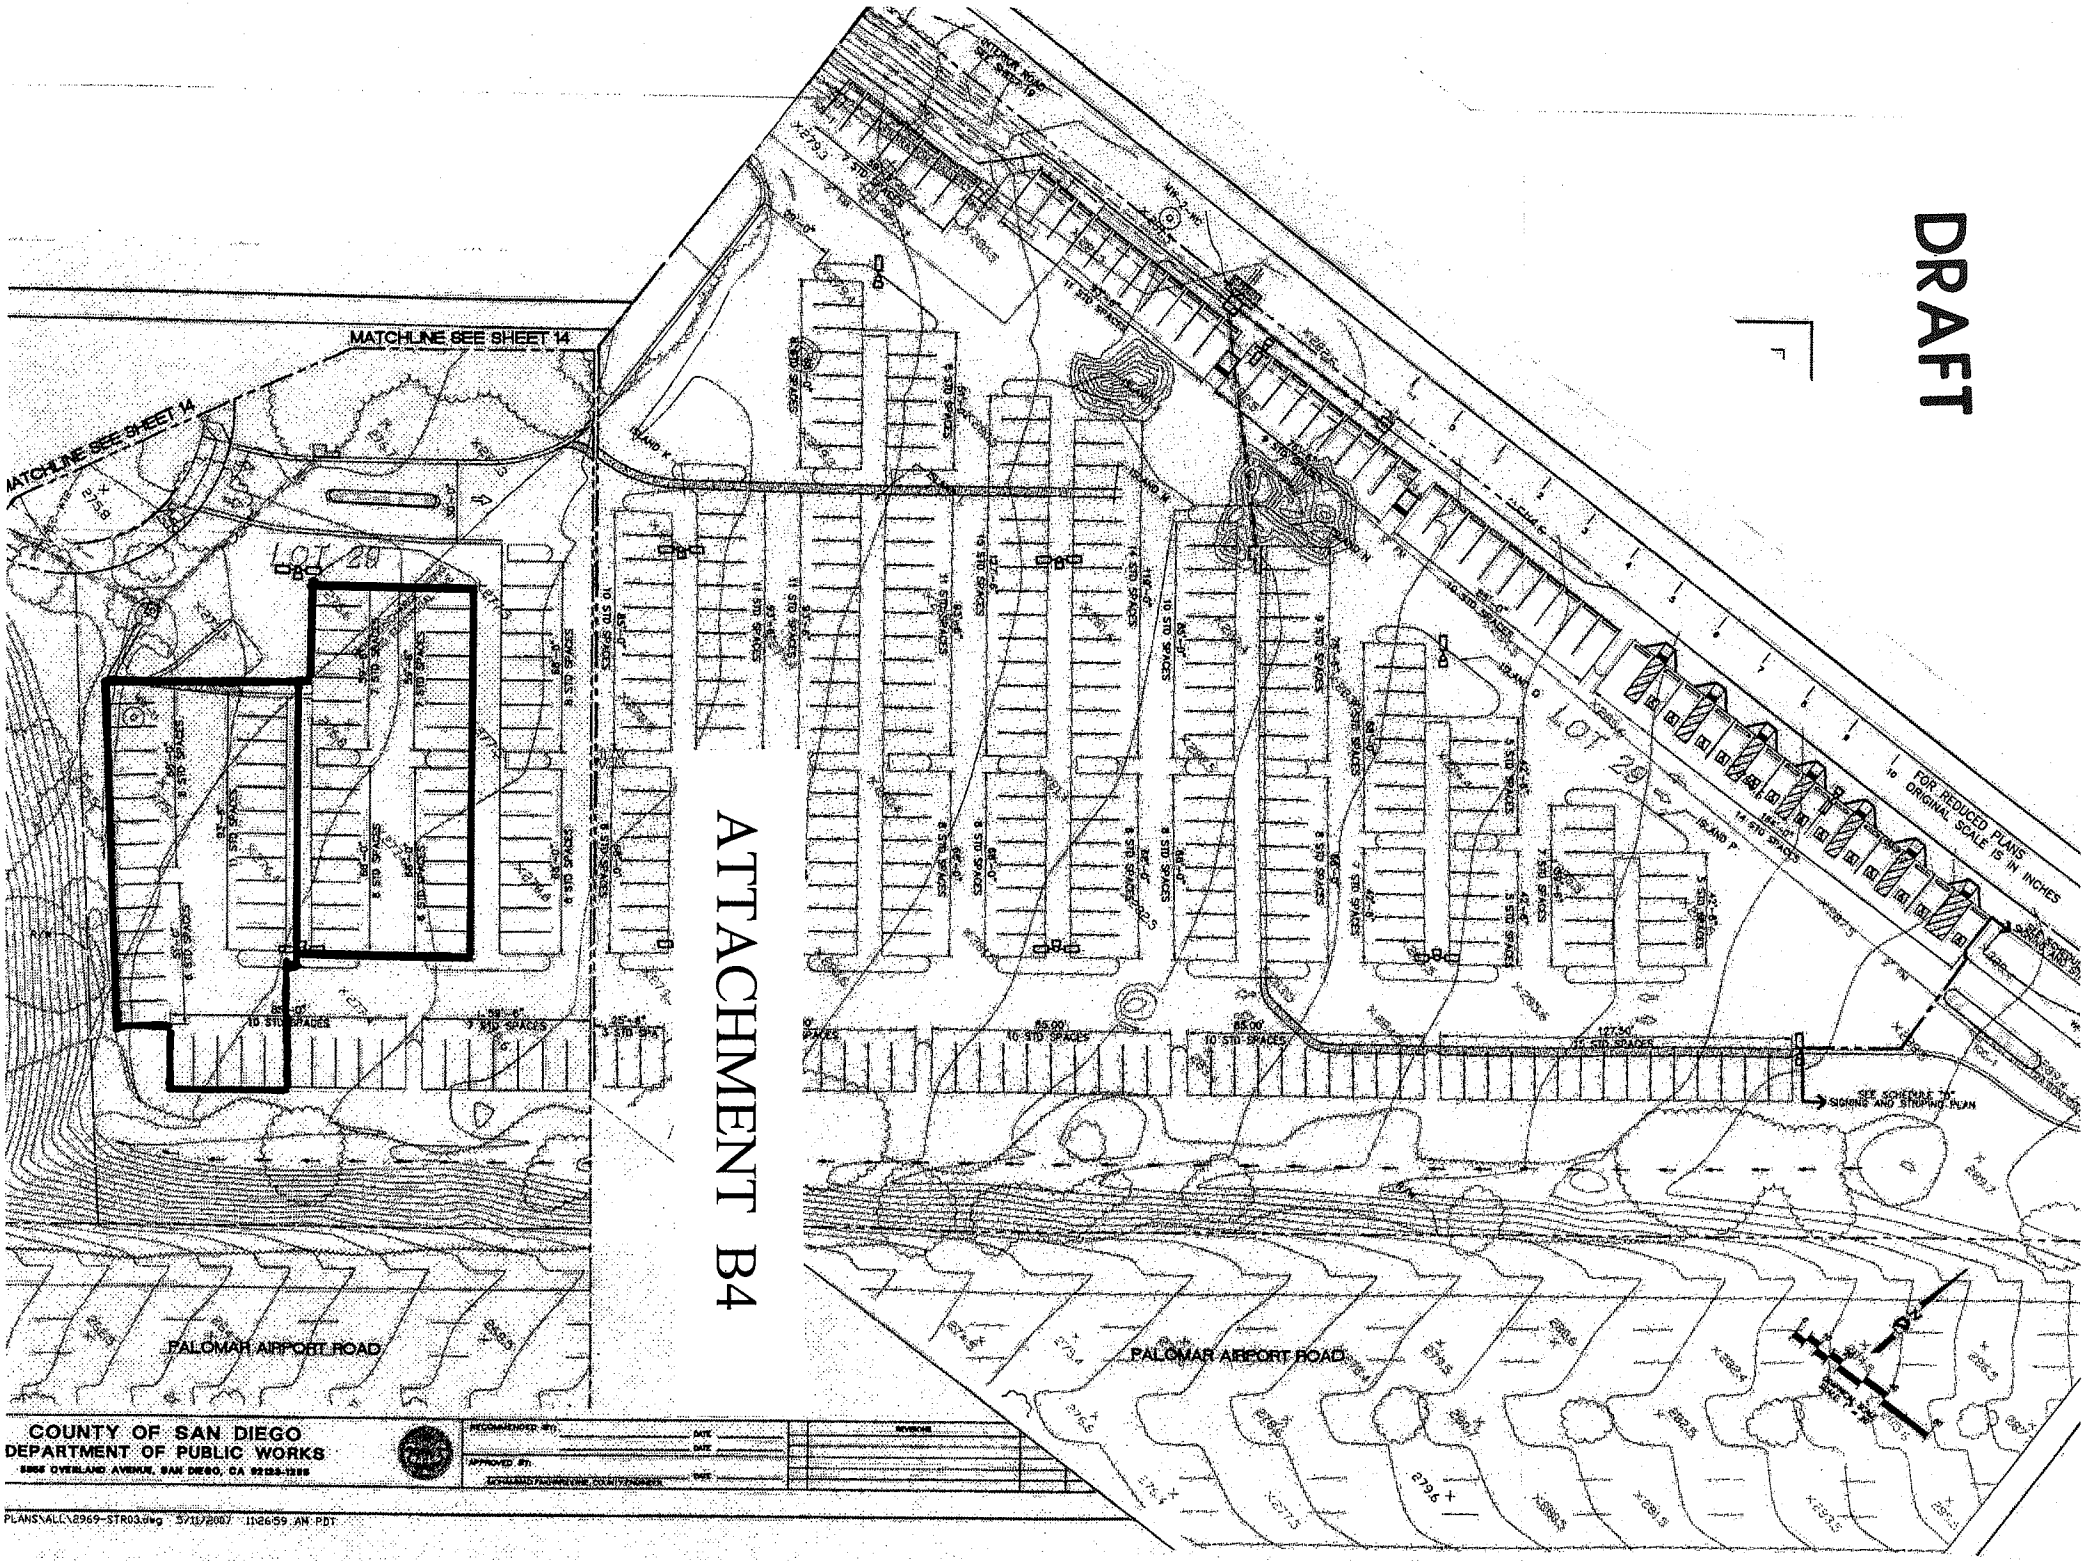
DRAFT
ATTACHMENT B4
MATCHLINE SEE SHEET 14
MATCHLINE SEE SHEET 14
LOT 29
LOT 29
ISLAND K
ISLAND M
ISLAND N
ISLAND O
ISLAND P
PALOMAR AIRPORT ROAD
PALOMAR AIRPORT ROAD
FOR REDUCED PLANS ORIGINAL SCALE IS IN INCHES
SEE SCHEDULE 74 SIGNING AND STRIPING PLAN
COUNTY OF SAN DIEGO
DEPARTMENT OF PUBLIC WORKS
5555 OVERLAND AVENUE, SAN DIEGO, CA 92123-1295
RECOMMENDED BY:
APPROVED BY:
REVISIONS
PLANS\ALL\2969-STR03.dwg 5/11/2007 11:26:59 AM PDT

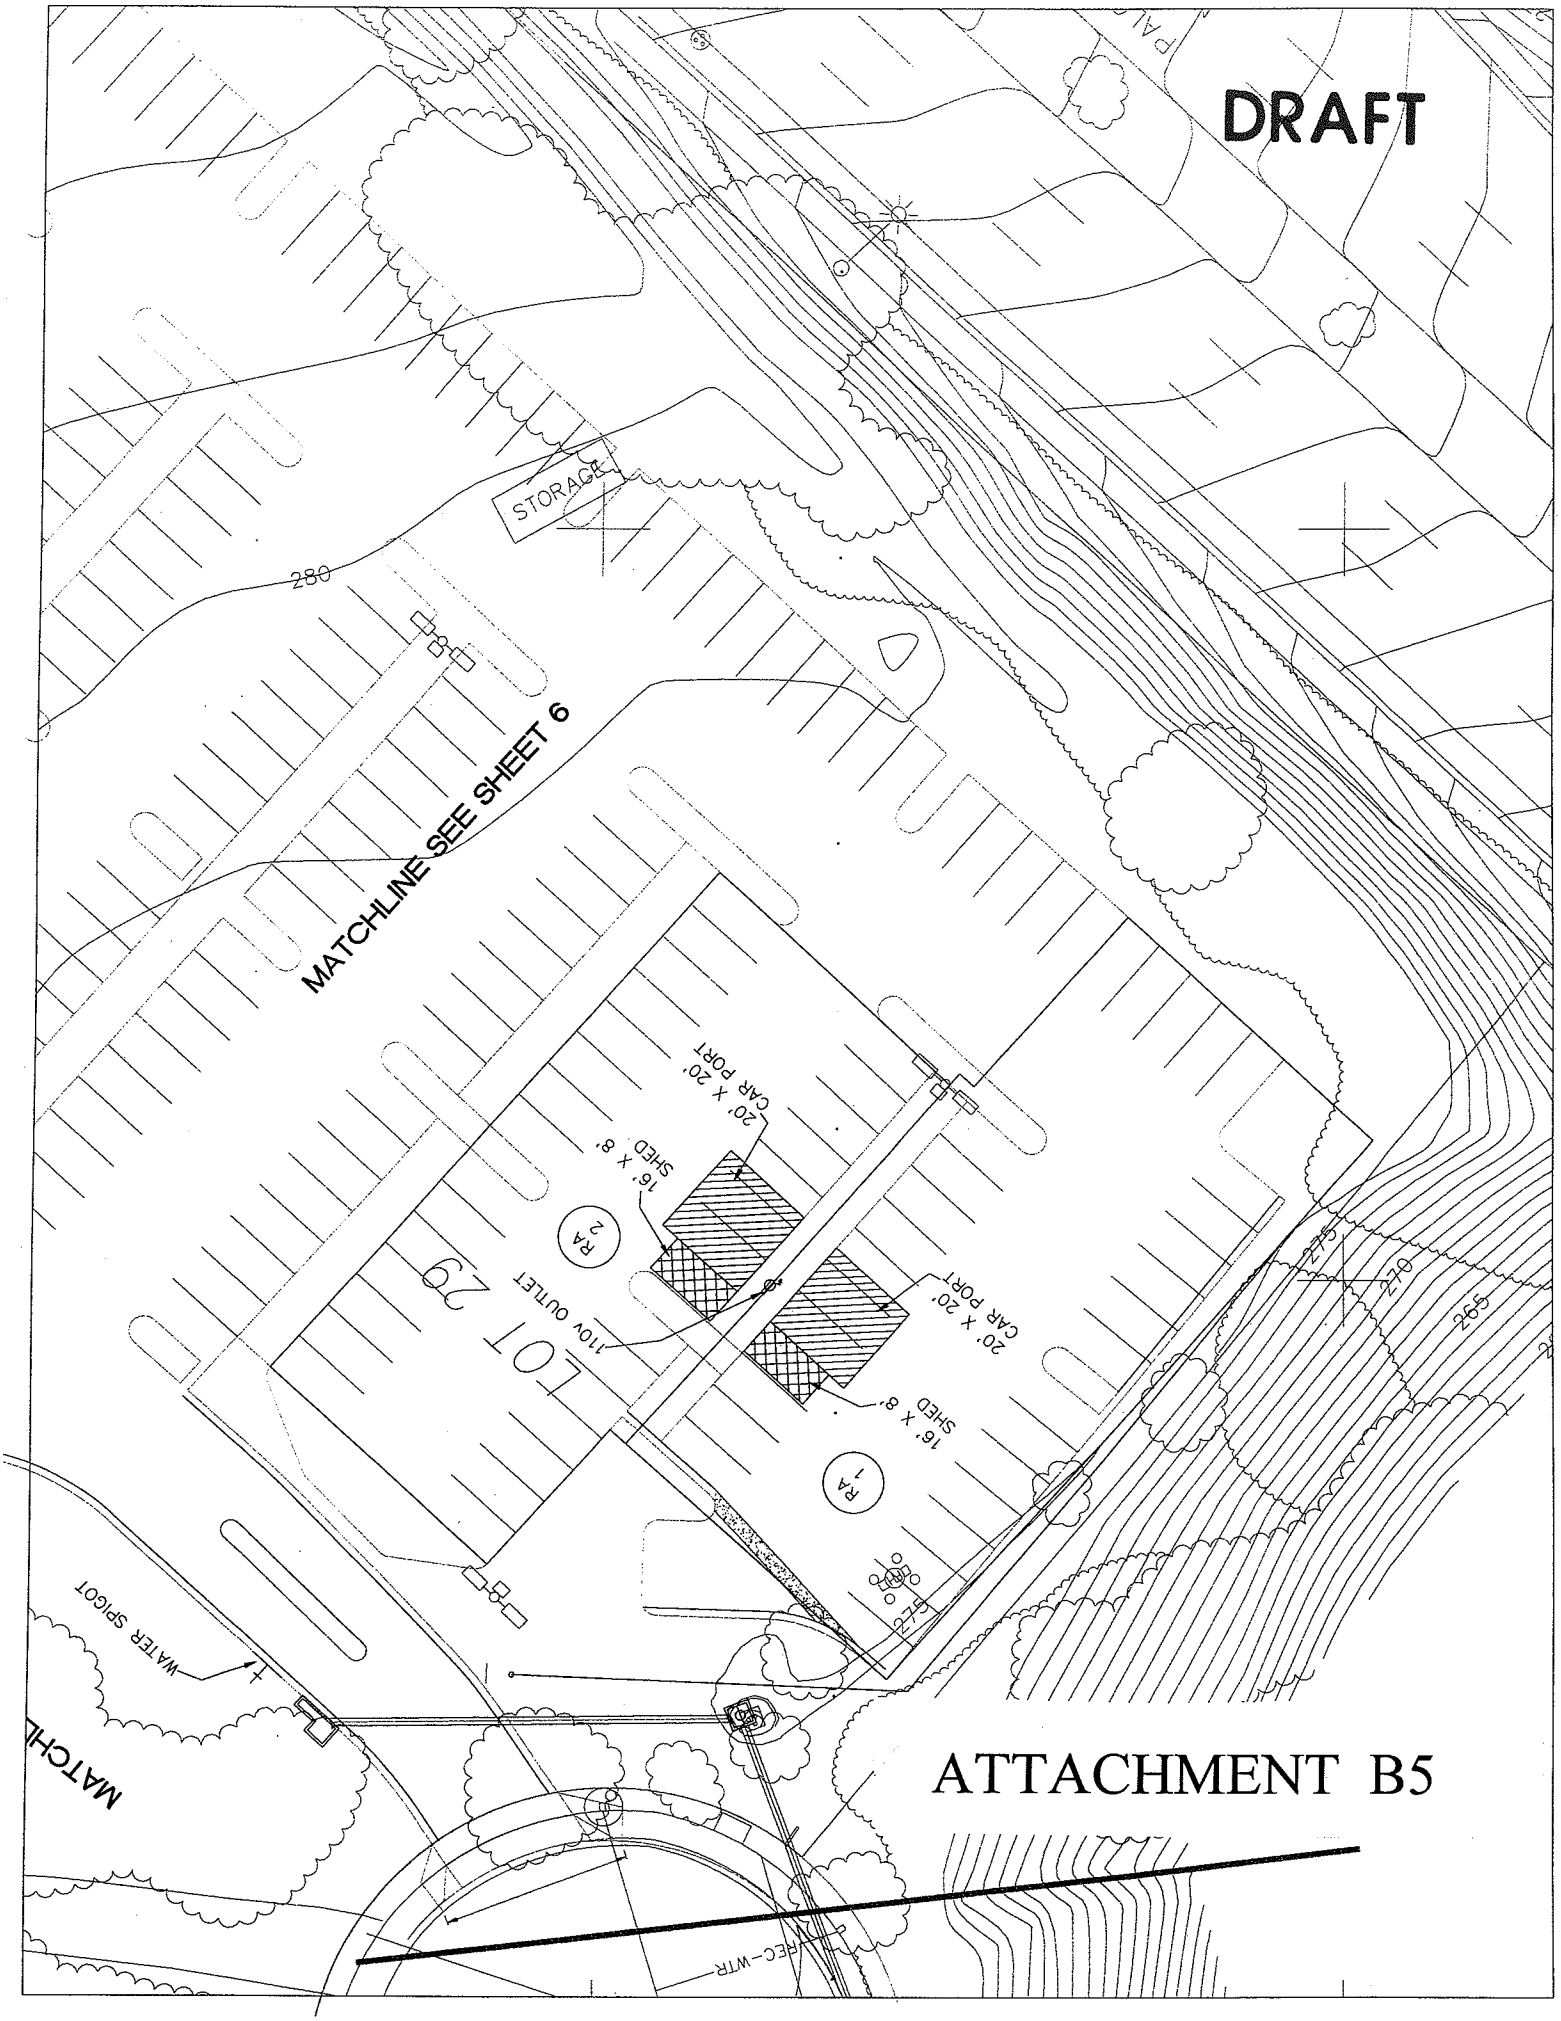

ATTACHMENT B5