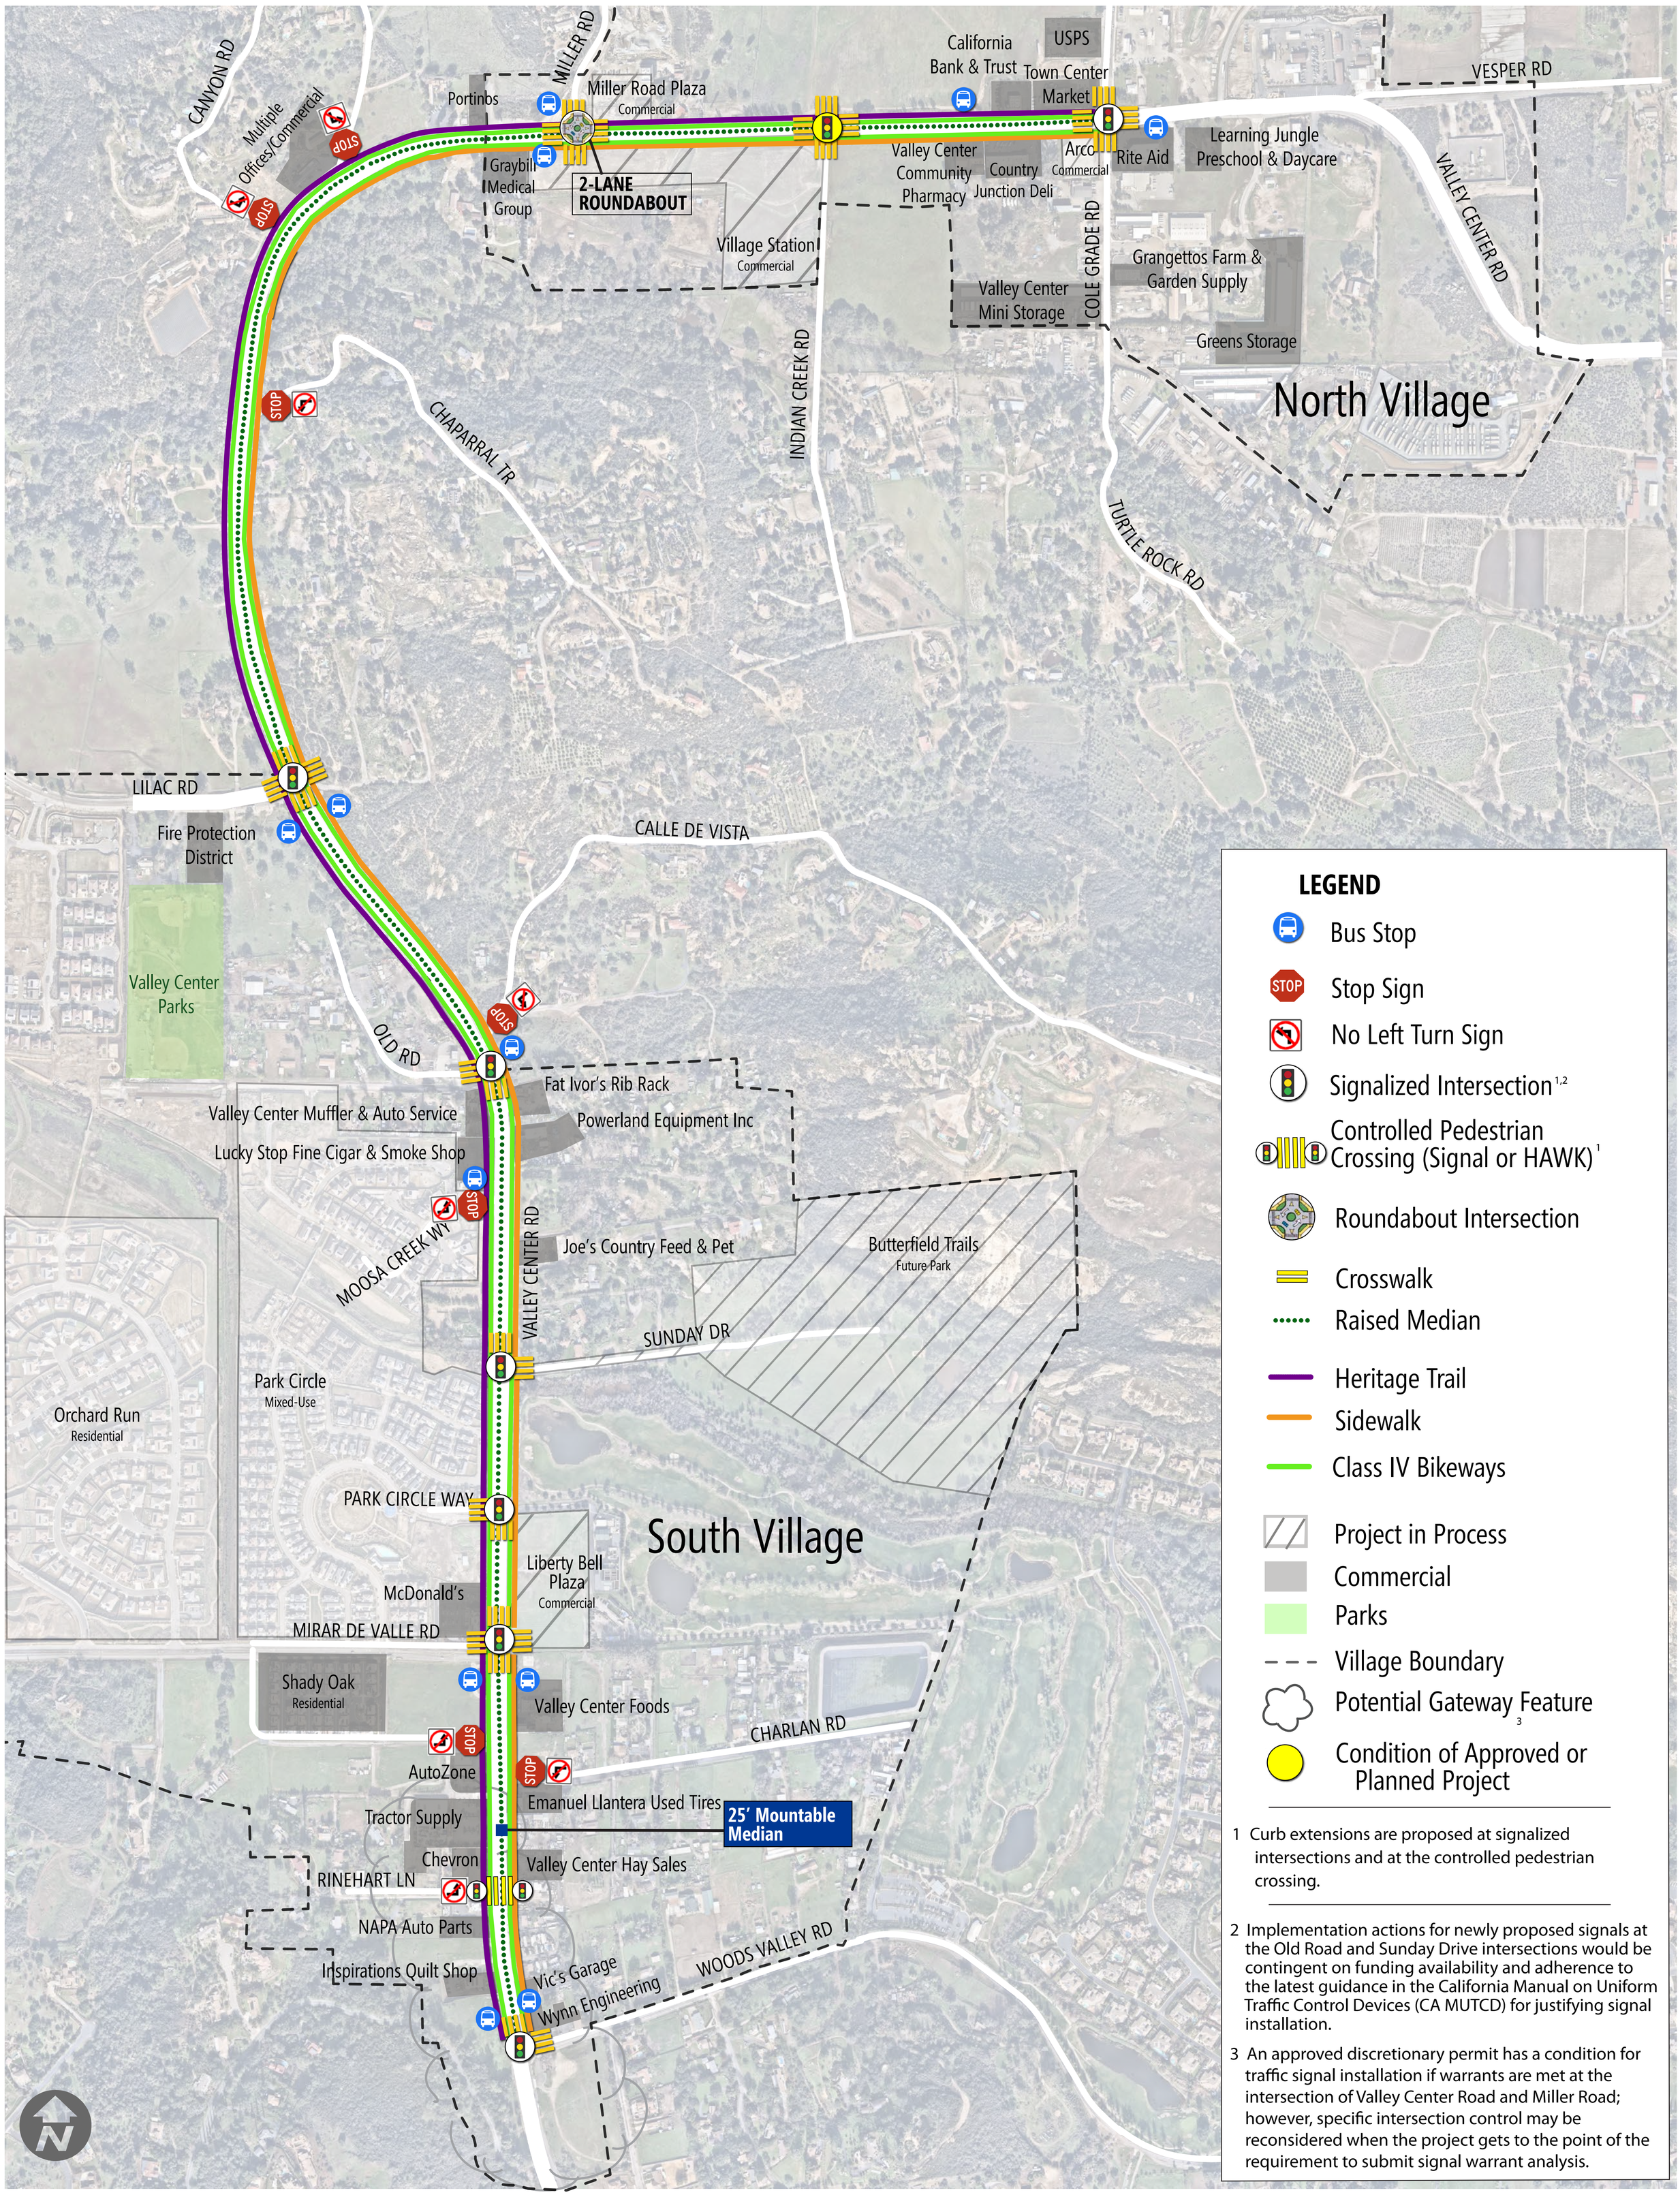

COUNTY OF SAN DIEGO

Valley Center Road Corridor Concept Plan

May 2024
\\Carlca1fs1\hroot\PDATA\170071_Valley Center Corridor\Traffic\Draft Concept Plan\Concept PLan Illustrator