


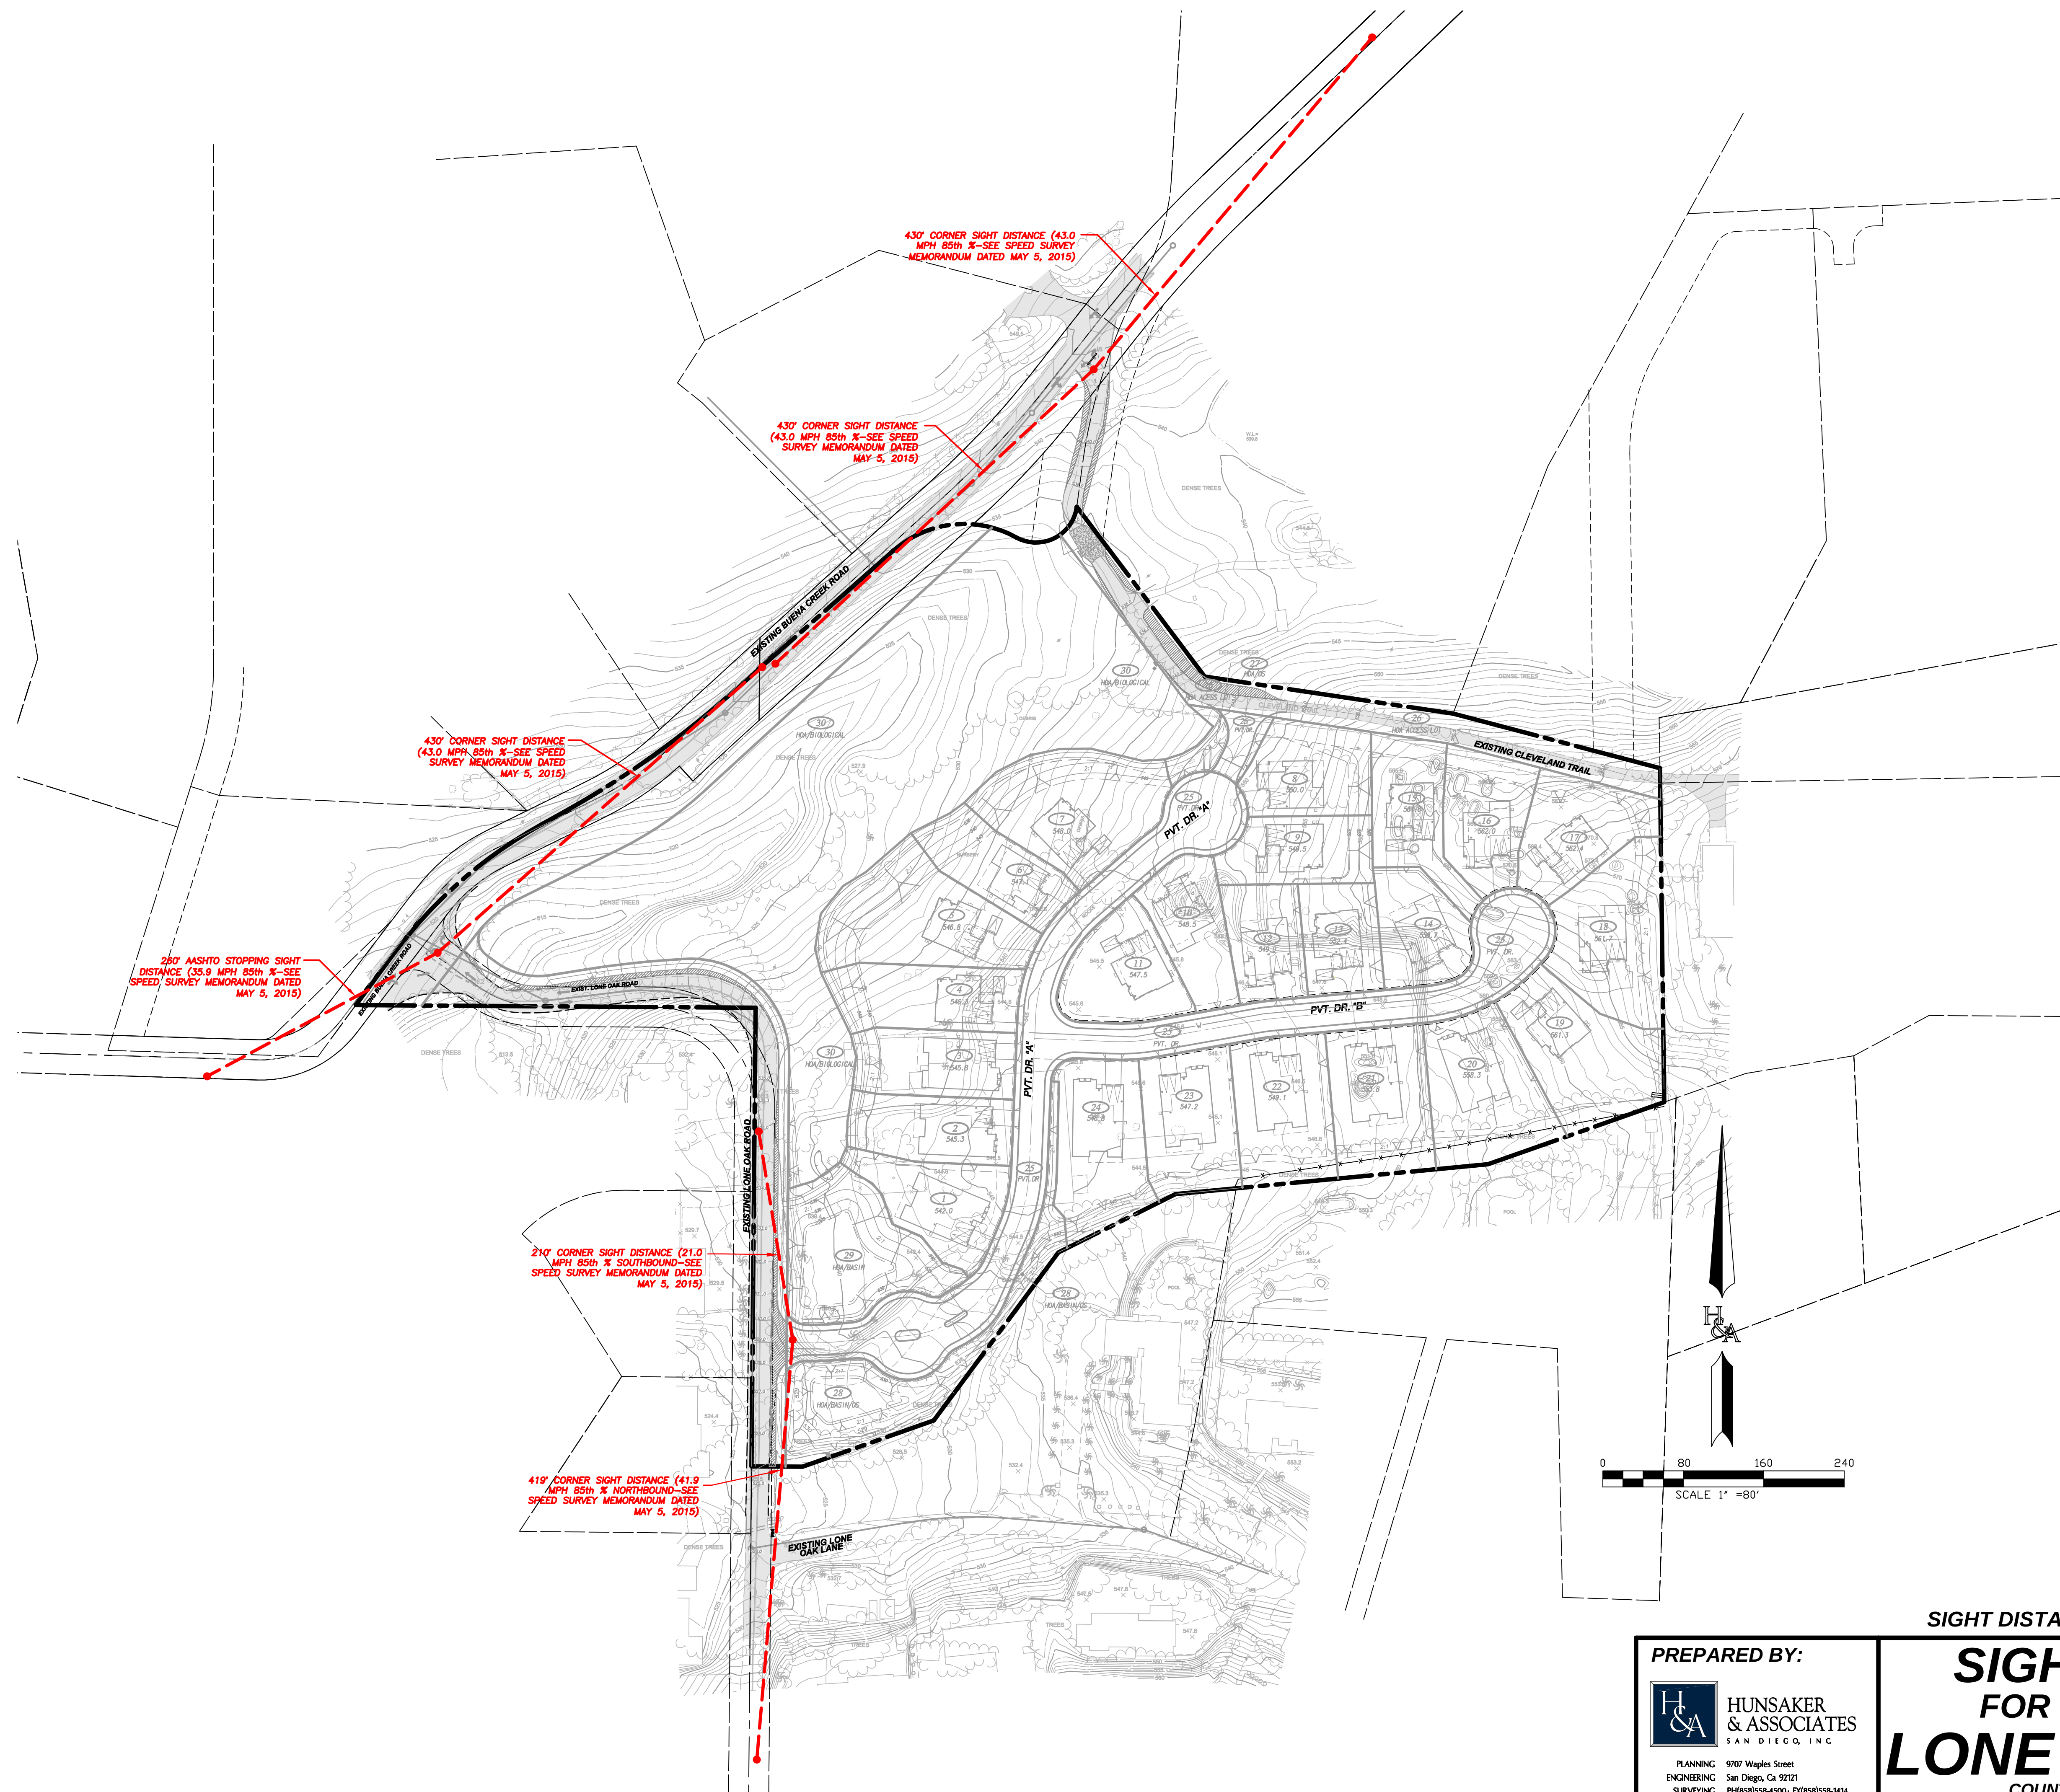

SIGHT DISTANCE COMPOSITE


PREPARED BY:



PLANNING 9707 Waples Street
ENGINEERING San Diego, Ca 92121
SURVEYING PH(858)558-4500 FX(858)558-1414

SIGHT DISTANCE
FOR TM # 5585 (RPL1)
LONE OAK RANCH
COUNTY OF SAN DIEGO, CALIFORNIA
ENV LOG #: ER-14-08-006

SHEET
1
OF
4

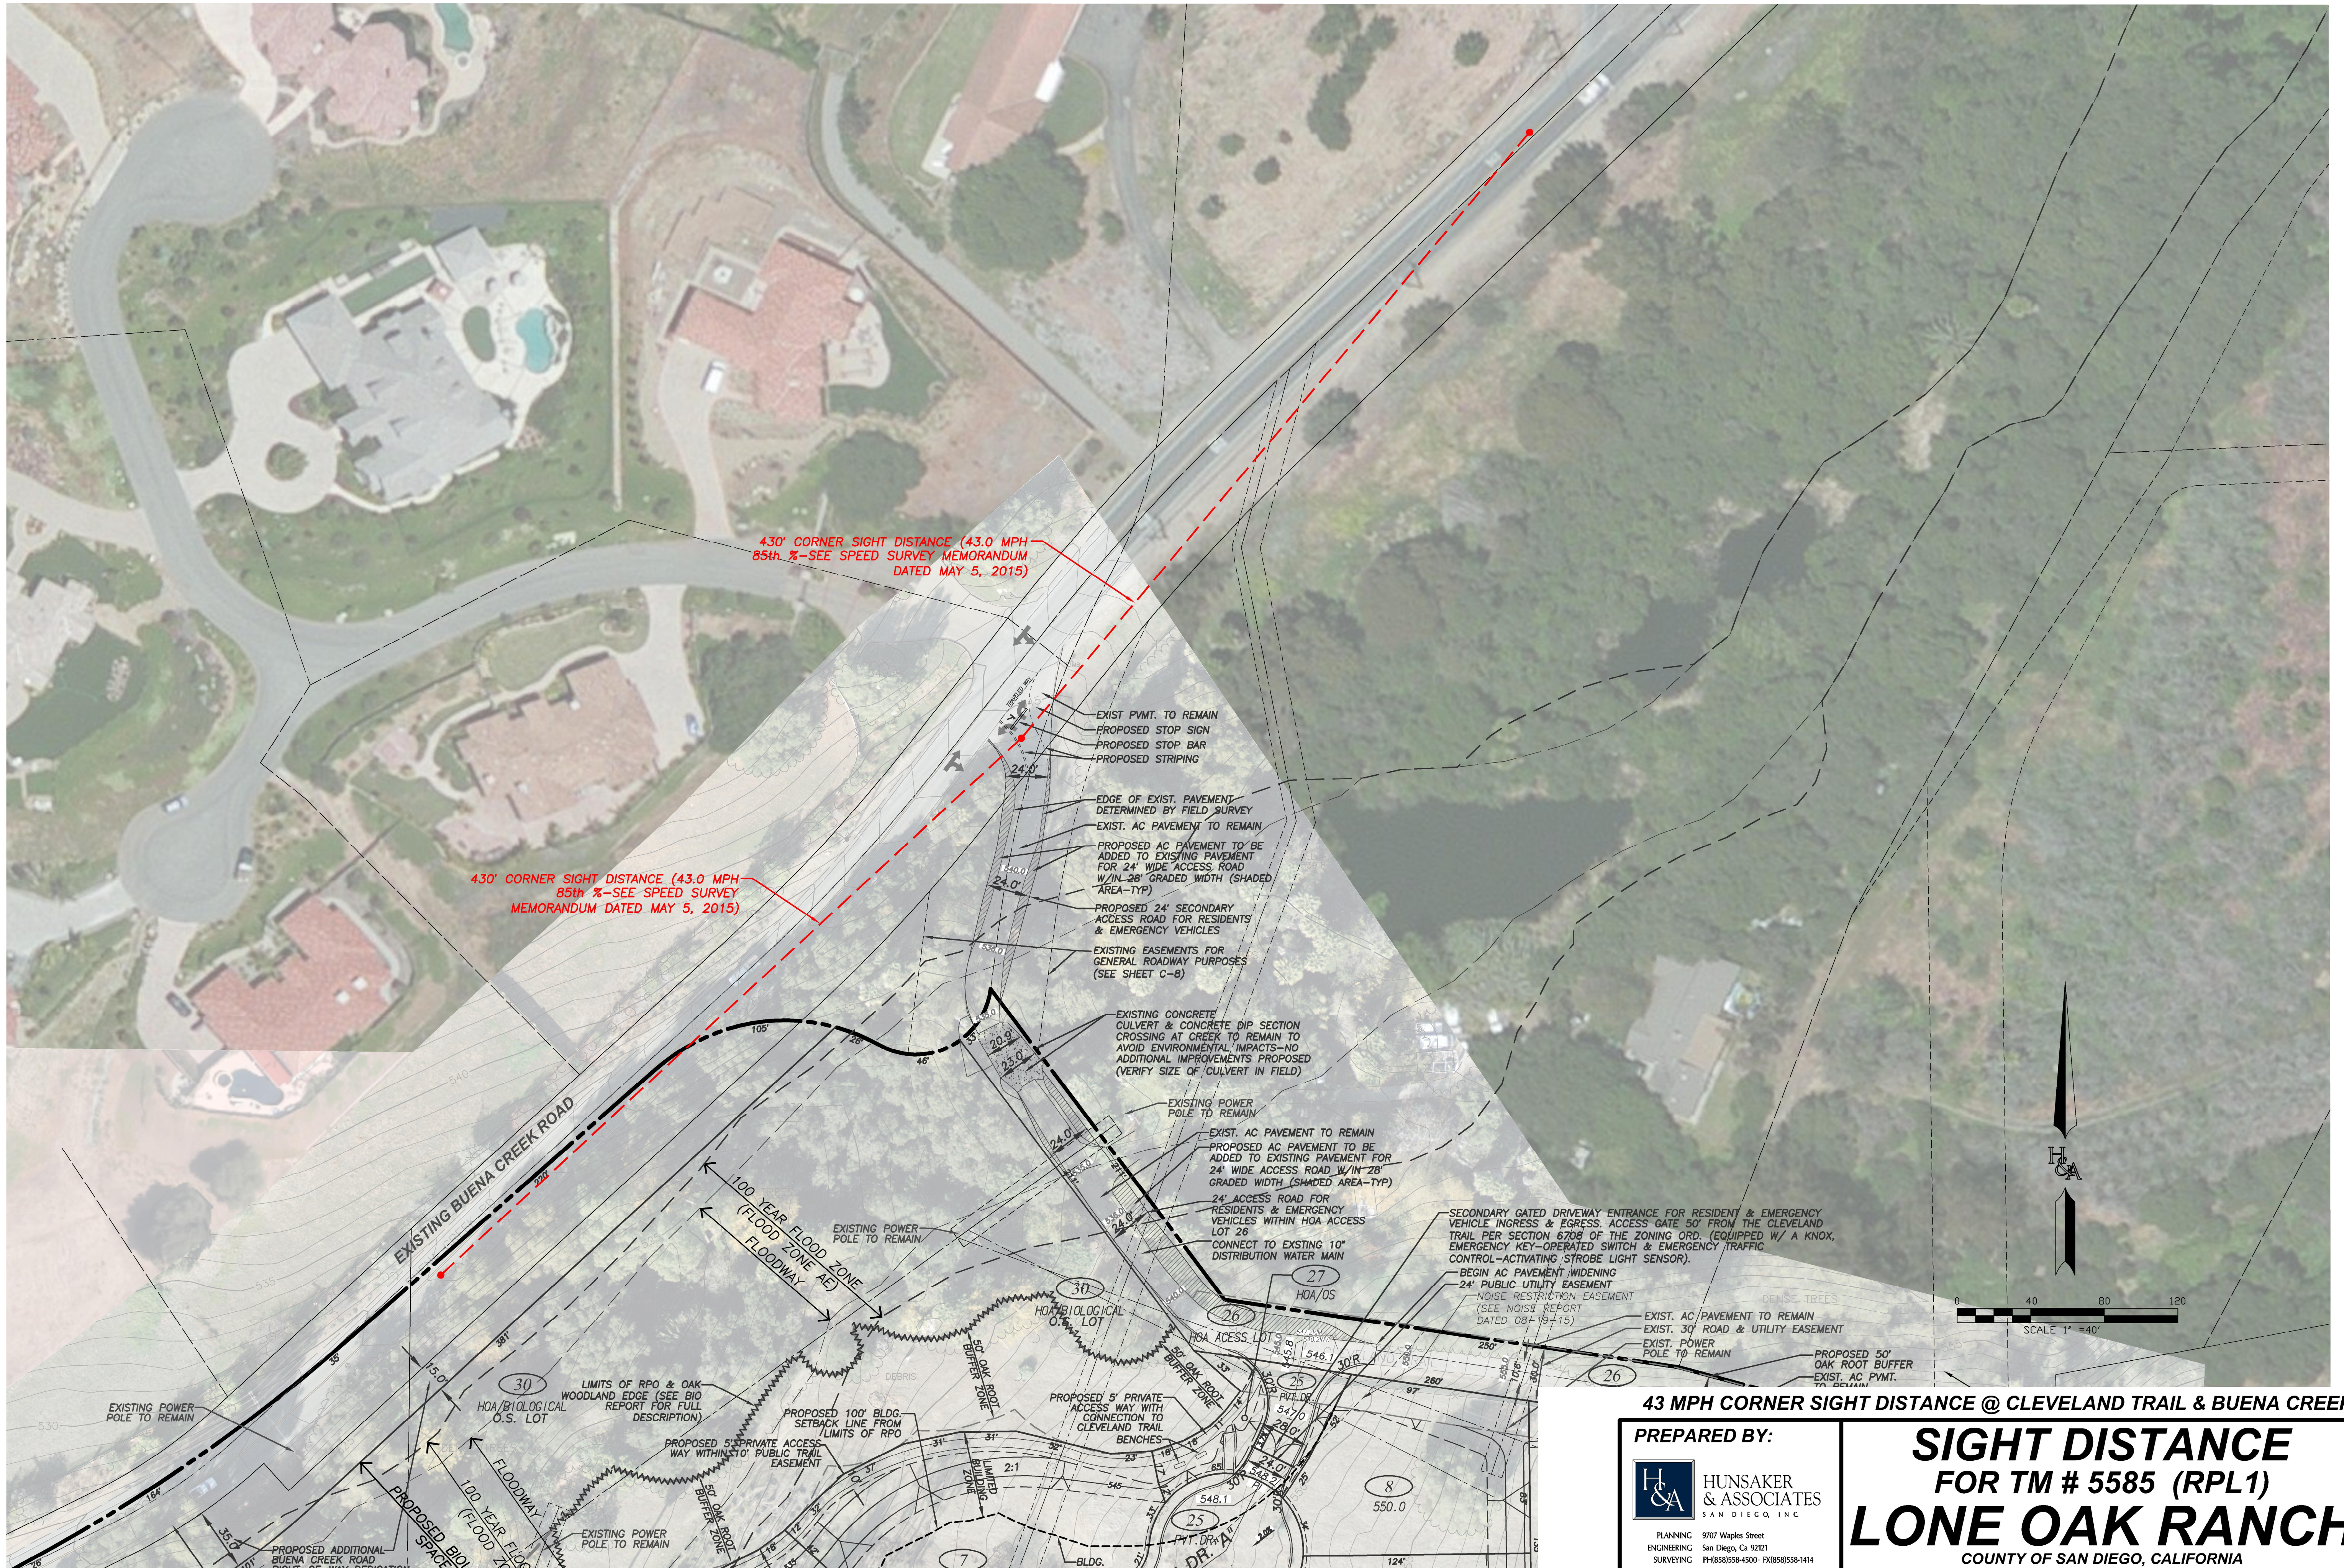

43 MPH CORNER SIGHT DISTANCE @ CLEVELAND TRAIL & BUENA CREEK ROAD

PREPARED BY:



PLANNING 9707 Waples Street
ENGINEERING San Diego, Ca 92121
SURVEYING PH(619)558-4500 FX(619)558-1414

SIGHT DISTANCE
FOR TM # 5585 (RPL1)
LONE OAK RANCH
COUNTY OF SAN DIEGO, CALIFORNIA
ENV LOG #: ER-14-08-006

SHEET
3
OF
4



PLANNING 9707 Waples Street
ENGINEERING San Diego, Ca 92121
SURVEYING PH(858)558-4500 · FX(858)558-1414

ENV LOG #: ER-14-08-006

NO# 2414-35