


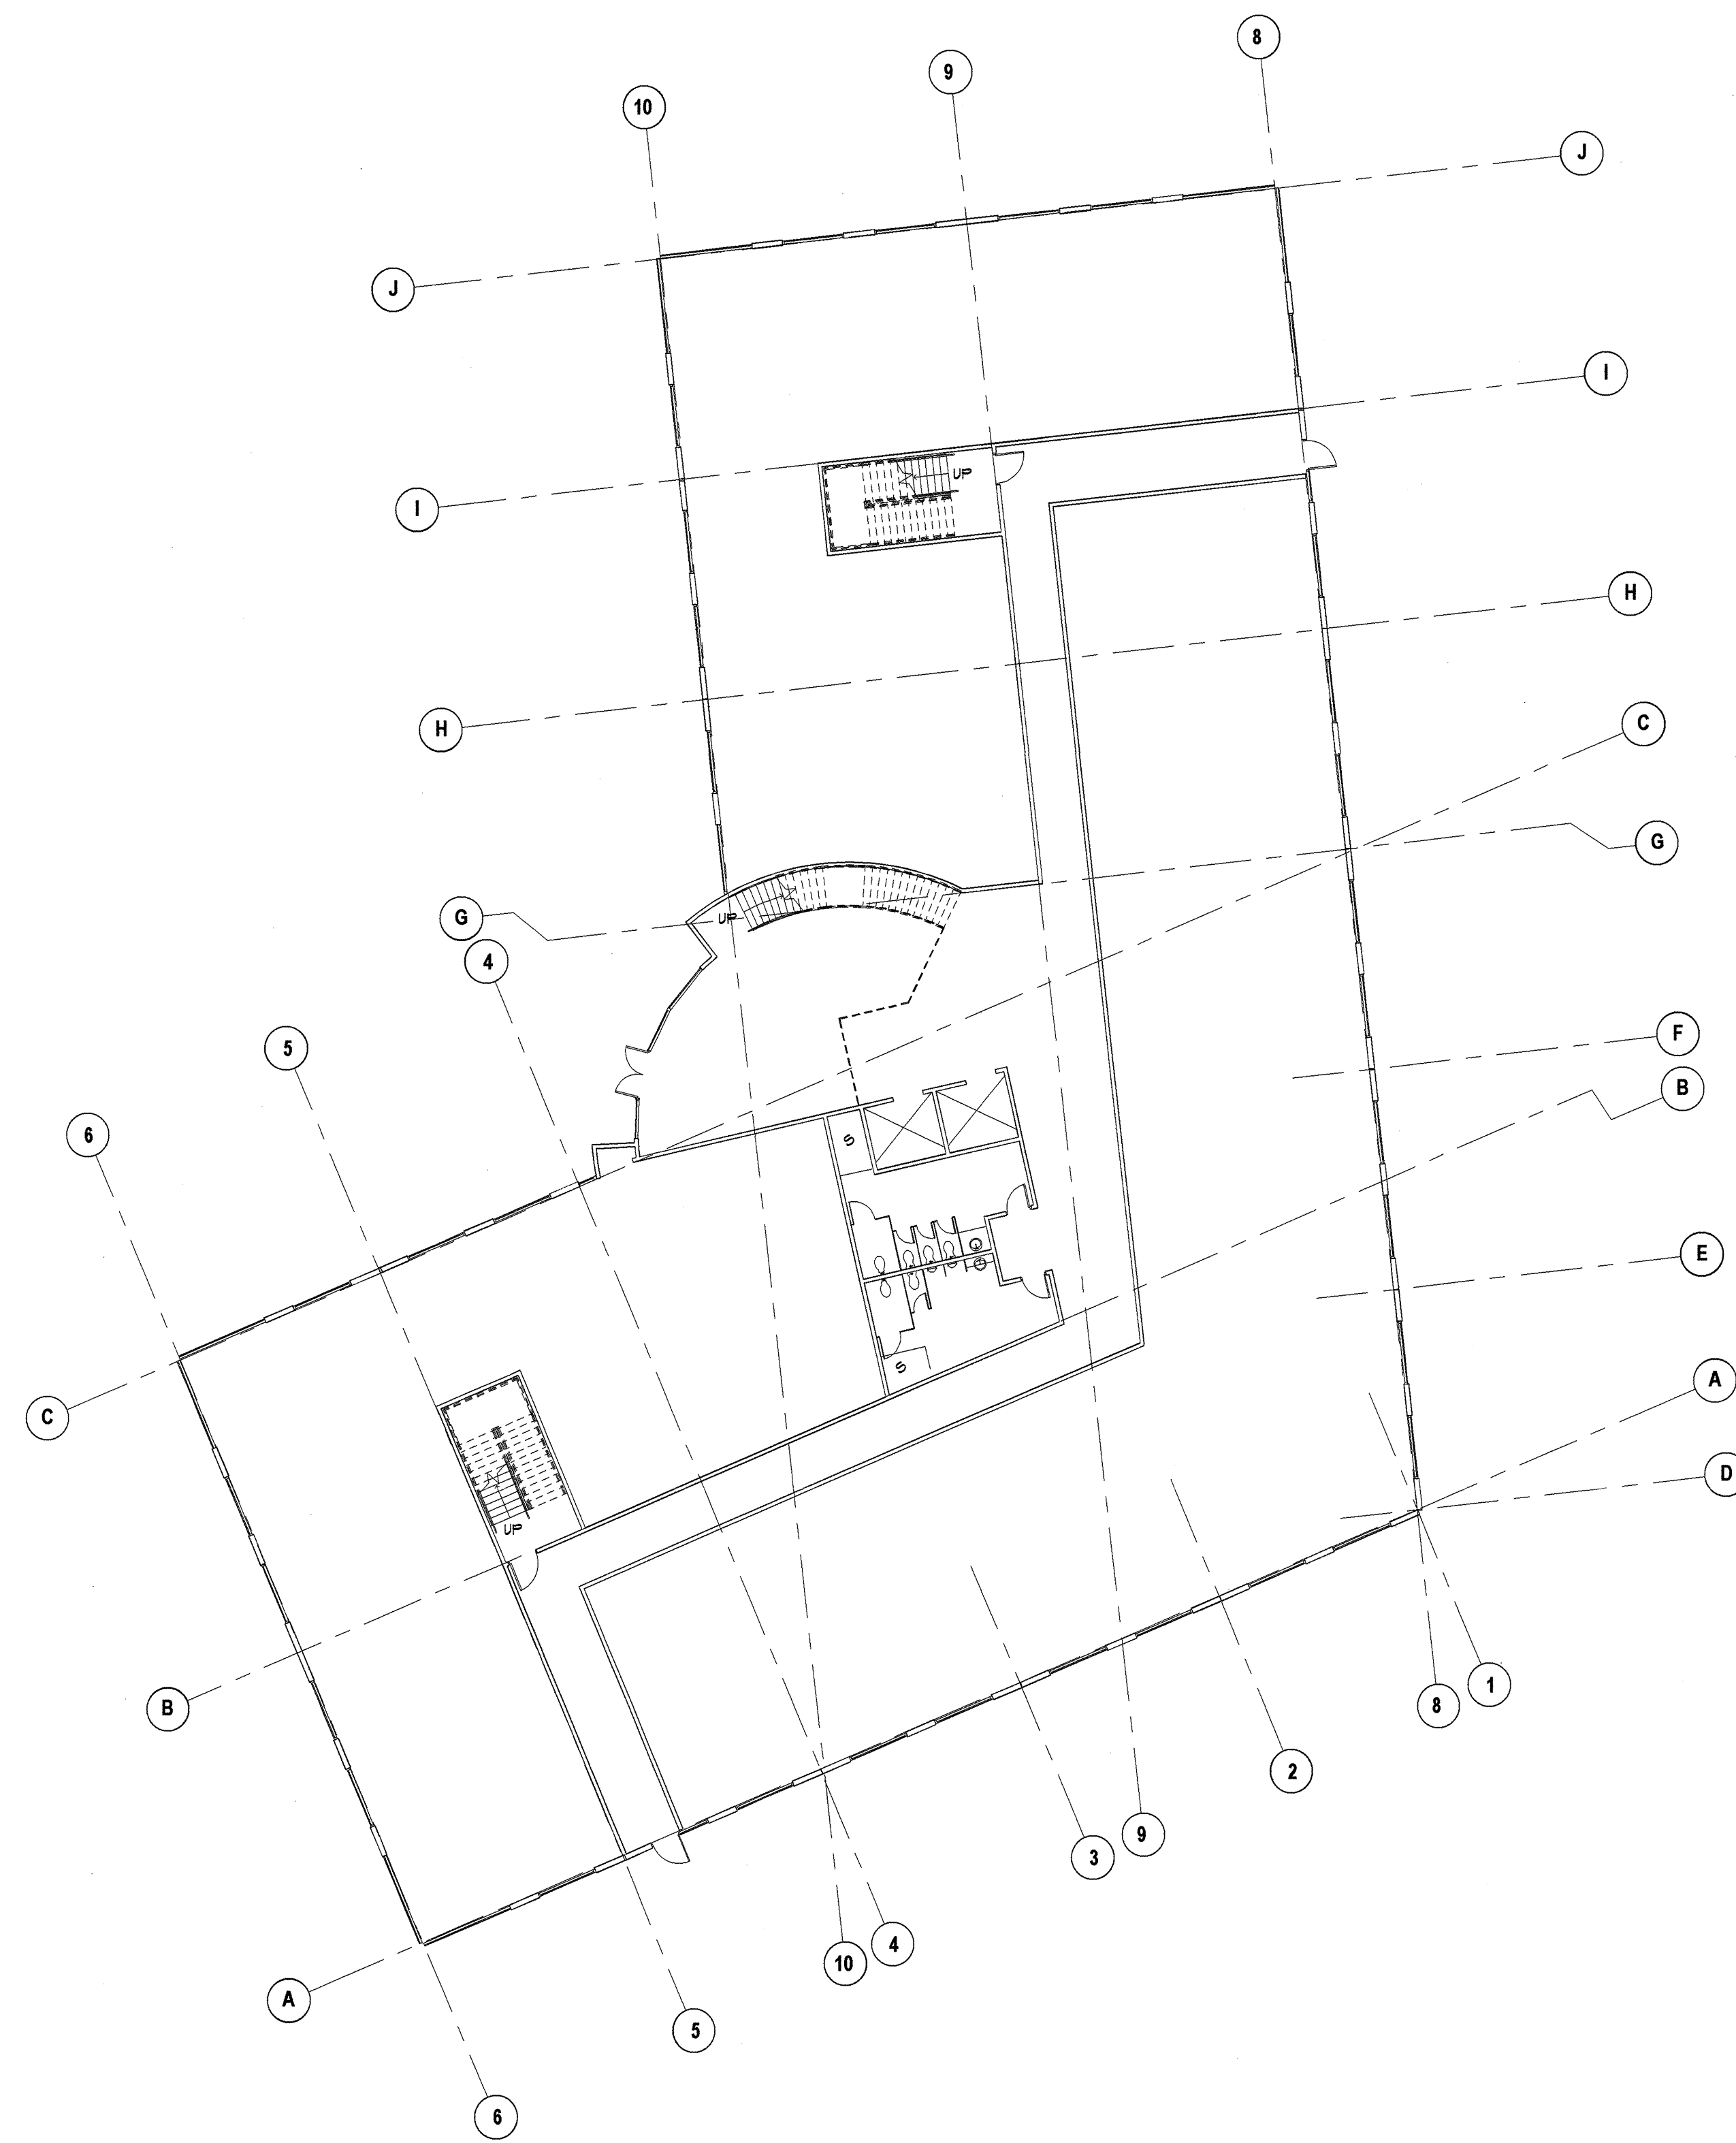


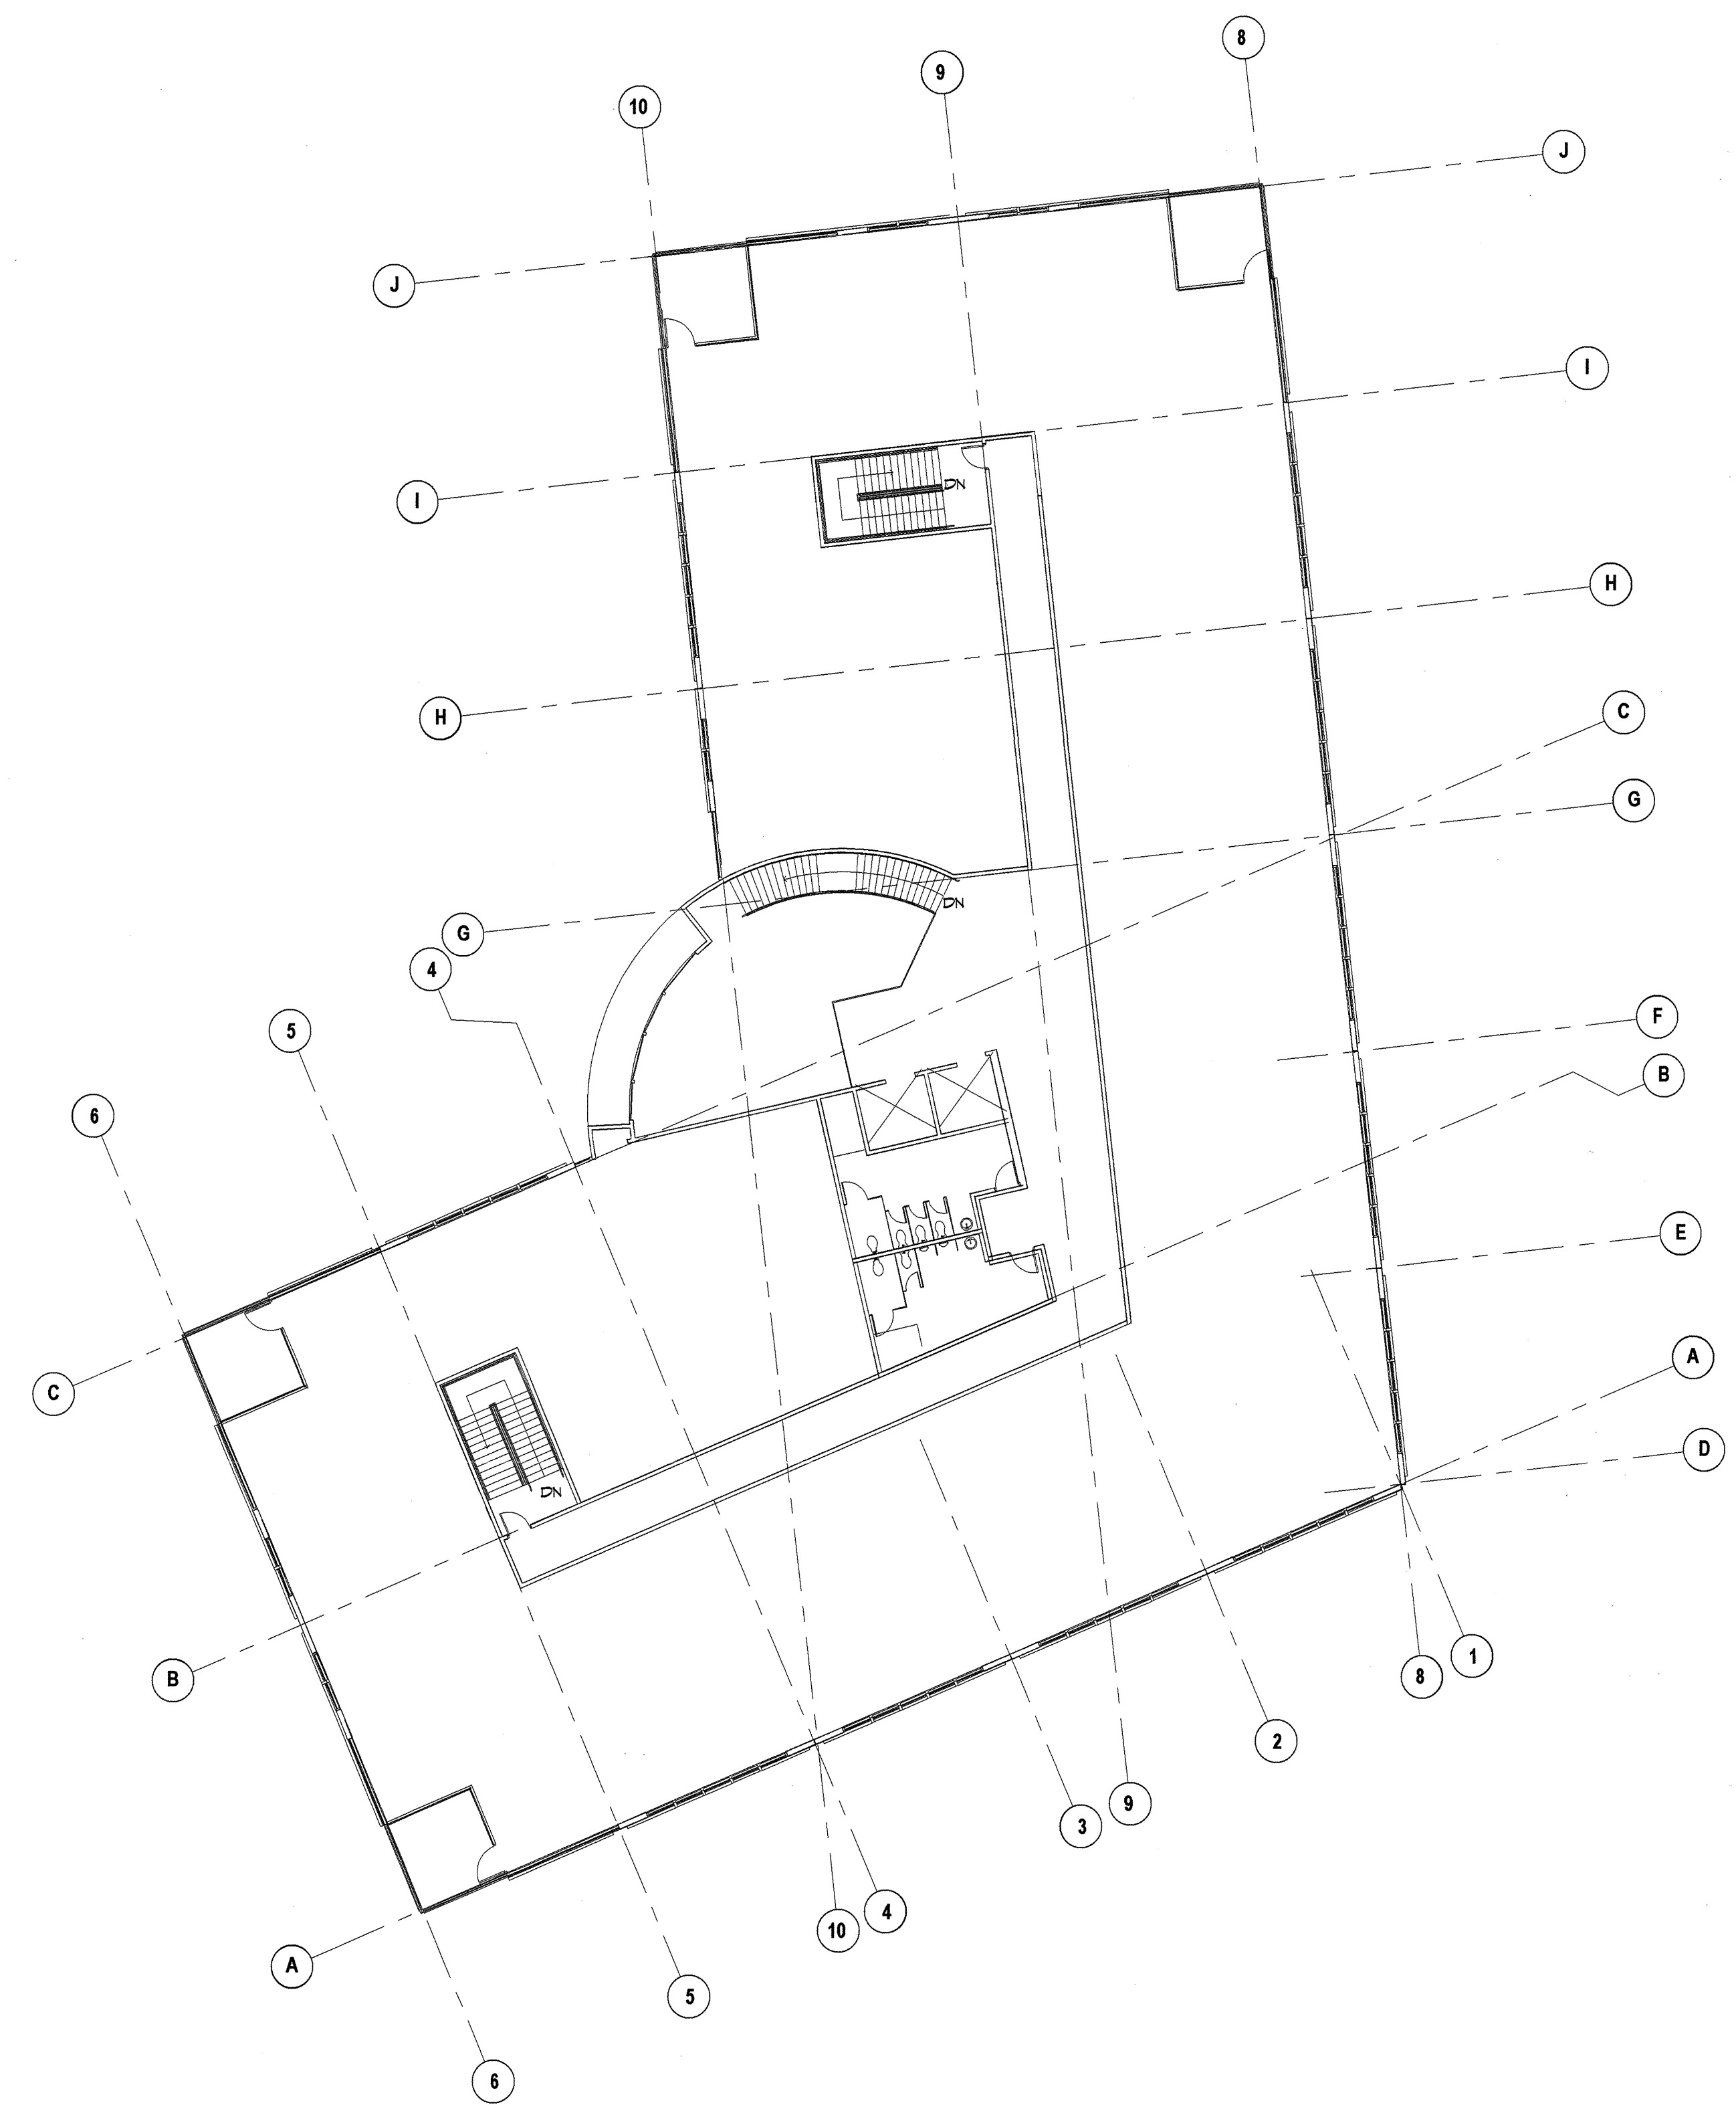


1 BUILDING A - FLOOR PLAN - LEVEL 1
1/16" = 1'-0"

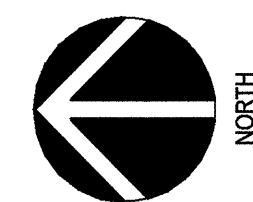

2 BUILDING A - FLOOR PLAN - LEVEL 2
1/16" = 1'-0"

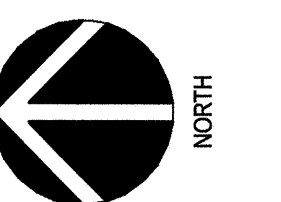

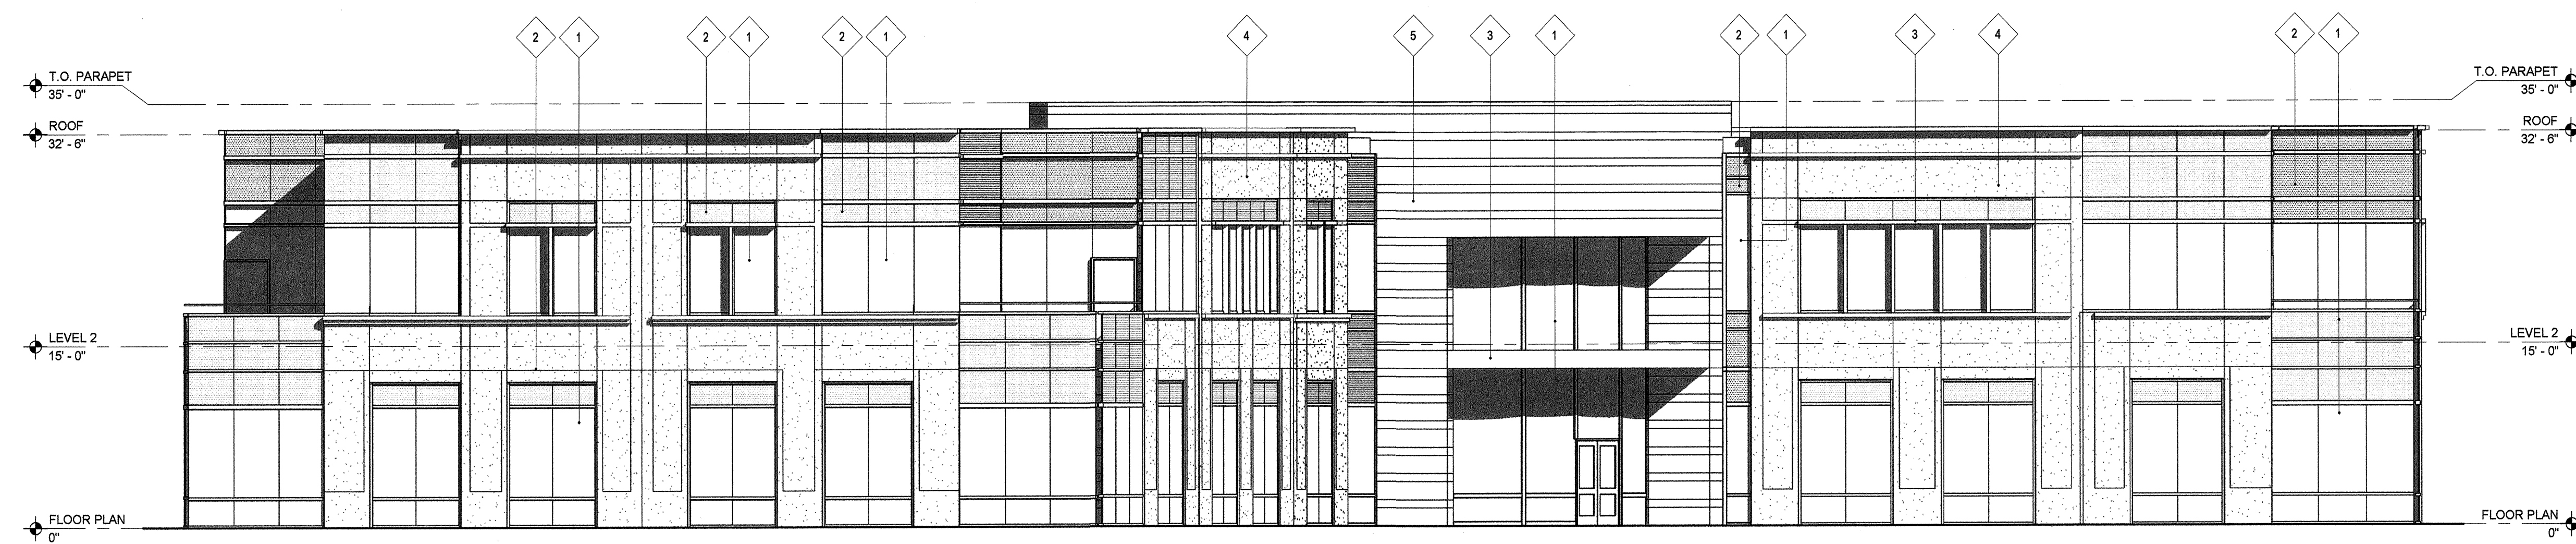


1 BUILDING A - EAST ELEVATION
1/8" = 1'-0"



2 BUILDING A - SOUTH ELEVATION
1/8" = 1'-0"




3 BUILDING A - WEST ELEVATION
1/8" = 1'-0"


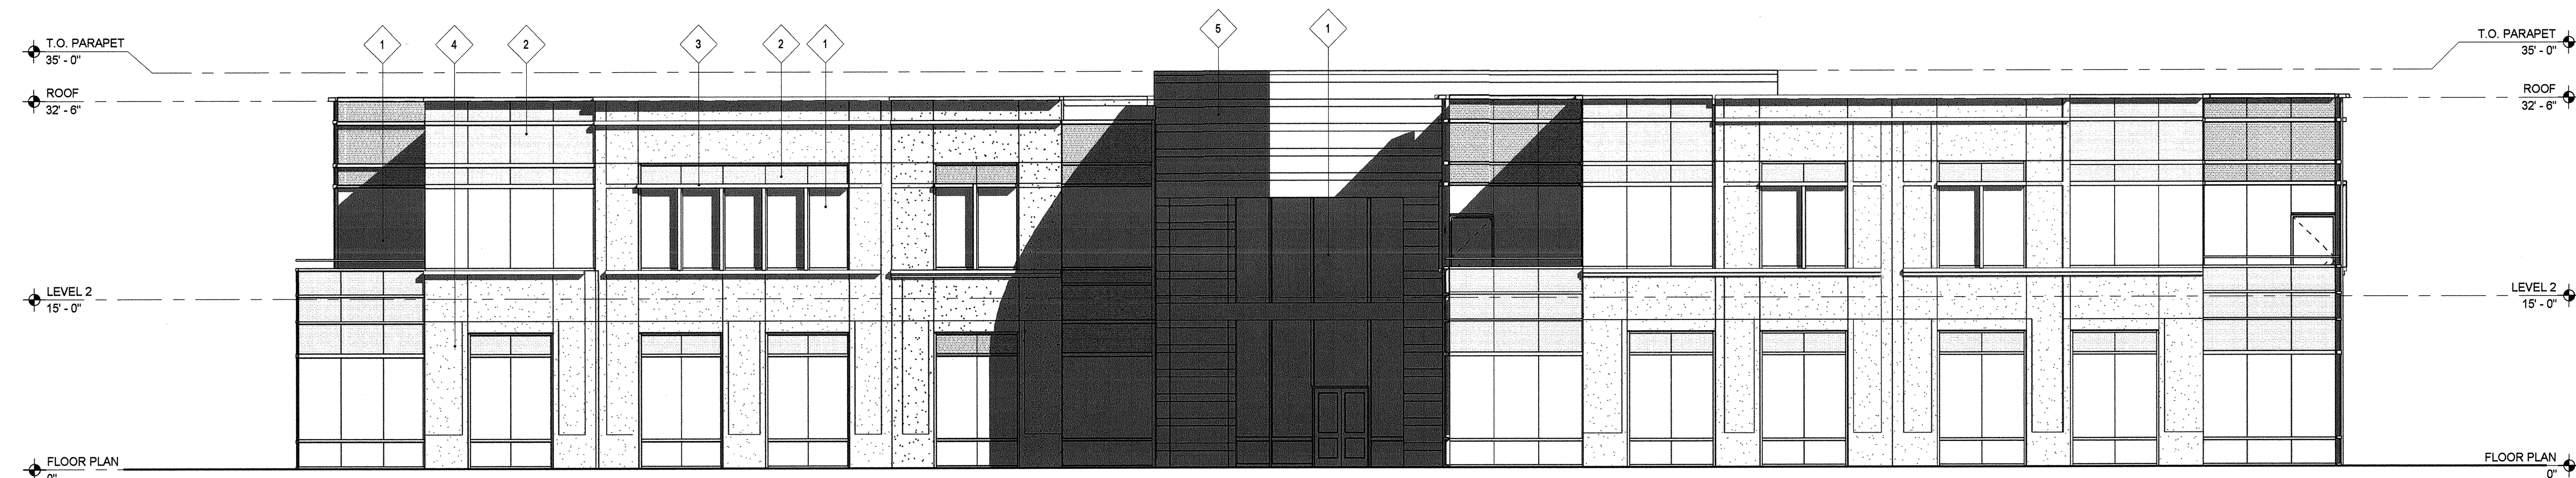


4 BUILDING A - NORTH ELEVATION
1/8" = 1'-0"


1	GLASS
2	SPANDREL GLASS
3	METAL ANNING
4	TILT-UP CONCRETE IV TEXTURED FINISH
5	STONE TILE
KEYNOTE LEGEND	

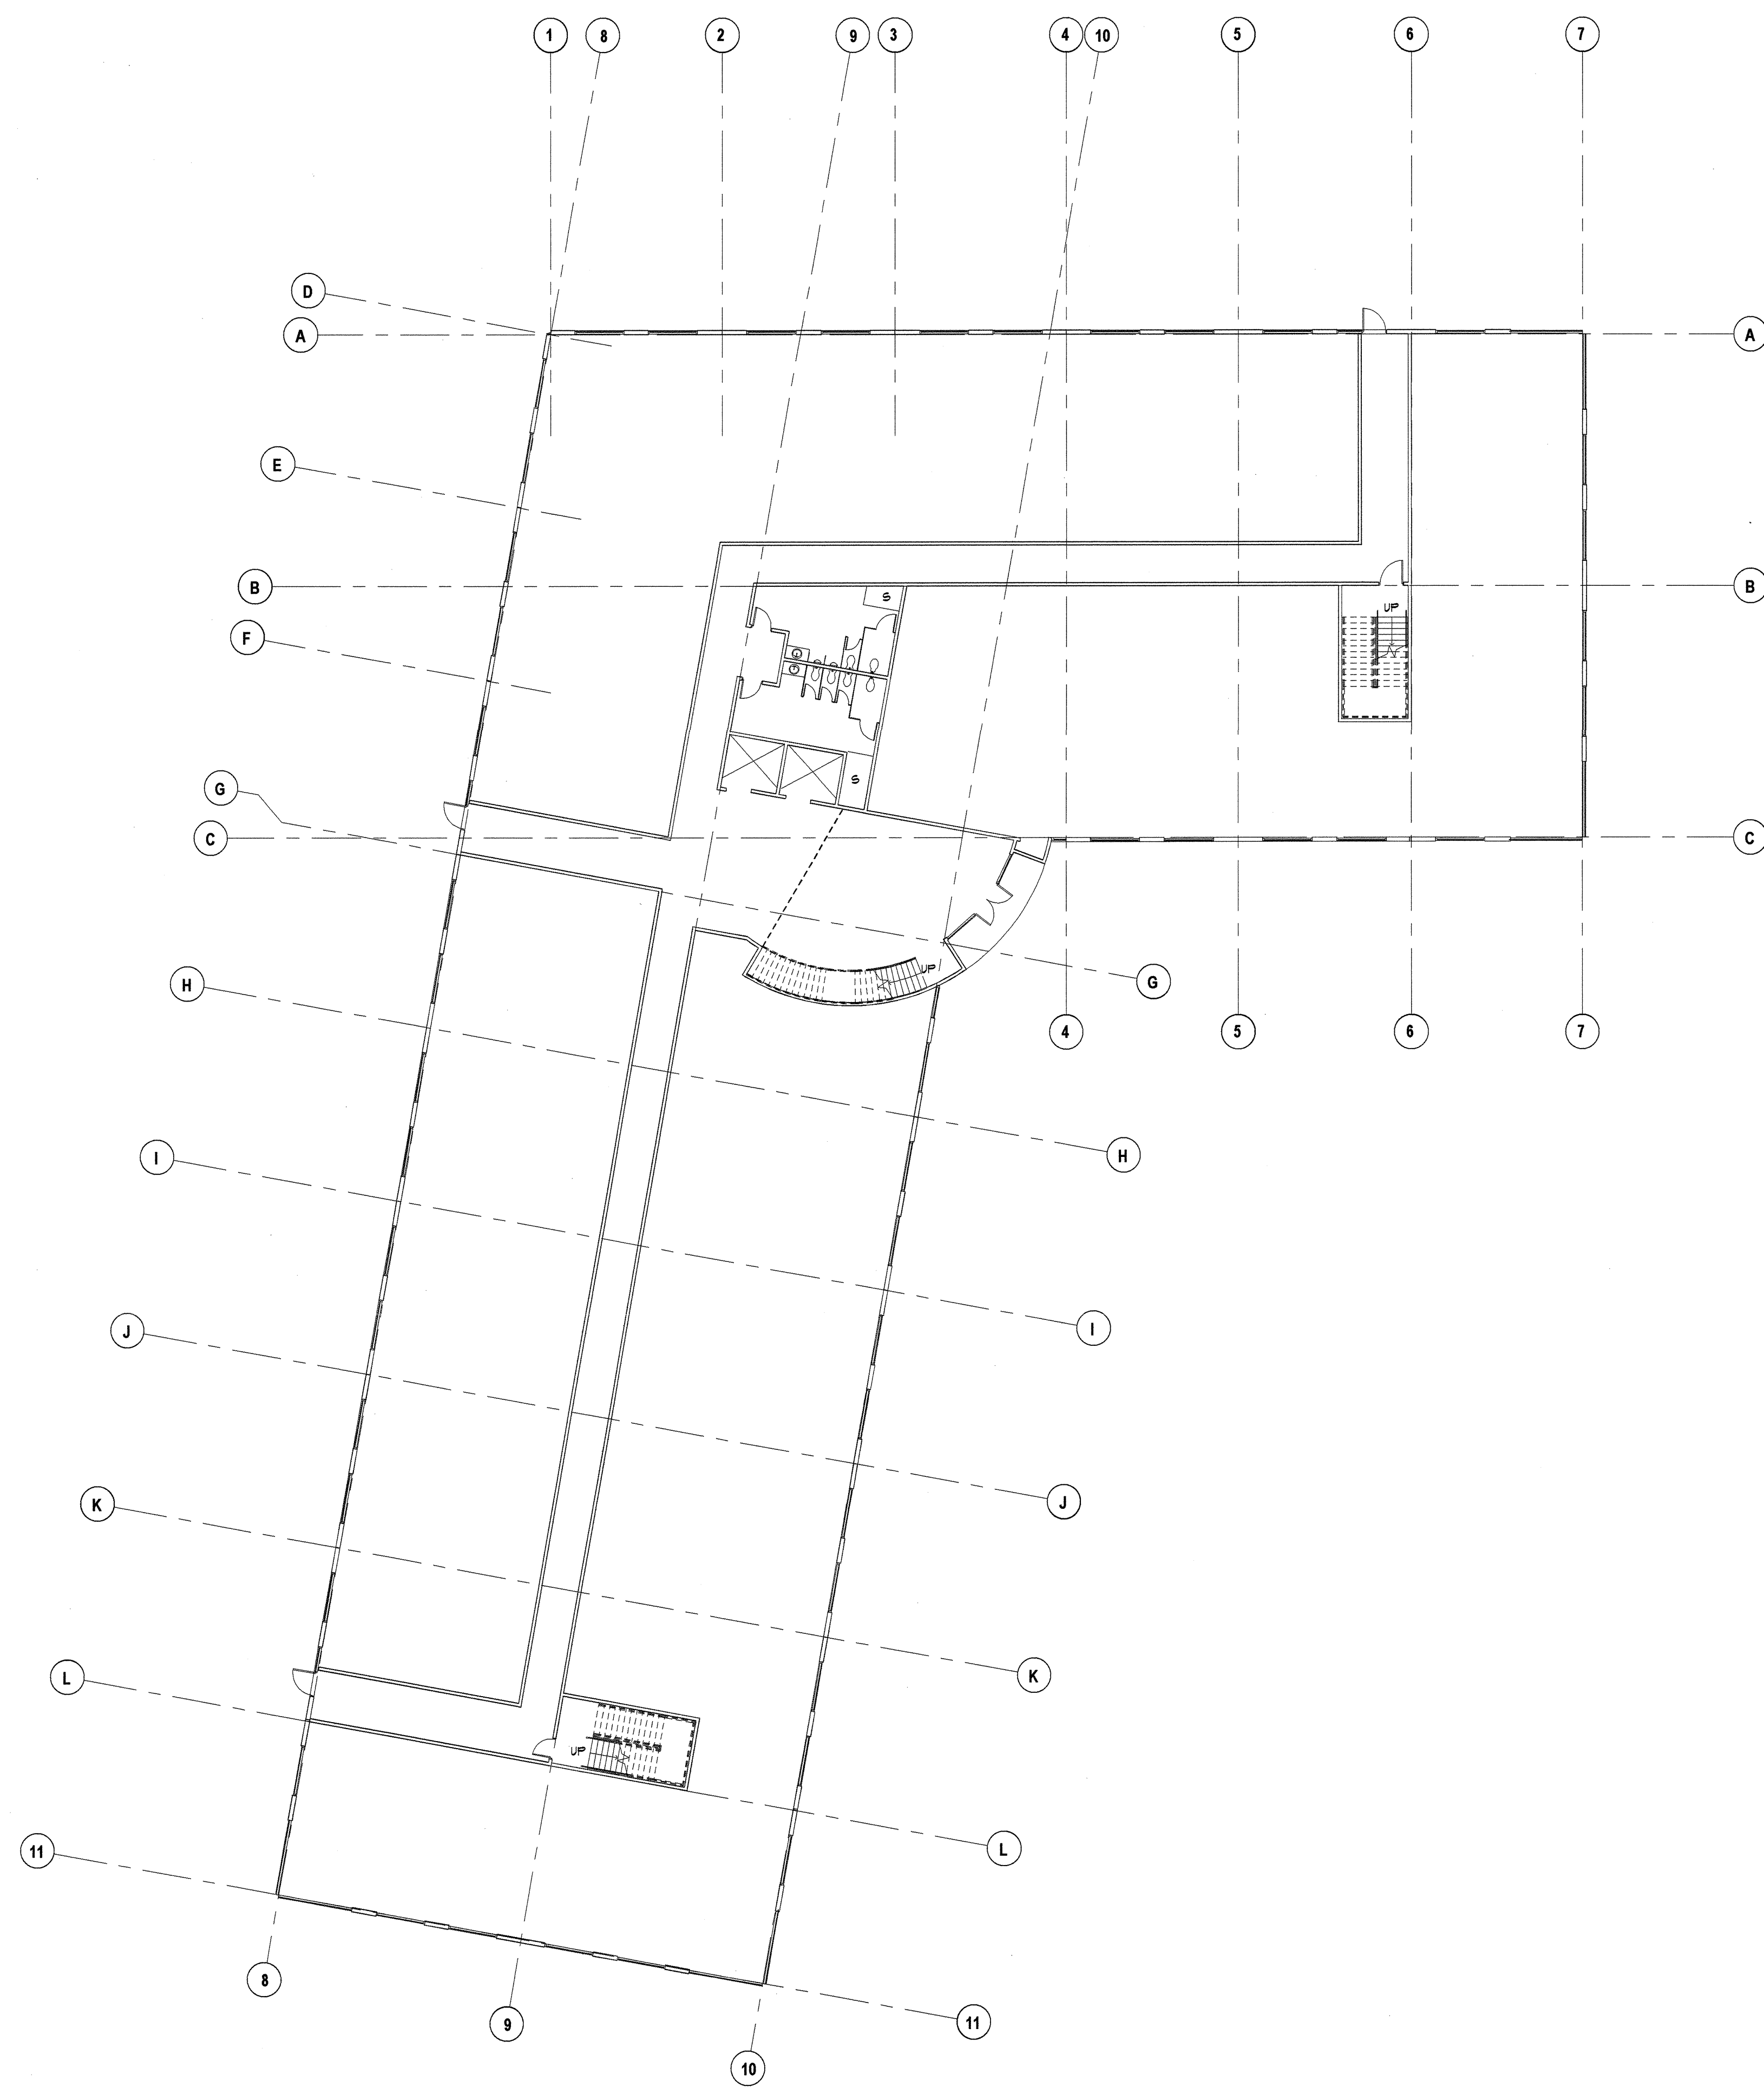

1 BUILDING B - FLOOR PLAN - LEVEL 1
1/16" = 1'-0"

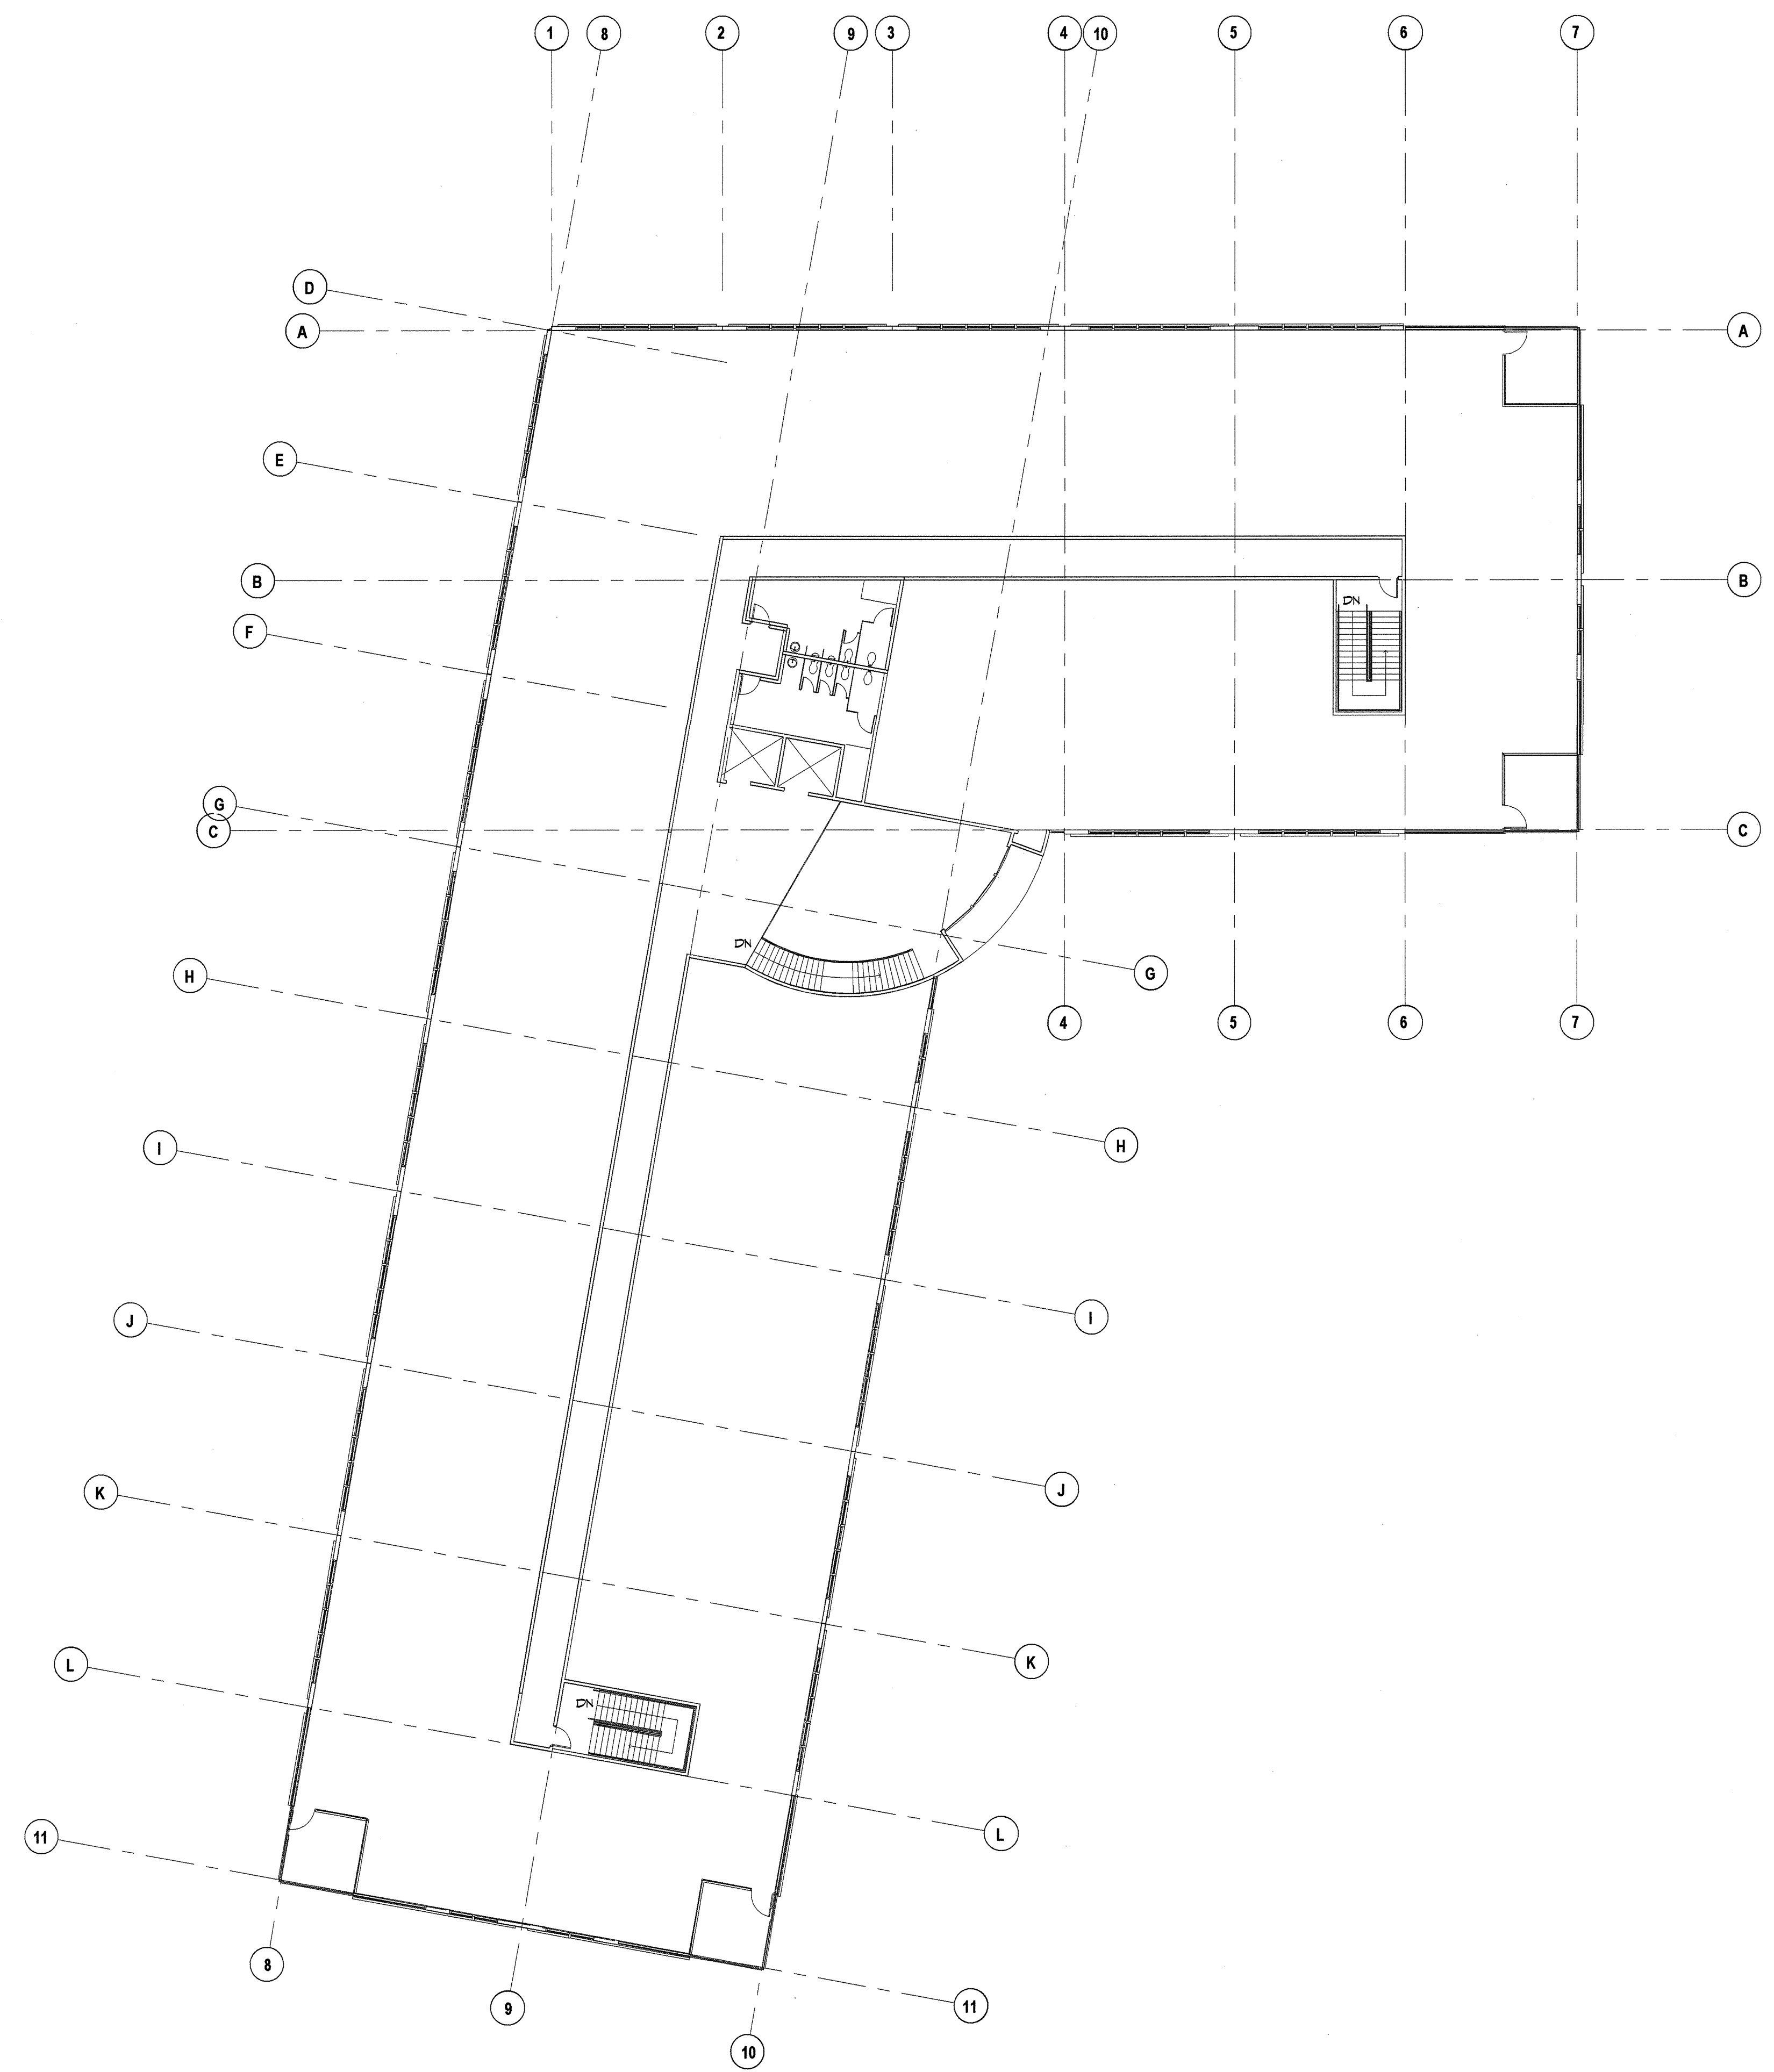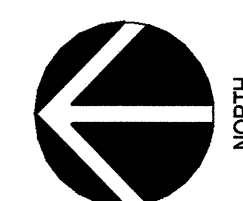

2 BUILDING B - FLOOR PLAN - LEVEL 2
1/16" = 1'-0"

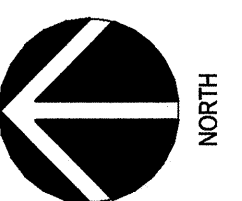

CAMPUS PARK
SAN DIEGO COUNTY, CALIFORNIA

OFFICE BUILDING B - 55,000 G.S.F.

SGPA ARCHITECTURE AND PLANNING
SAN DIEGO . SAN FRANCISCO

20663-P01
06.13.2008


copyright 2008

7 OF 12






1 BLDG B - NORTH ELEVATION
1/8" = 1'-0"

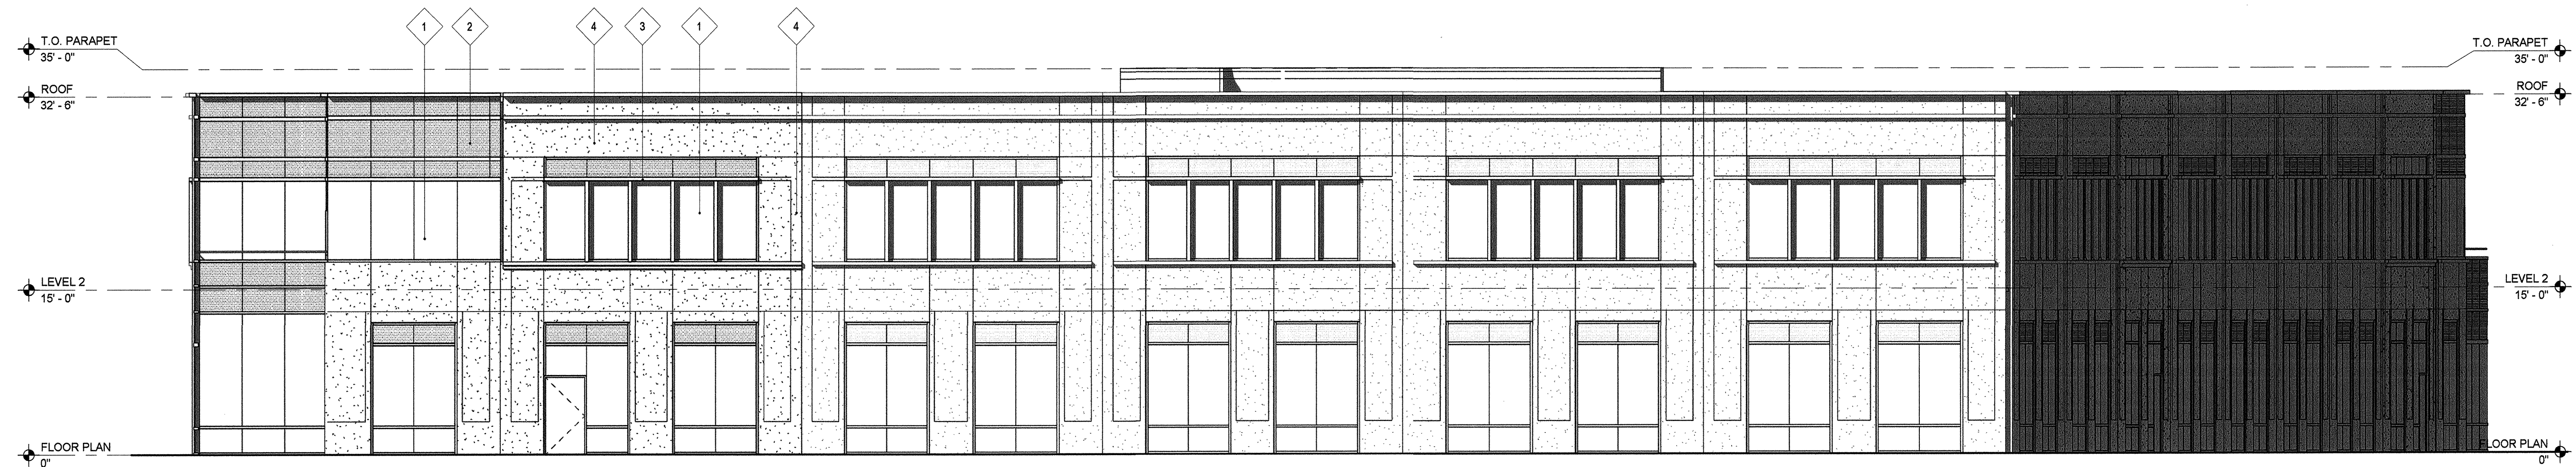

2 BLDG B - EAST ELEVATION
1/8" = 1'-0"




3 BLDG B - SOUTH ELEVATION
1/8" = 1'-0"


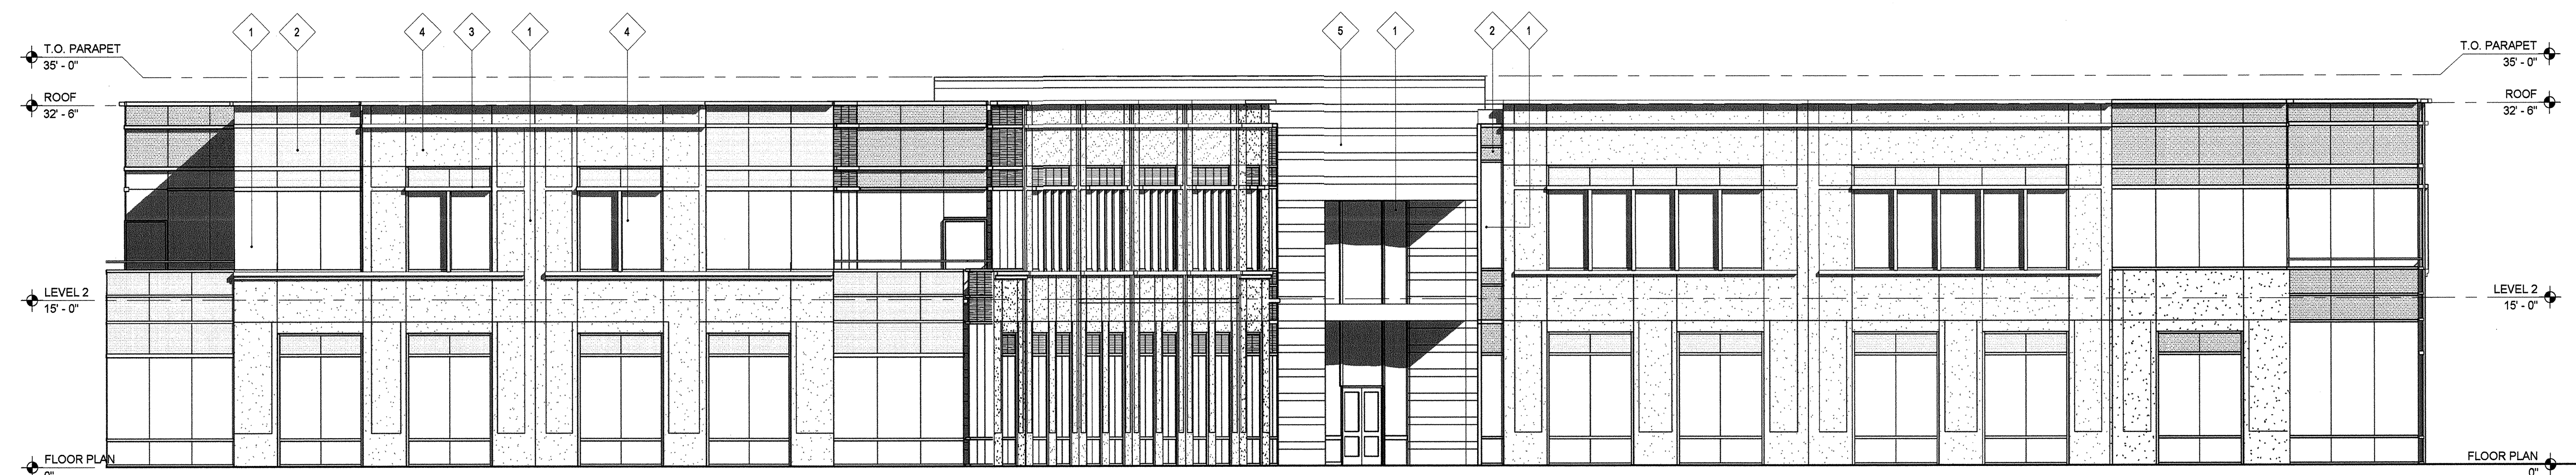


4 BLDG B - WEST ELEVATION
1/8" = 1'-0"


1	GLASS
2	SPANDREL GLASS
3	METAL ANNING
4	FLY-UP CONCRETE W/ TEXTURED FINISH
5	STONE TILE
KEYNOTE LEGEND	

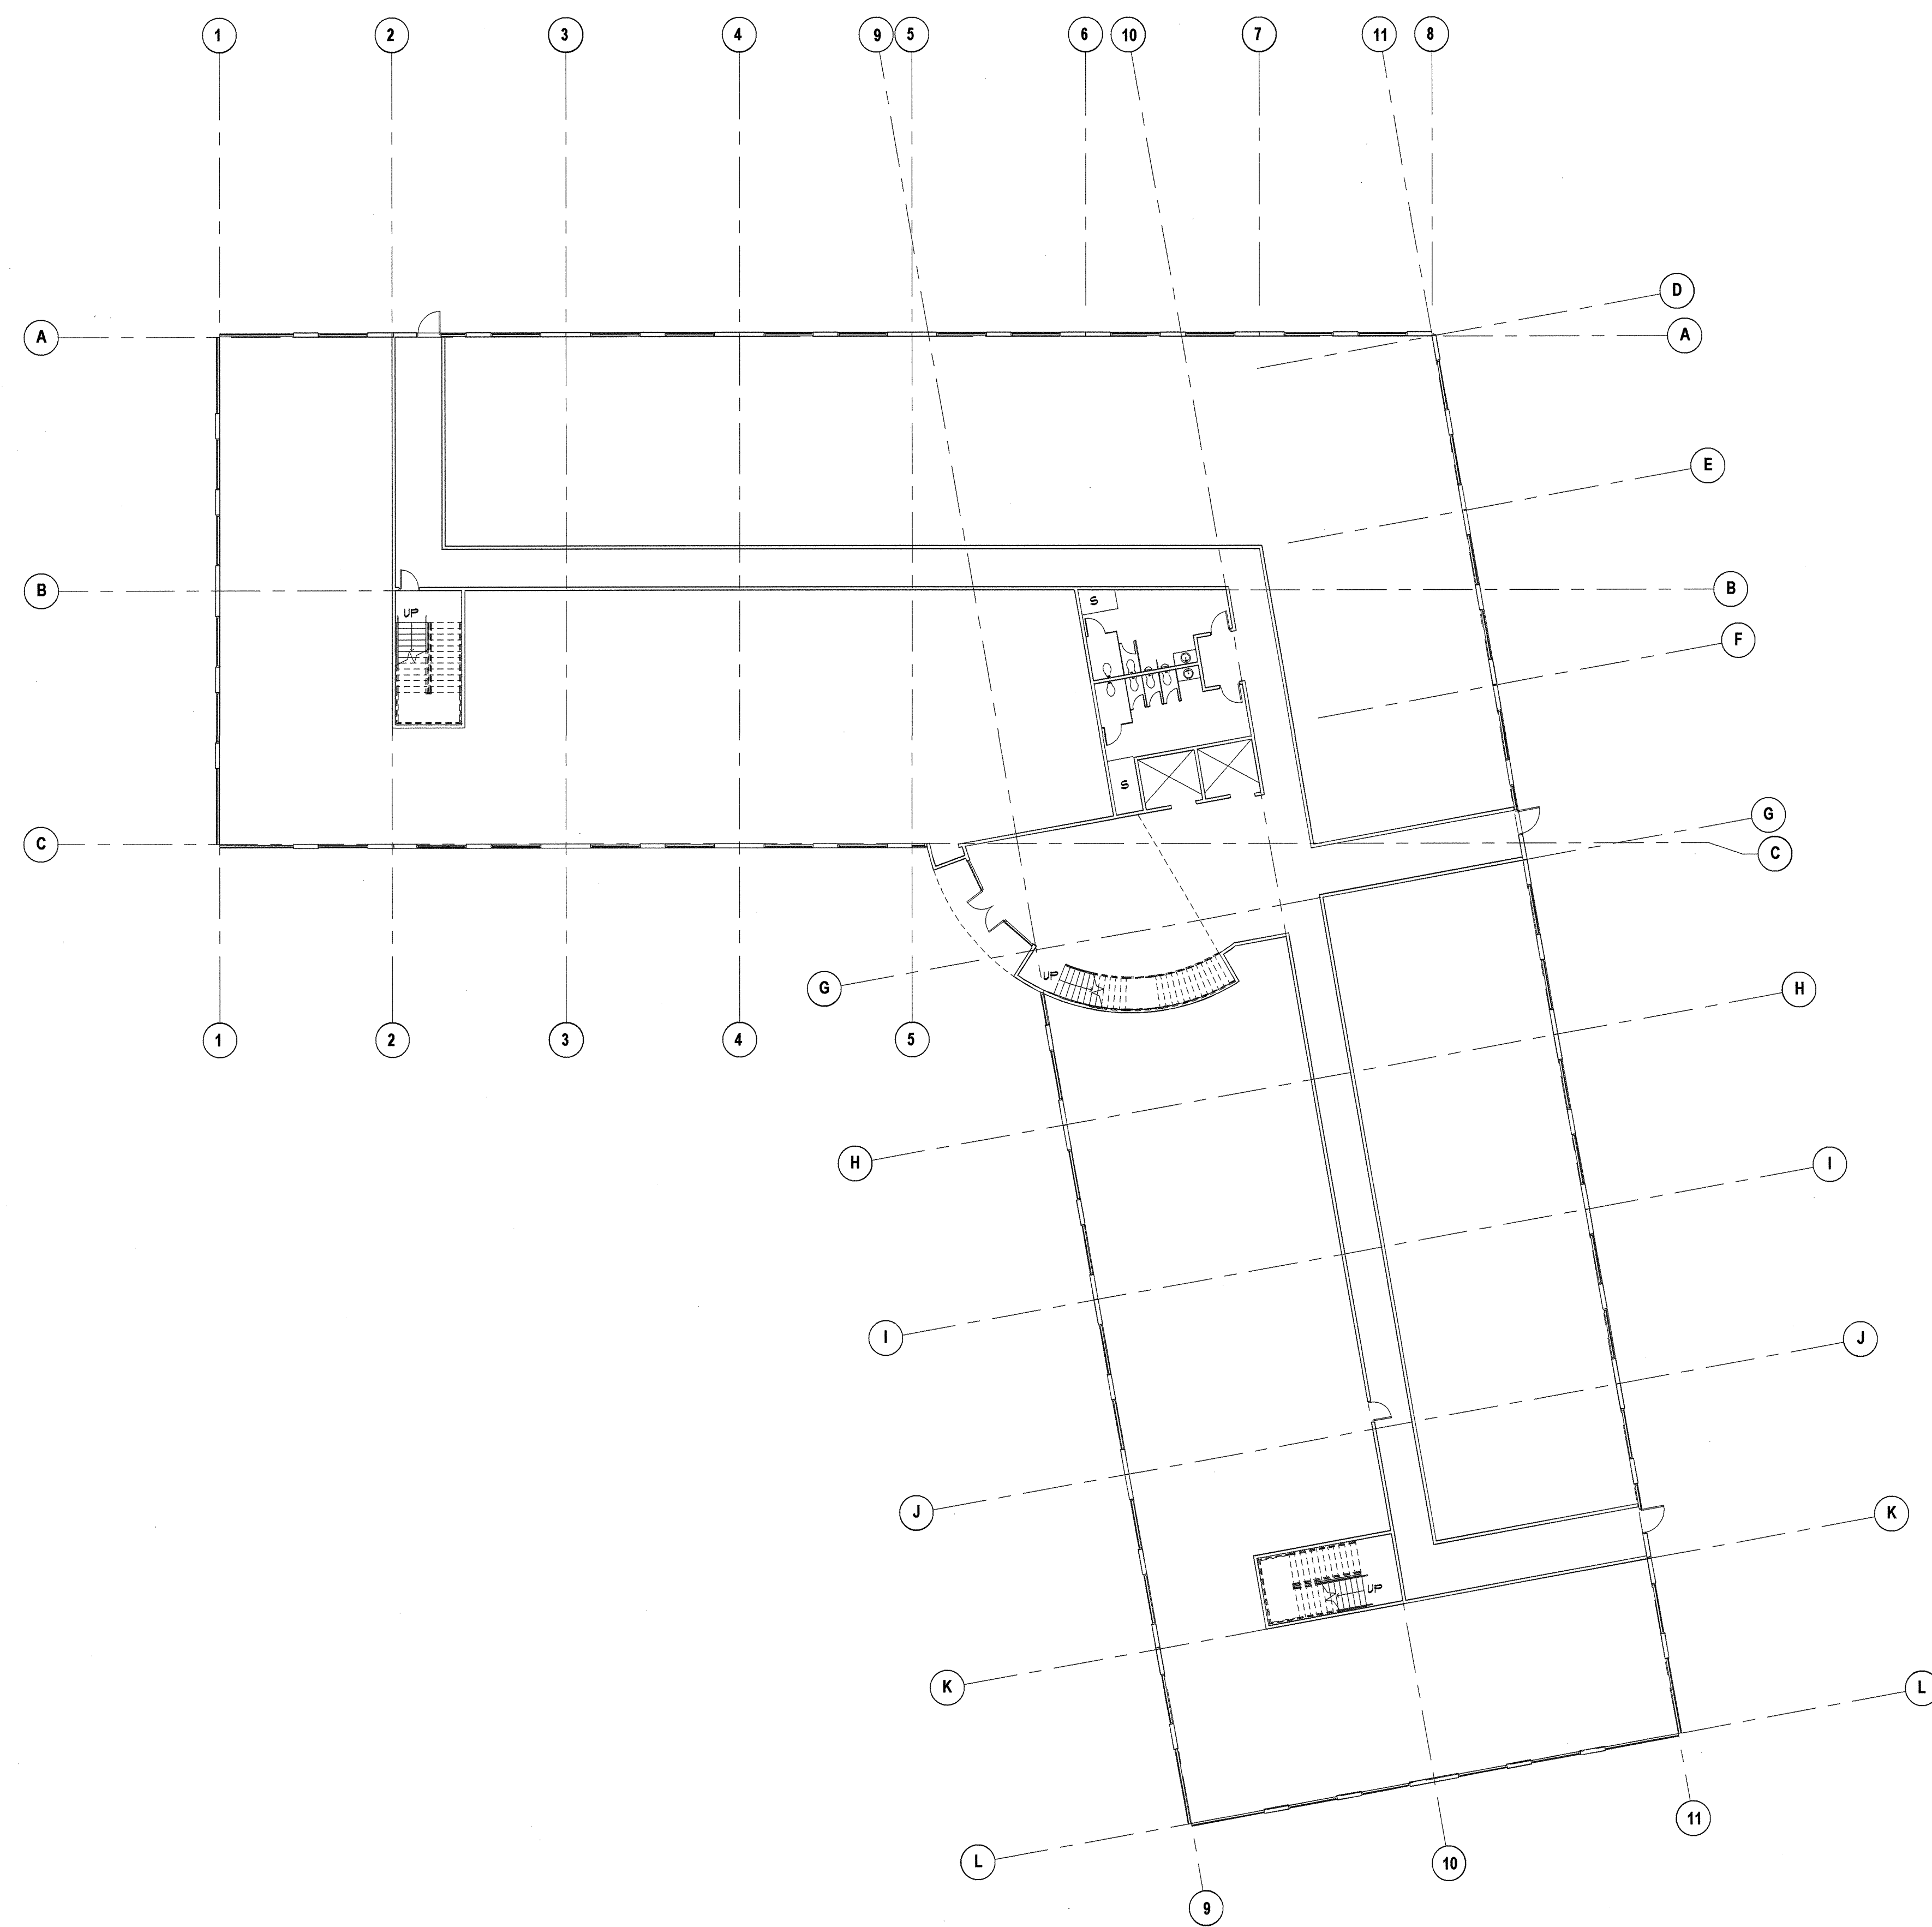


1 BUILDING C - FLOOR PLAN - LEVEL 1
1/16" = 1'-0"

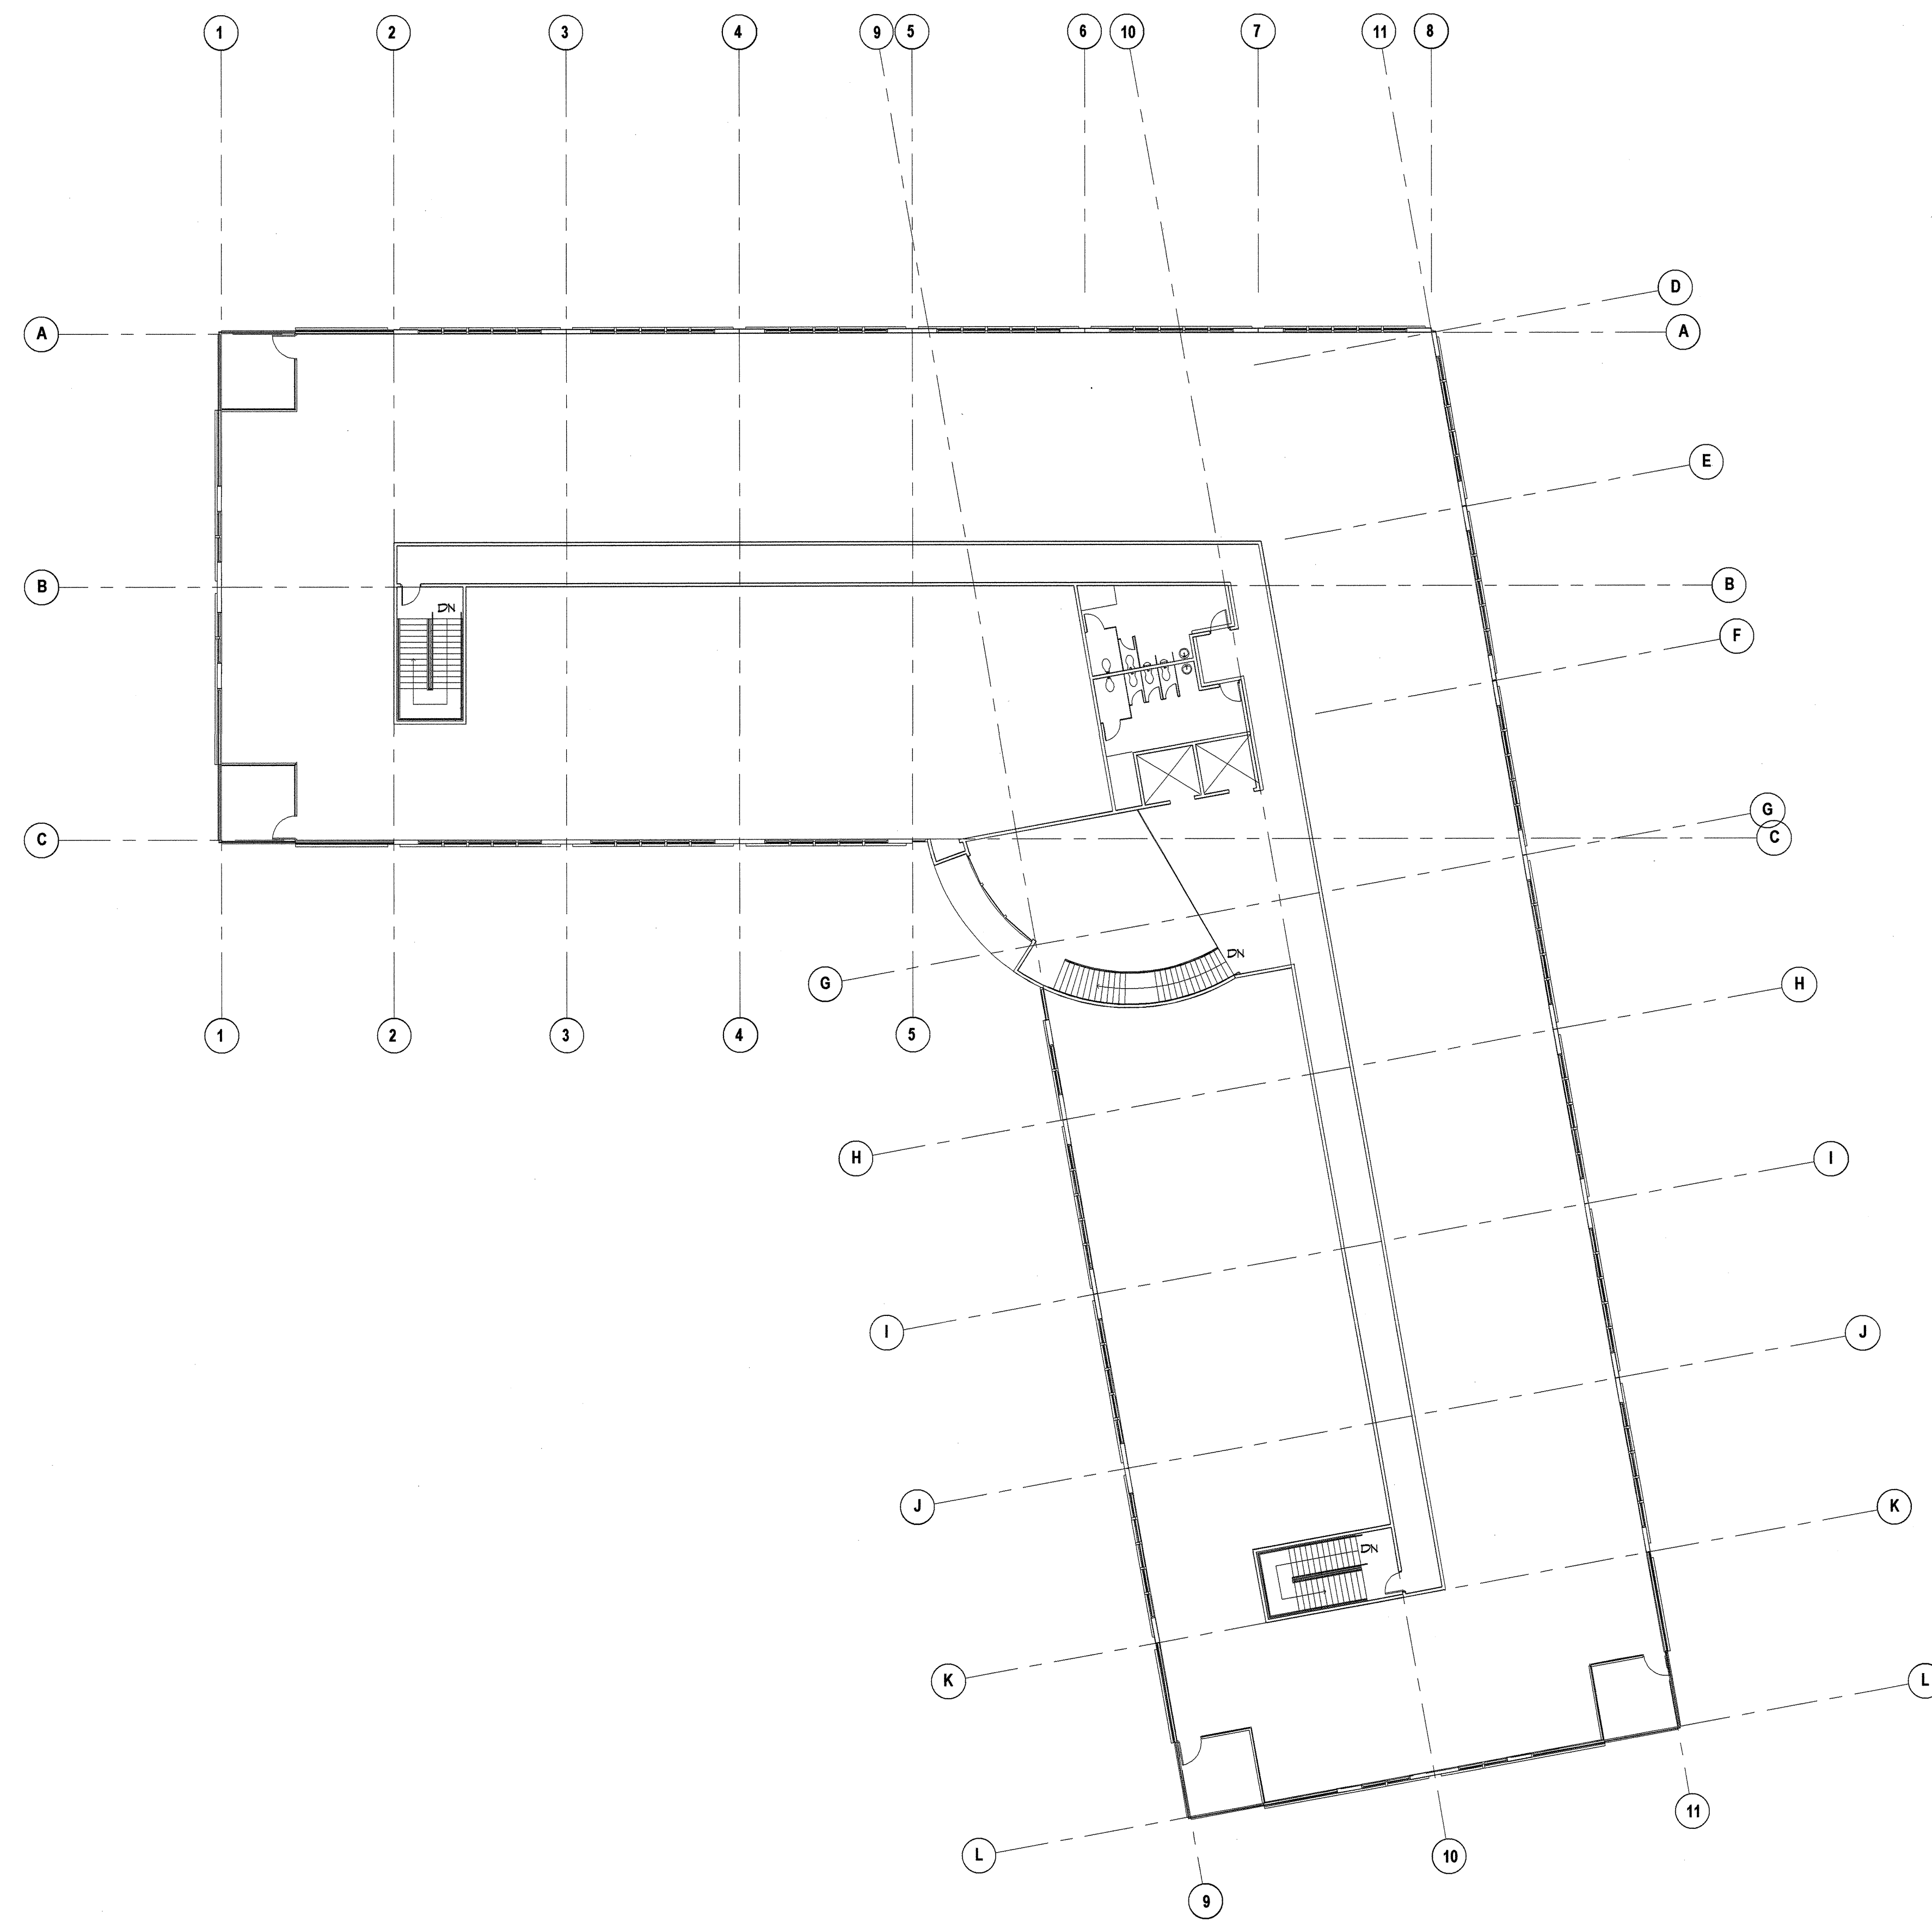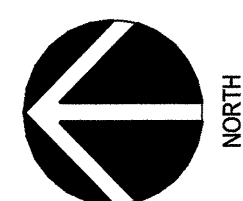

2 BUILDING C - FLOOR PLAN - LEVEL 2
1/16" = 1'-0"

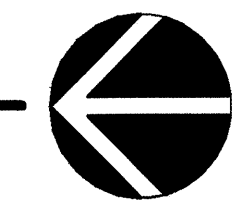

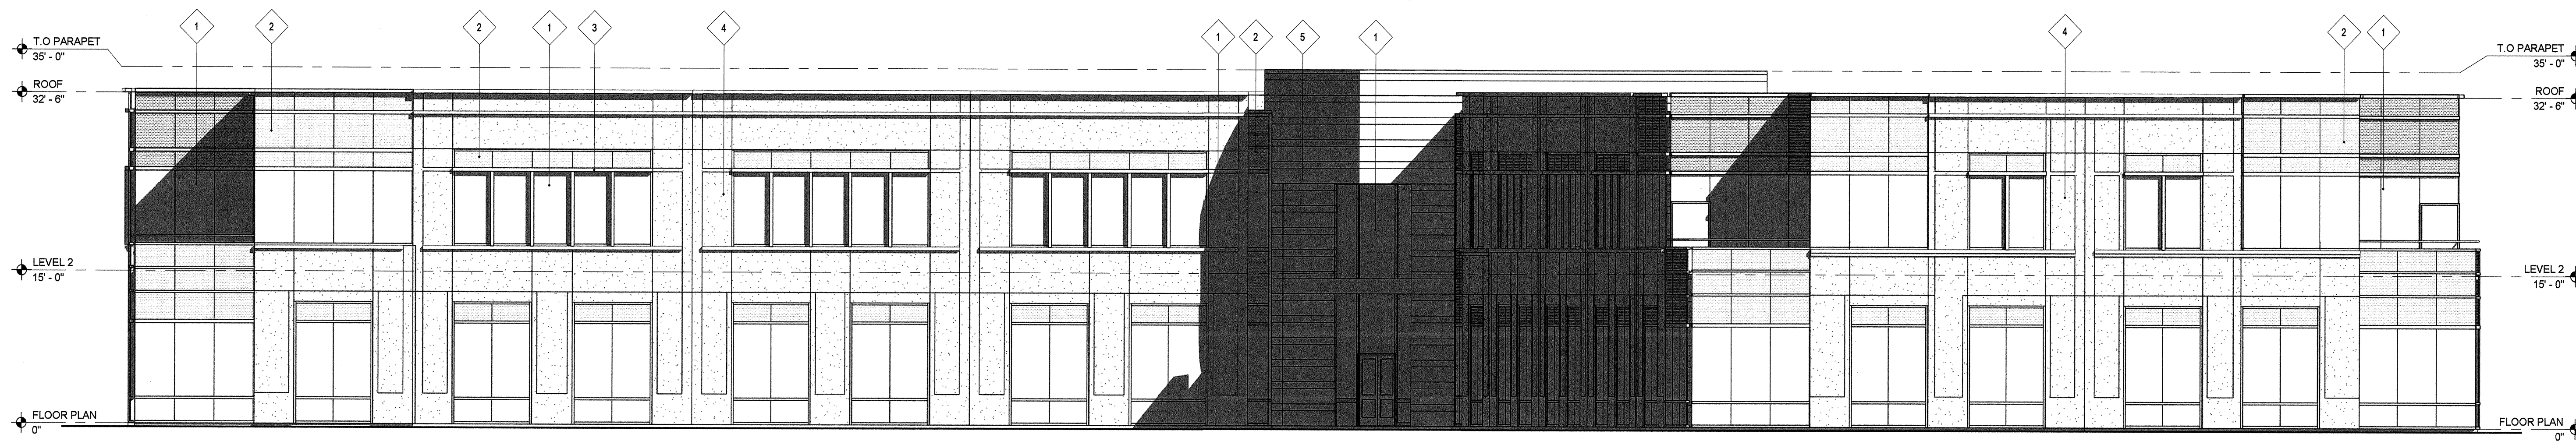

1 WEST ELEVATION
1/8" = 1'-0"



5 NORTH ELEVATION
1/8" = 1'-0"



4 EAST ELEVATION
1/8" = 1'-0"

1	GLASS
2	SPANDREL GLASS
3	METAL AWNING
4	TILT-UP CONCRETE W/ TEXTURED FINISH
5	STONE TILE

KEYNOTE LEGEND



6 SOUTH ELEVATION
1/8" = 1'-0"

CAMPUS PARK
SAN DIEGO COUNTY, CALIFORNIA

OFFICE BUILDING C


SGPA ARCHITECTURE AND PLANNING
SAN DIEGO, SAN FRANCISCO

20663-P01
06.13.2008


10 OF 12




copyright 2008

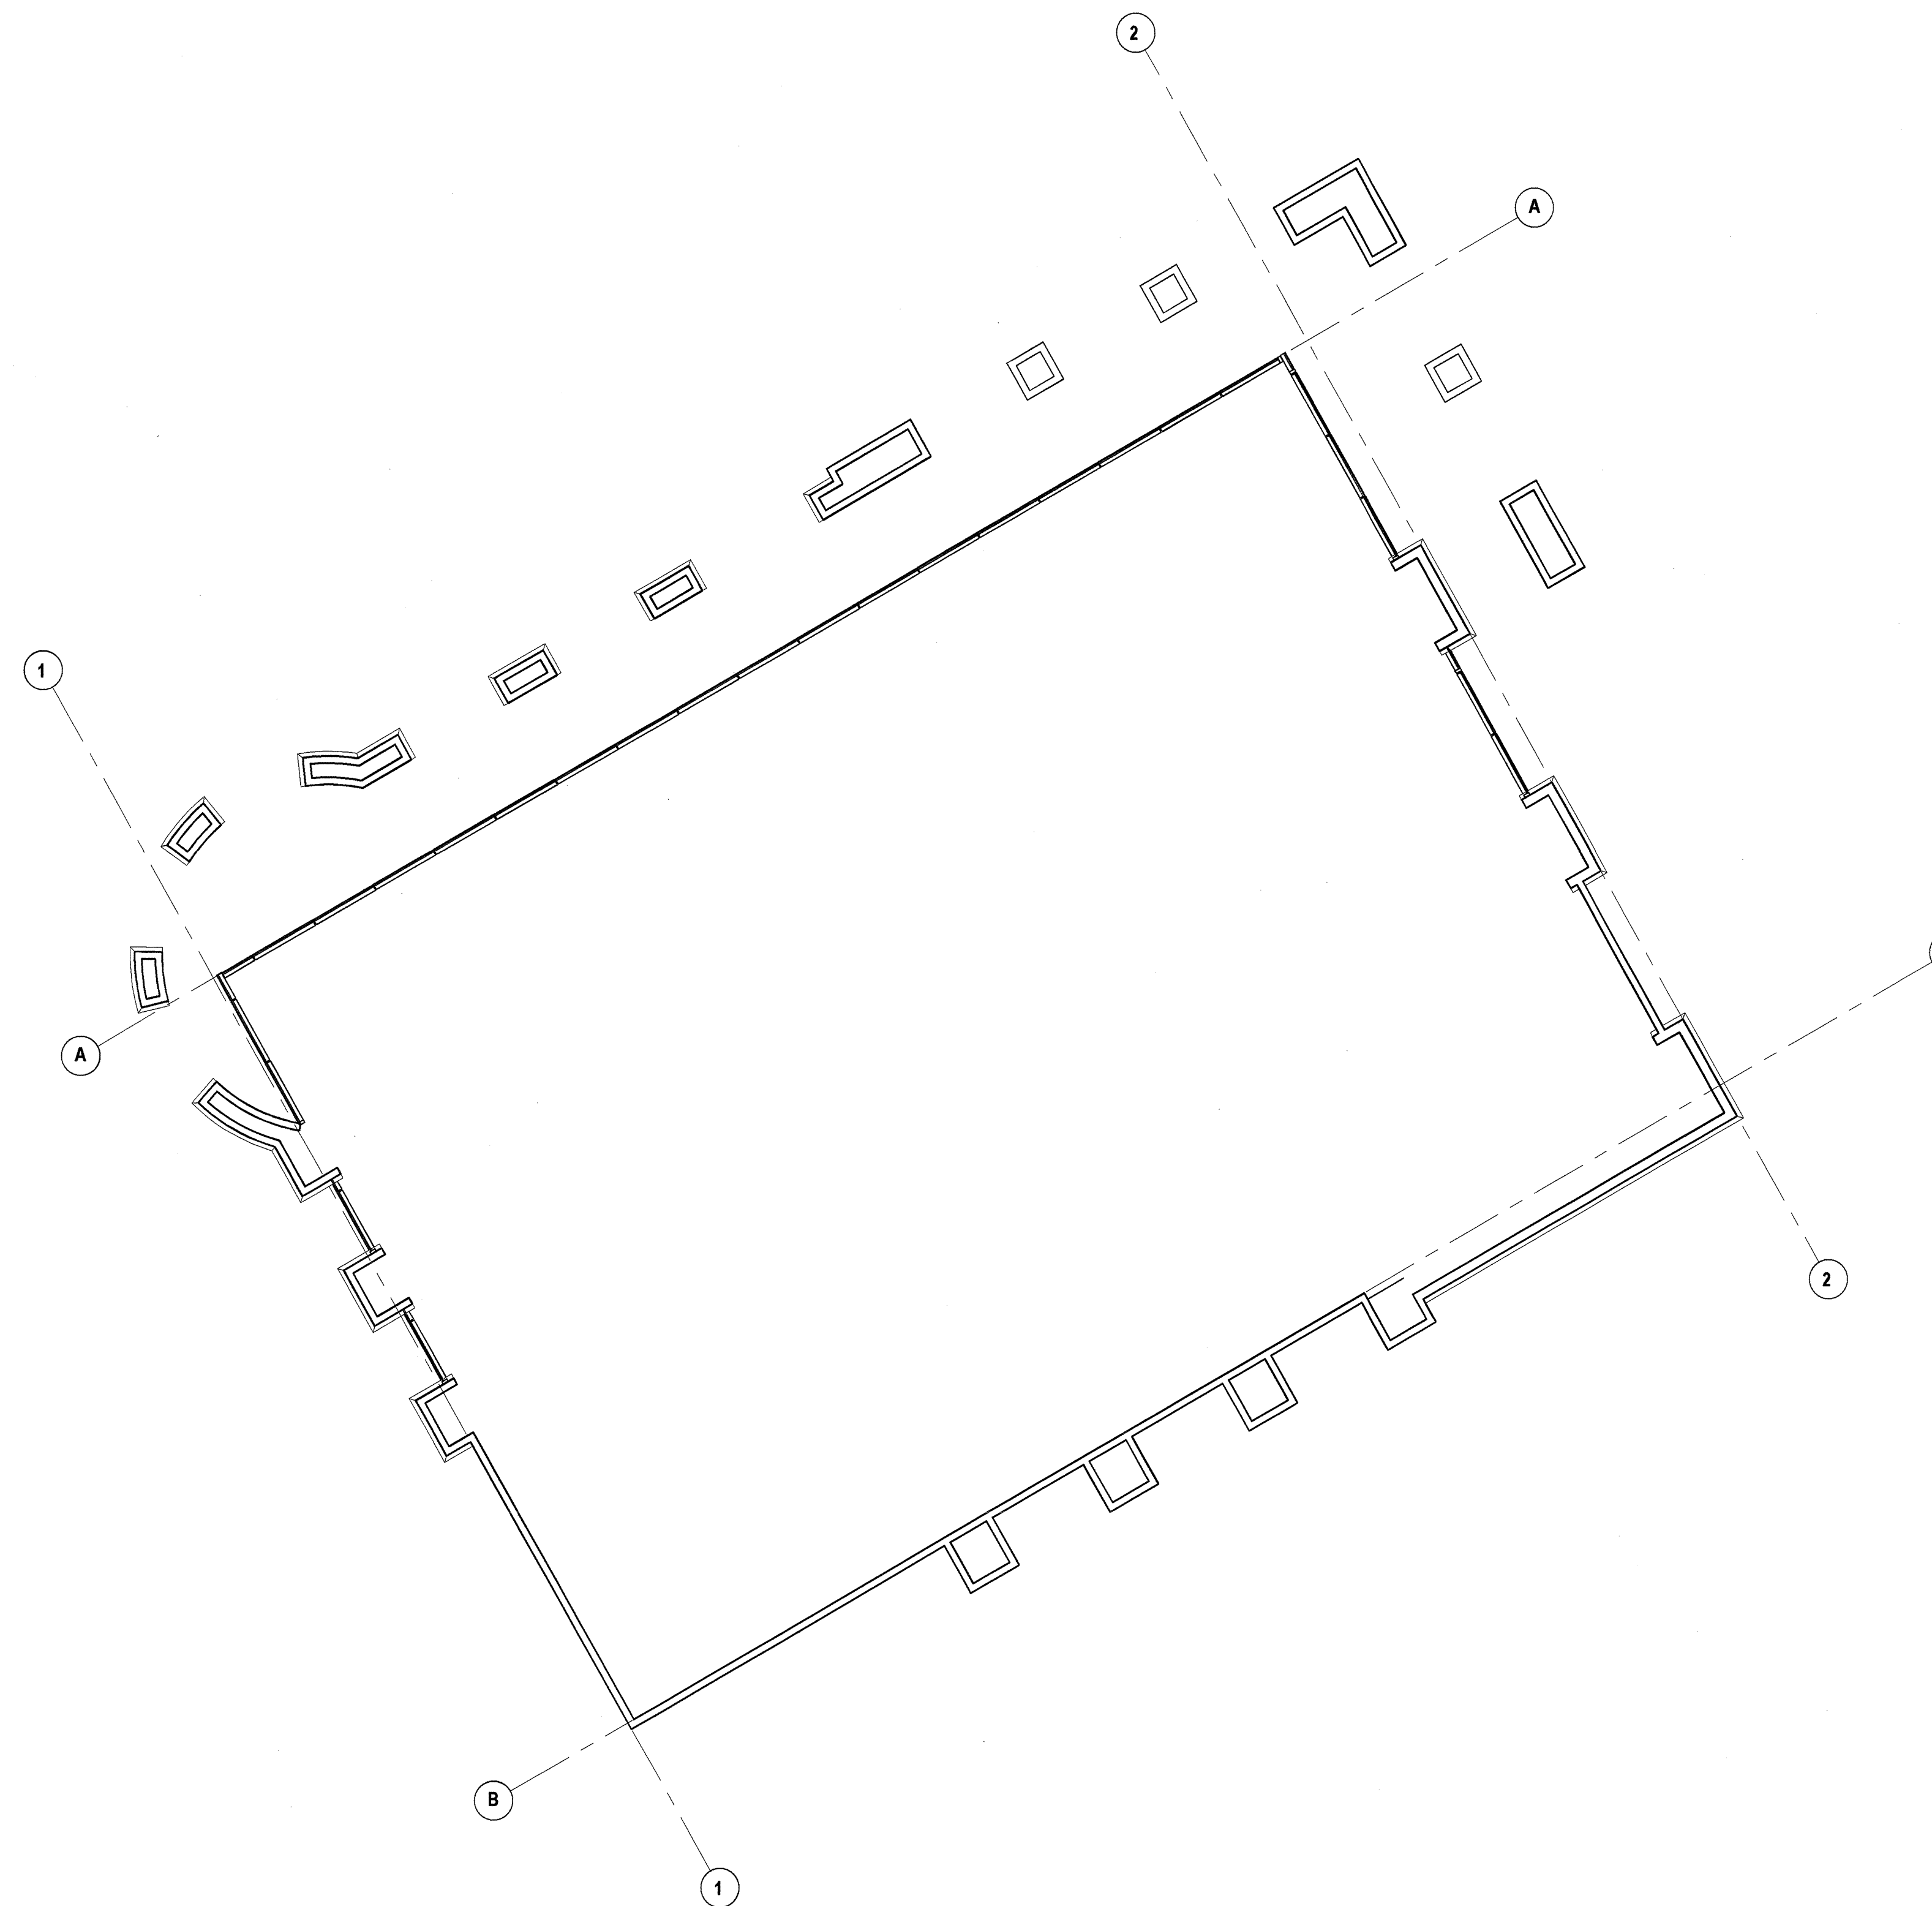


1 BUILDING D - FLOOR PLAN
1/8" = 1'-0"

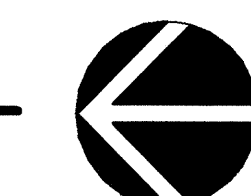

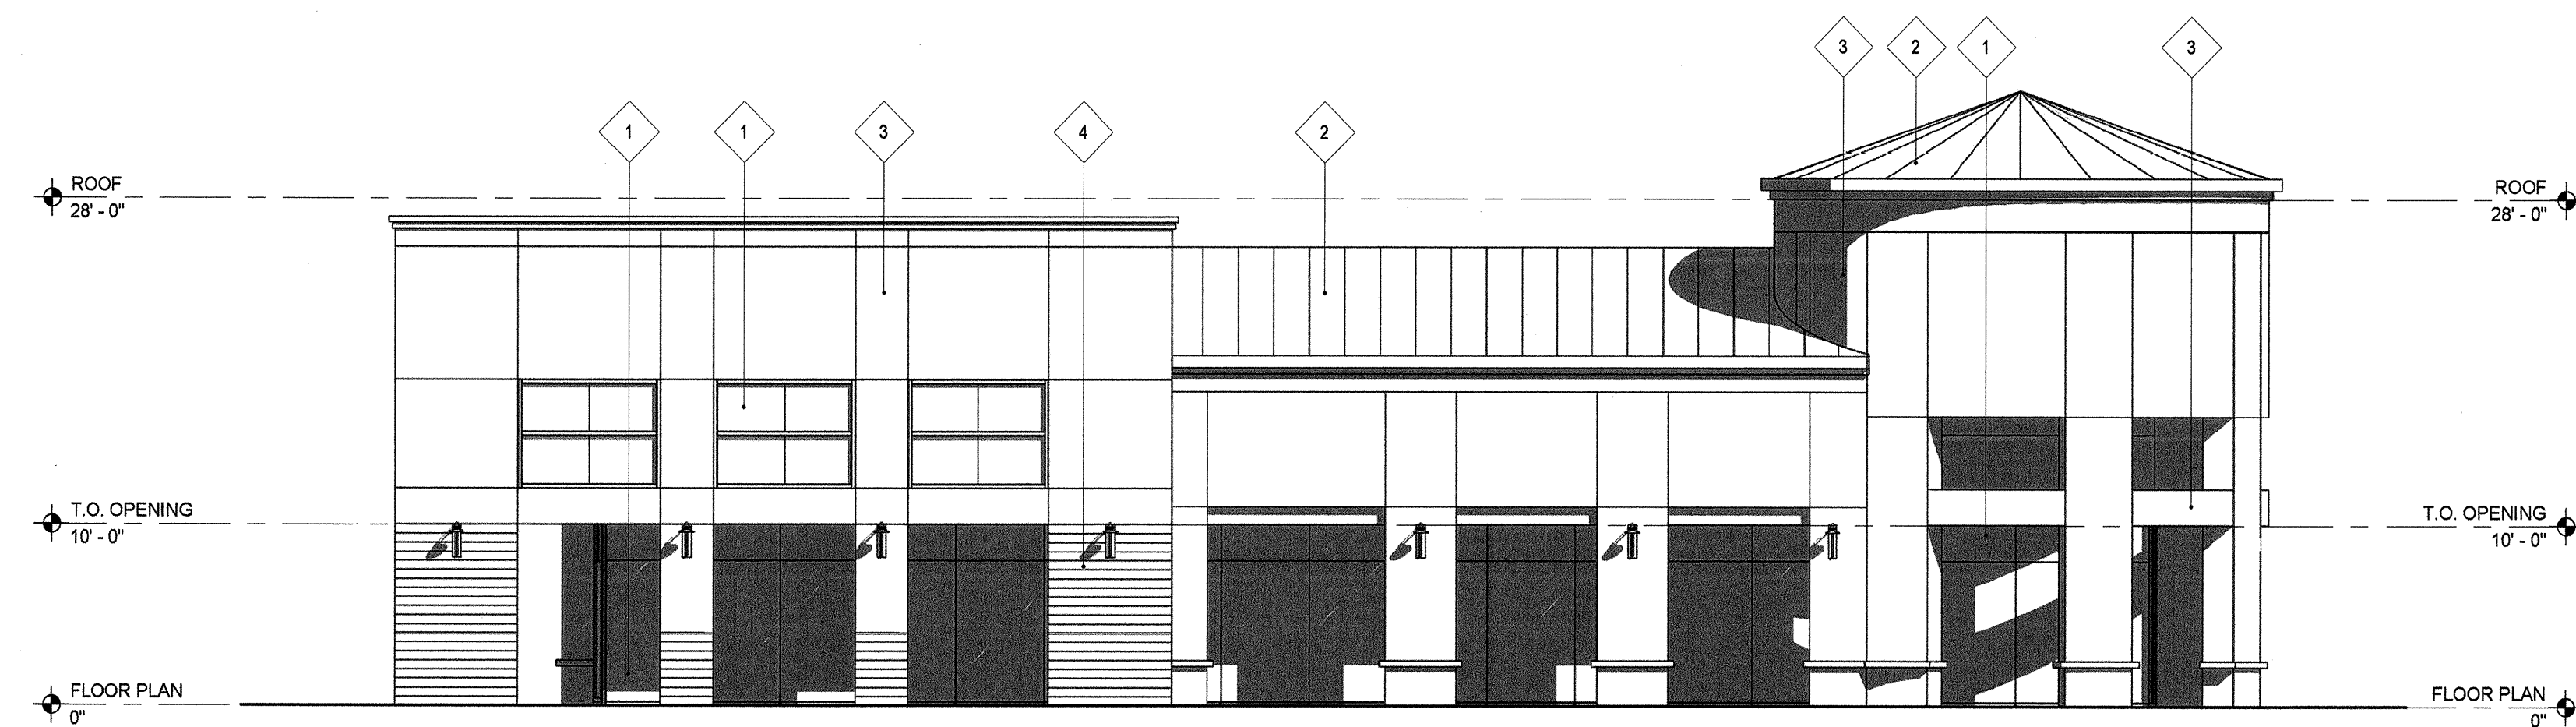


1 BLDG D - EAST ELEVATION
1/8" = 1'-0"

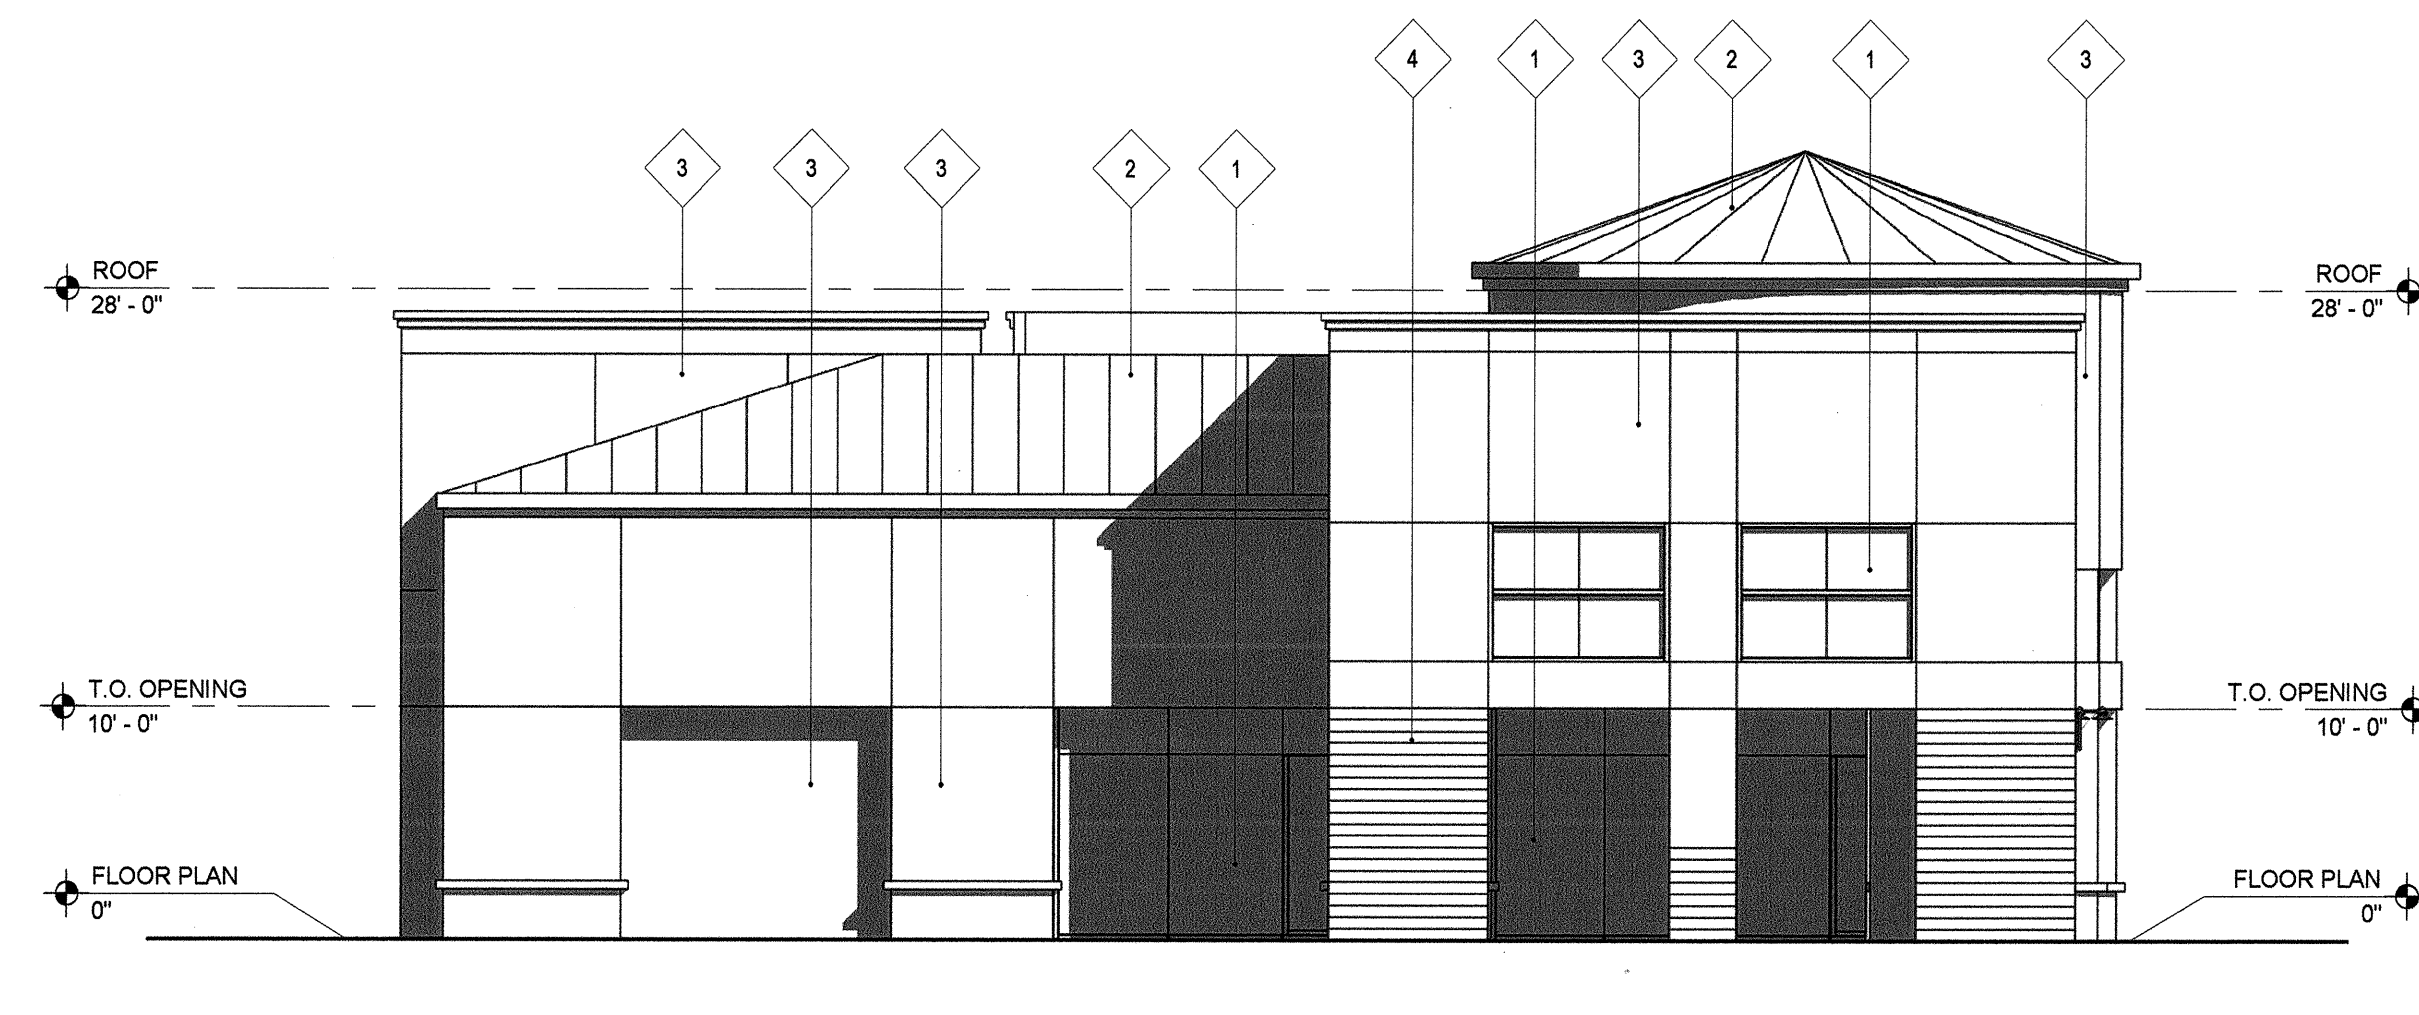


2 BLDG D - SOUTH ELEVATION
1/8" = 1'-0"

1	GLASS
2	STANDING SEAM METAL ROOF
3	PLASTER FINISH
4	CULTURED STONE

KEYNOTE LEGEND

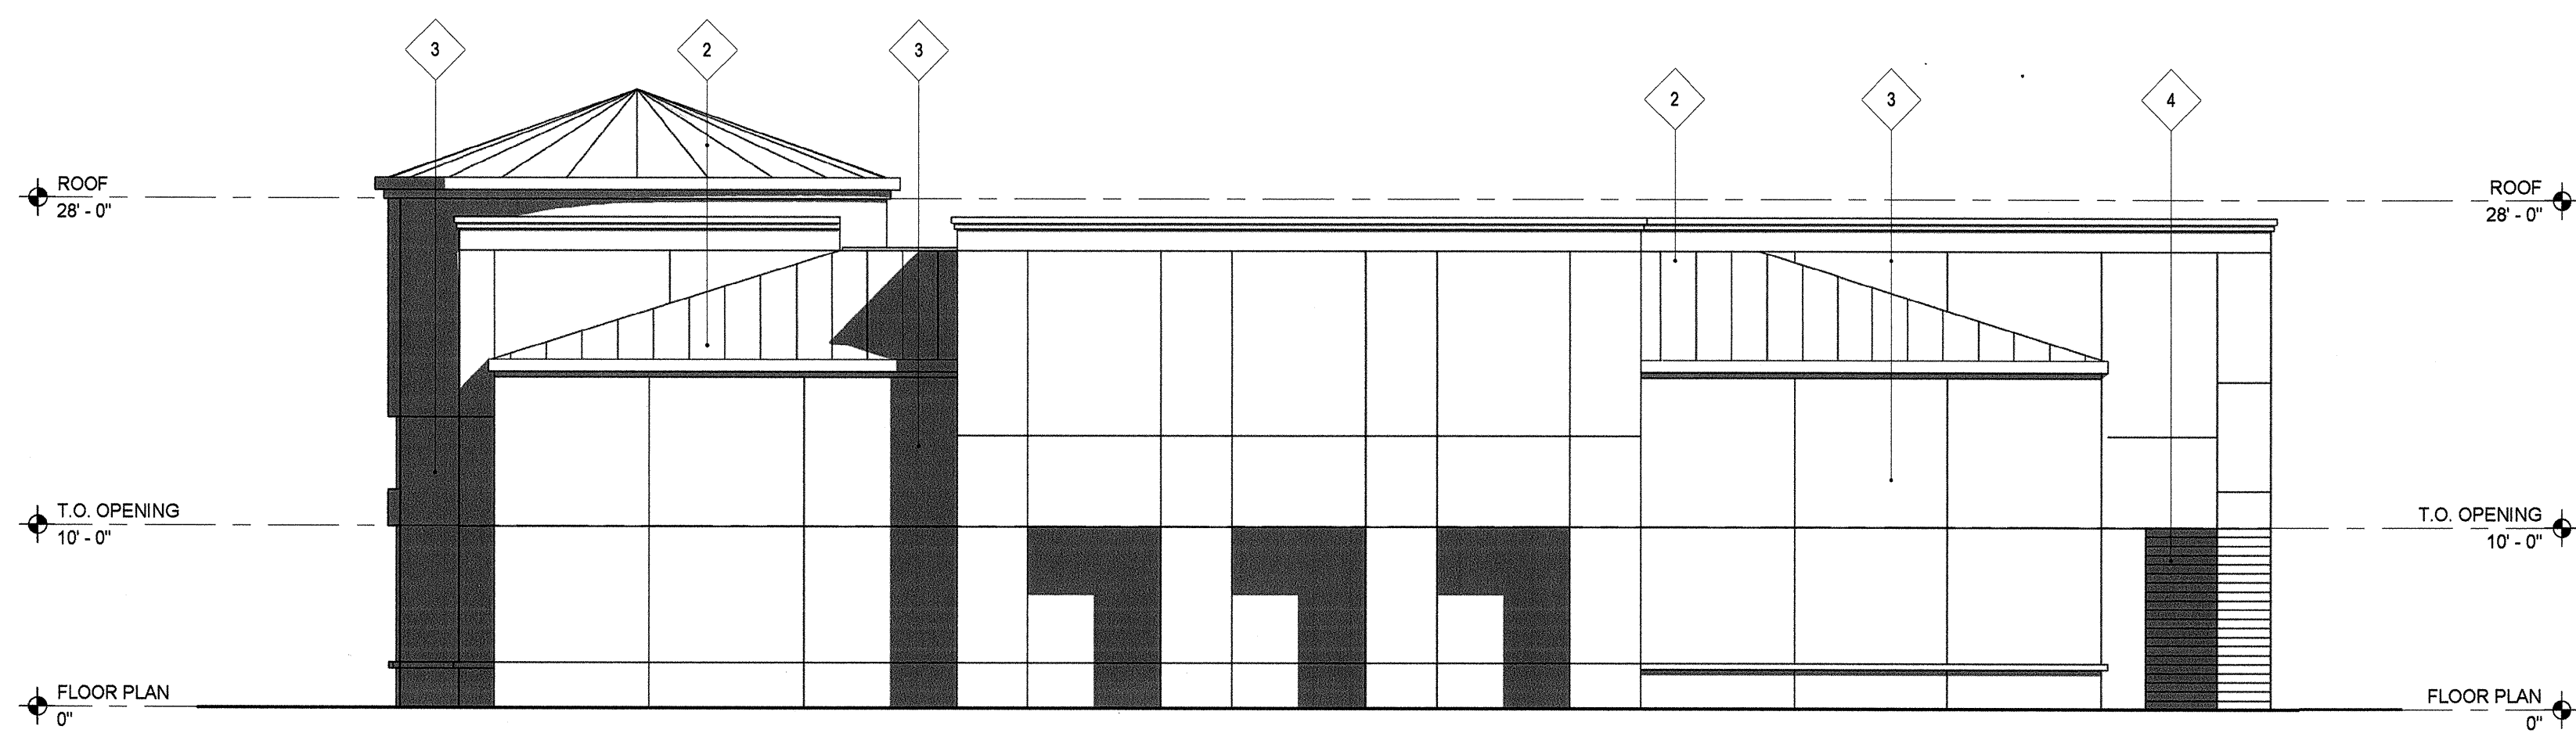

3 BLDG D - WEST ELEVATION
1/8" = 1'-0"

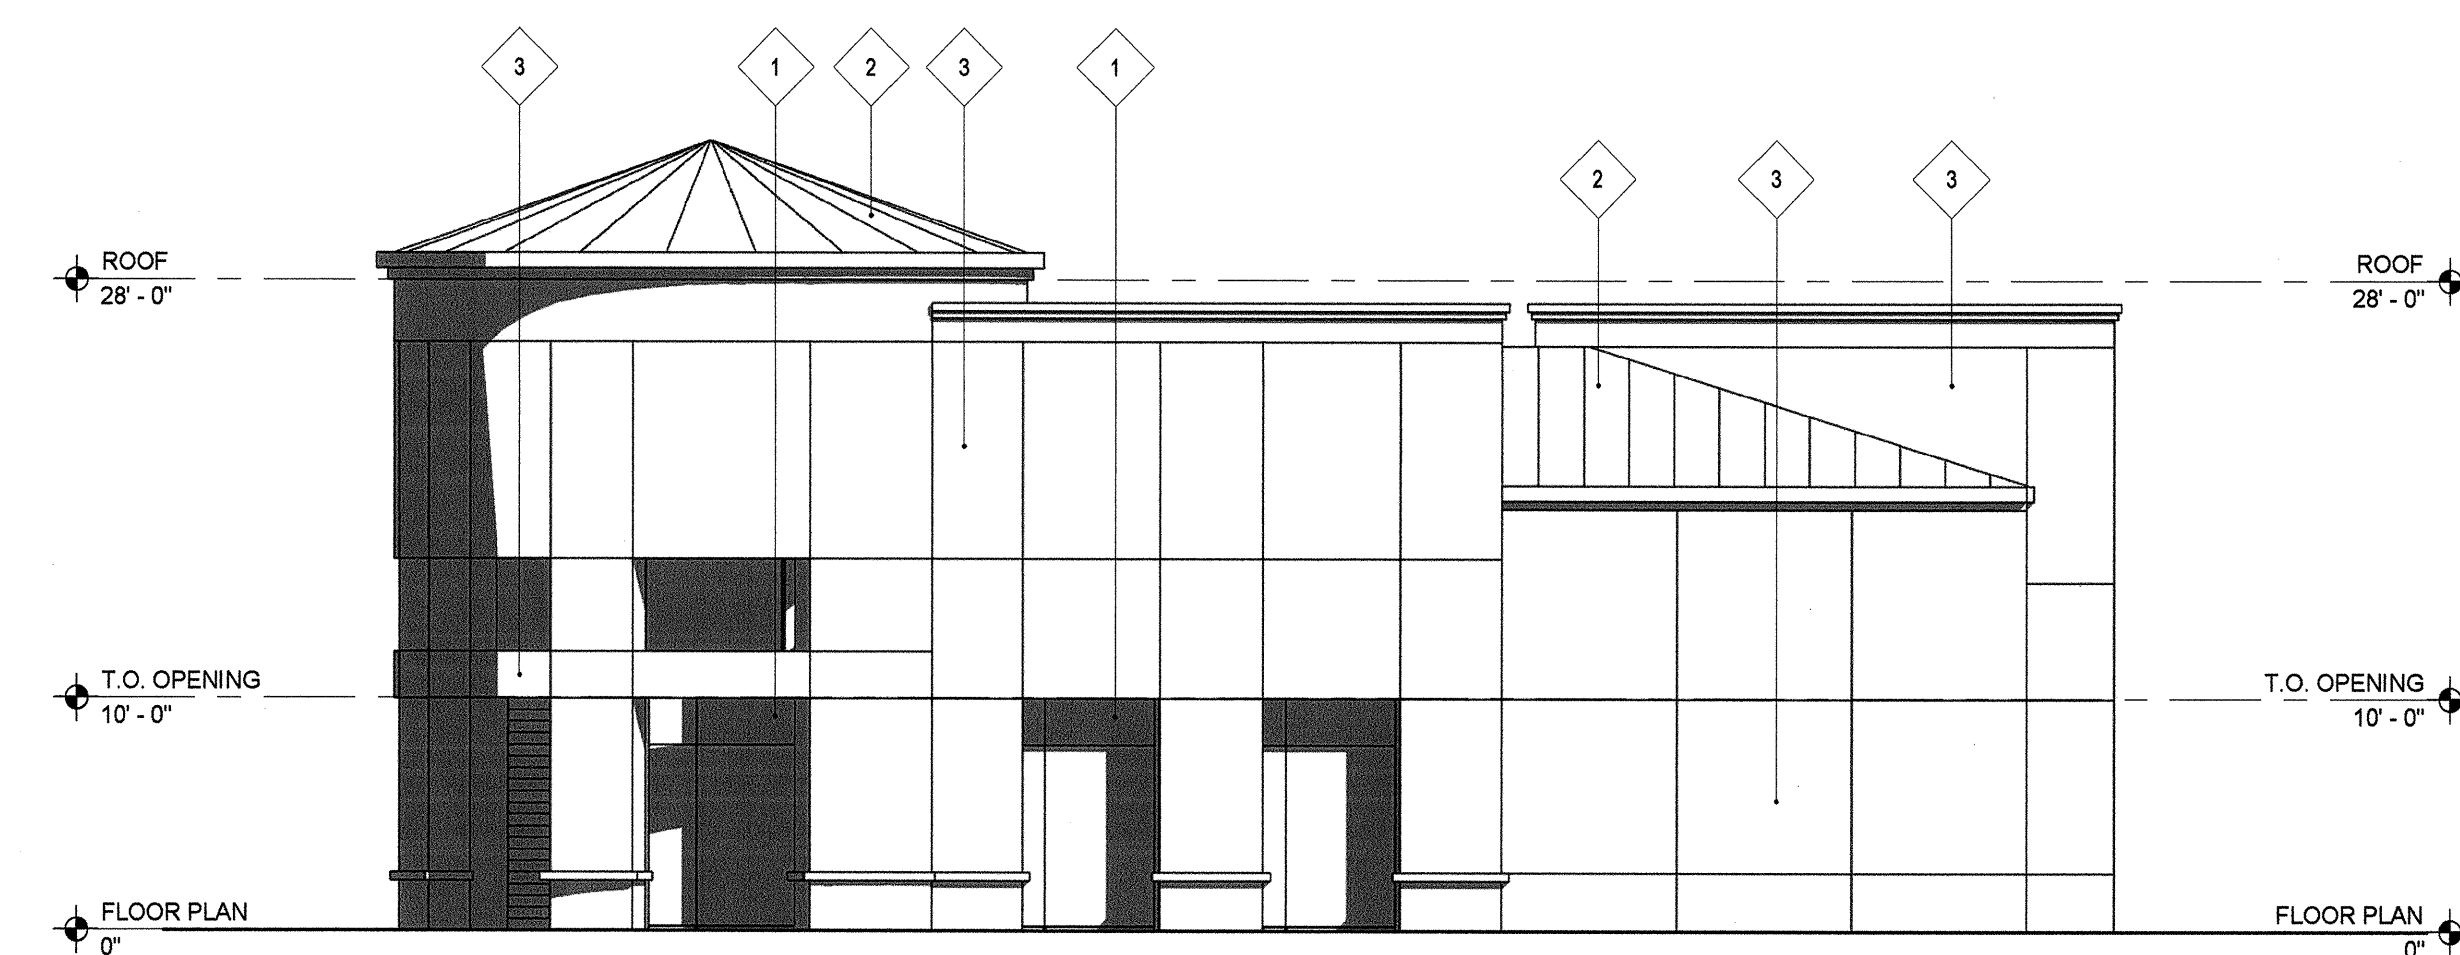

4 BLDG D - NORTH ELEVATION
1/8" = 1'-0"