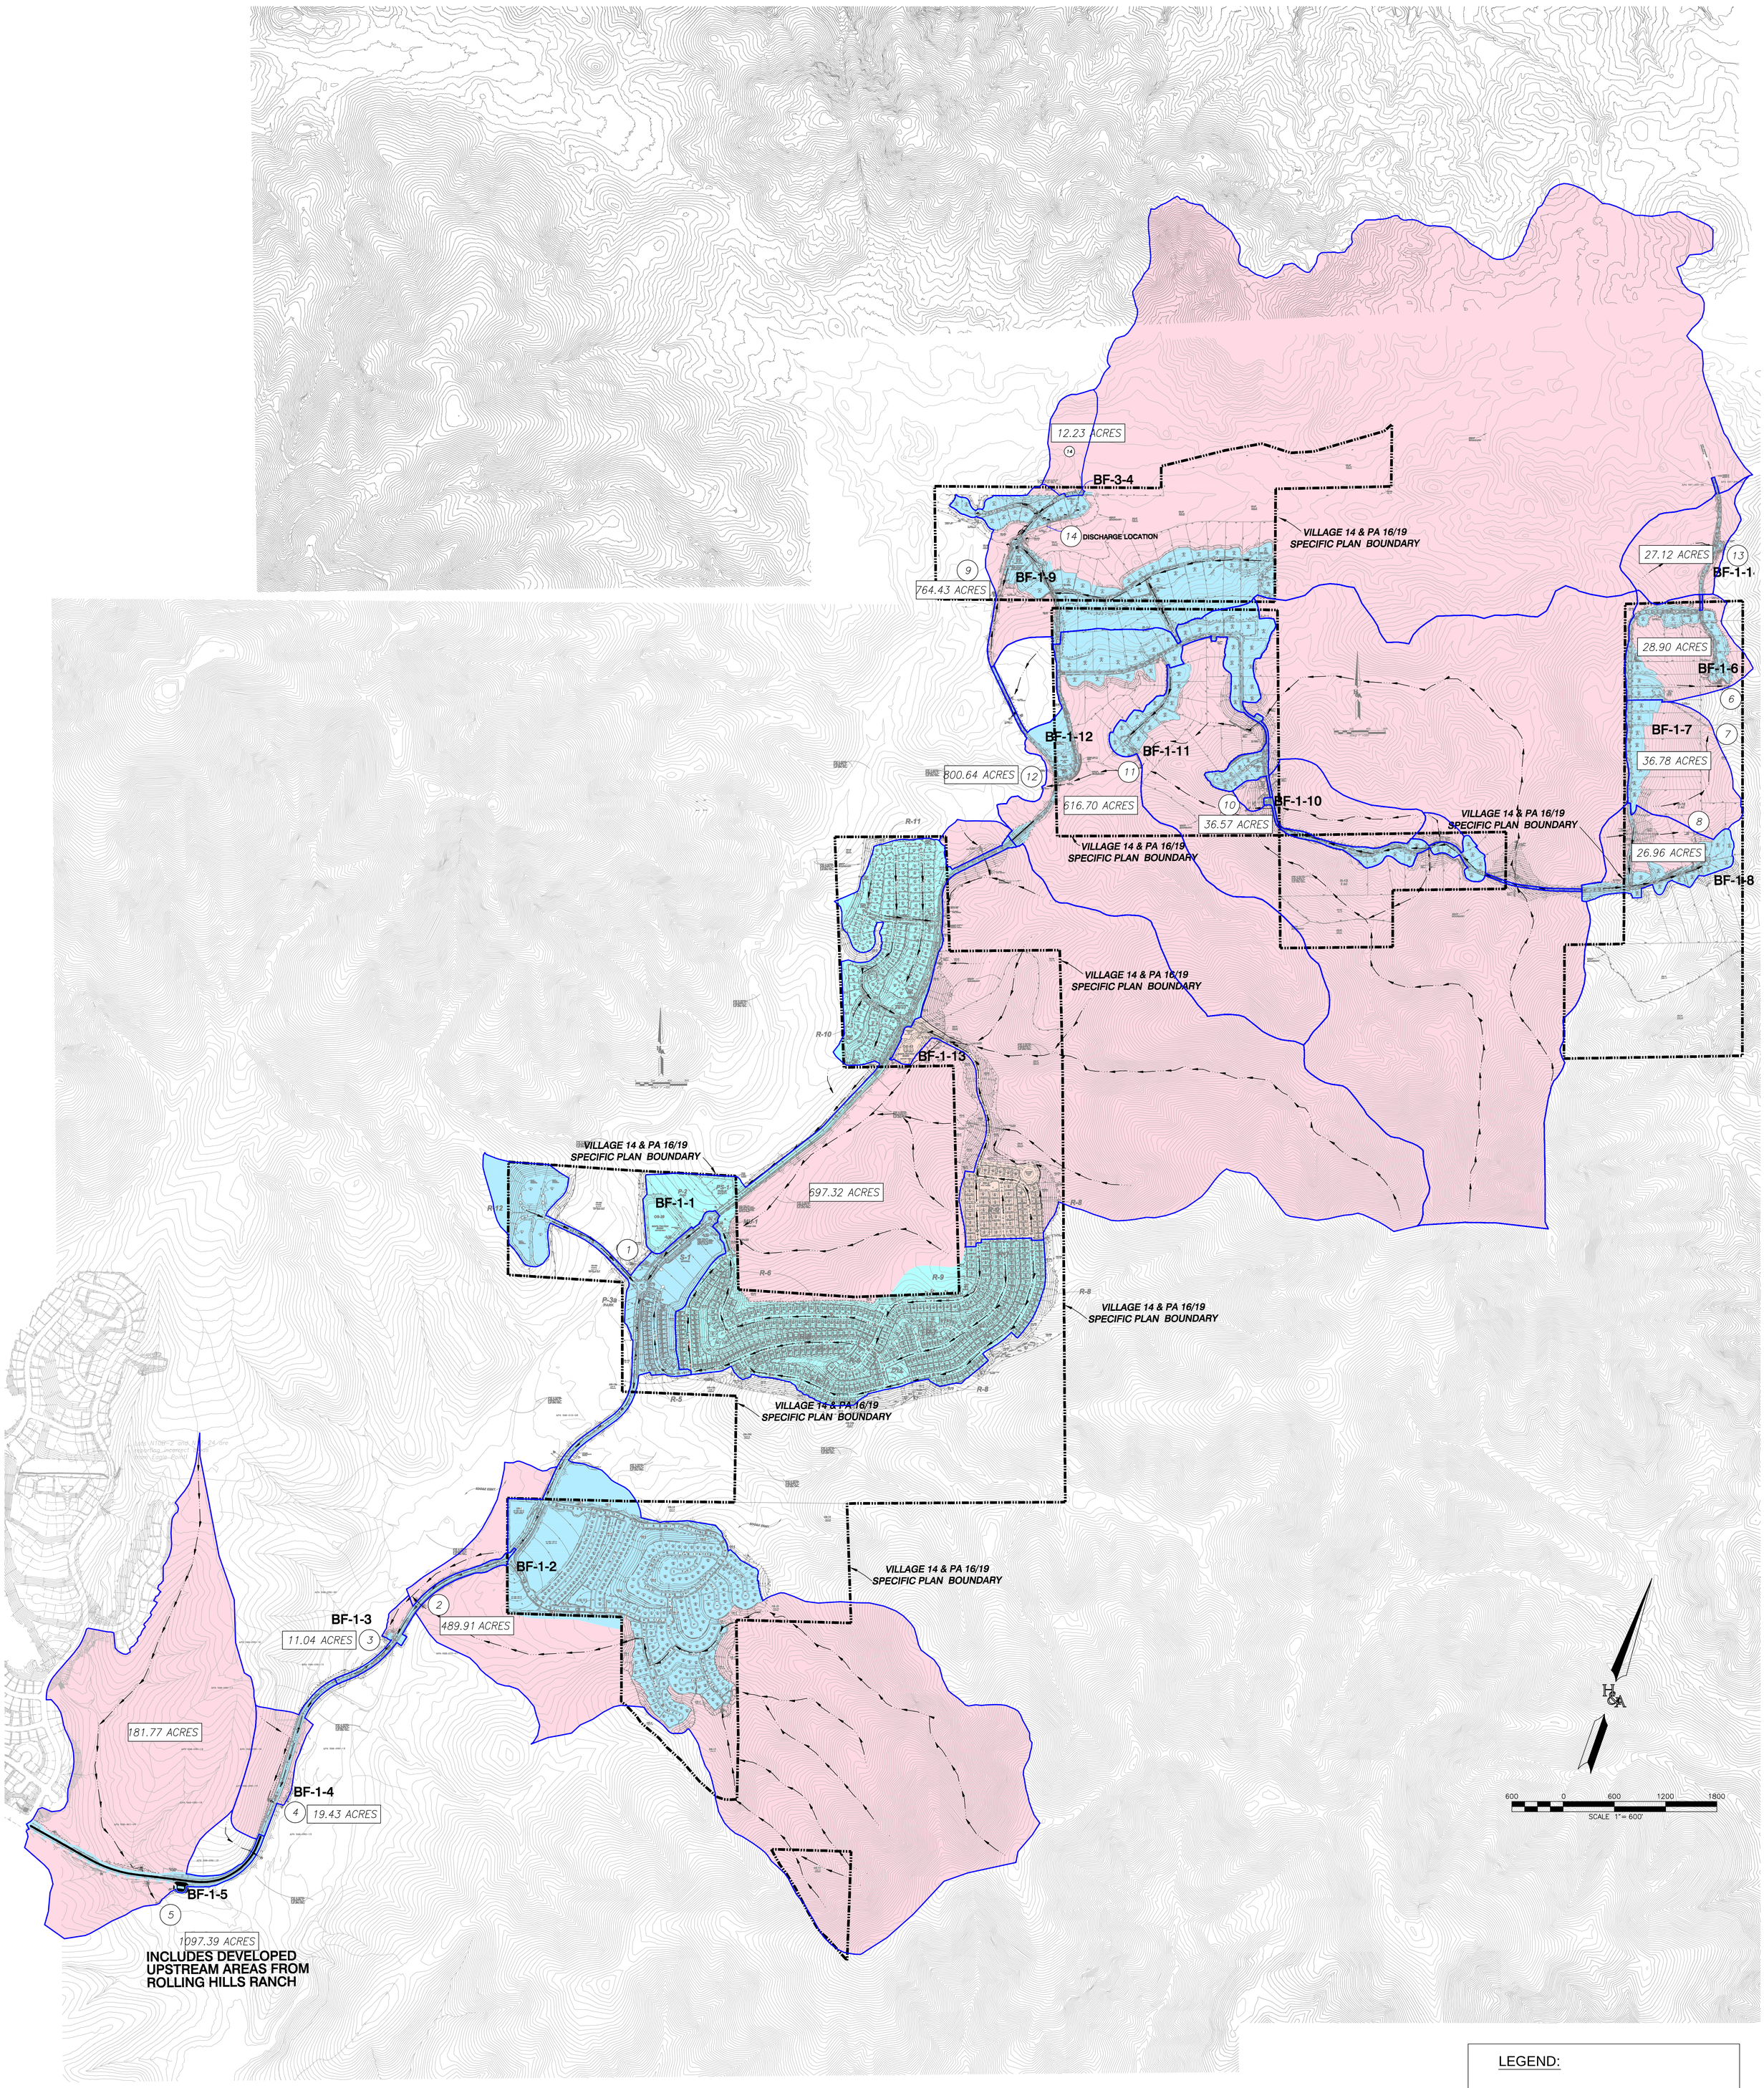

PREPARED BY:

HUNSAKER & ASSOCIATES
SAN DIEGO, INC

PLANNING
ENGINEERING
SURVEYING

9707 Waples Street
San Diego, Ca 92121
PH(858)558-4500 · FX(858)558-1414

EXHIBIT 2b-2

PROPOSED CONDITION HYDROMOD MAP

VILLAGE 14 & PLANNING AREAS 16/19

COUNTY OF SAN DIEGO, CALIFORNIA

W.O.# 2421-0031

R:\1235\Hyd\ACAD\SWMP\TM SRP\1235- OTAY 14- HMOD- PR-Overall.dwg[]Aug-11 2017:11:20