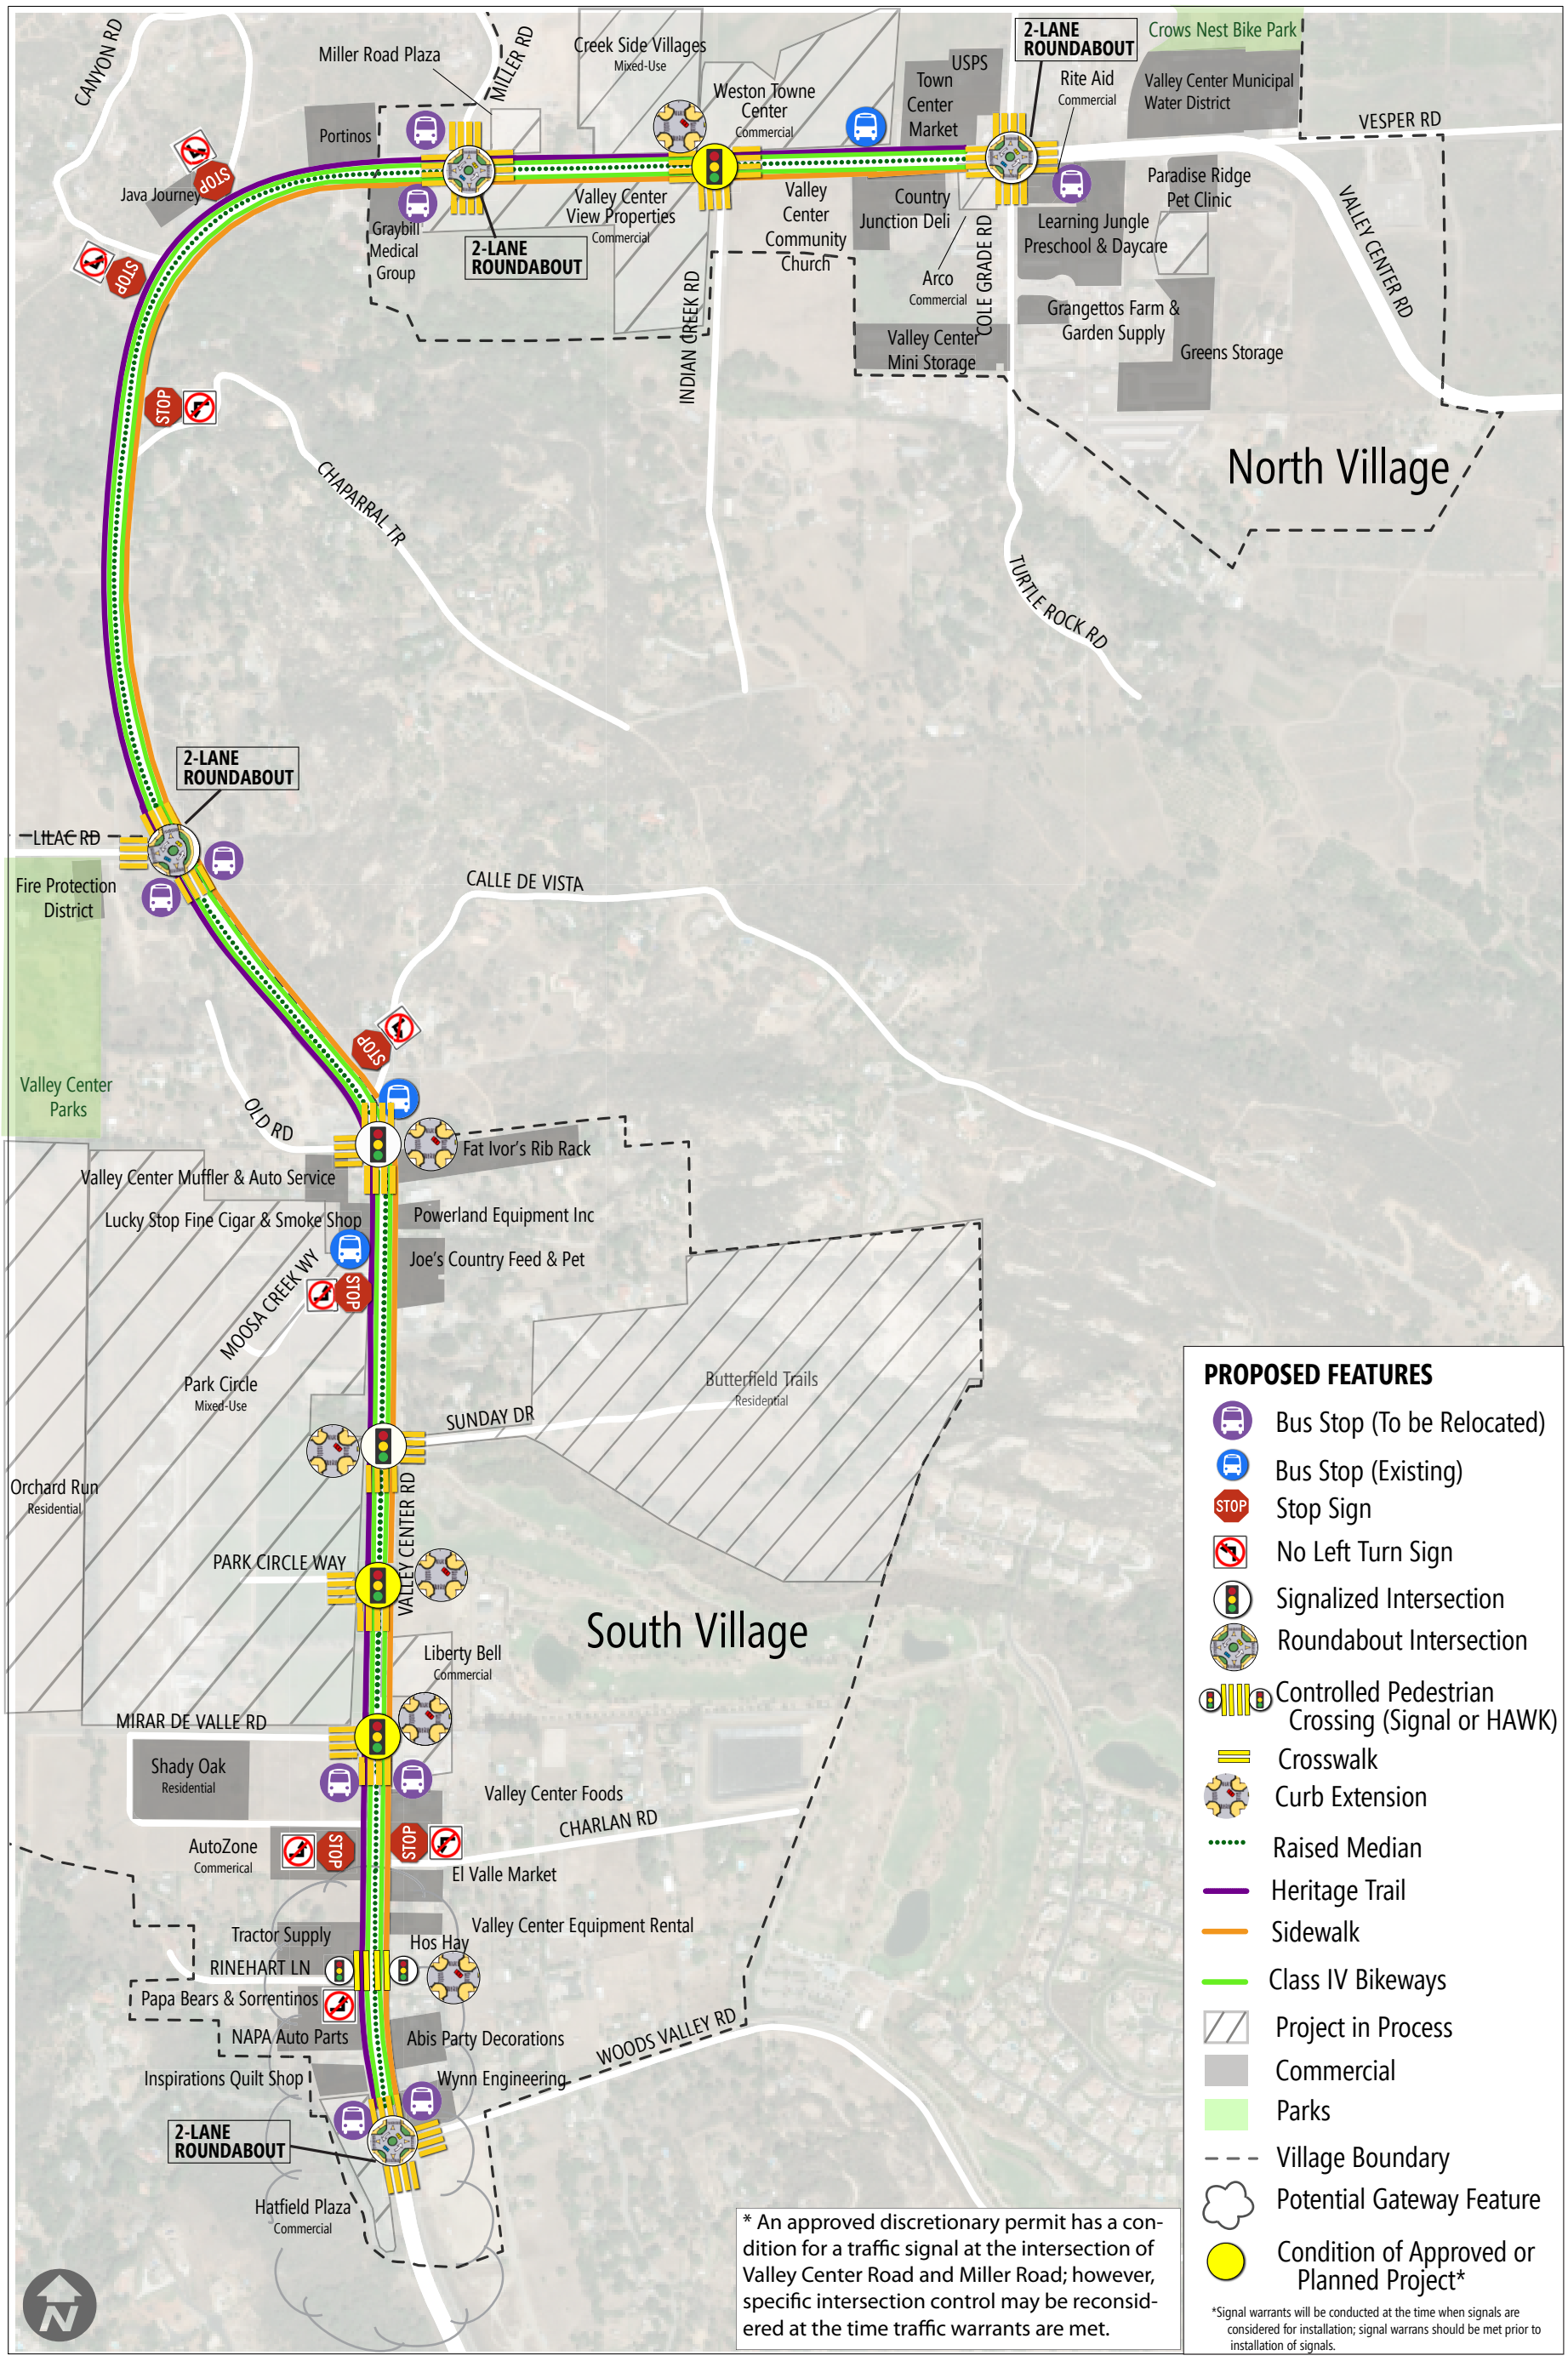

Michael Baker INTERNATIONAL

October 2020
H:\PDATA\170071_Valley Center Corridor\Traffic\Exhibits\Concept Maps

Draft Corridor Concept Plan

Figure 6