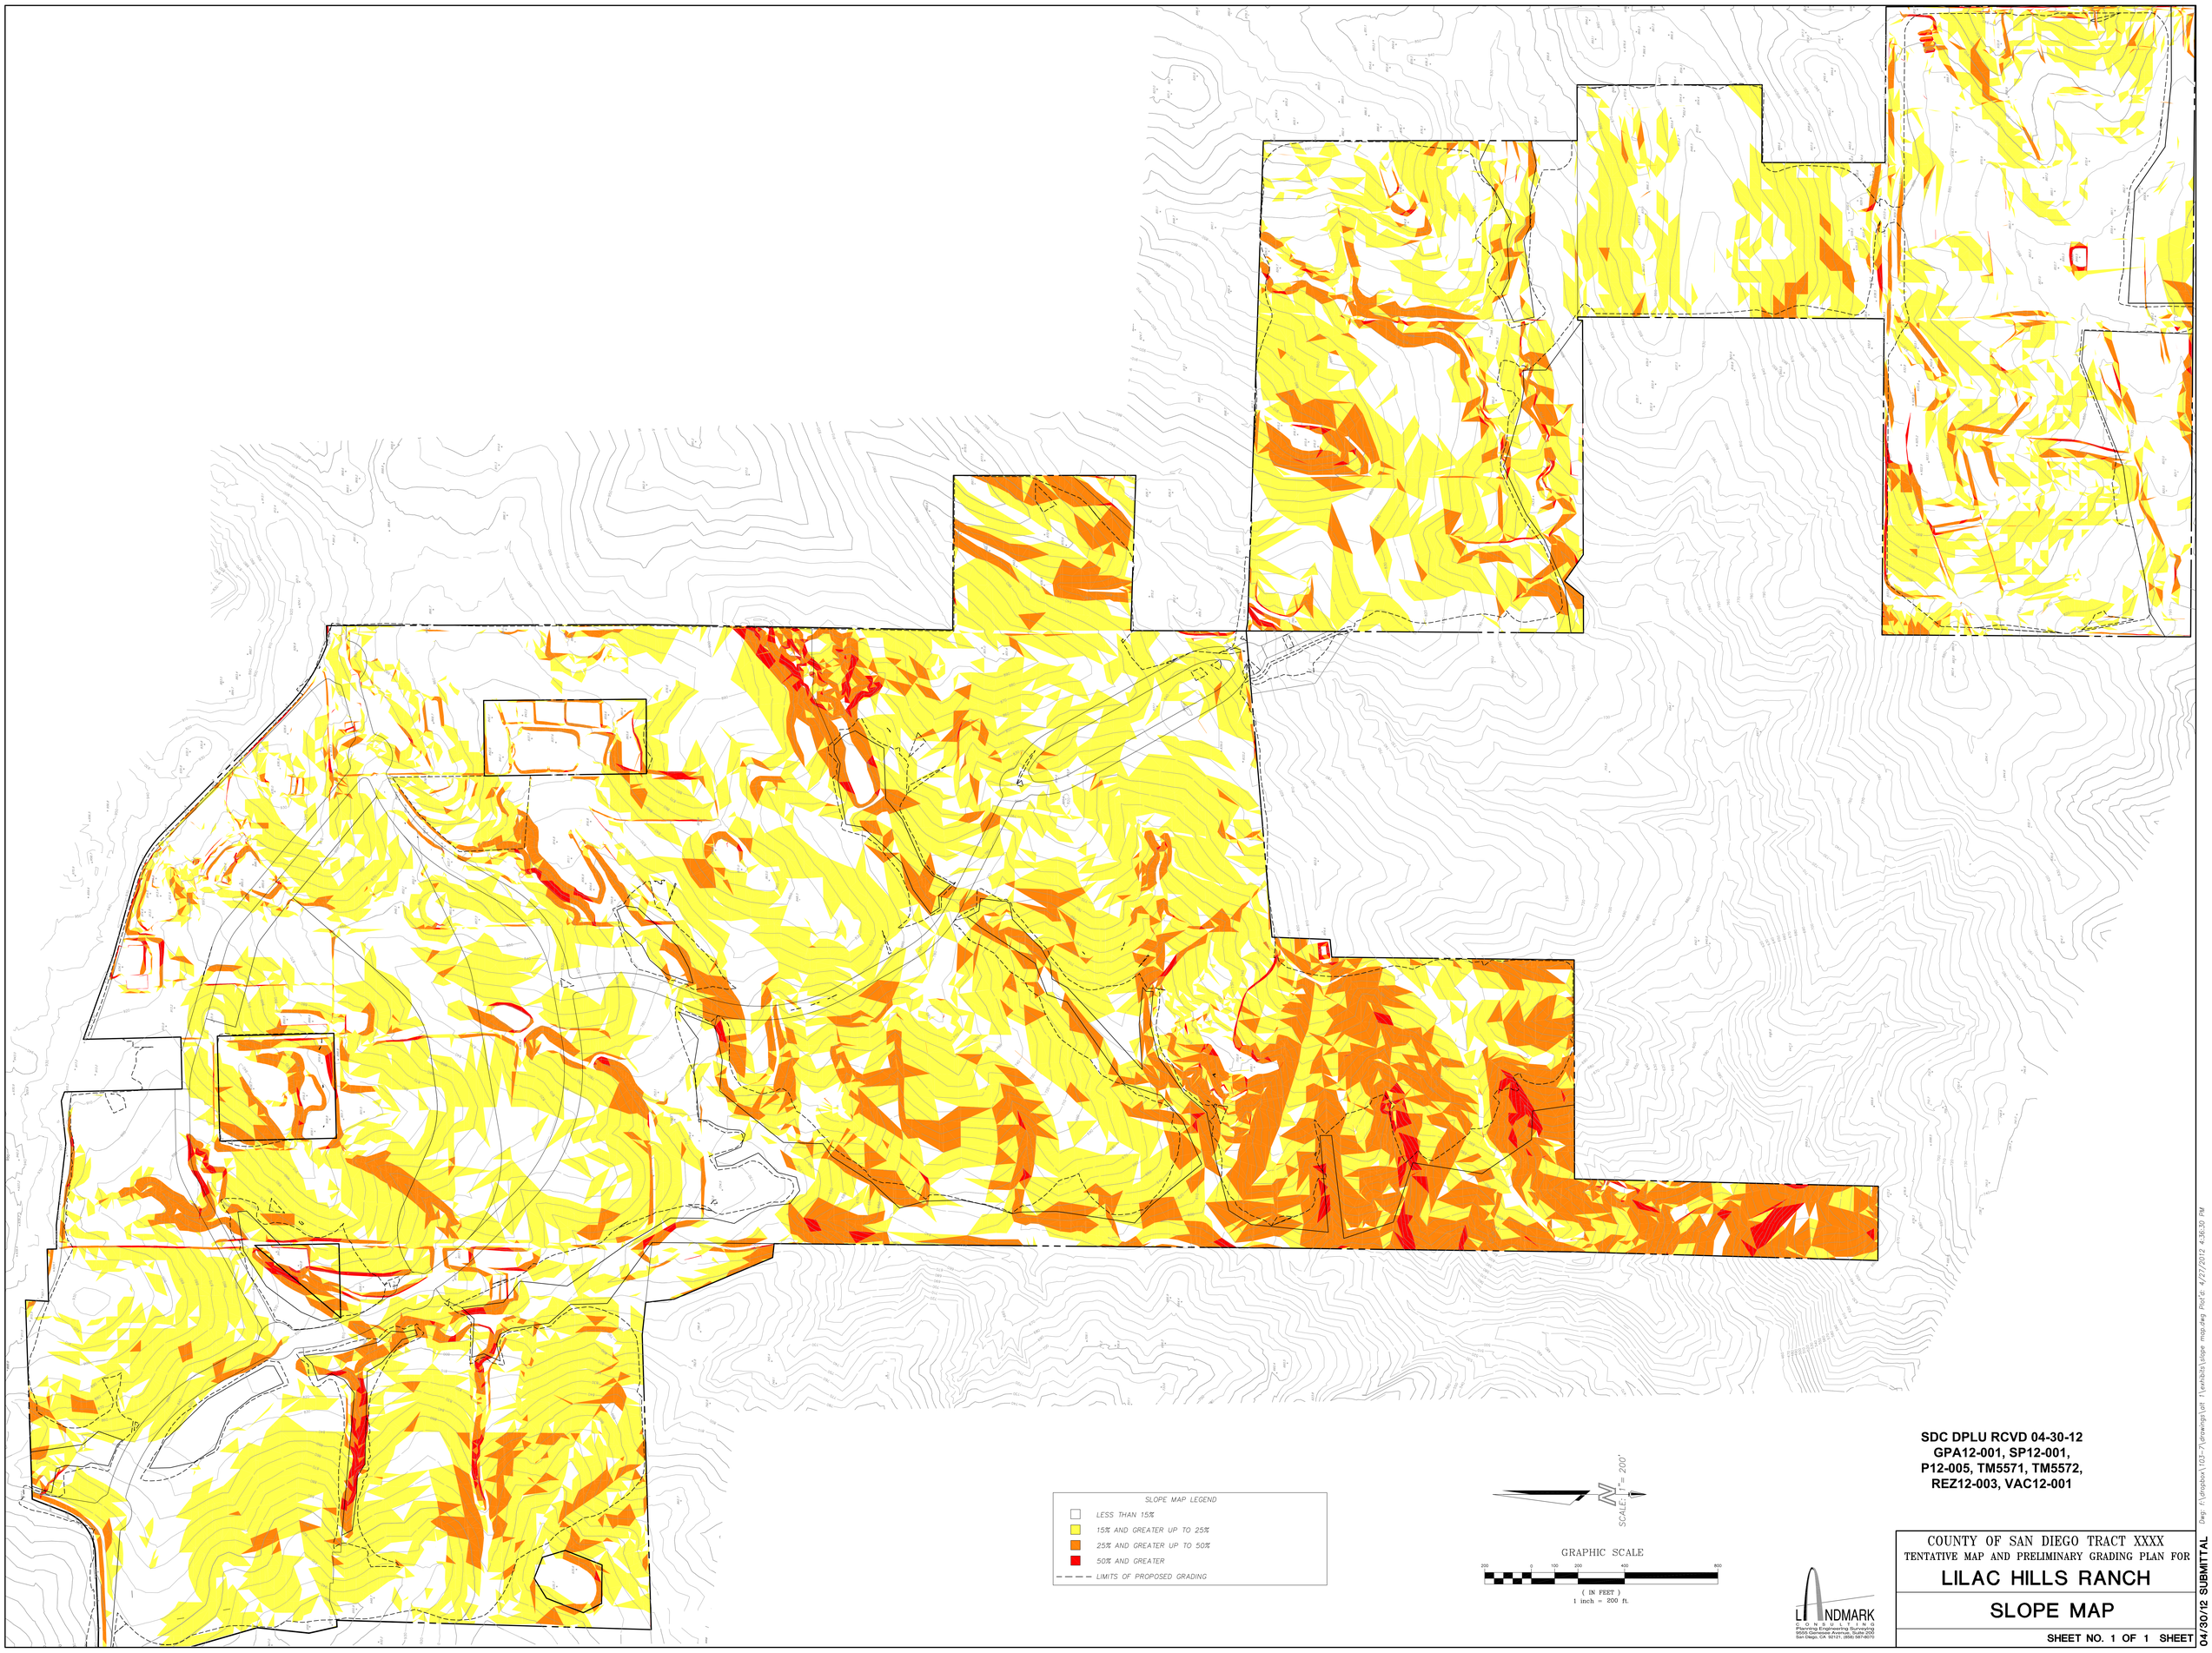

SDC DPLU RCVD 04-30-12
GPA12-001, SP12-001,
P12-005, TM5571, TM5572,
REZ12-003, VAC12-001

COUNTY OF SAN DIEGO TRACT XXXX
TENTATIVE MAP AND PRELIMINARY GRADING PLAN FOR

LILAC HILLS RANCH

SLOPE MAP

SHEET NO. 1 OF 1 SHEET

04/30/12 SUBMITTAL

Dwg: J:\dropbox\103-71\drawings\all 1\exhibits\slope map.dwg Plot Dt: 4/27/2012 4:36:30 PM