



SEE UPPER RIGHT

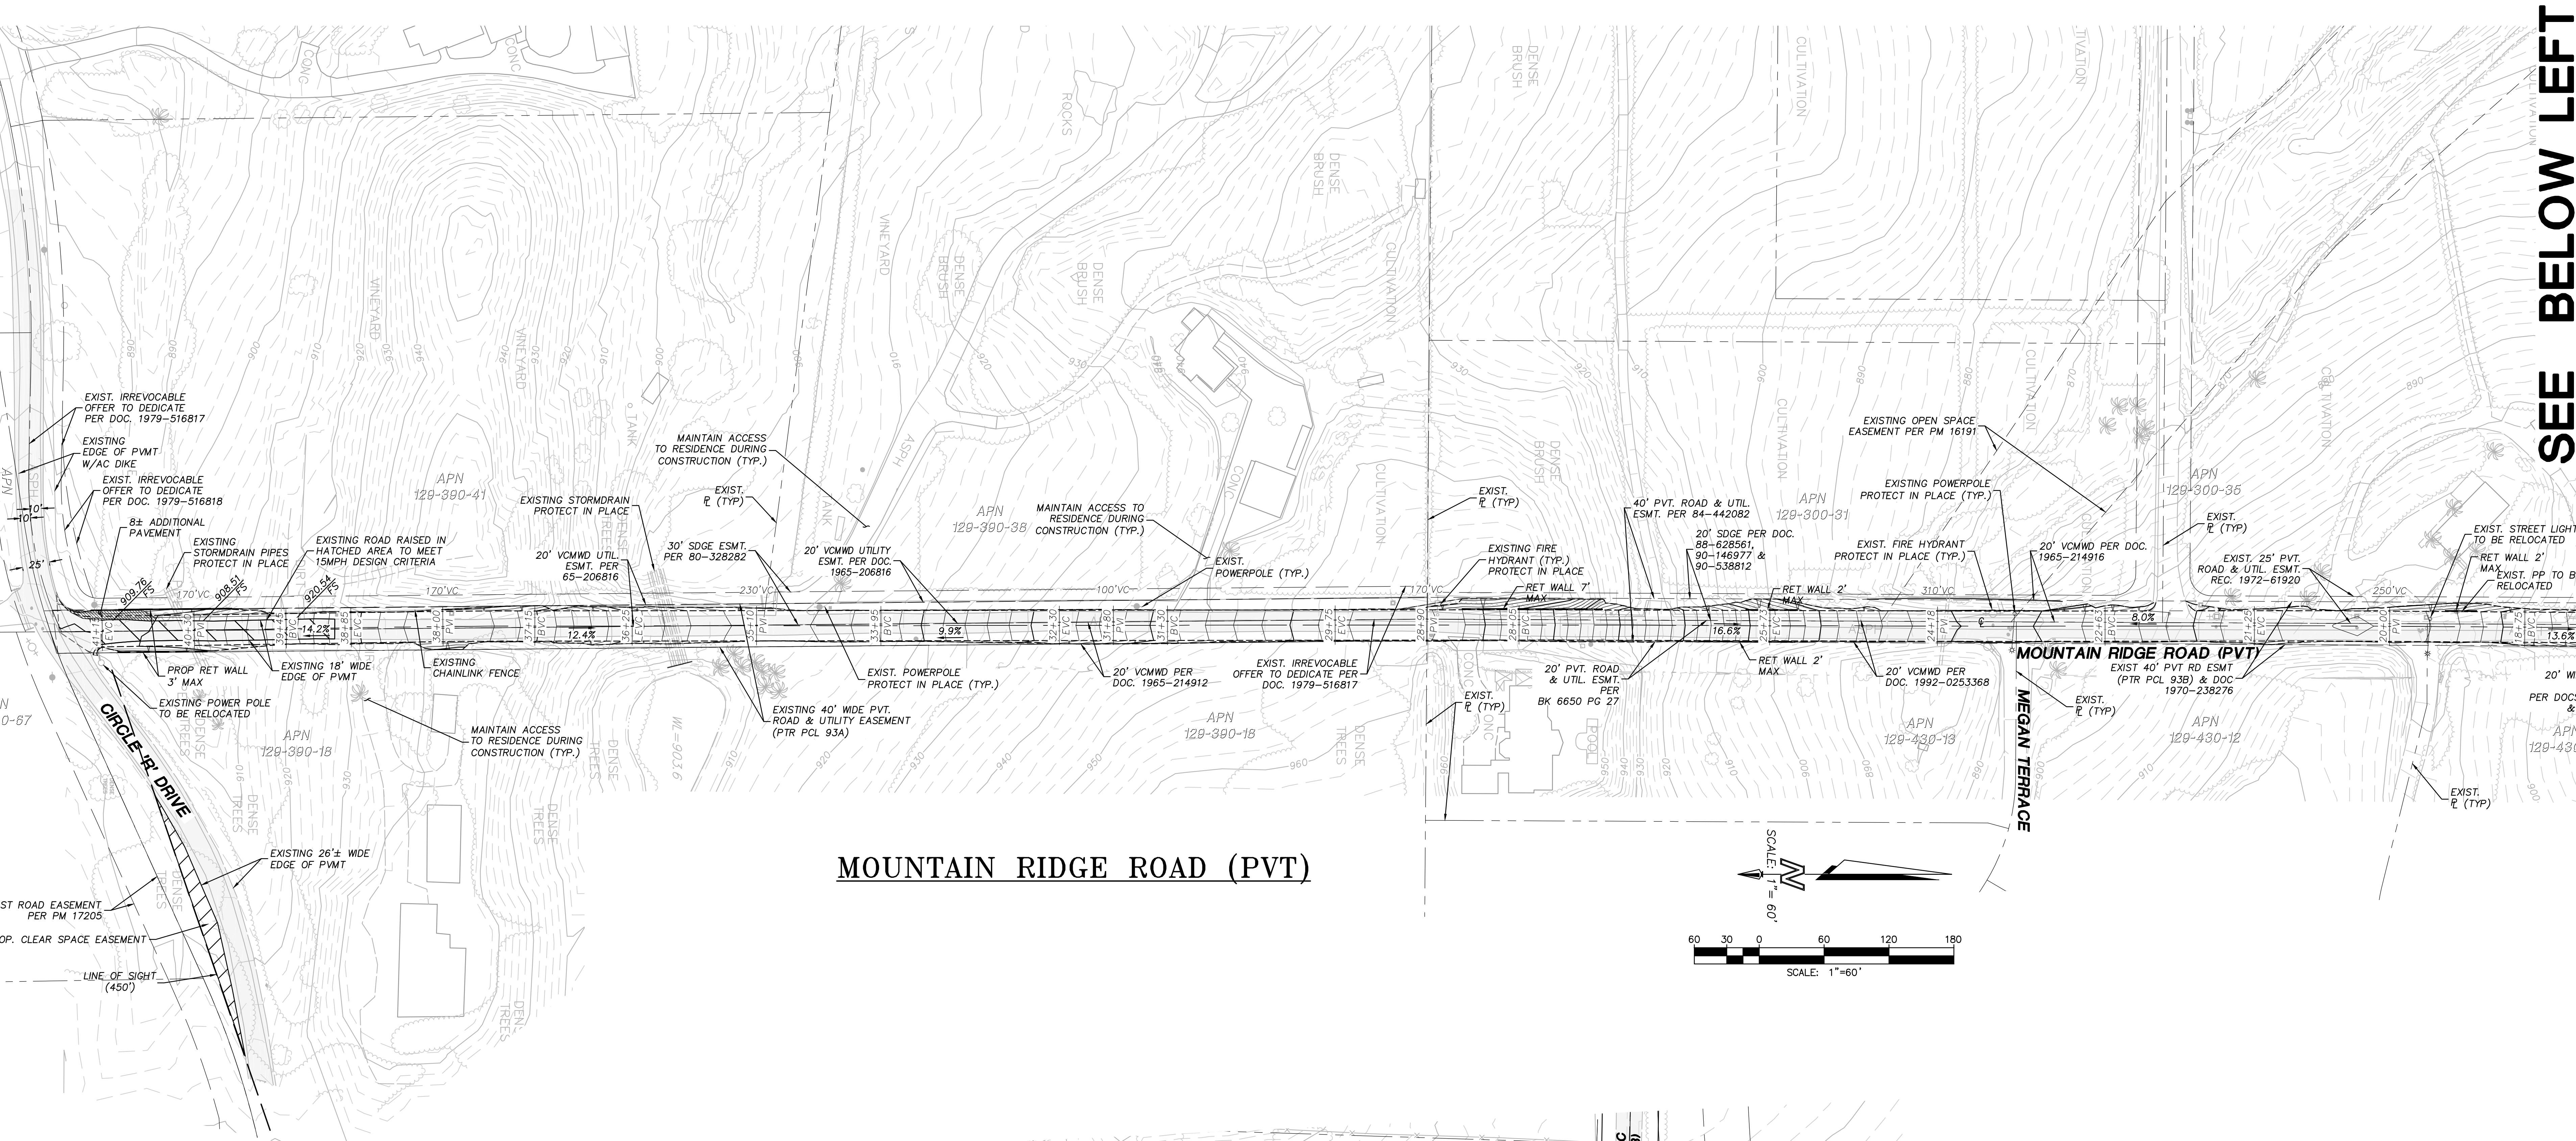


SEE BELOW LEFT

MOUNTAIN RIDGE ROAD (PVT)

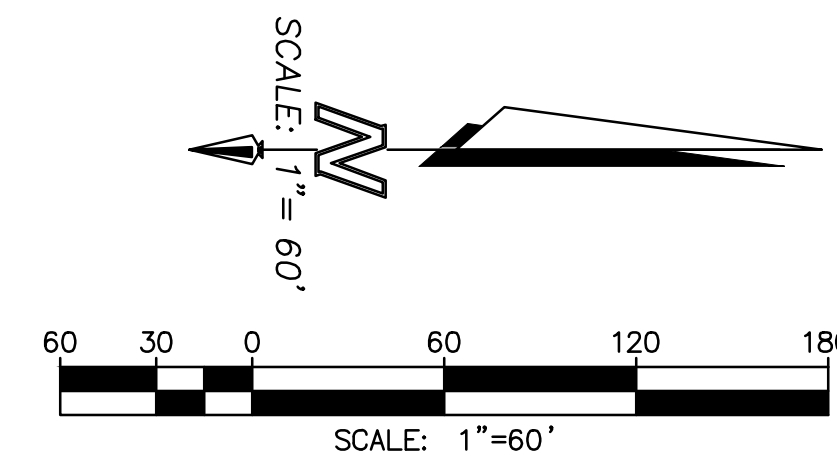


SEE UPPER RIGHT

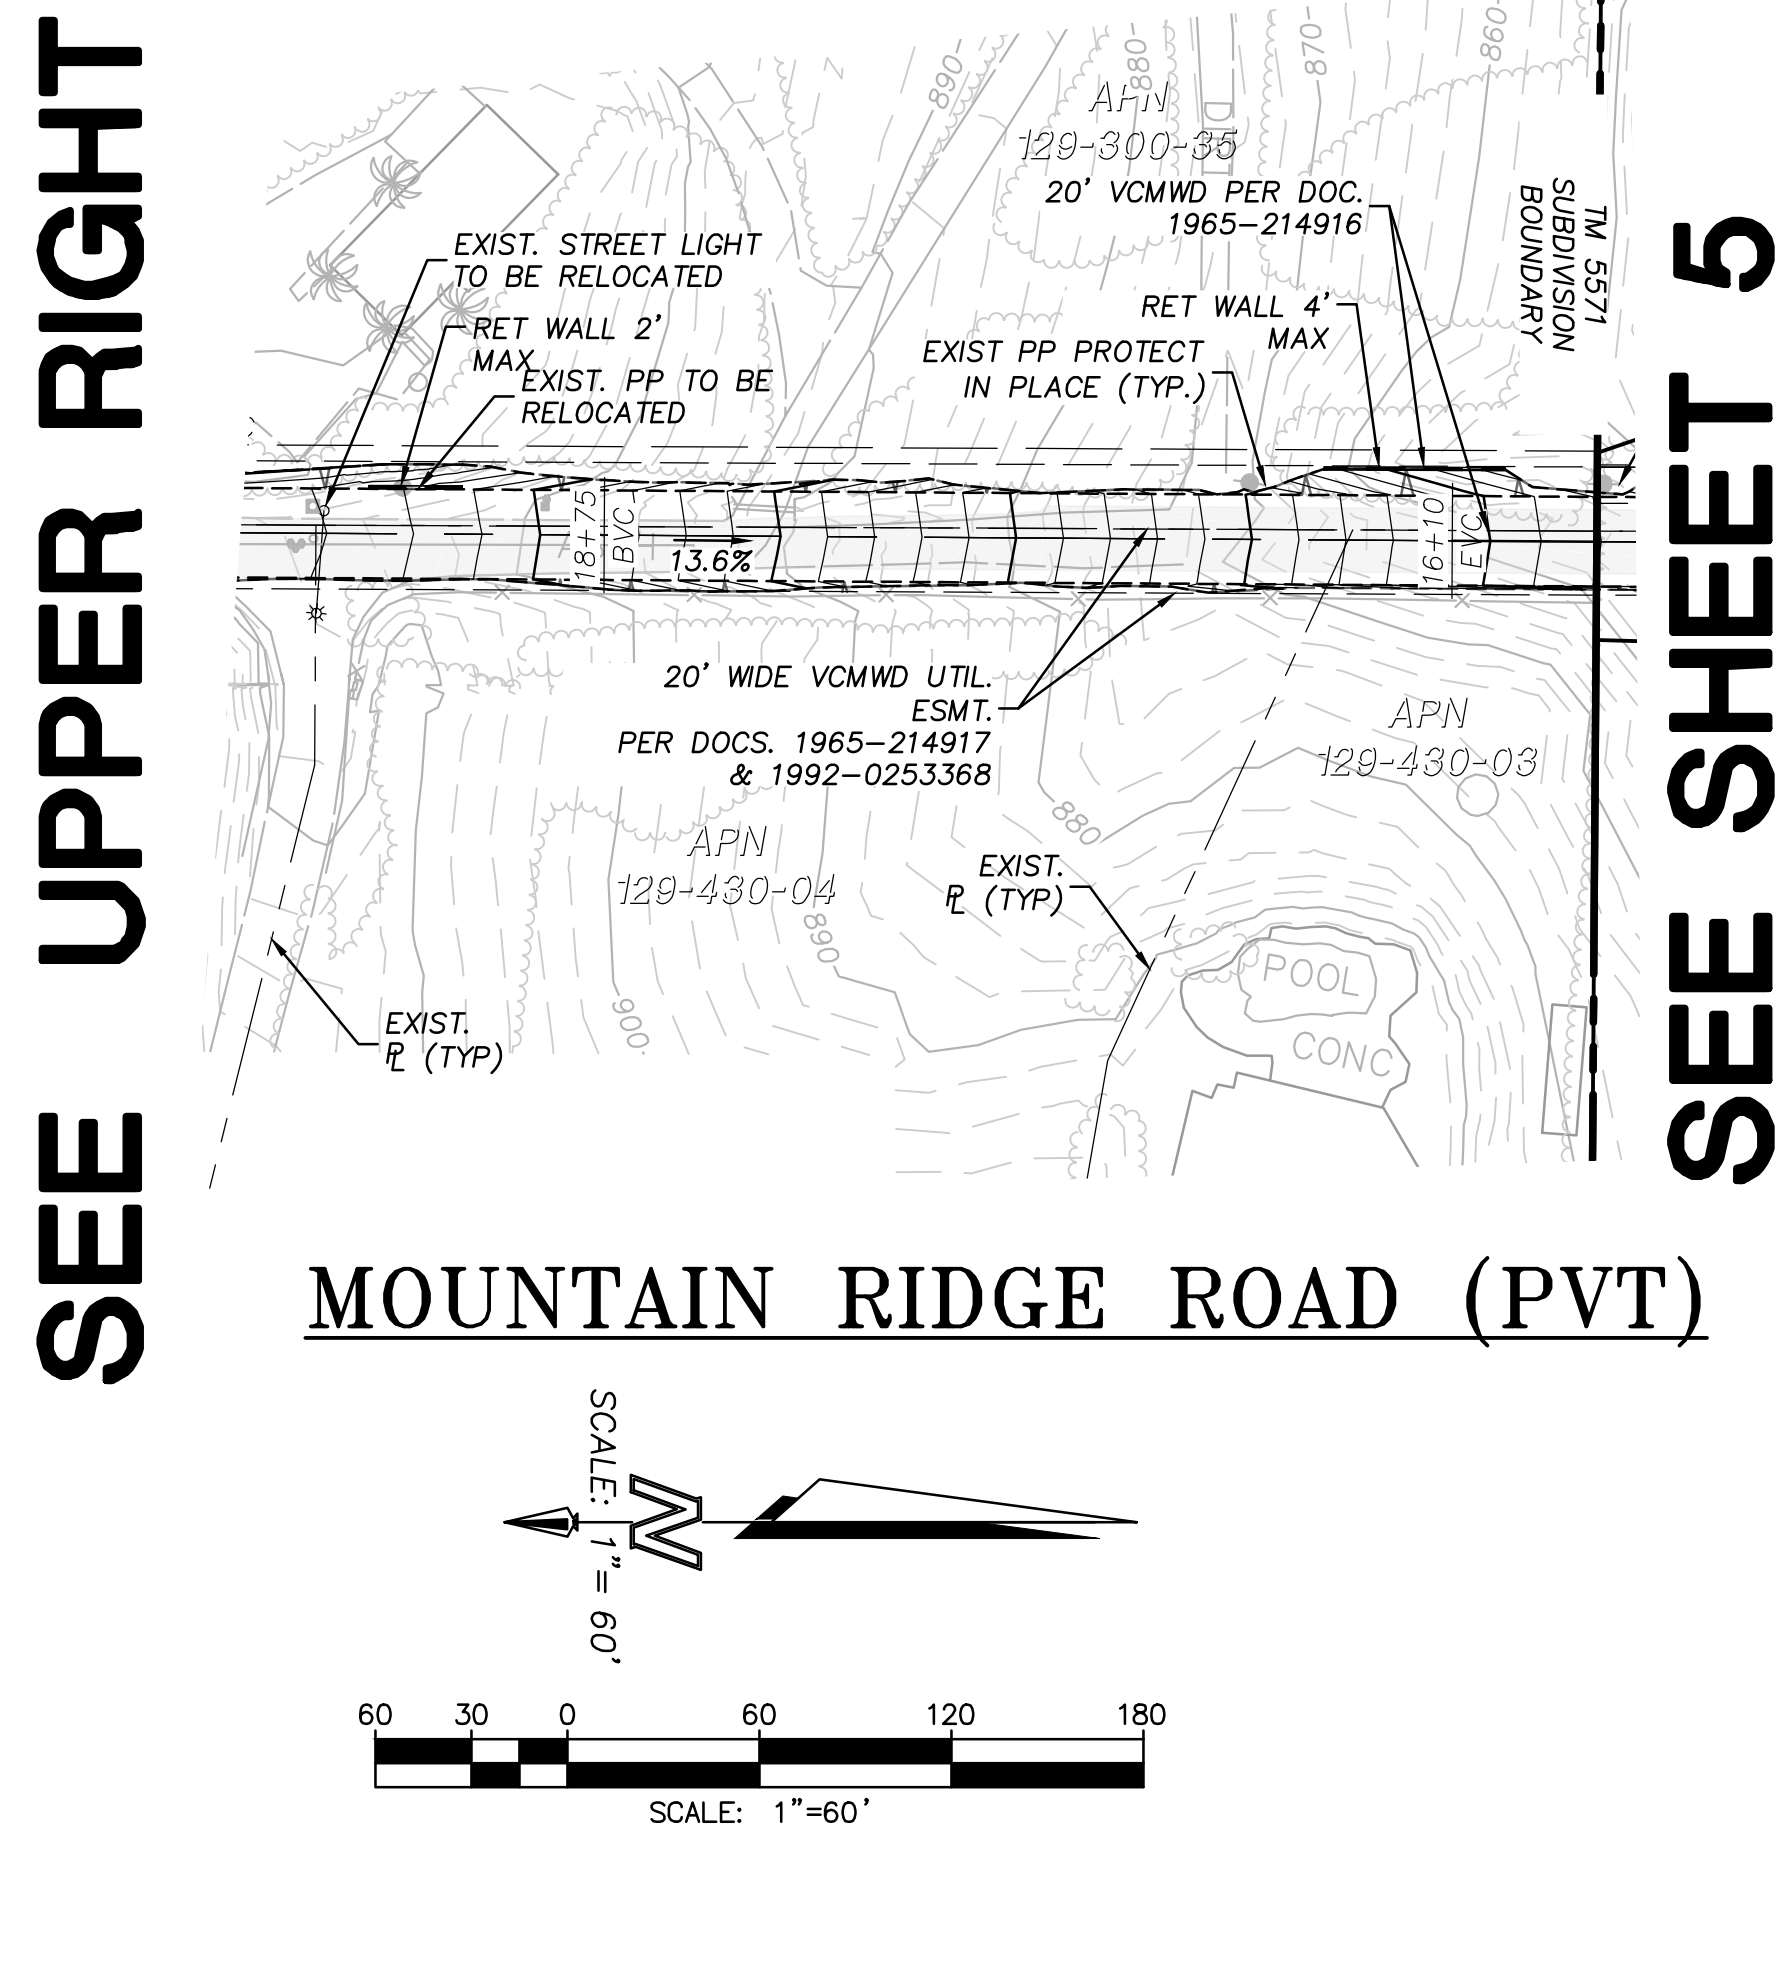


SEE SHEET 5


MOUNTAIN RIDGE ROAD (PVT)

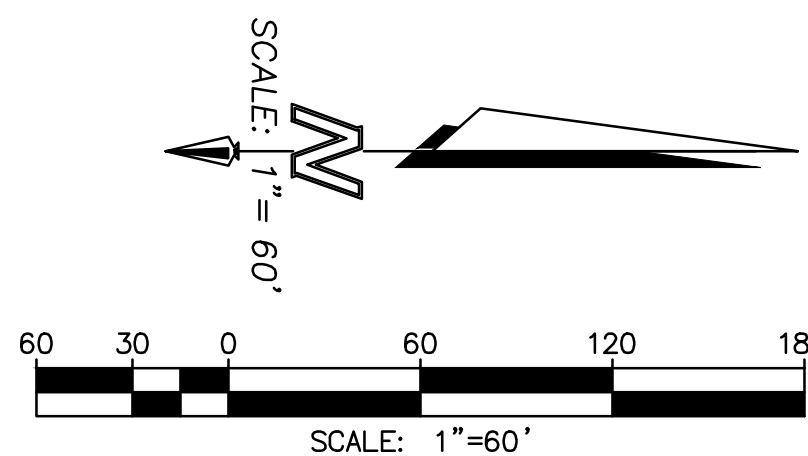


SEE SHEET 5

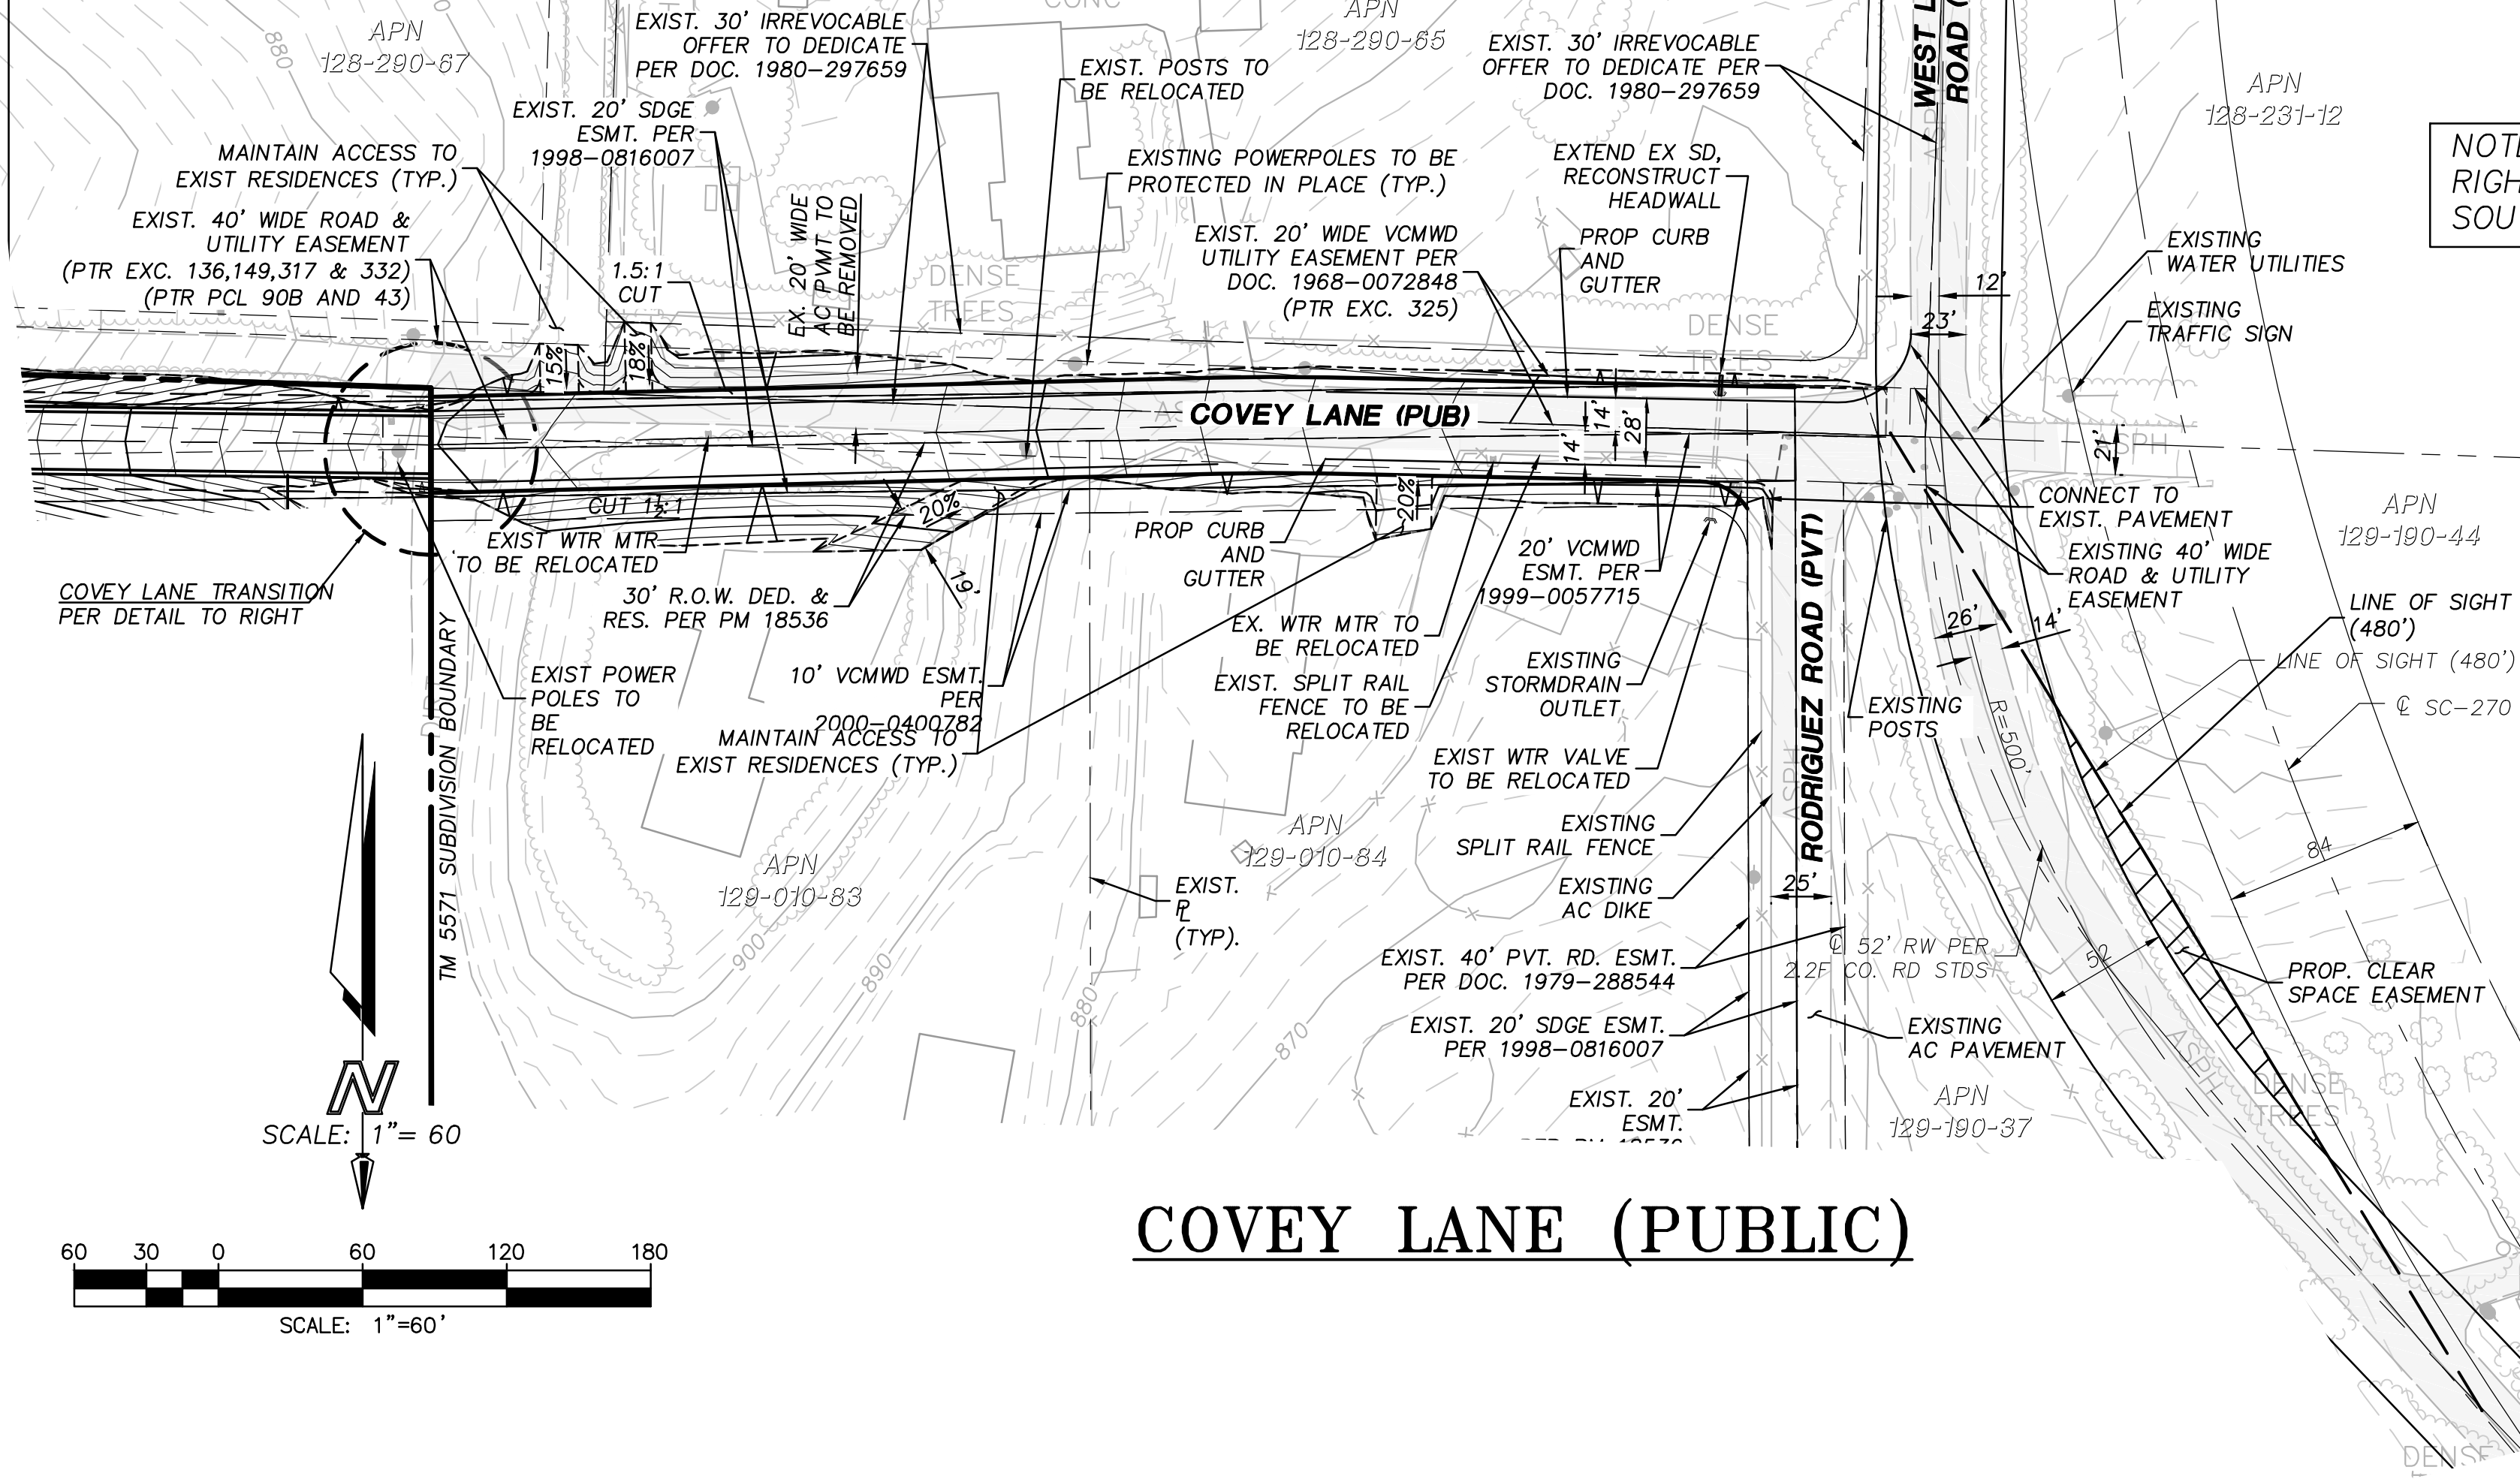


COVEY LANE (PUBLIC)

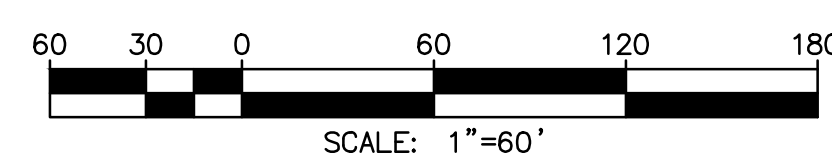


NOTE: THERE IS NO EXISTING RIGHT-OF-WAY FOR EX. W. LILAC ROAD SOUTH OF COVEY LANE.

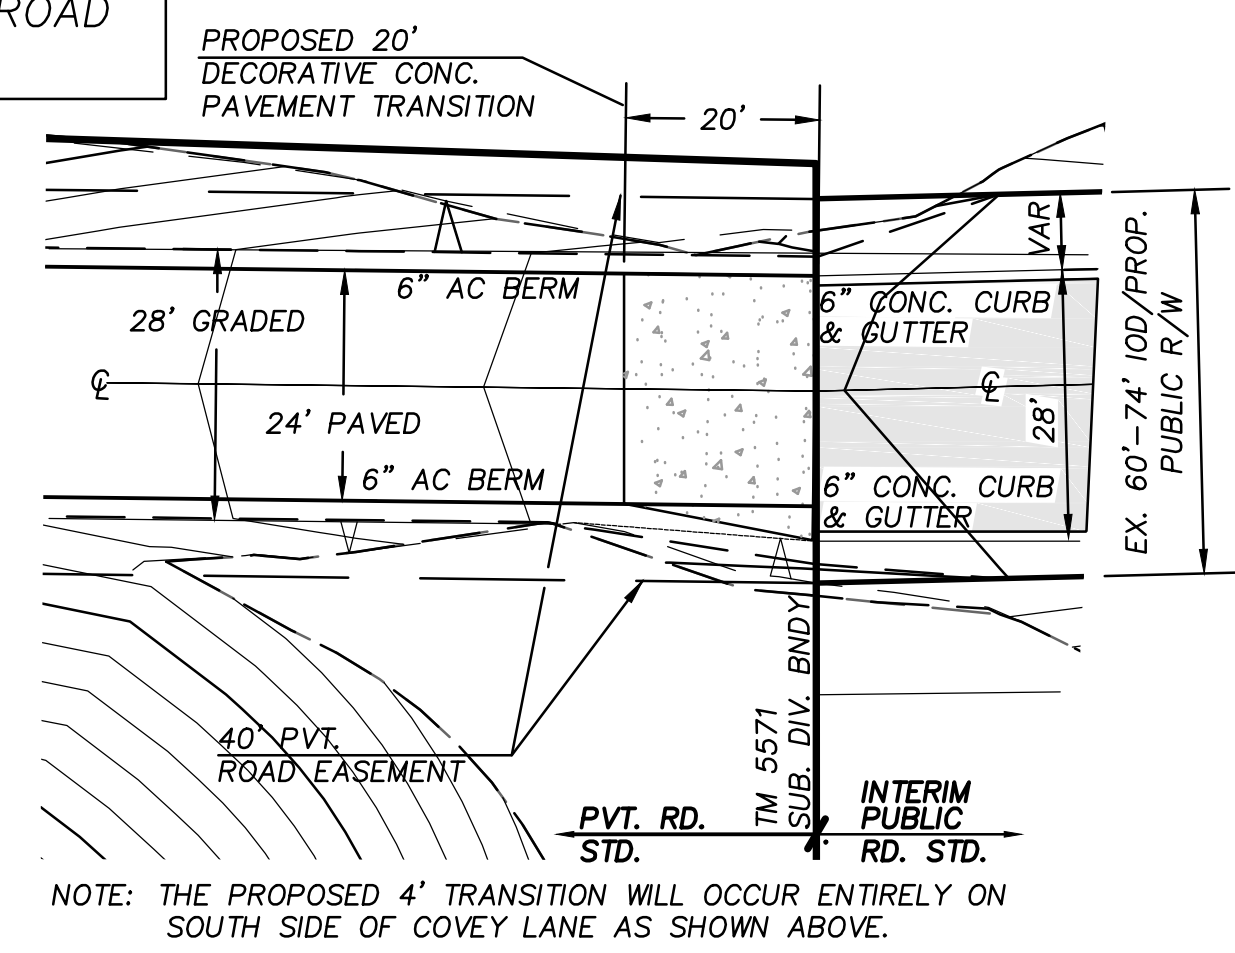



DETAIL: PROPOSED COVEY LANE TRANSITION

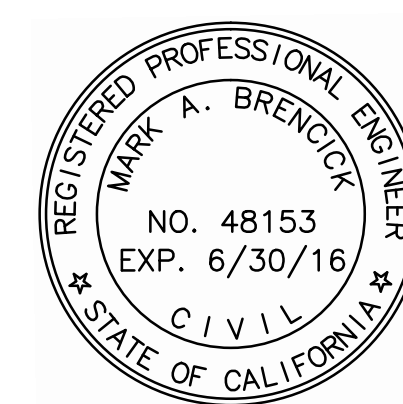


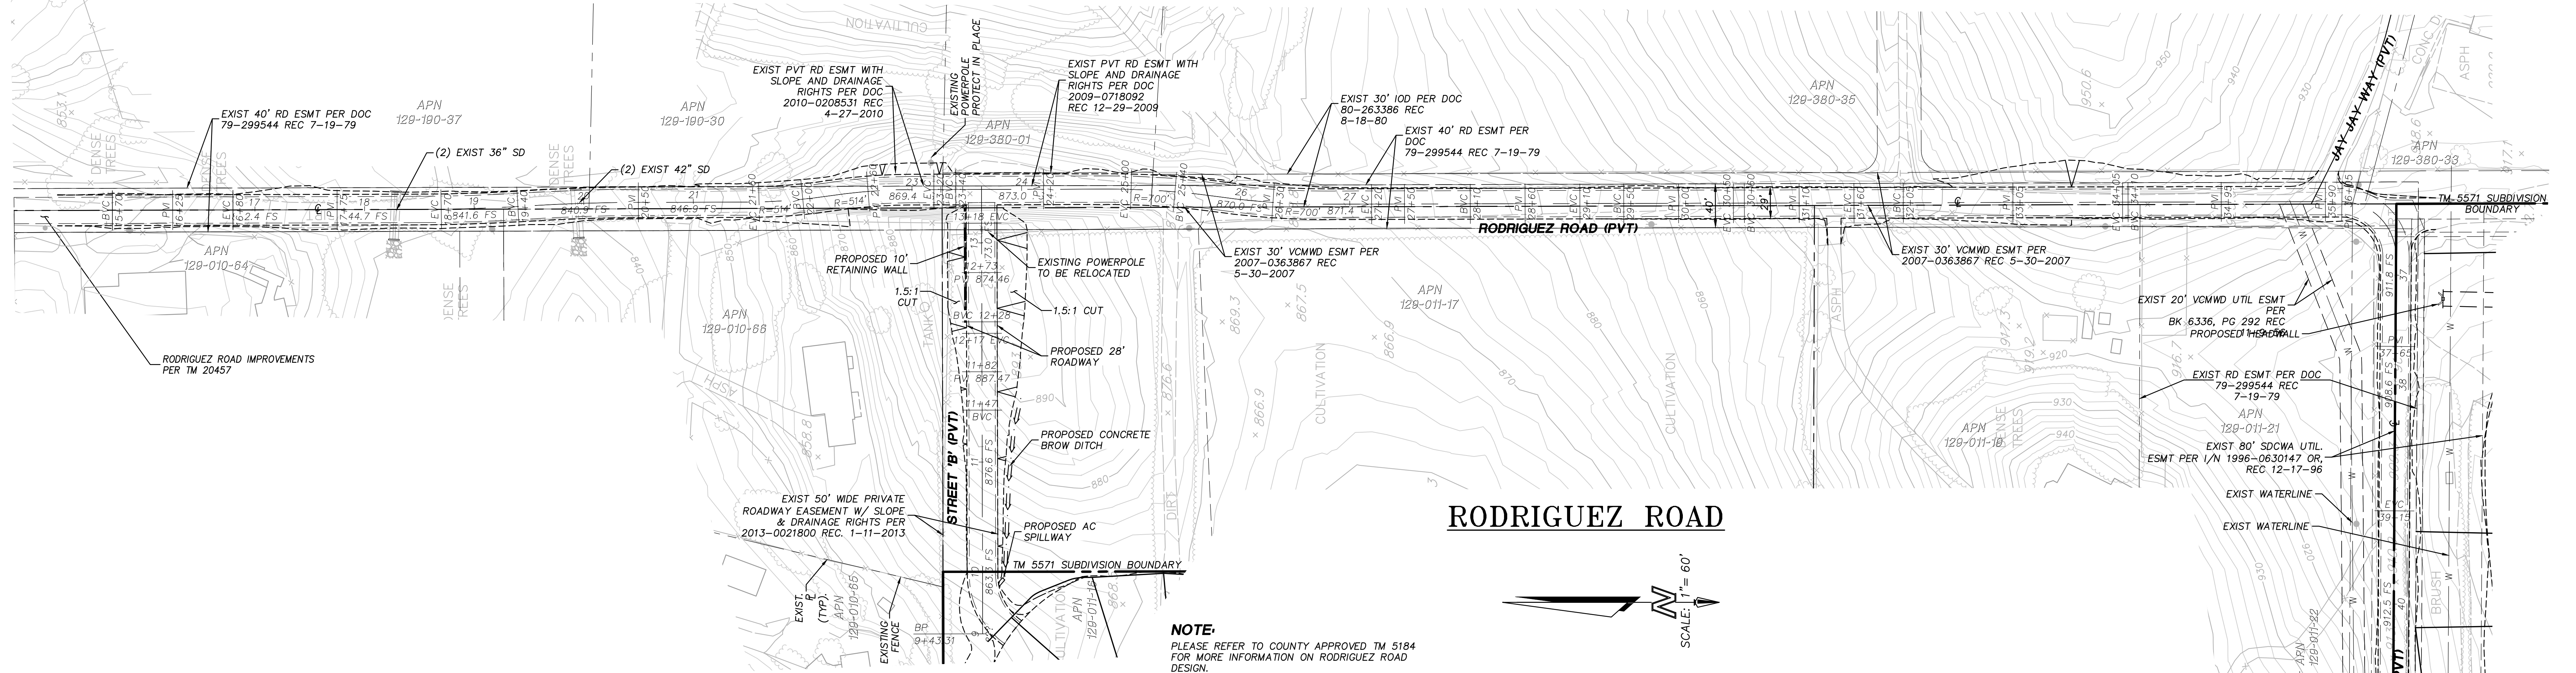


RODRIGUEZ ROAD


NOTE:
PLEASE REFER TO COUNTY APPROVED TM 5184
FOR MORE INFORMATION ON RODRIGUEZ ROAD
DESIGN.

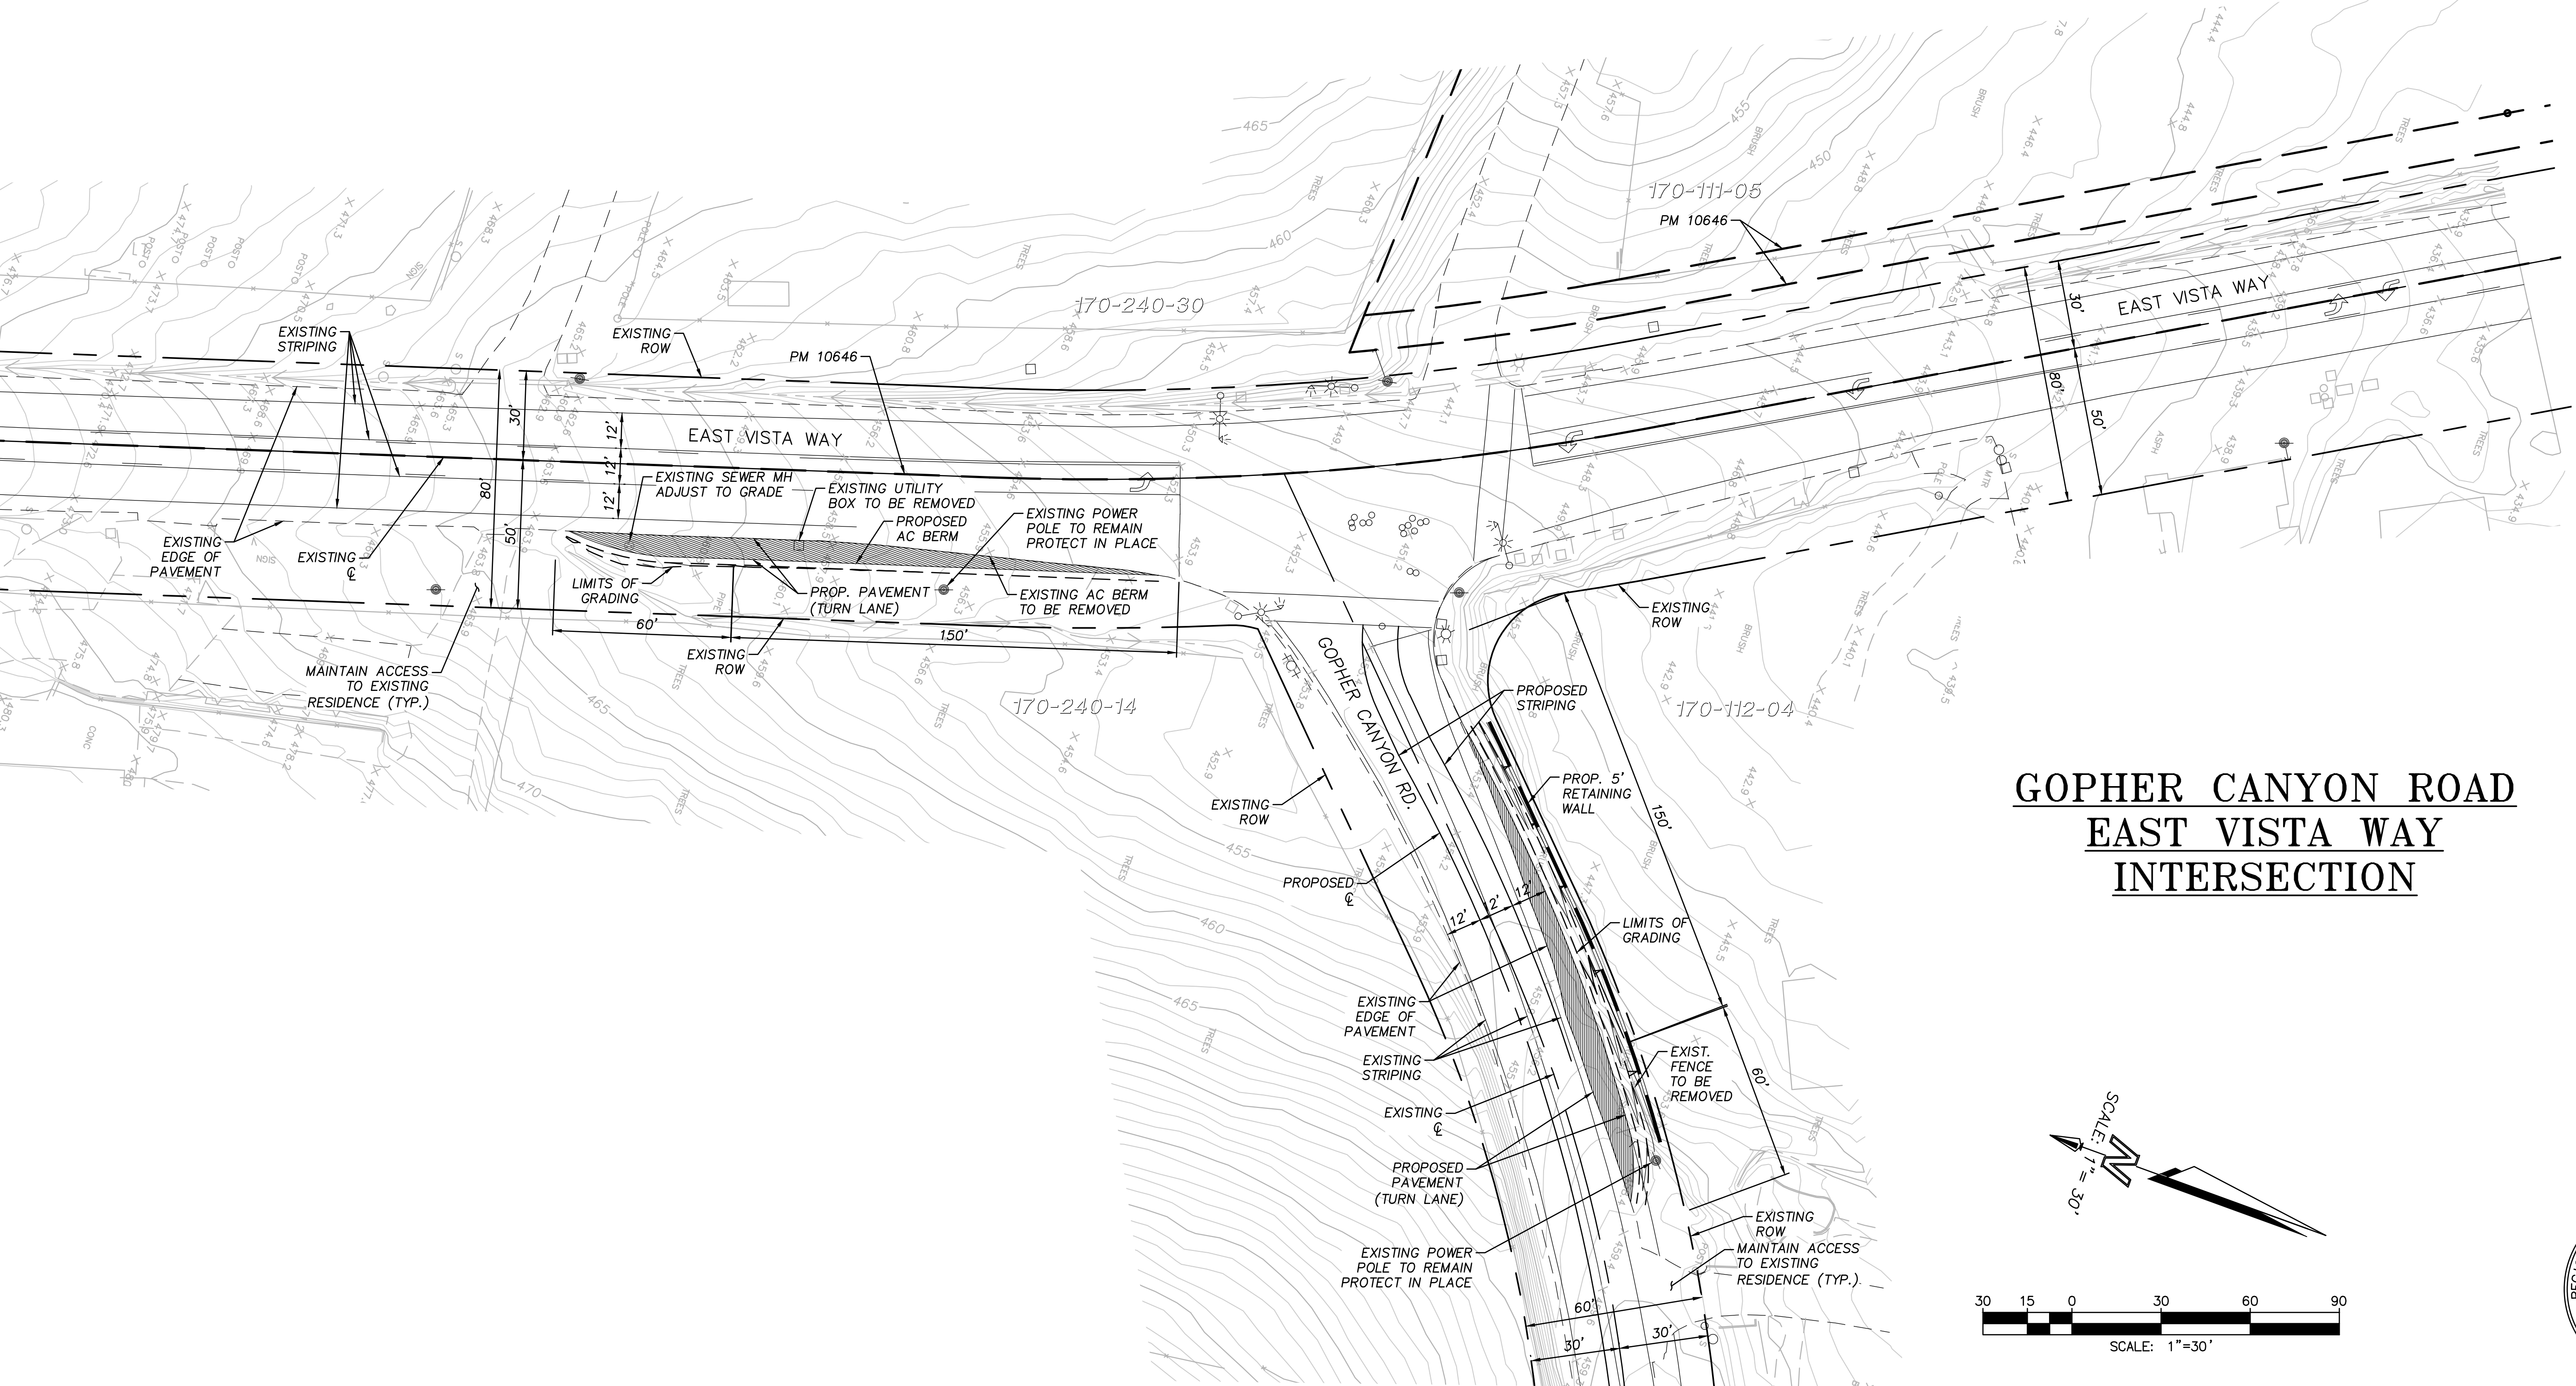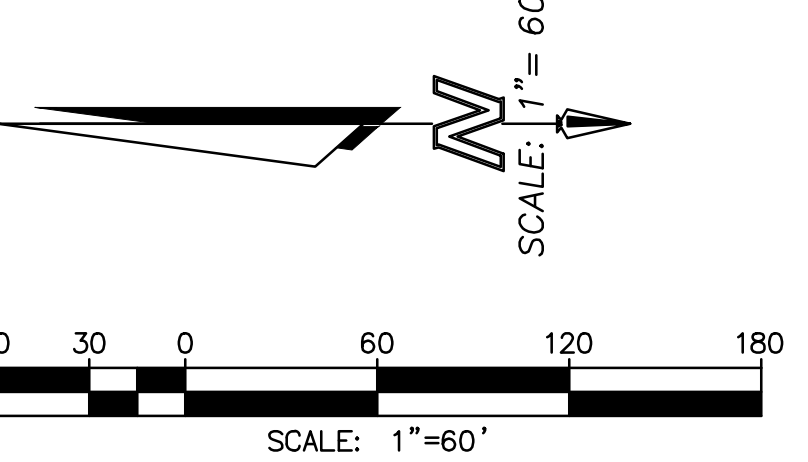

**GOPHER CANYON ROAD
EAST VISTA WAY
INTERSECTION**



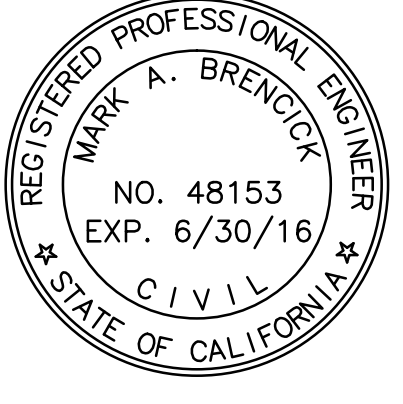
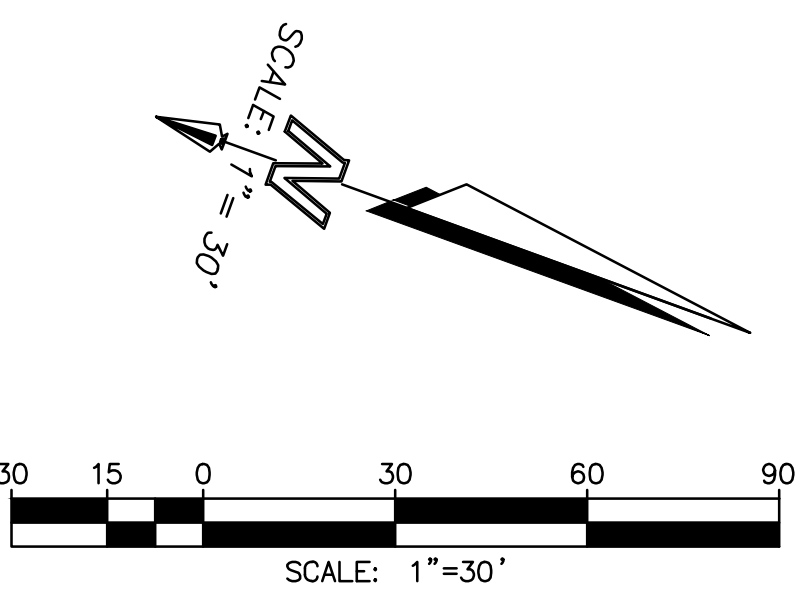


COUNTY OF SAN DIEGO TM 5571 RPL 5 MASTER TENTATIVE MAP	
LILAC HILLS RANCH	
OFFSITE IMPROVEMENTS	
SHEET NO. 9 OF 13	

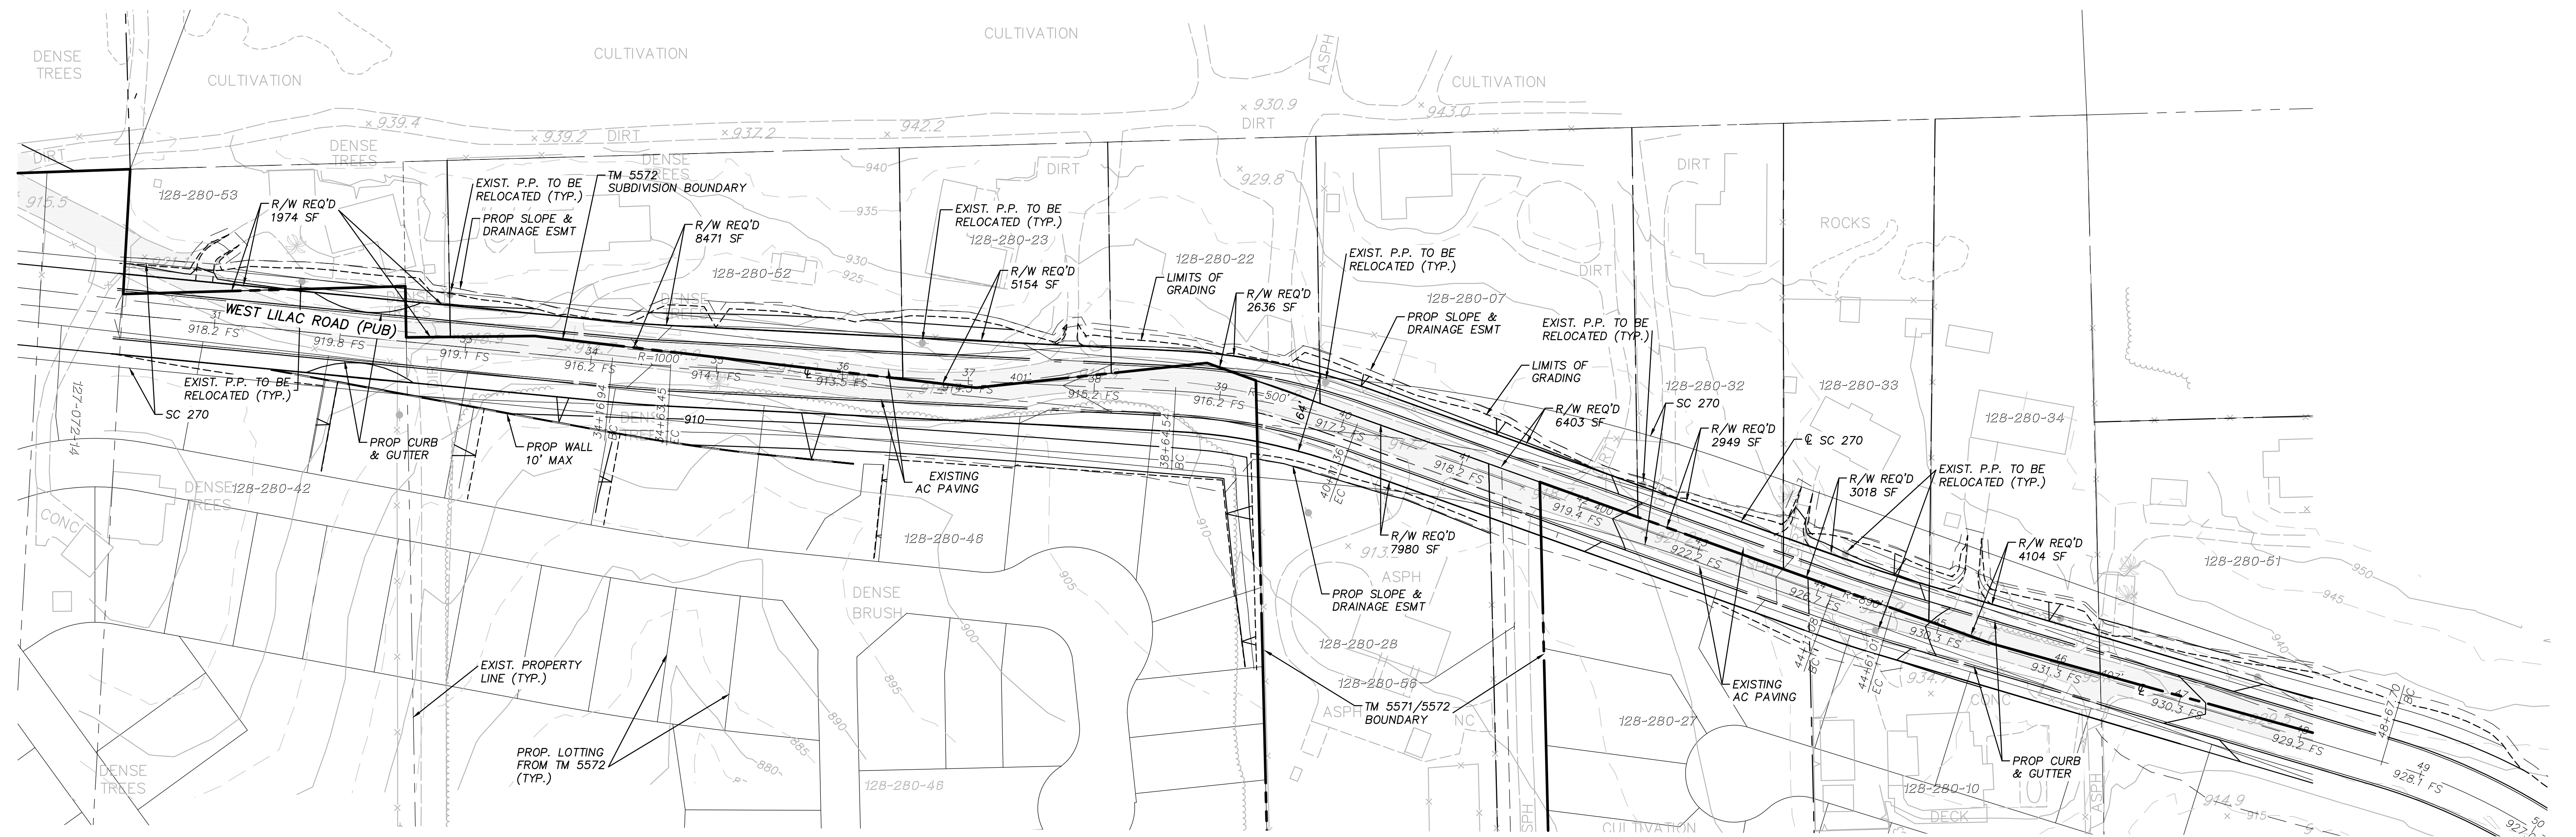

**WEST LILAC ROAD (PUB)
(2.2C LIGHT COLLECTOR)**


SEE SHEET 11

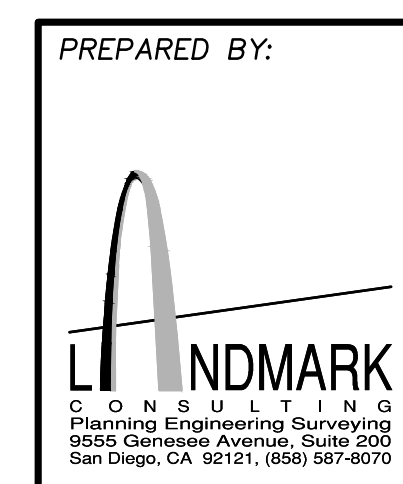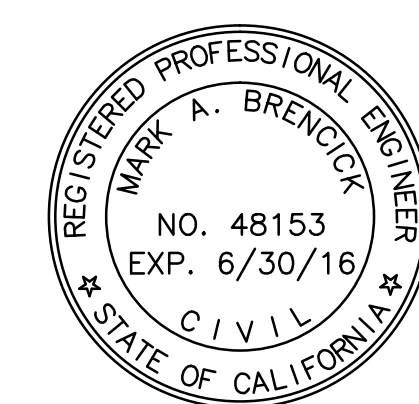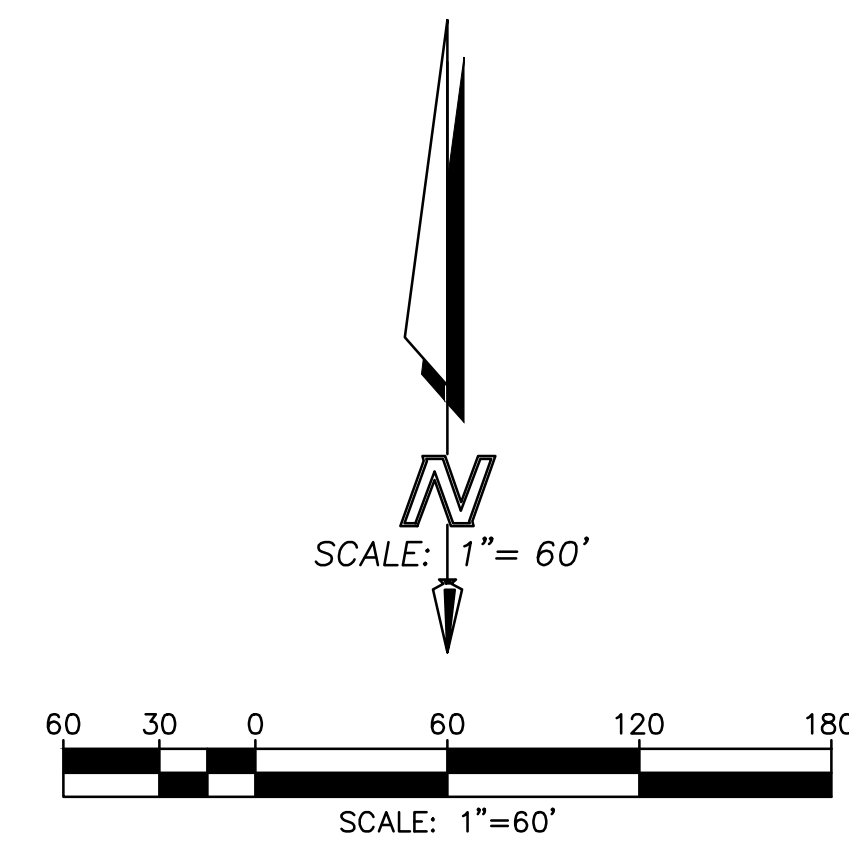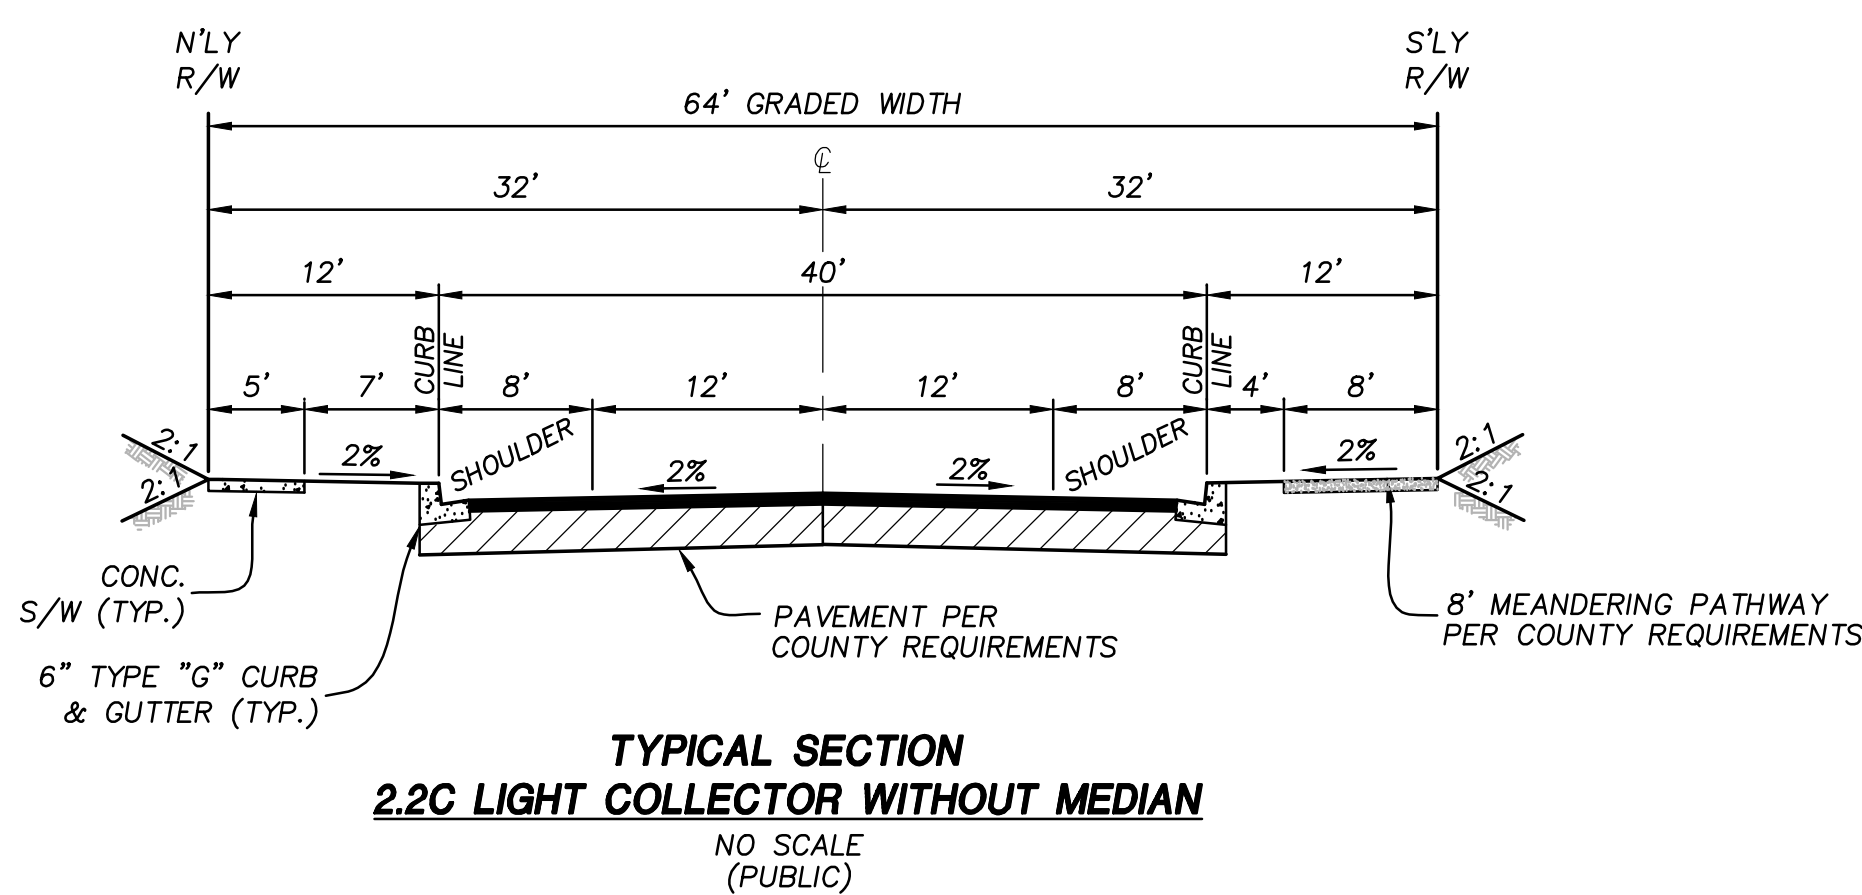





PREPARED BY:	COUNTY OF SAN DIEGO TM 5571 RPL 5 MASTER TENTATIVE MAP
	LILAC HILLS RANCH
	ALTERNATIVE ALIGNMENT
	SHEET NO. 10 OF 13

07-01-16 SUBMITTAL

SEE SHEET 10

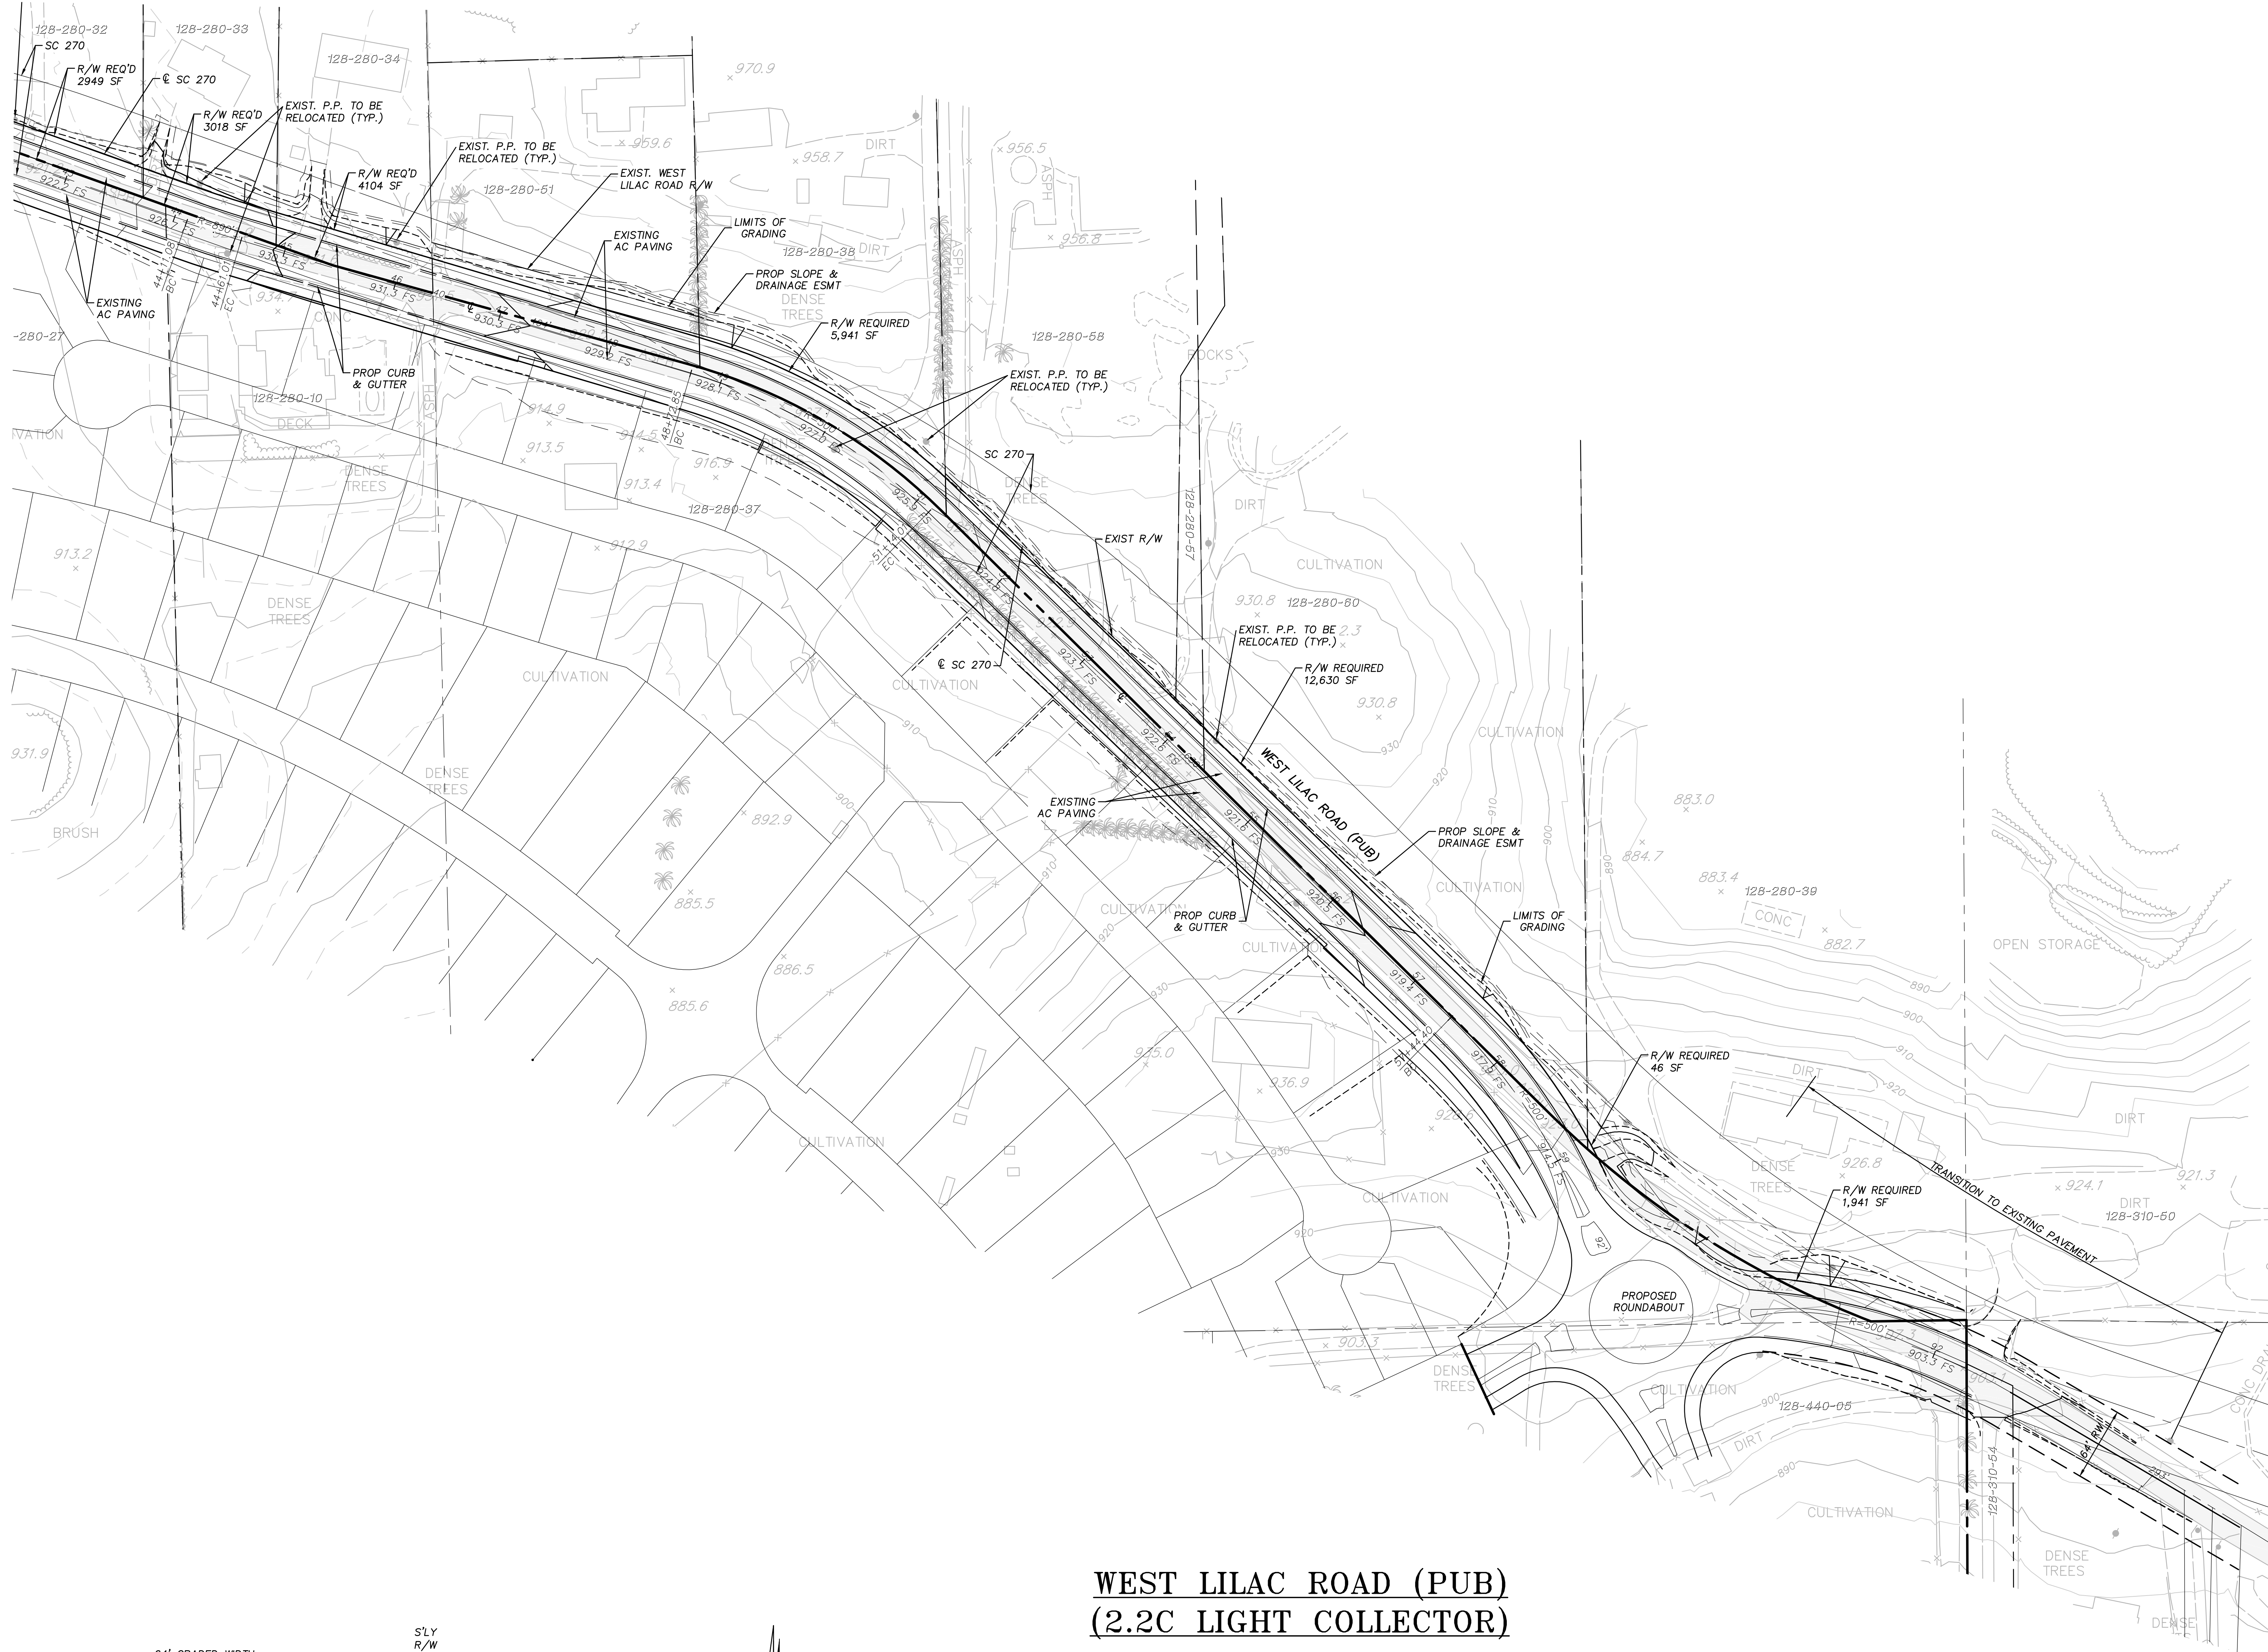

WEST LILAC ROAD (PUB)
(2.2C LIGHT COLLECTOR)

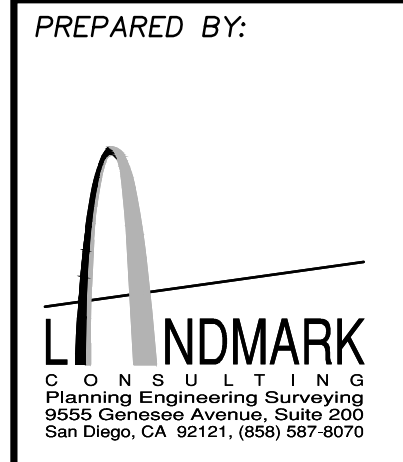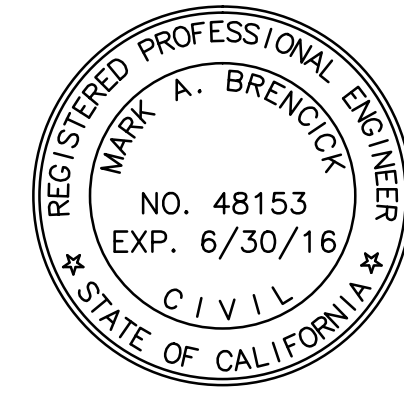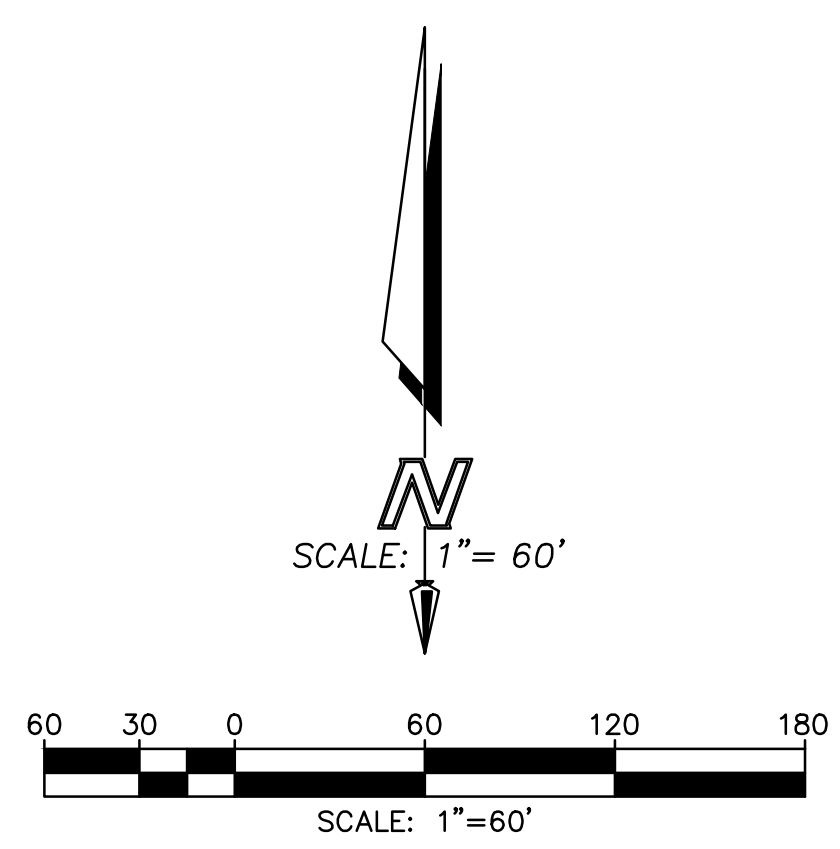
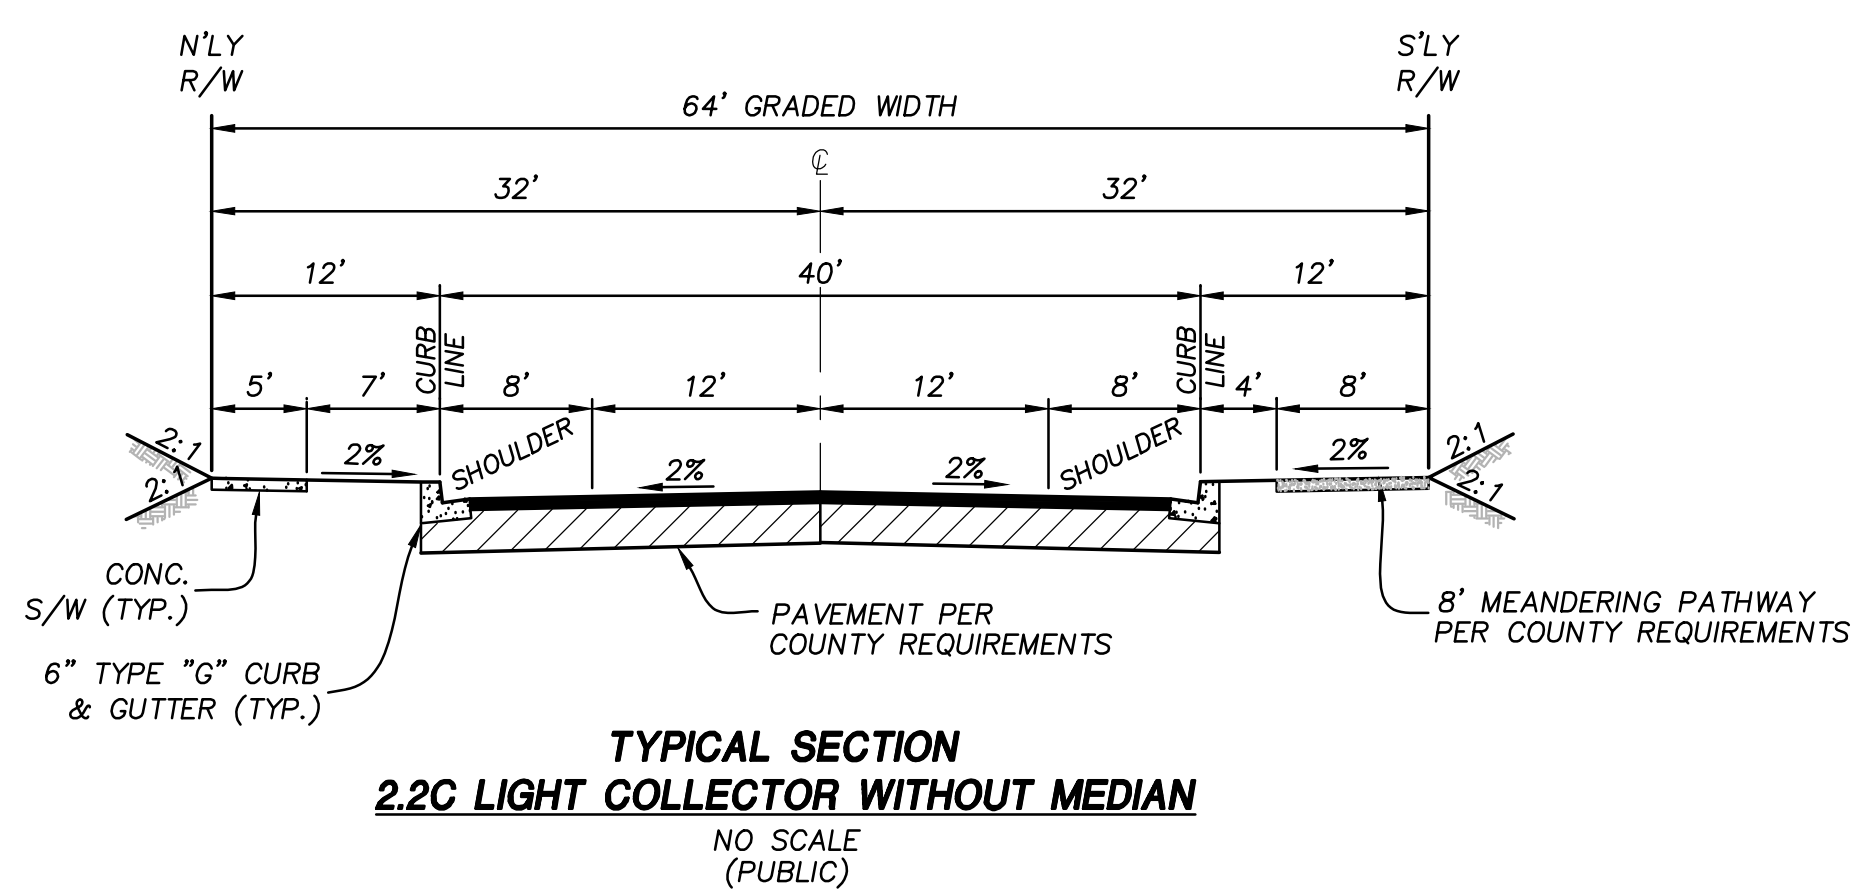


PREPARED BY:	COUNTY OF SAN DIEGO TM 5571 RPL 5 MASTER TENTATIVE MAP
	LILAC HILLS RANCH
	ALTERNATIVE ALIGNMENT
	SHEET NO. 11 OF 13



07-01-15 SUBMITTAL

07-01-15 SUBMITTAL


SEE UPPER RIGHT

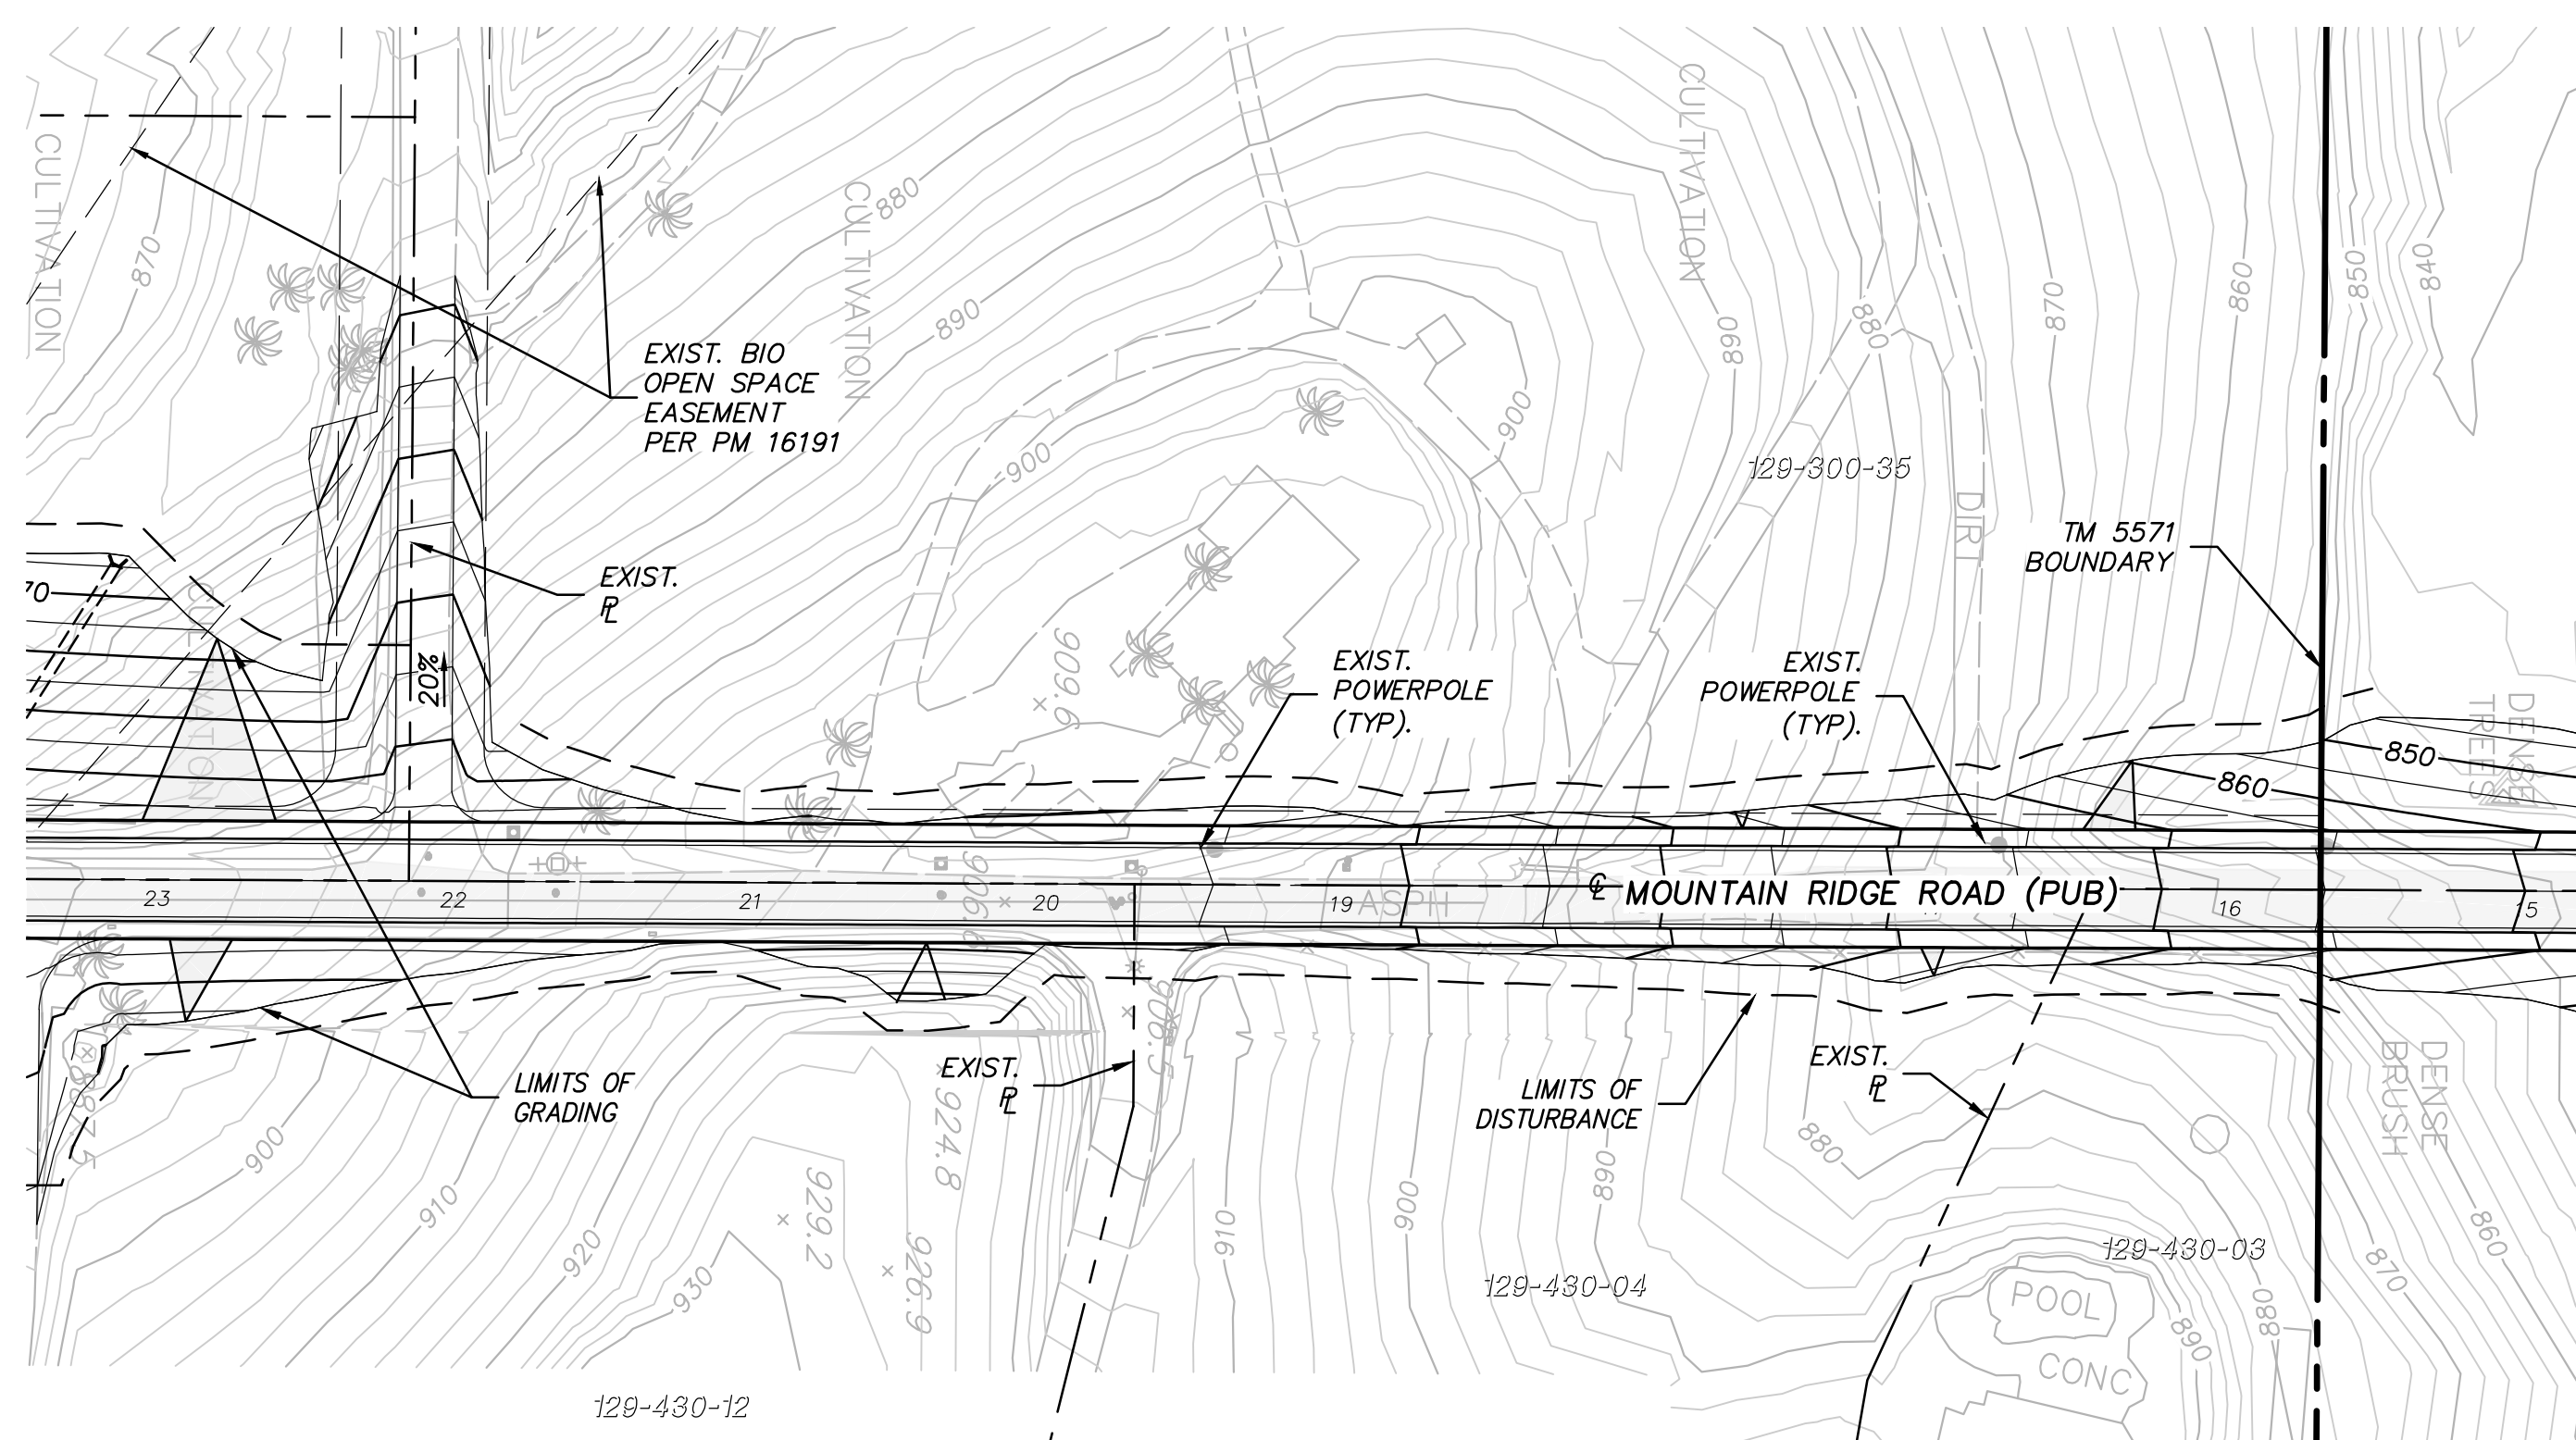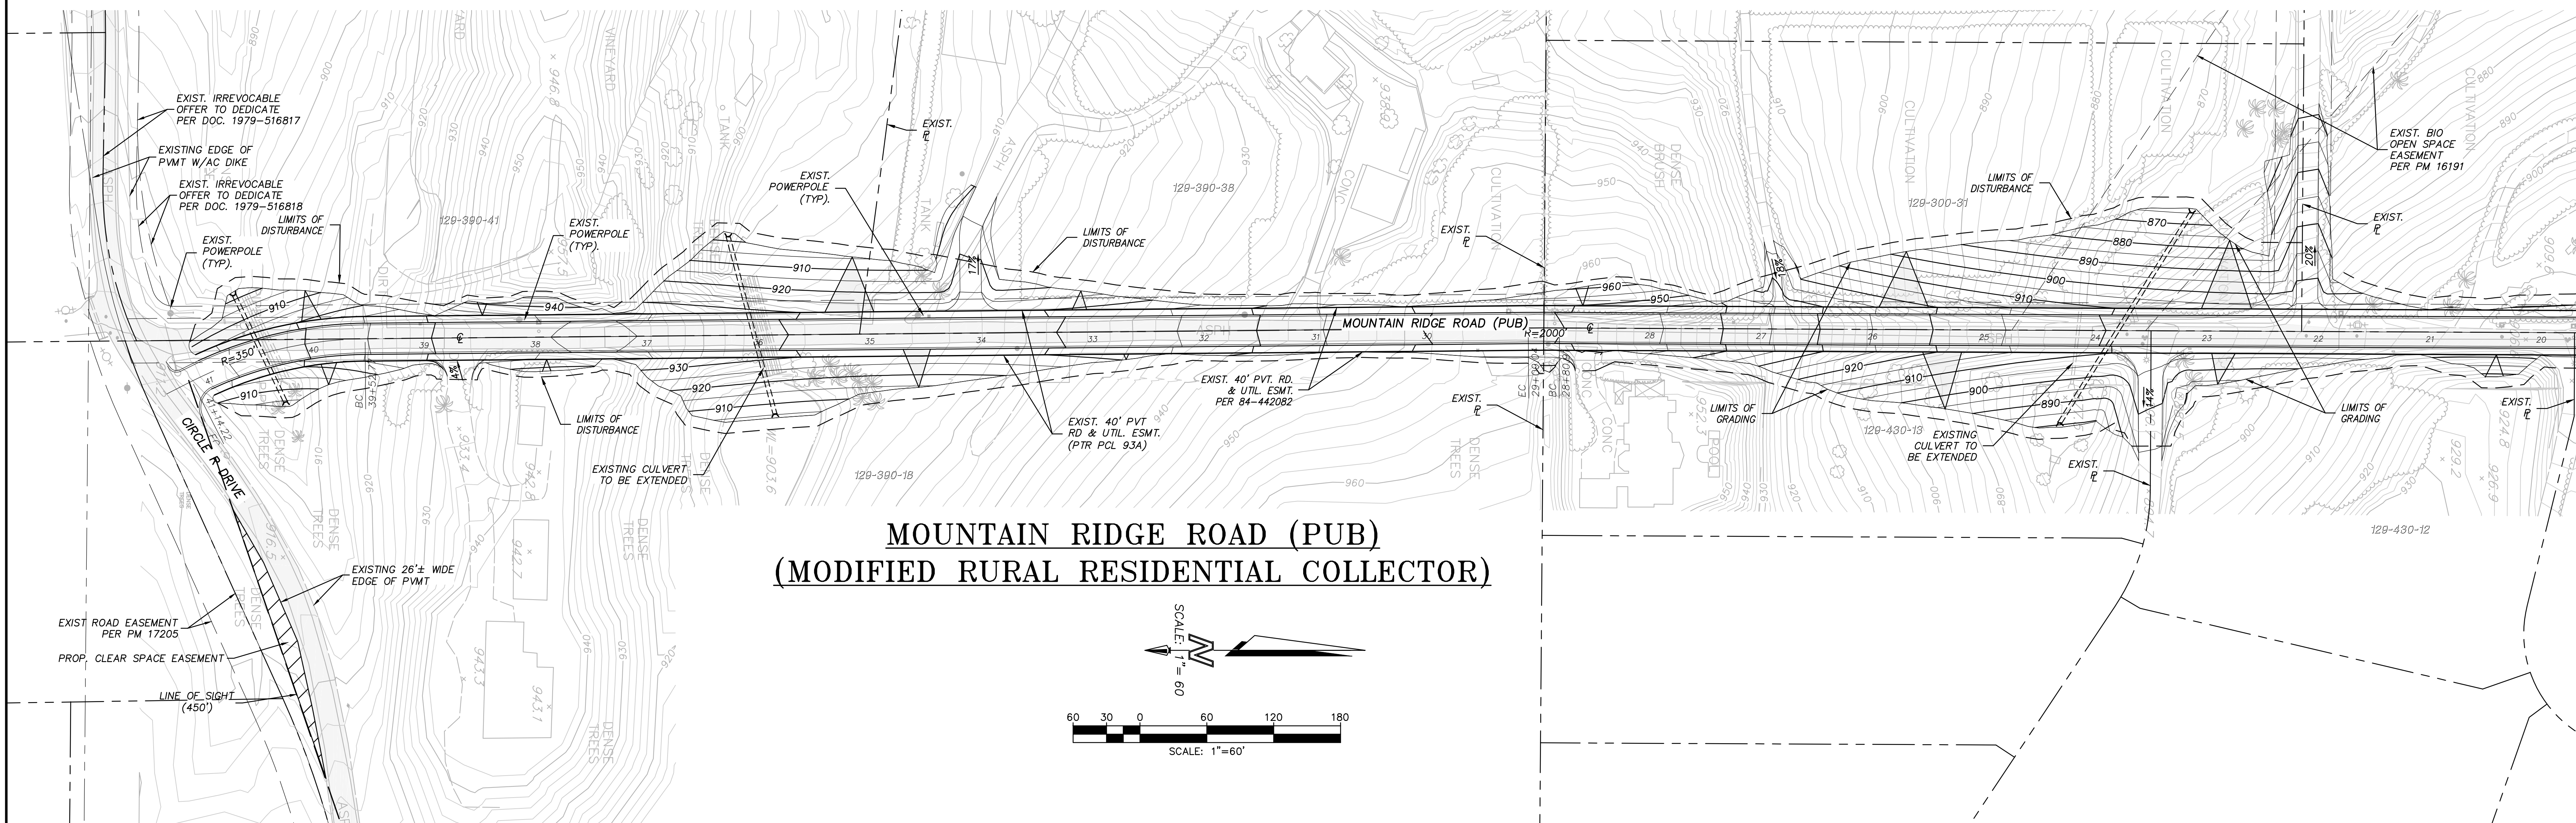

MOUNTAIN RIDGE ROAD (PUB)
(MODIFIED RURAL RESIDENTIAL COLLECTOR)

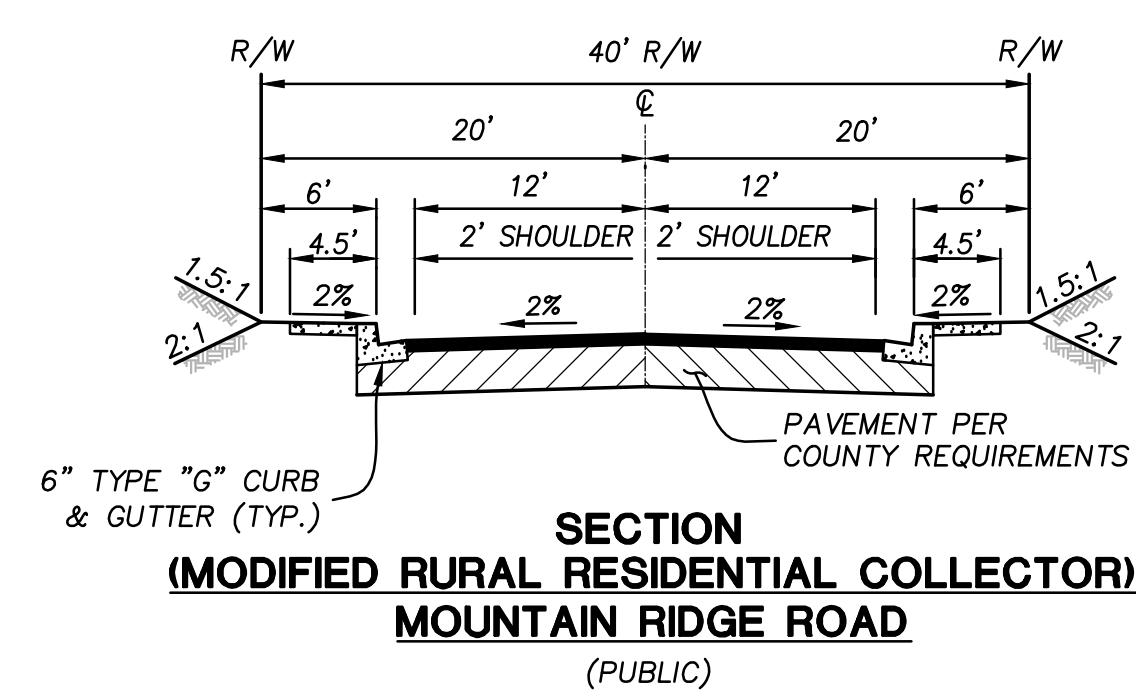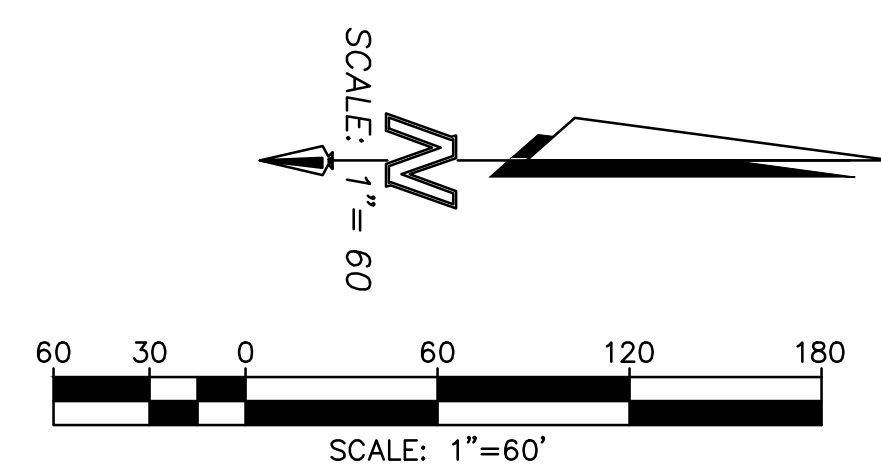

NOTE:
MODIFICATION IS REDUCED PARKWAY WIDTH
FROM 12' TO 6'

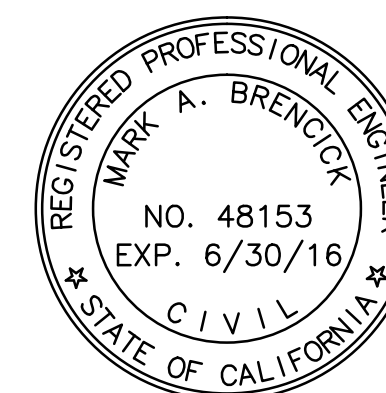

PREPARED BY:




LNDMAR
CONSULTING
Planning Engineering Survey
9555 Genesee Avenue, Suite 200
Boulder, CO 80501
303.440.7700
www.lndmar.com

COUNTY OF SAN DIEGO TM 5571 RPL 5
MASTER TENTATIVE MAP

LILAC HILLS RANCH ALTERNATIVE ALIGNMENT

SHEET NO. 12 OF 13

SEE SHEET 5

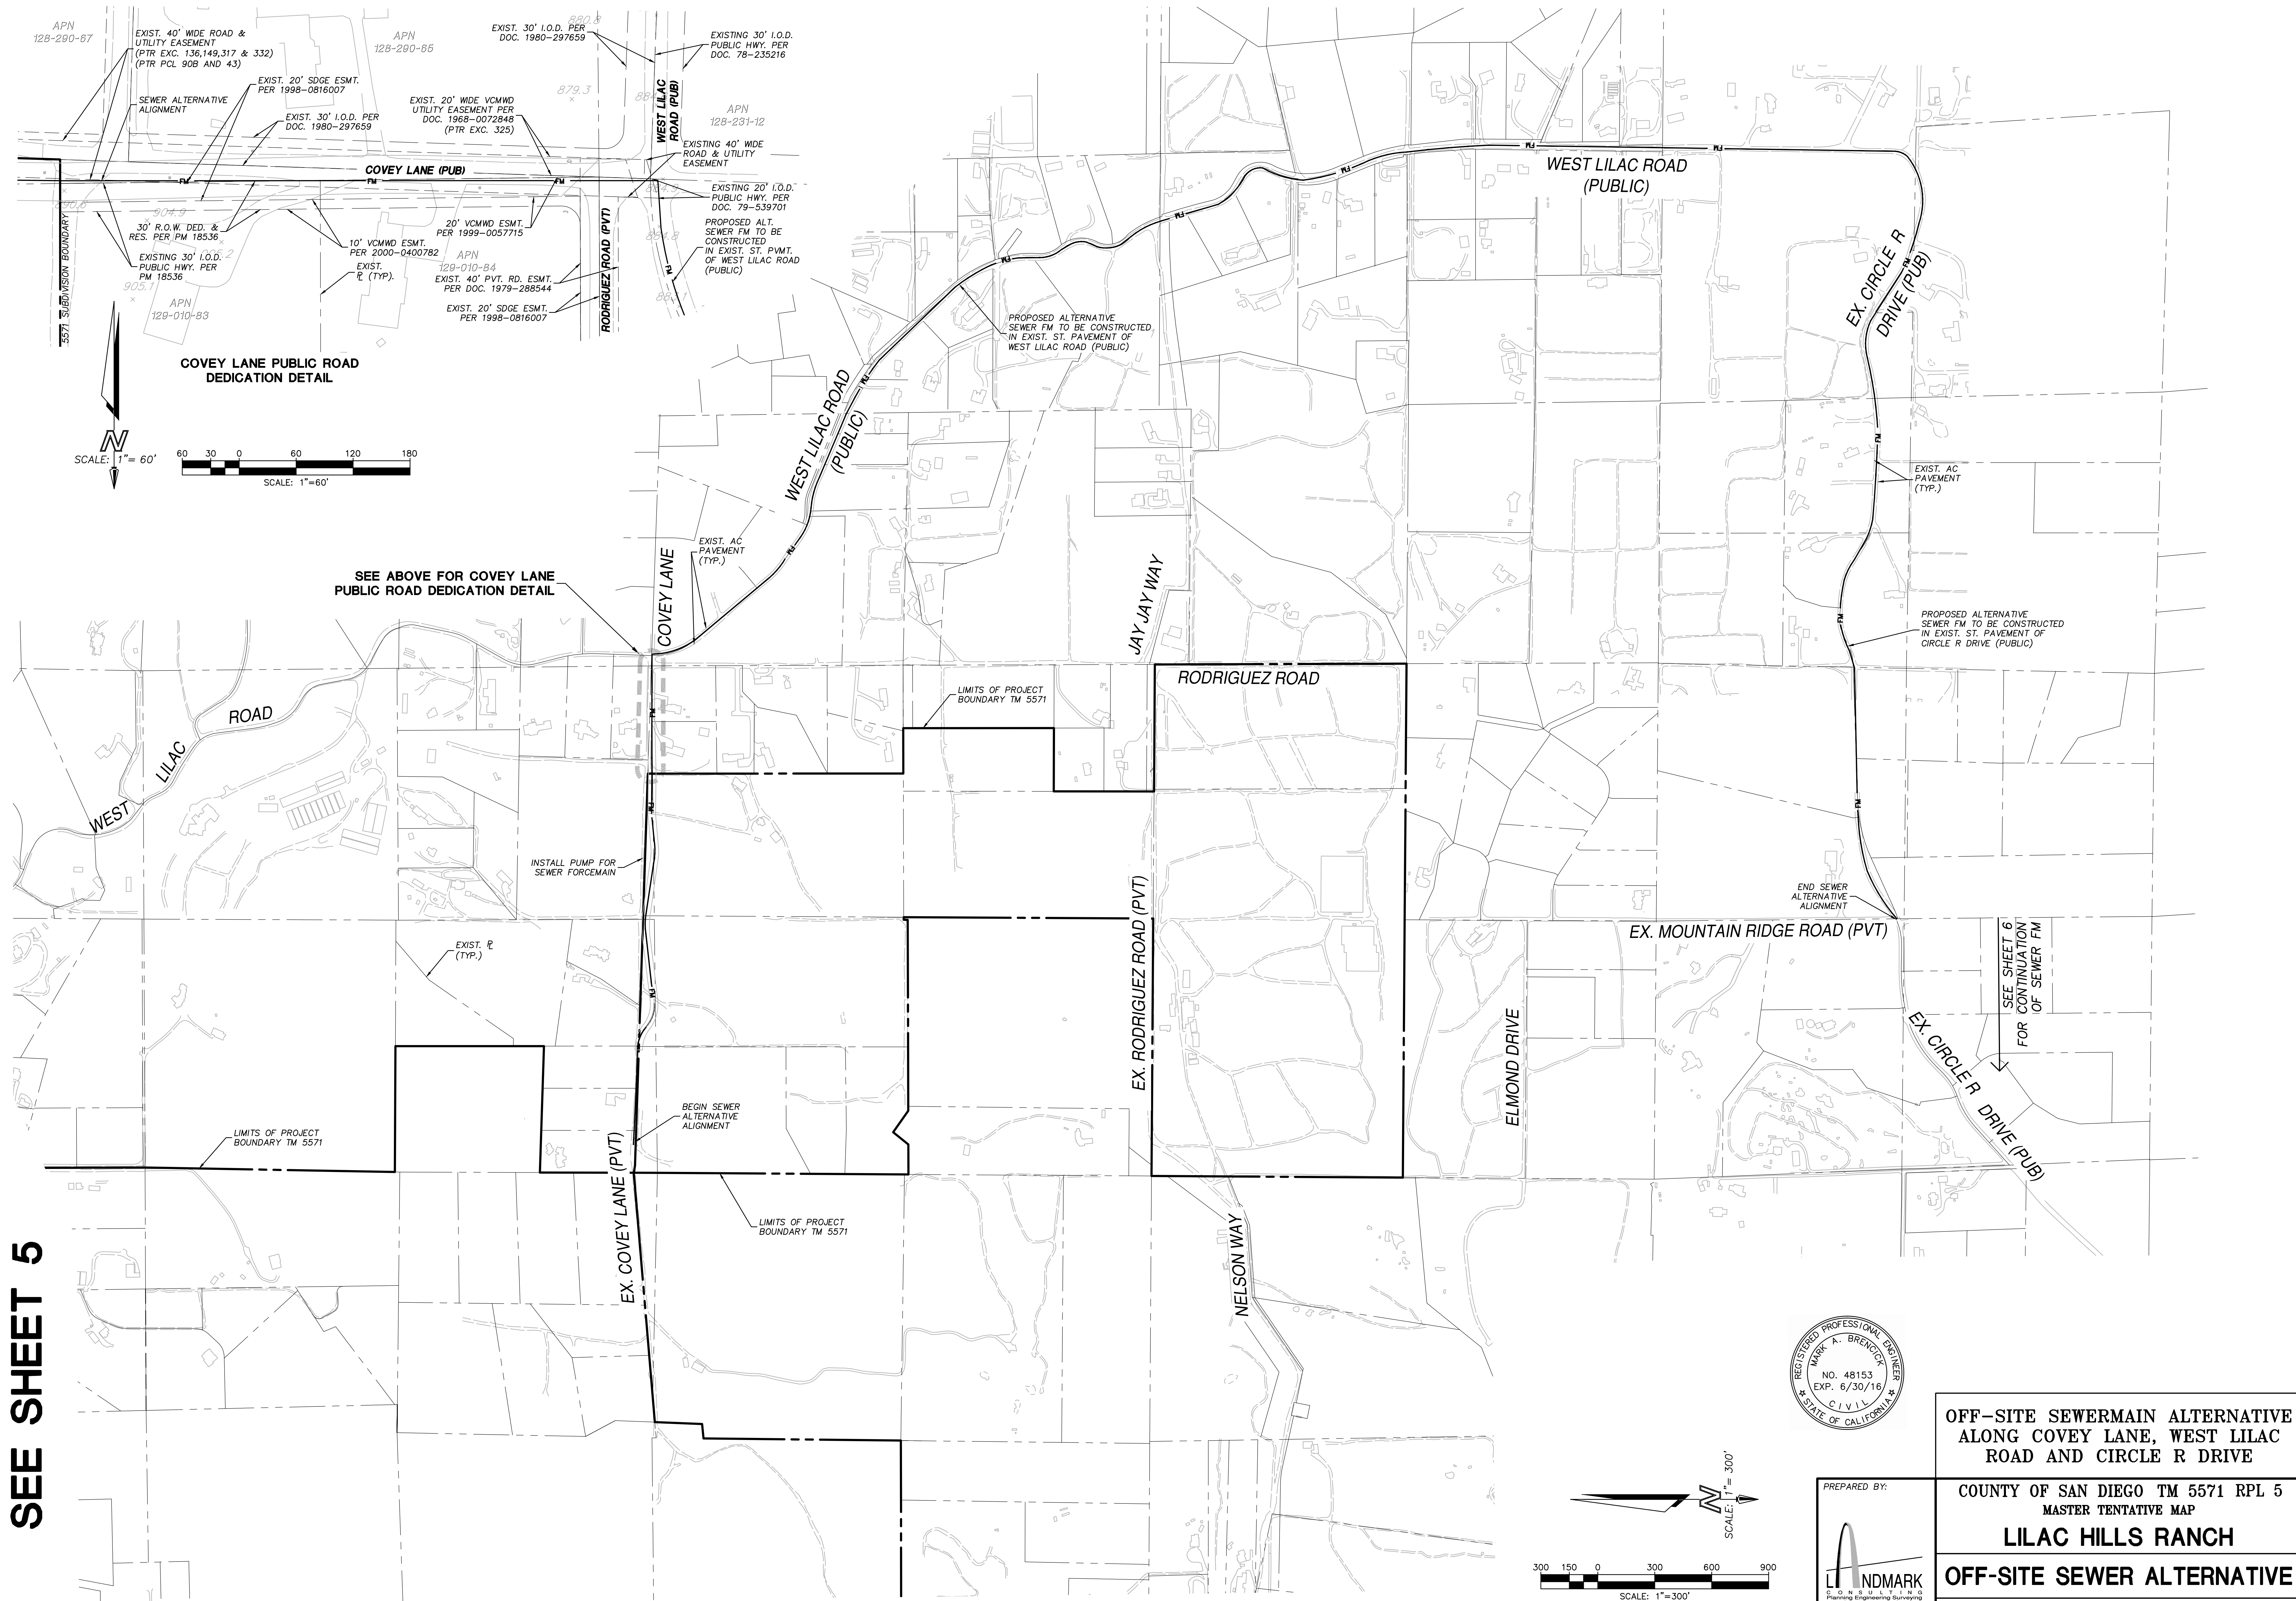

PREPARED BY:

NDMARK
C O N S U L T I N G
Planning Engineering Surveying
8666 Genesee Avenue, Suite 200
San Diego, CA 92121 (619) 581-6070

OFF-SITE SEWERMAIN ALTERNATIVE ALONG COVEY LANE, WEST LILAC ROAD AND CIRCLE R DRIVE	
COUNTY OF SAN DIEGO TM 5571 RPL 5 MASTER TENTATIVE MAP	
LILAC HILLS RANCH	
OFF-SITE SEWER ALTERNATIVE	
SHEET NO. 13 OF 13	

07-01-16 SUBMITTAL